



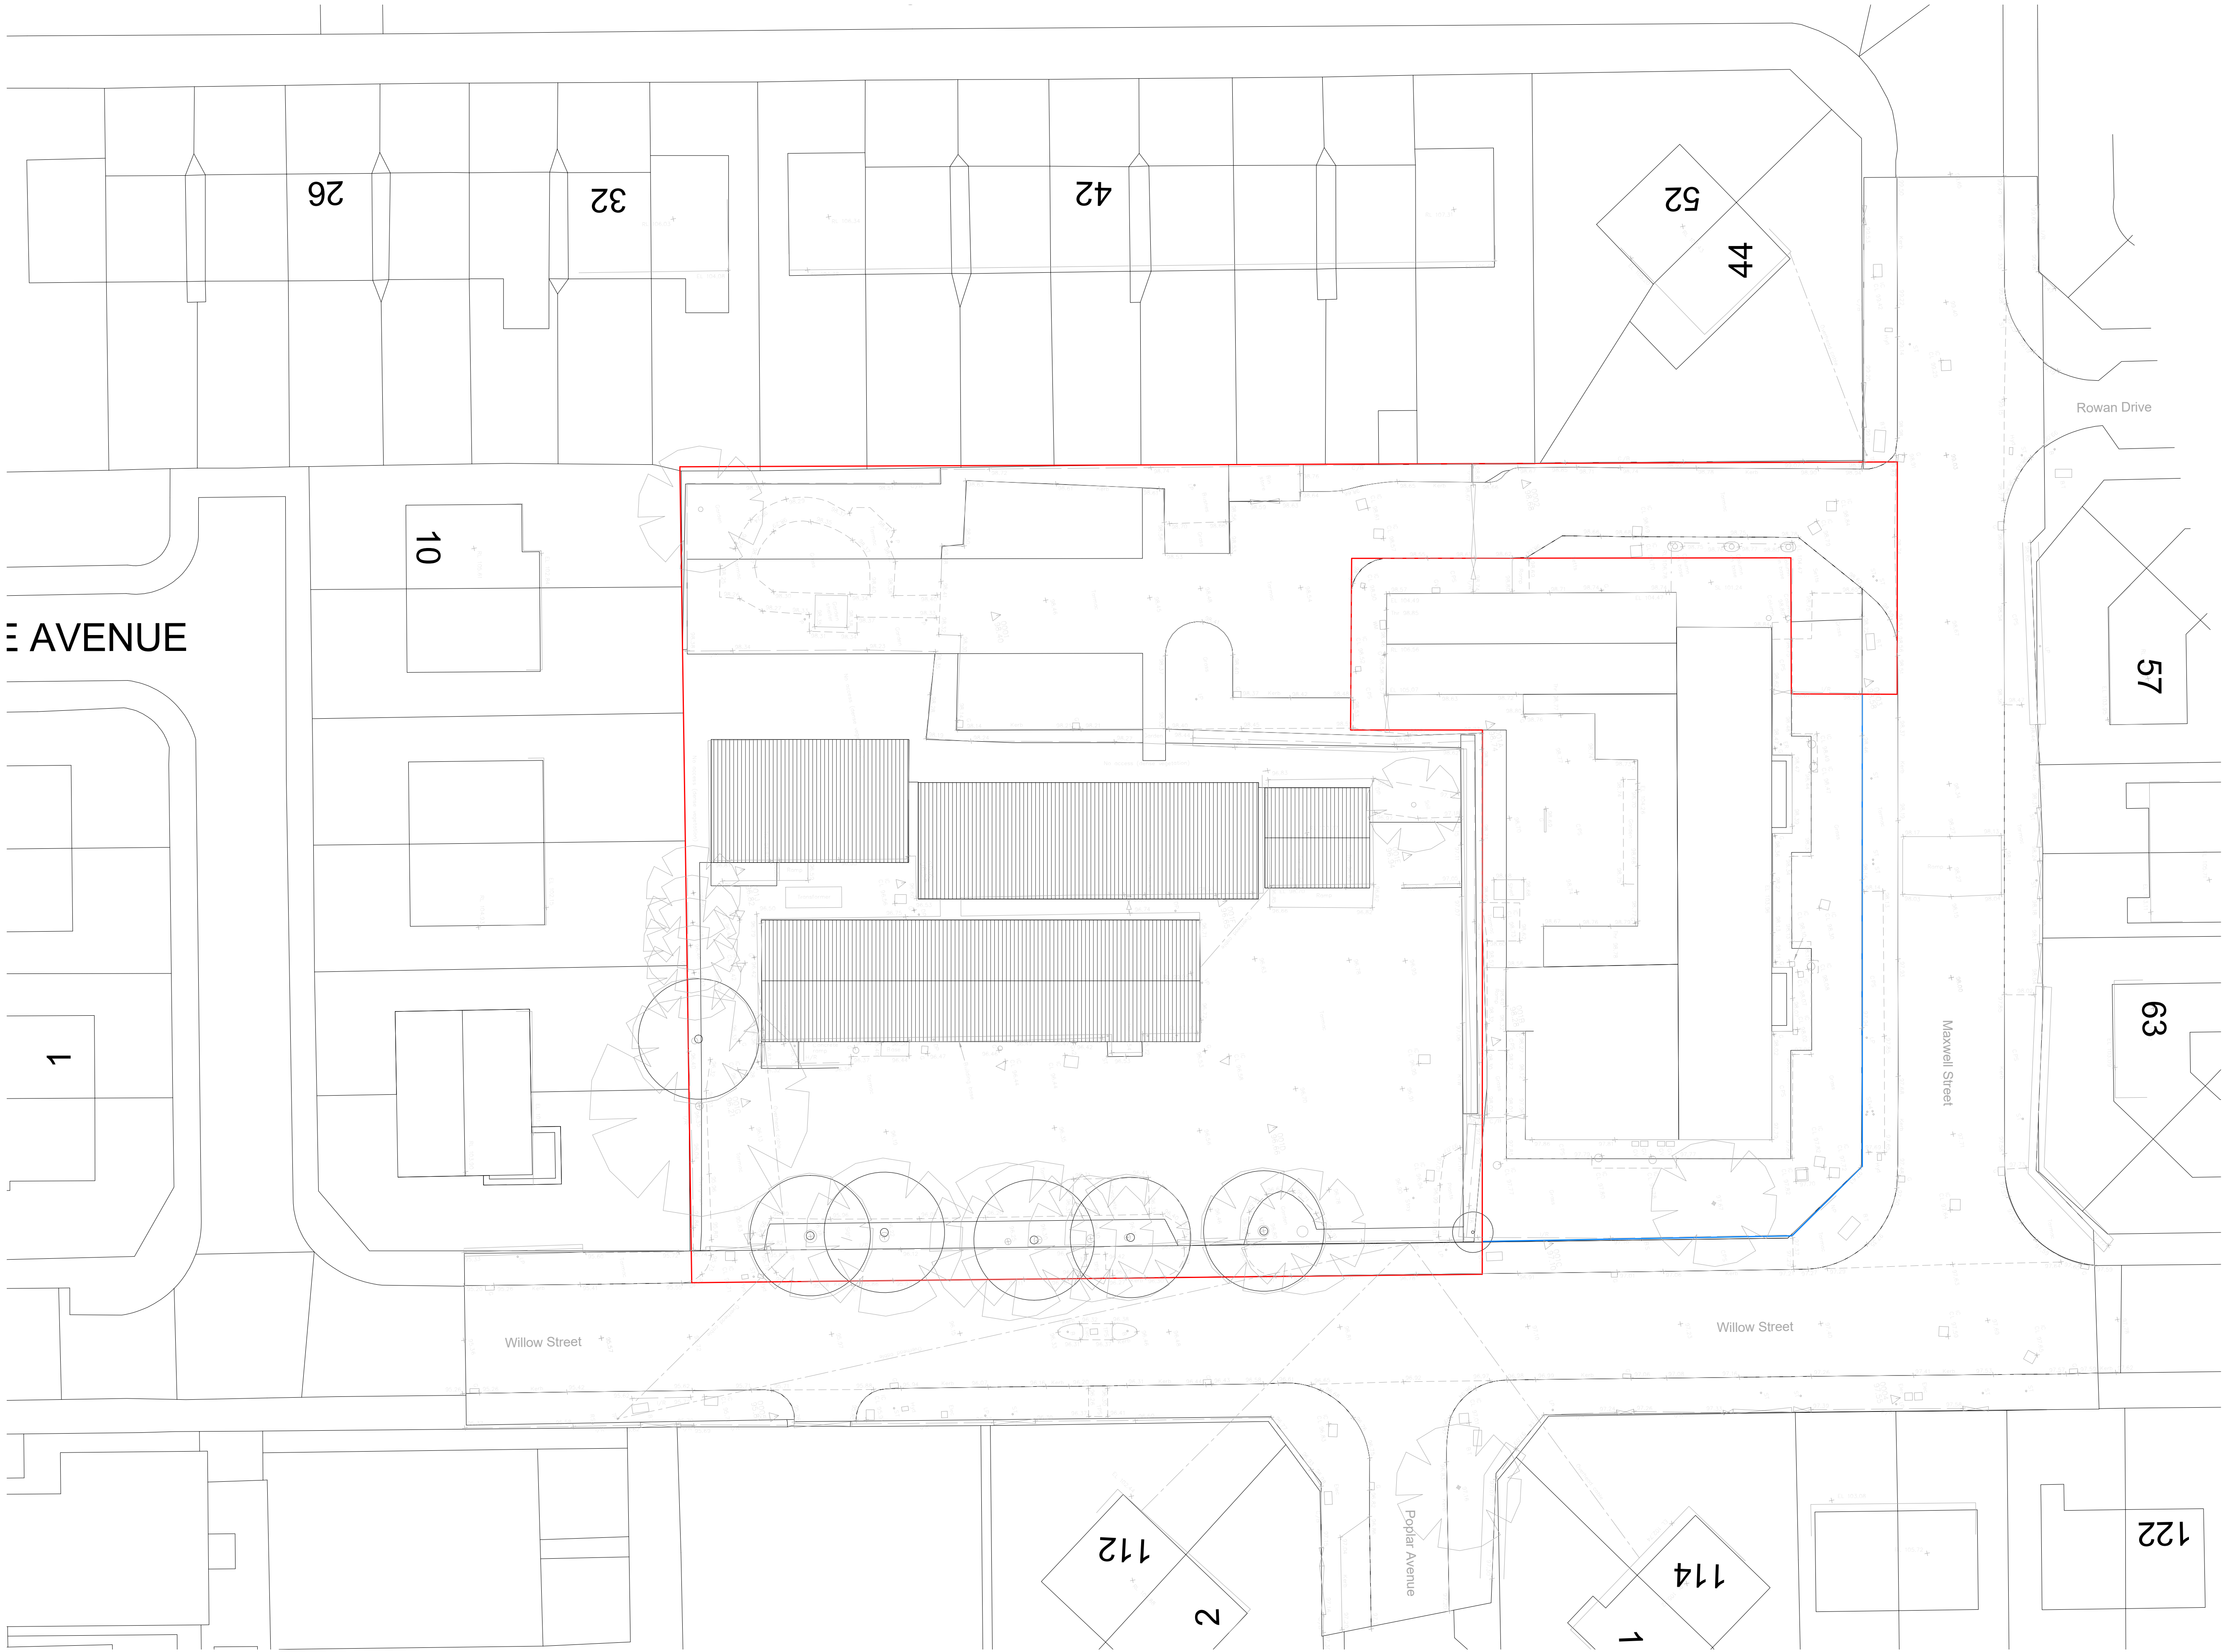

E AVENUE

Notes

Jennings Design Associates take no responsibility for any dimensions obtained by scaling from this drawing. If no dimension is shown the recipient must ascertain the dimension specifically from the Architect or by site measurement. Supplying this drawing in digital form is solely for convenience and no reliance may be placed on digital data. All data must be checked against hard copy. Dimensions must be checked on site. Any discrepancies must be reported to the Architect immediately. This drawing is copyright of Jennings Design Associates

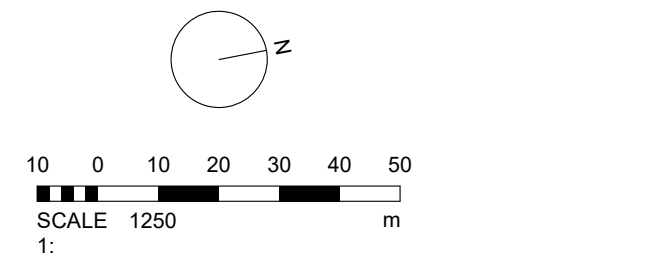

P2	Application redline boundary extended to include area for improved pedestrian site access	11/08/2023	SD
P1	Additional information added at planners request	27/06/2023	SD
Rev	Description	Date	By
Revision Schedule			

jda architects

info@jda-architects.com
www.jda-architects.com

manchester: 0161 336 6011
liverpool: 0151 685 0112

Project Details:		1264 - Willow Street, Bury	
Client:		Irwell Valley	
RIBA Workstage:		Preliminary	
Scale:		1:200	
Date:		14/09/22	
Drawn by:		SD	
Checked By:		KOR	
Project Code:		1264-JDA-Z1-00-DR-A-0002	
Description:		Existing Site Plan	
Rev		P2	