



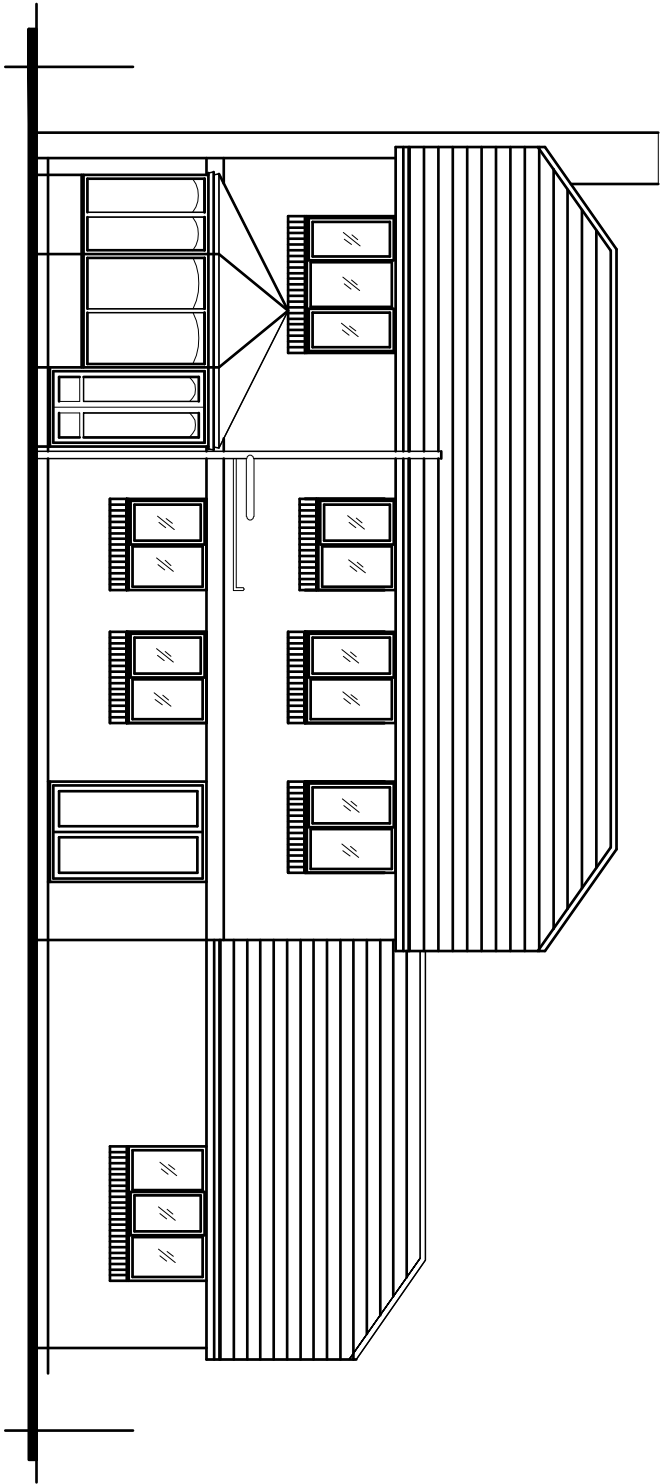

EXISTING REAR ELEVATION.

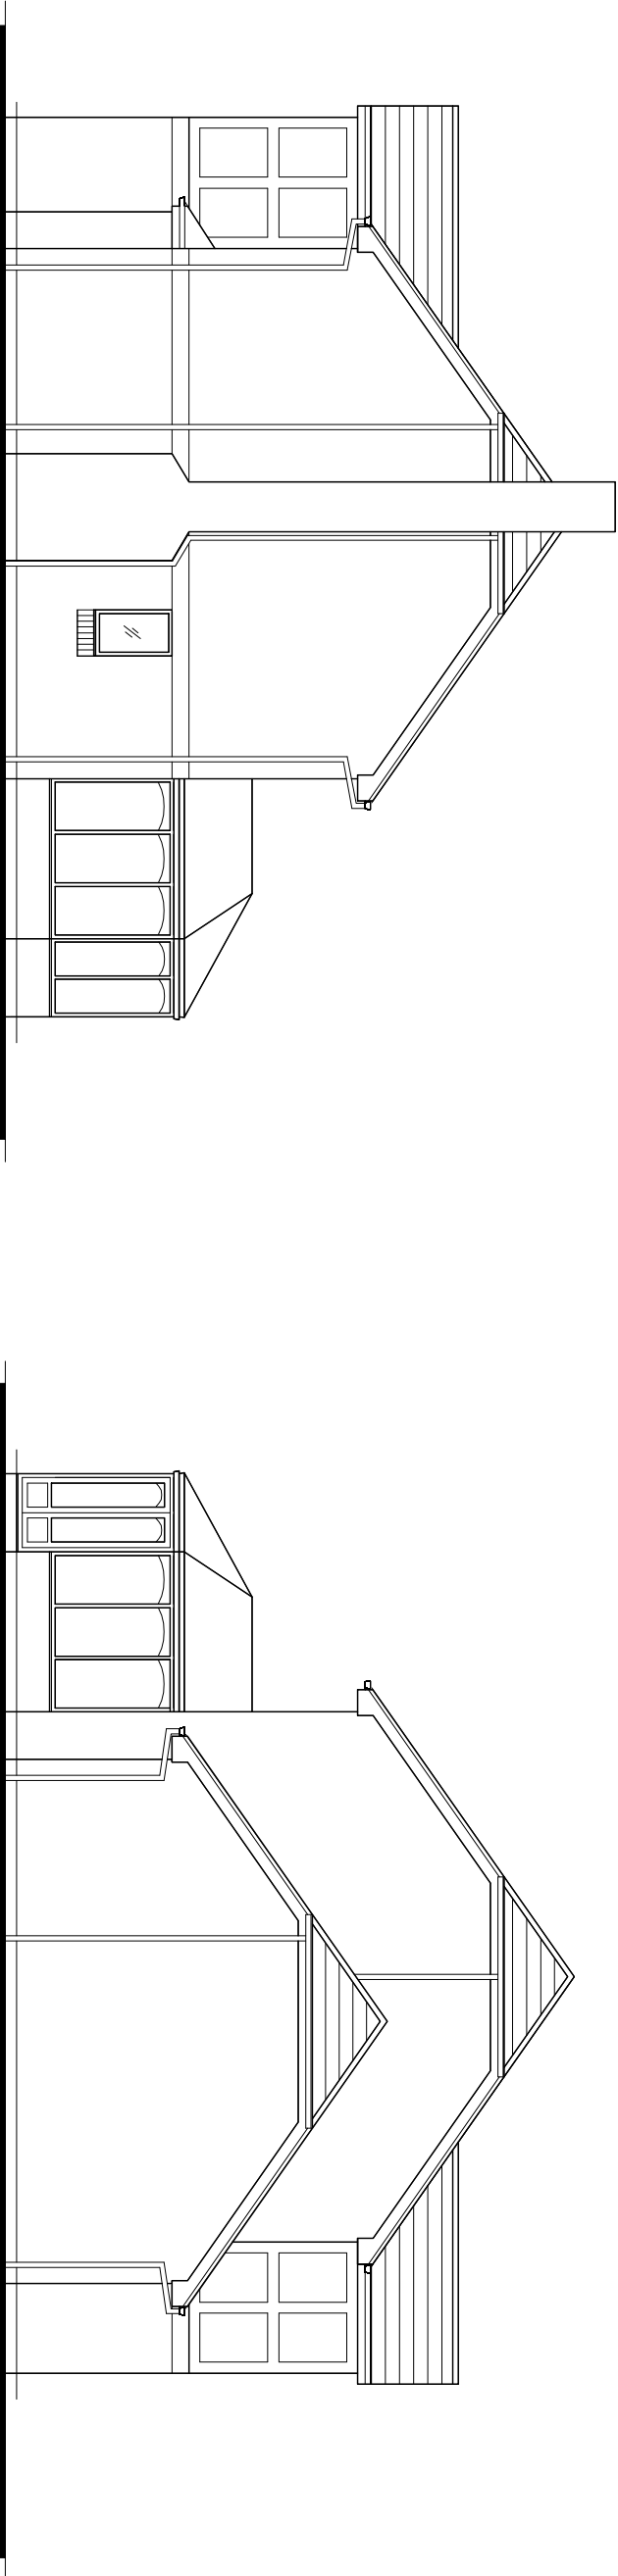

EXISTING SIDE ELEVATION.

EXISTING SIDE ELEVATION.

Revision	Title :	Project :	MTC Designs
	PROPOSED TWO STOREY REAR EXTENSION.	42, CHAPEL TOWN ROAD, RADCLIFFE, MANCHESTER, M26 1YF	21 Edson Drive Bakers Bluff T: 01204 718774 M: 0776655714 Email: mitchell@mtc-design.co.uk
			Scale 1:100 @ A3 Date: September 2026.
			Drawing No: P01