
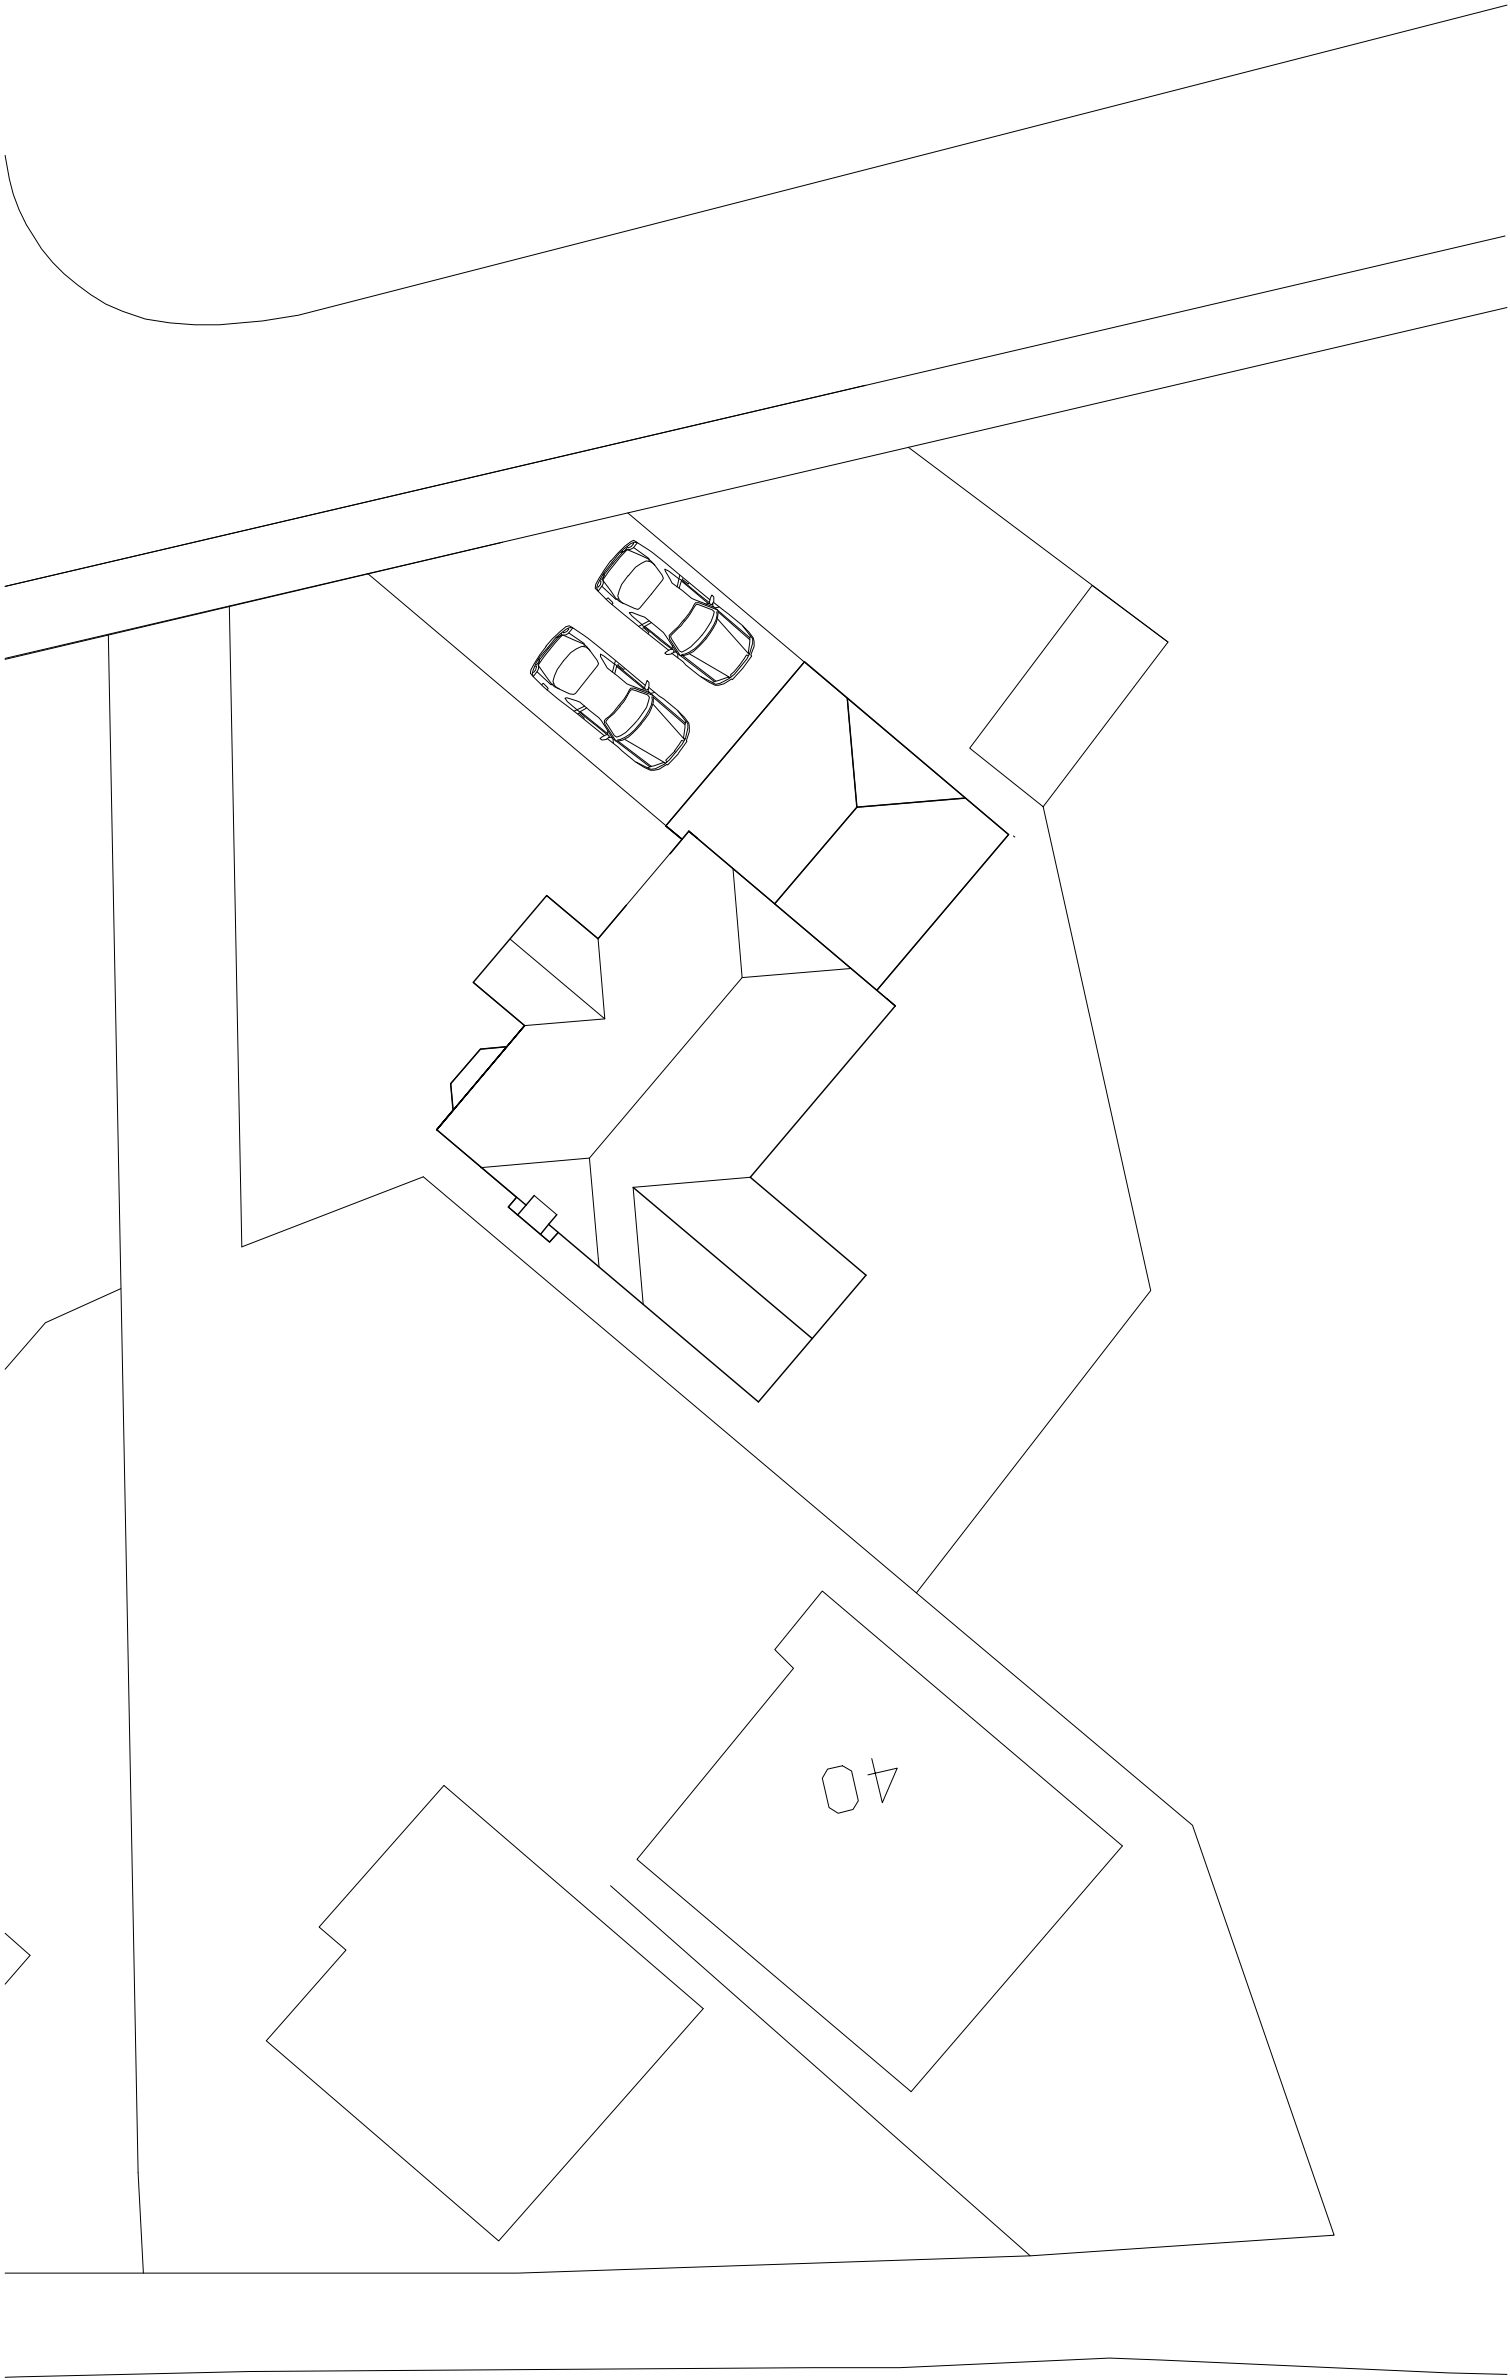


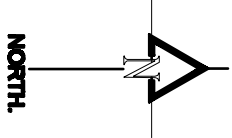

PROPOSED SITE PLAN.

Revision.	Title : PROPOSED TWO STOREY REAR EXTENSION.	Project : 42, CHAPEL TOWN ROAD, RADCLIFFE, MANCHESTER. M26 1YF	MTC Designs Scale: 1:200 @ A3 Date: September 2025.	31 Edson Drive Bolton BL3 6TB T: 07304 418714, M: 0776328314 Email: info@mtcdesigns.co.uk Drawing No: P06
-----------	--	--	---	--