
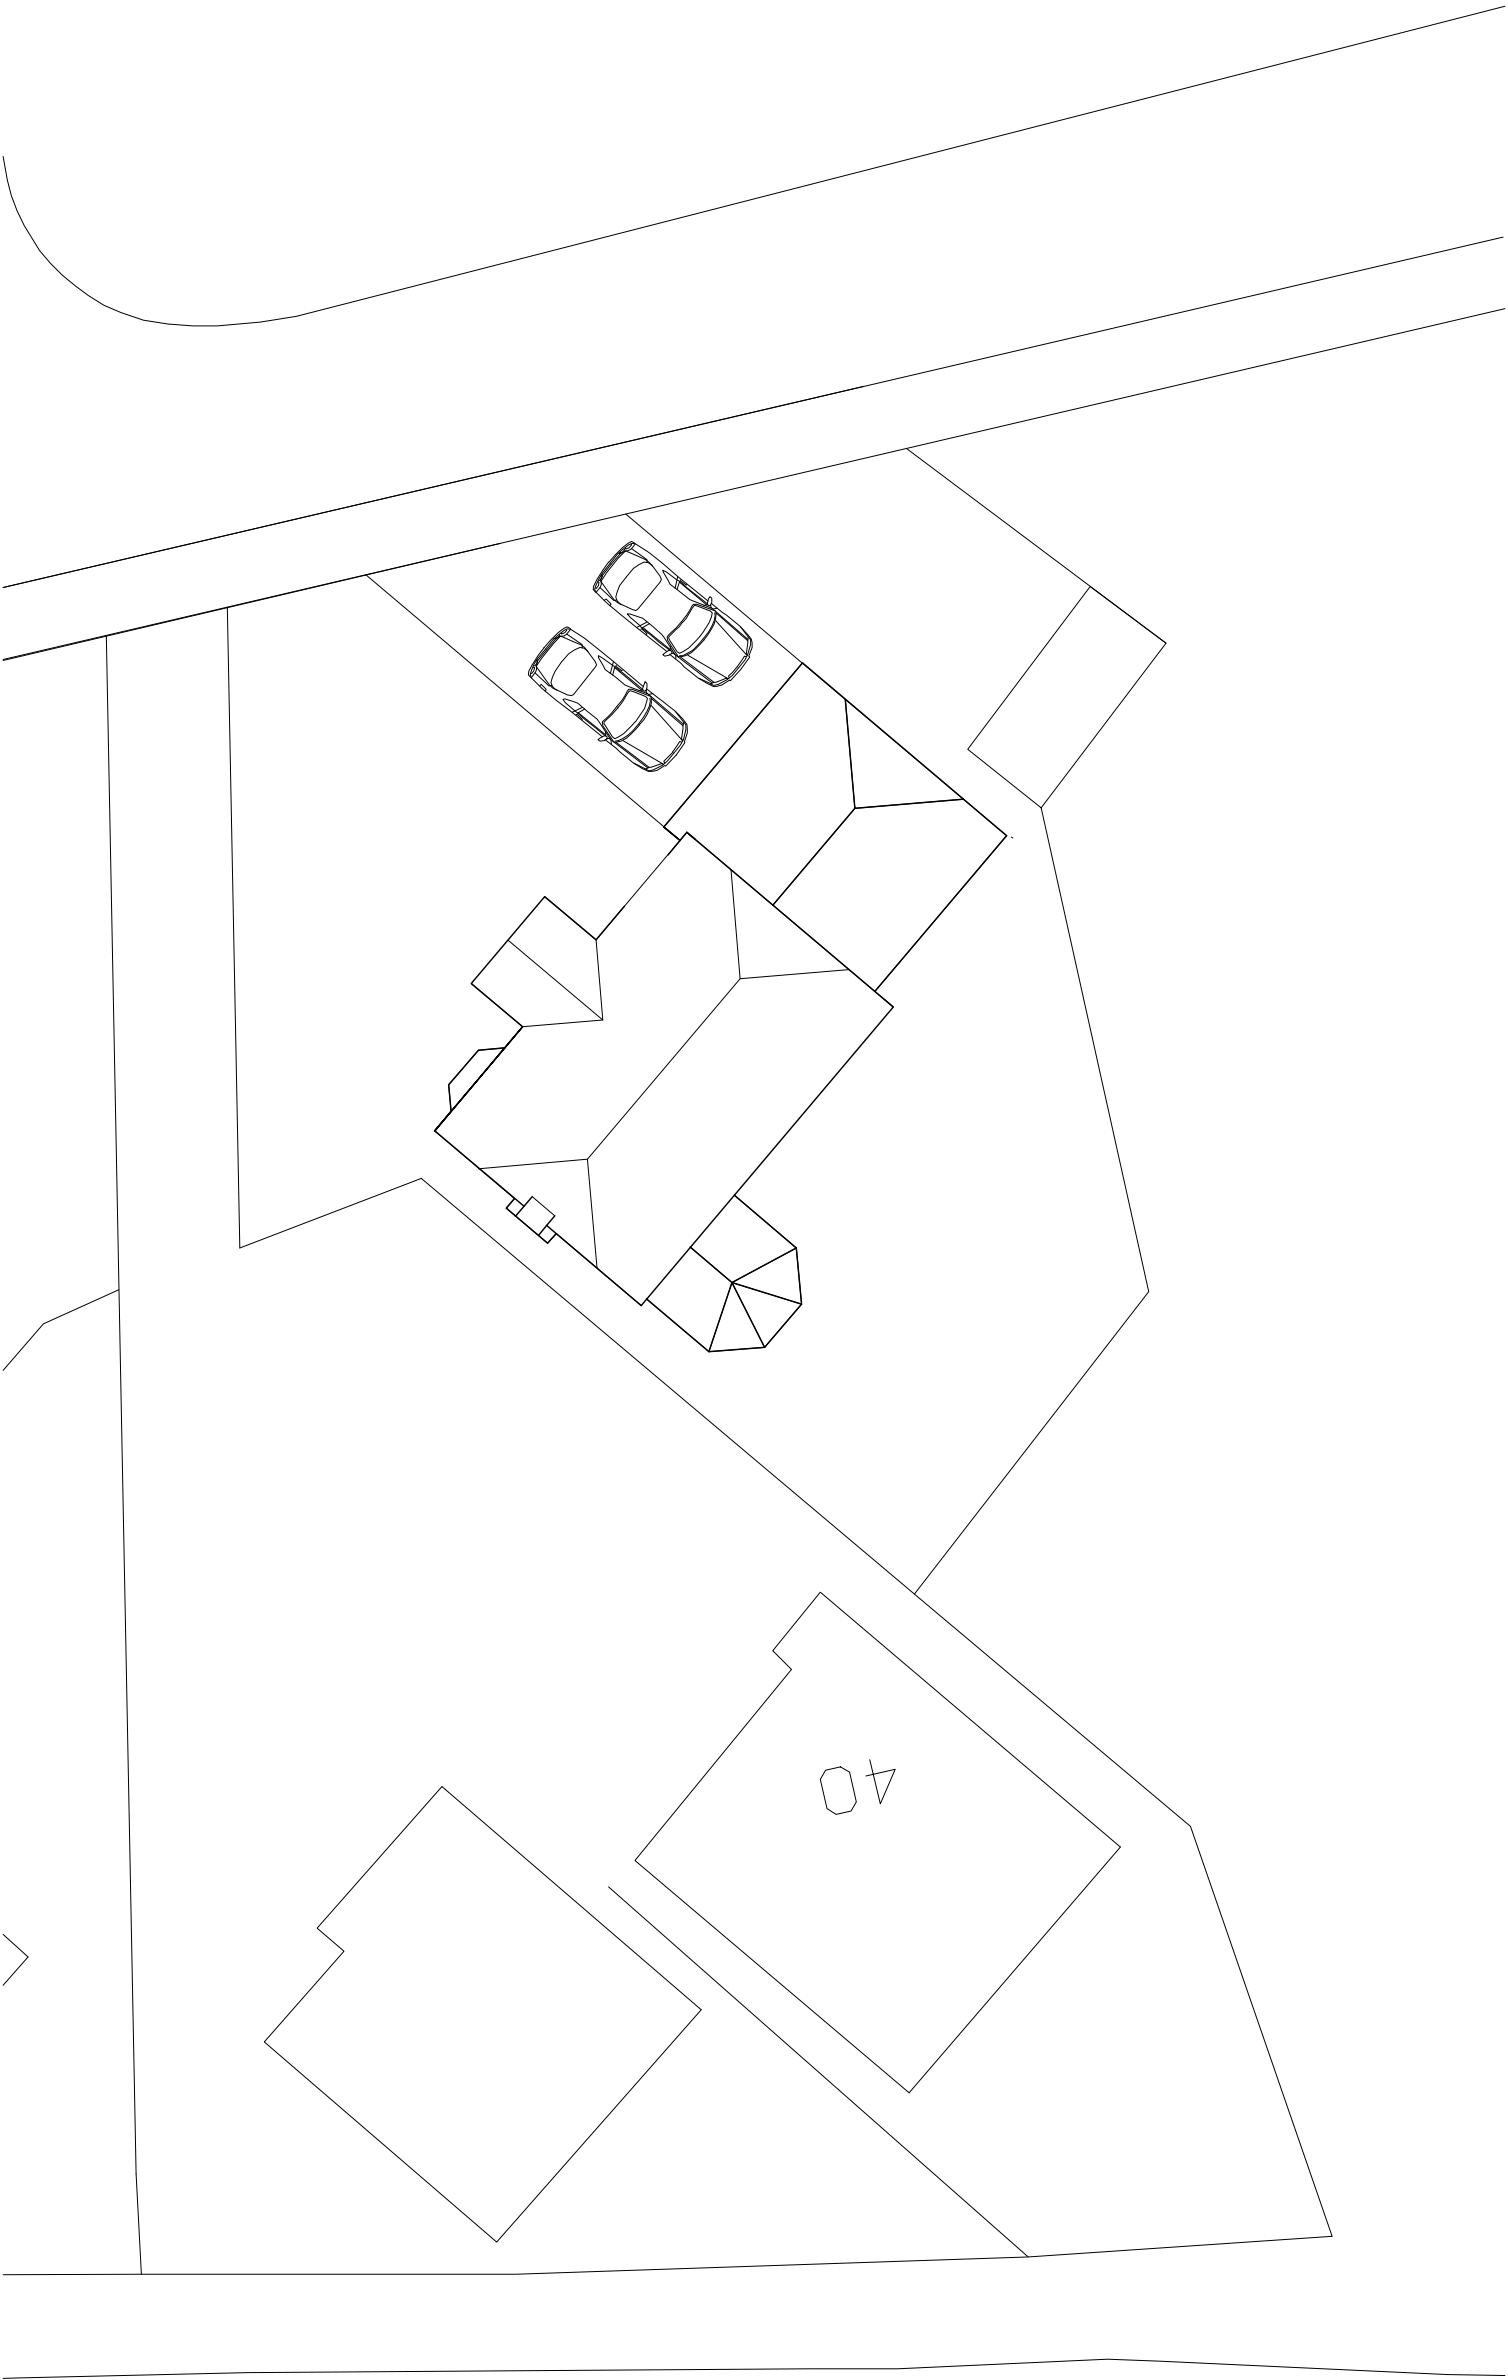


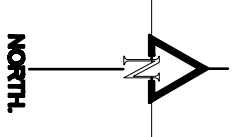

EXISTING SITE PLAN.

Revision.	Title :	Project :	MTC Designs
	PROPOSED TWO STOREY REAR EXTENSION.	42, CHAPEL TOWN ROAD, RADCLIFFE, MANCHESTER. M26 1YF	31 Edson Drive Bolton BL3 6TB T: 01204 416714. M: 07700480114 Email: info@mtcdesigns.co.uk
		36	Scale: 1:200 @ A3 Date: September 2024.
			Drawing No: P05