



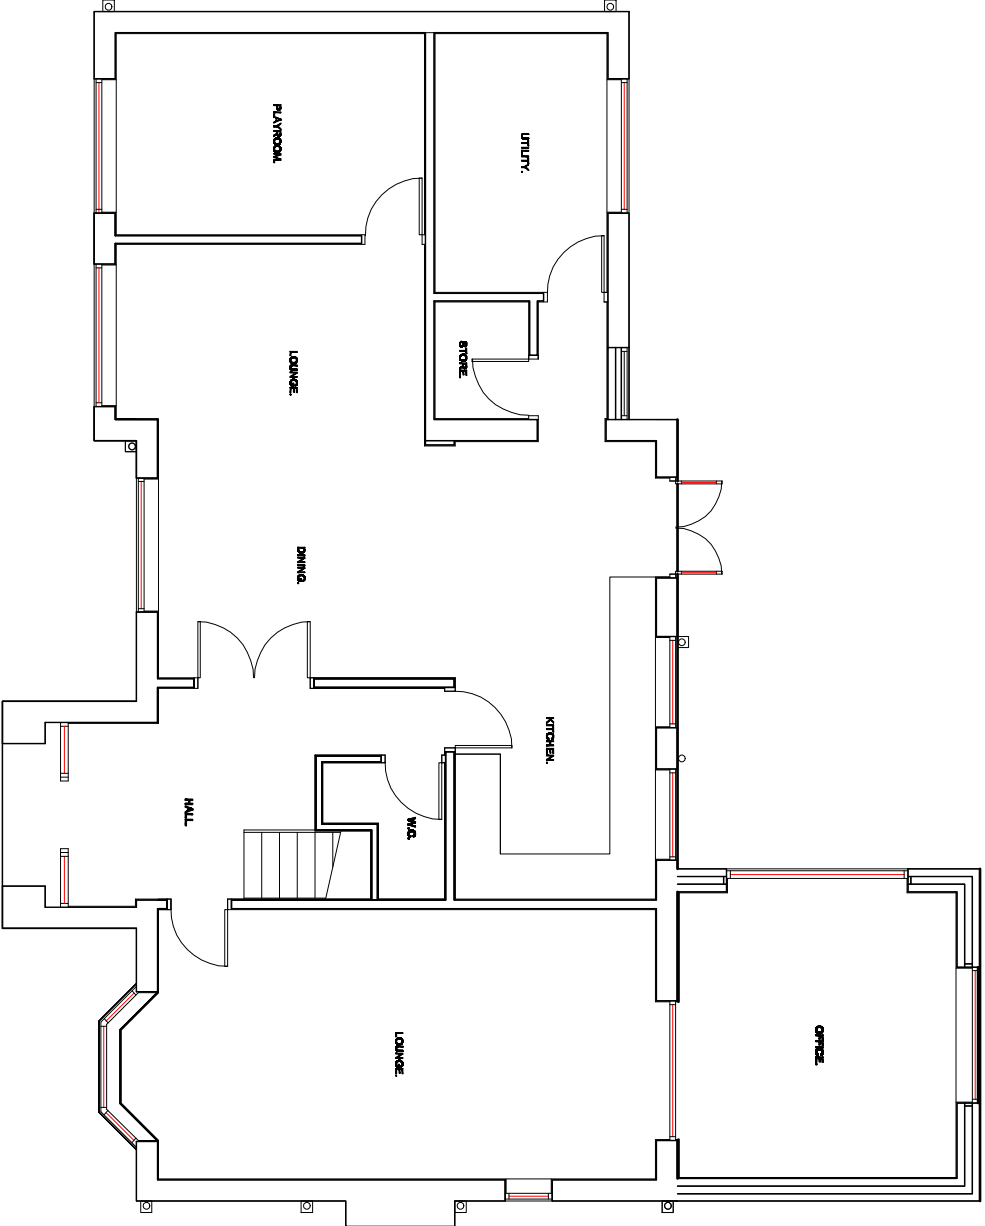

PROPOSED GROUND FLOOR PLAN.

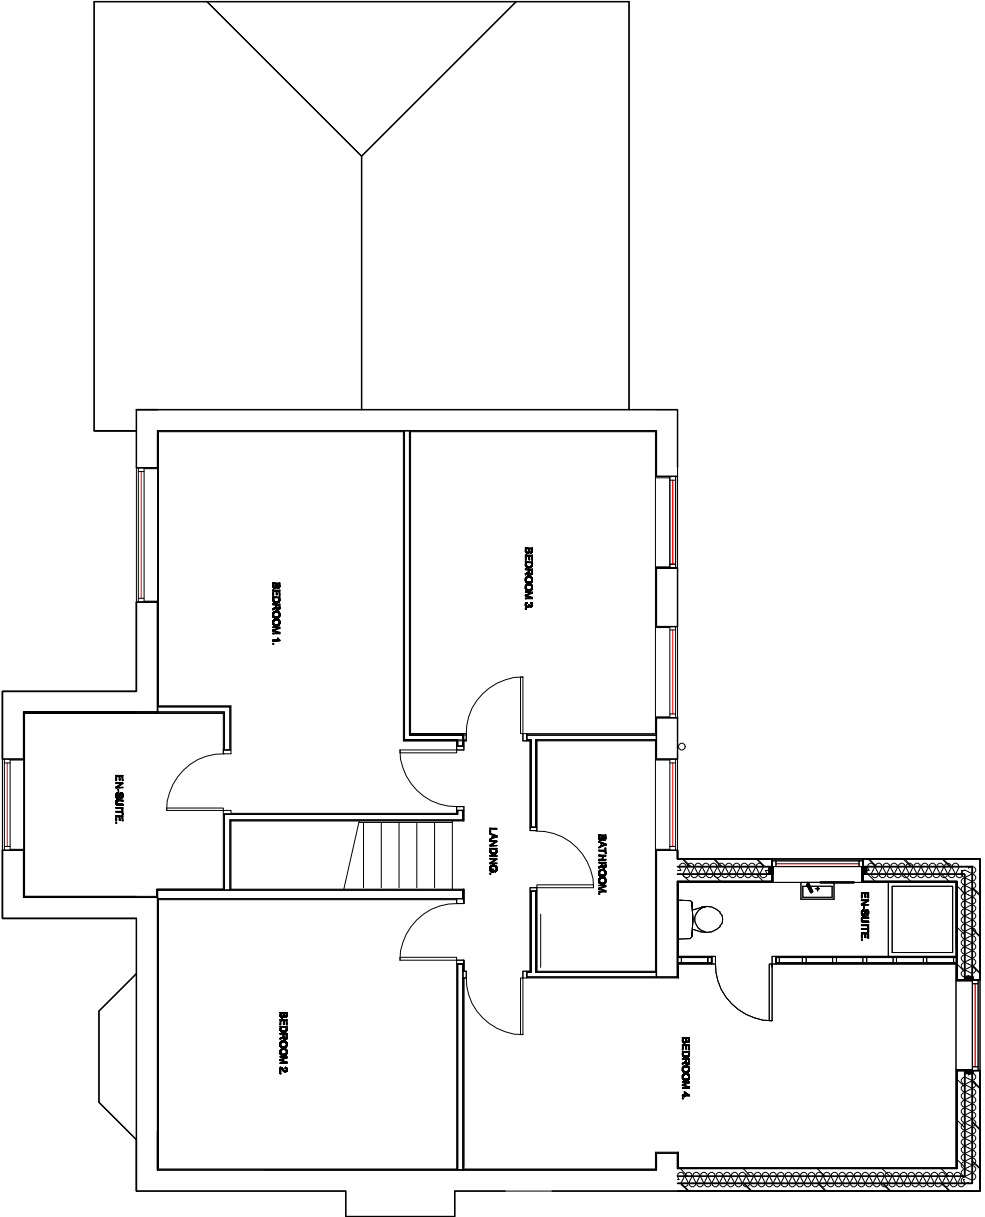

PROPOSED FIRST FLOOR PLAN.

Revision	Title :	Project :	MTC Designs
	PROPOSED TWO STOREY REAR EXTENSION.	42, CHAPELTOWN ROAD, RADCLIFFE, MANCHESTER, M28 1YF	31 Edward Drive, Bolton BL2 6TB T: 01204 47874, M: 0776888914 Email: info@mtcdesigns.co.uk
			Scale 1:100 @ A3 Date: September 2025.
			Drawing No: P04