





Roof Tiles And Brickwork
To Match Existing.


UPVC White Windows And Doors
Double Glazed Units.

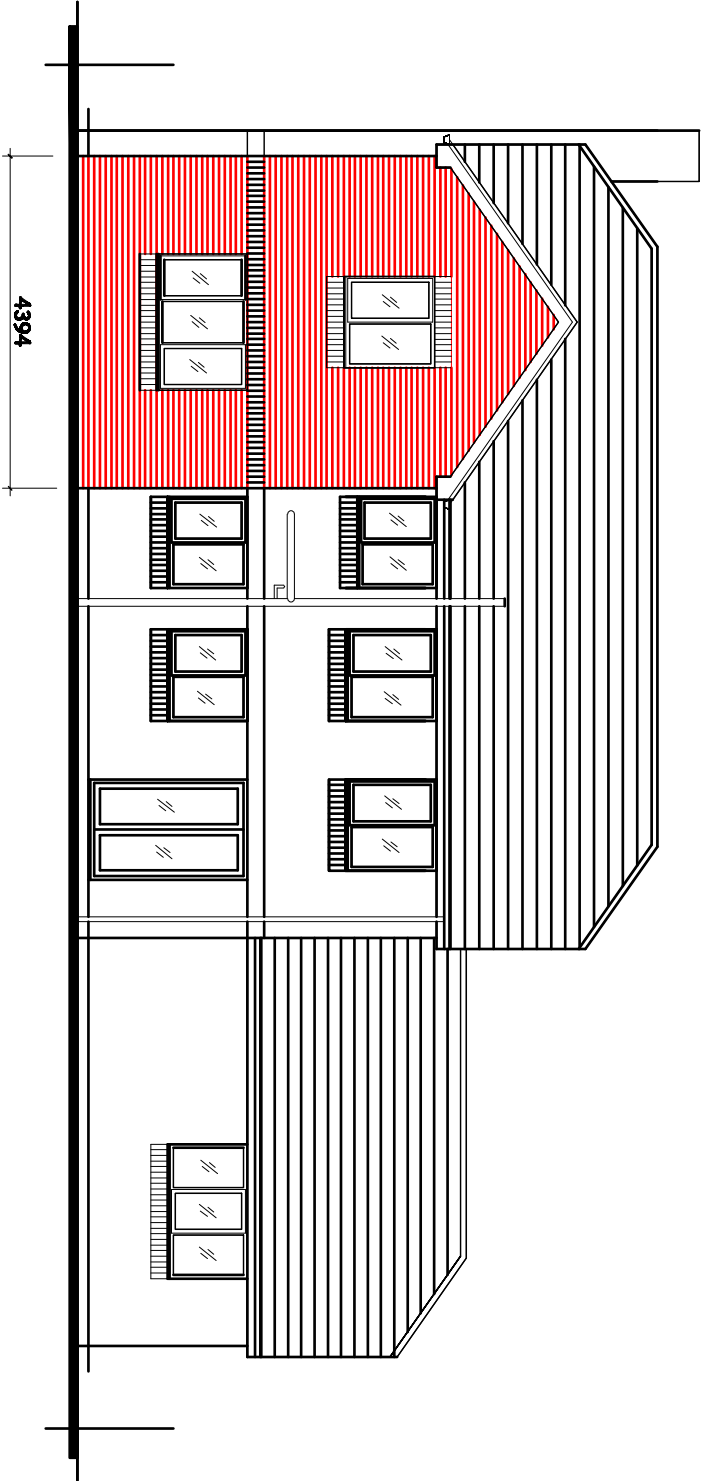

PROPOSED REAR ELEVATION.

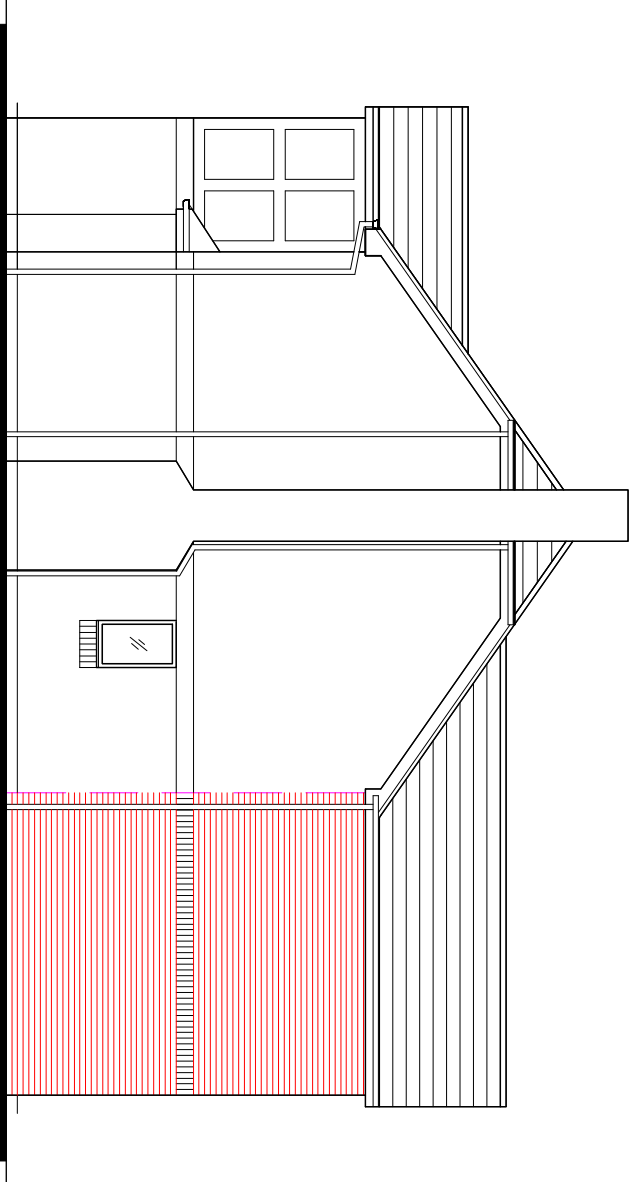

PROPOSED SIDE ELEVATION.

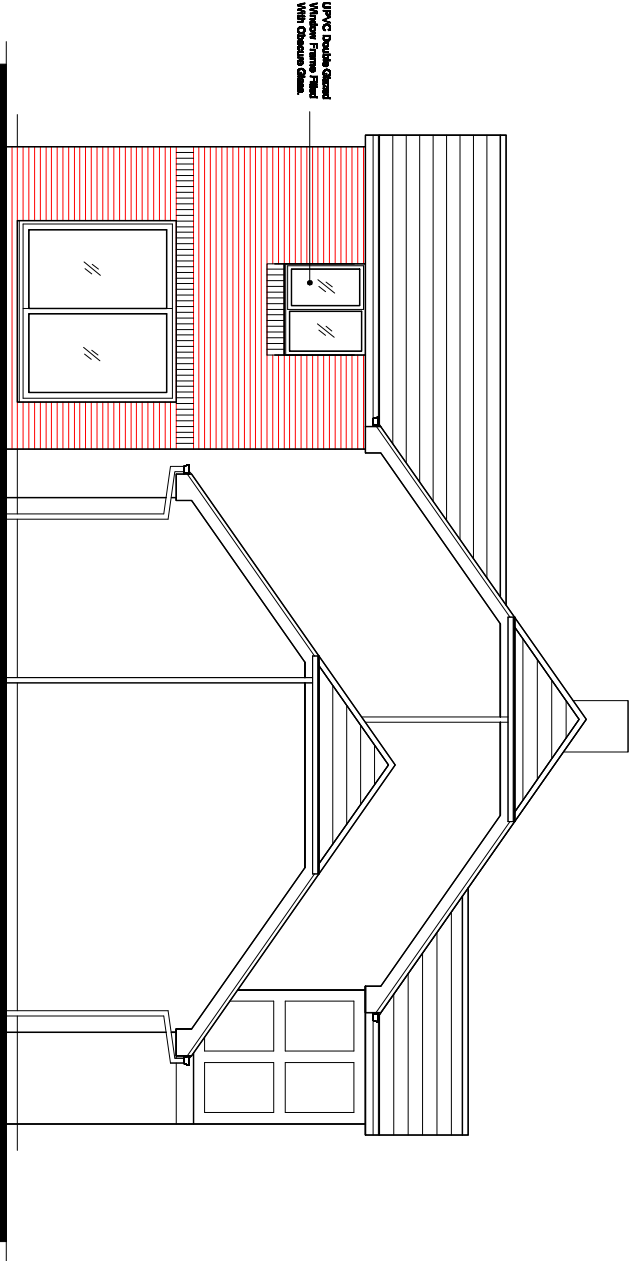

PROPOSED SIDE ELEVATION.

Revision	Title :	Project :	MTC Designs
	PROPOSED TWO STOREY REAR EXTENSION.	42, CHAPEL TOWN ROAD, RADCLIFFE, MANCHESTER, M28 1YF	34 Eddard Drive Bolton BL3 6TB T: 01204 418174 M: 0776828514 Email: info@mtcdesign.co.uk
			Scale 1:100 @ A3 Date: September 2025.
			Drawing No: P03