




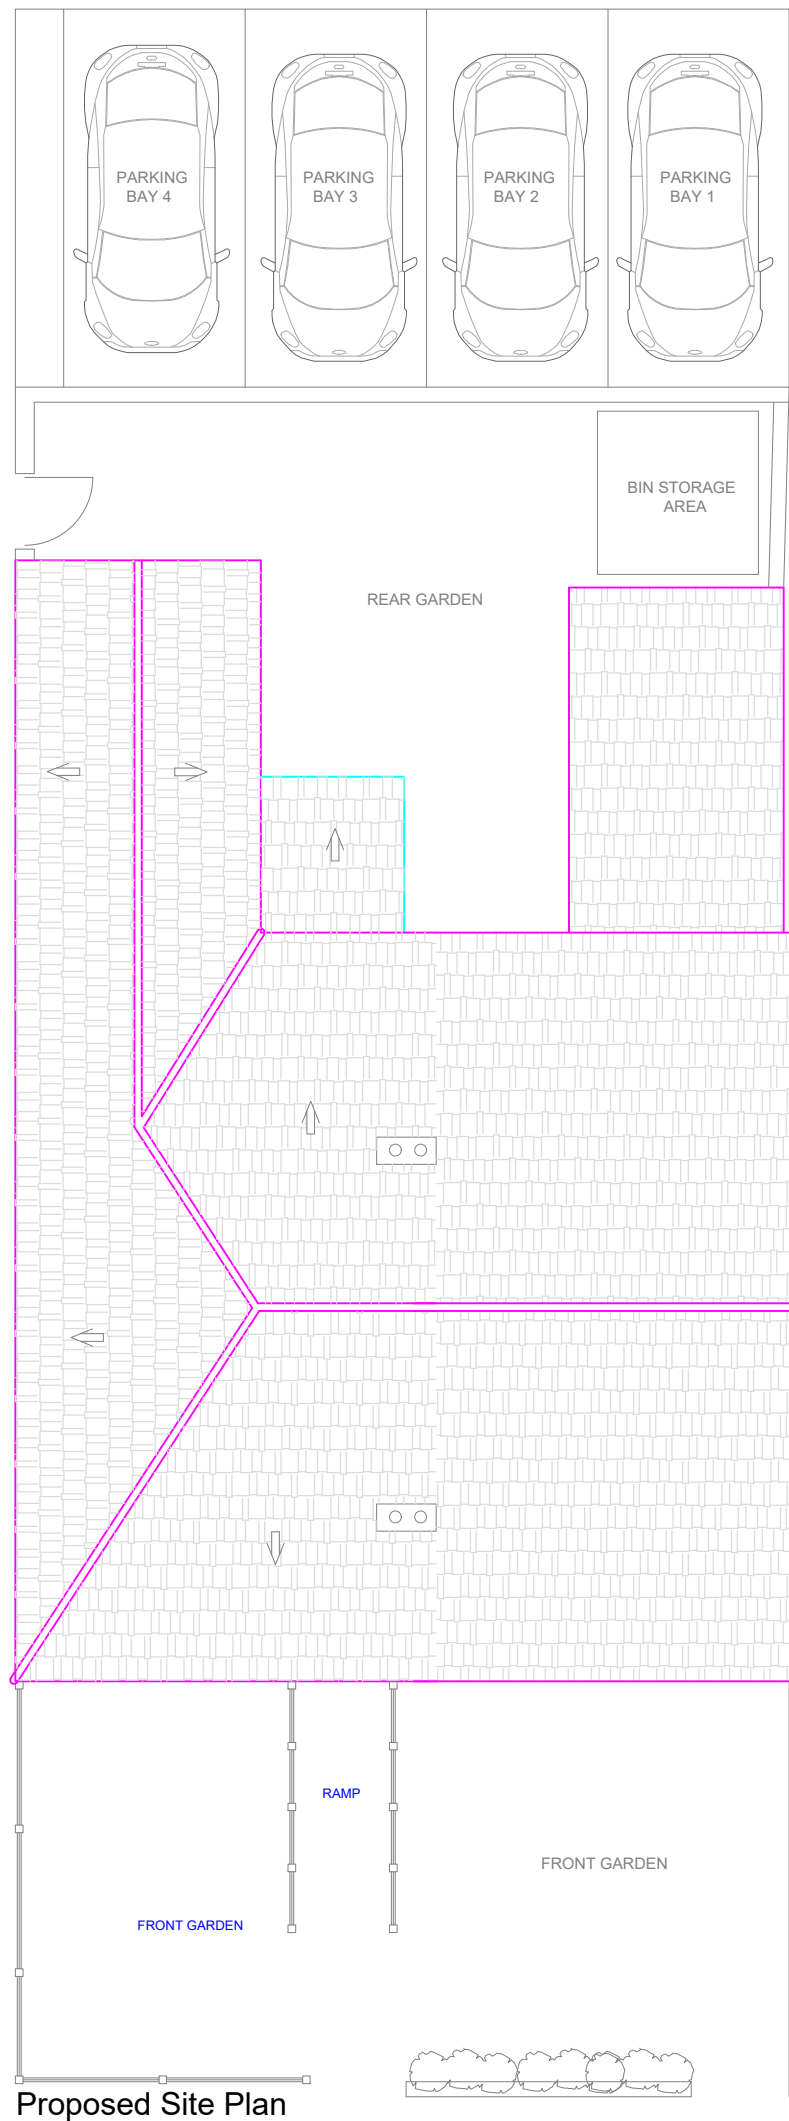

Proposed Site Plan

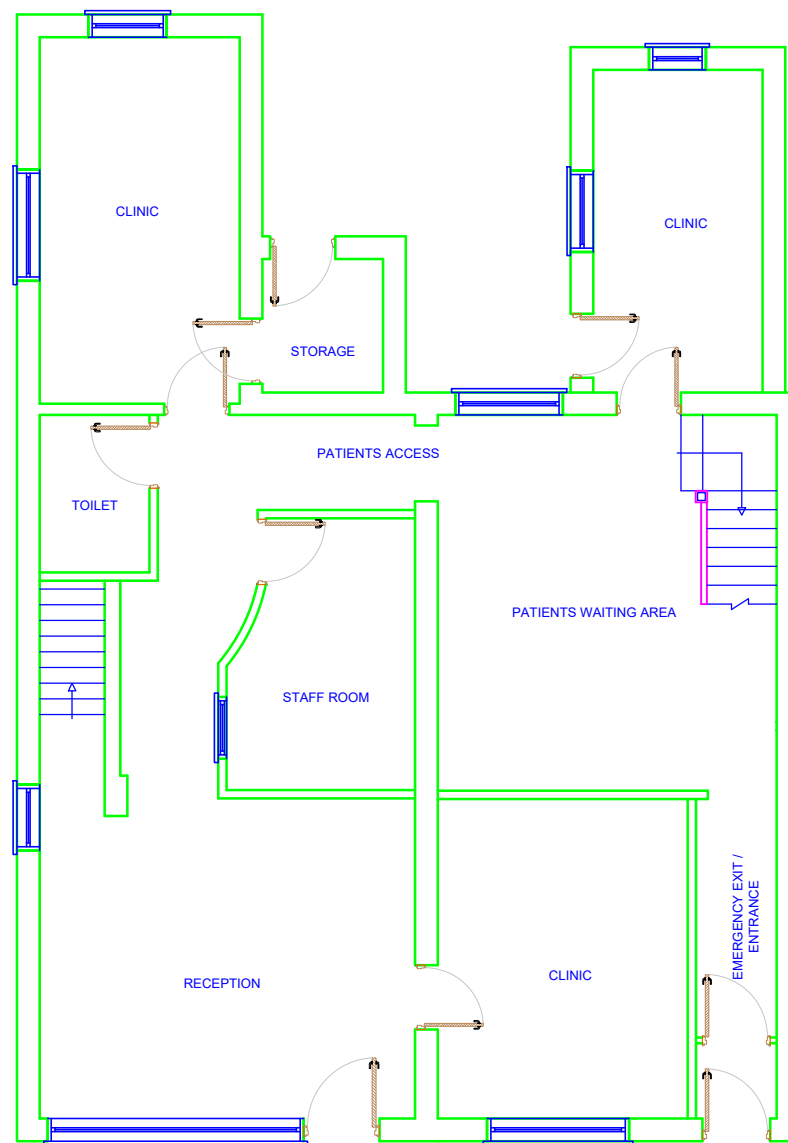

Proposed Ground Floor Plan

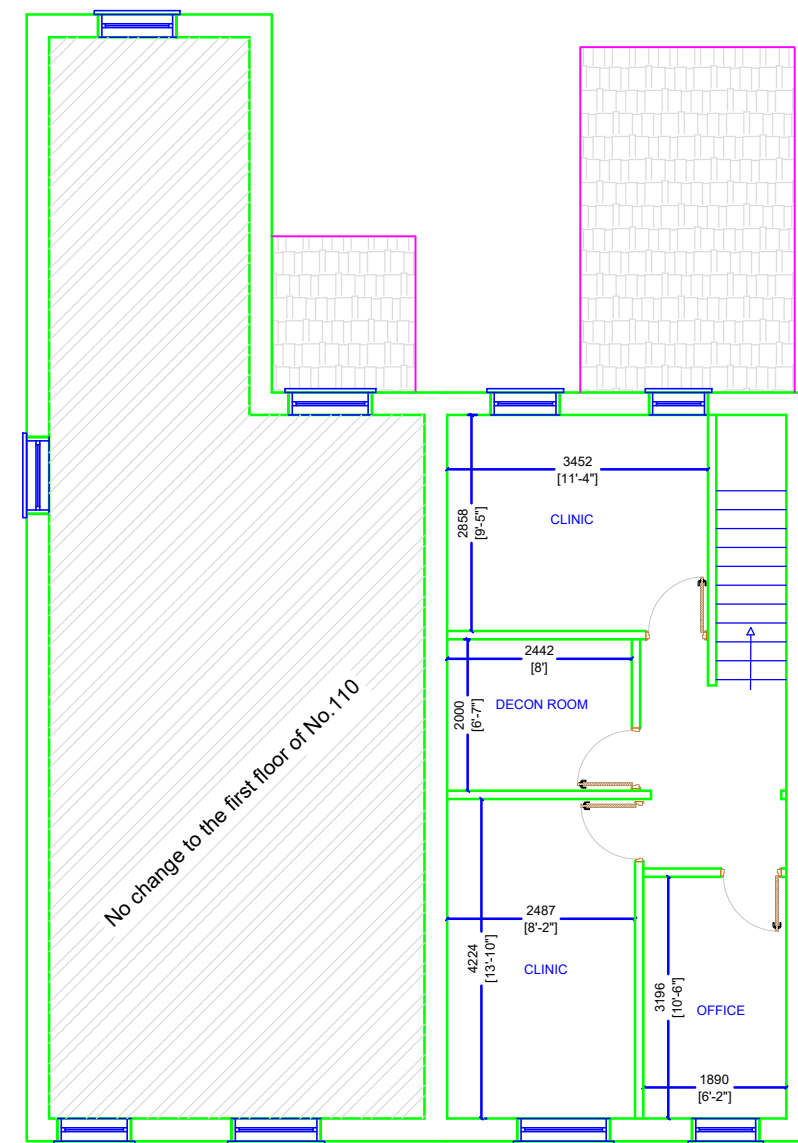

Proposed First Floor Plan



Proposed Block Plan @ Scale 1: 500

I Planning Services email: ipsuk@live.co.uk		2A Cook Street, Bury, Lancashire, BL9 0RP, 0161 8717405	
Proposed Floor plan and Site plan of 108 & 110 Ainsworth Road, Bury, BL8 2RS			
Scale :1 : 100 on A3		All Dimensions in Meters	
Ref.: IPS/R/110/BL82RS		Date : 15/03/2022	
SHT 4 of 5		Proposal	