




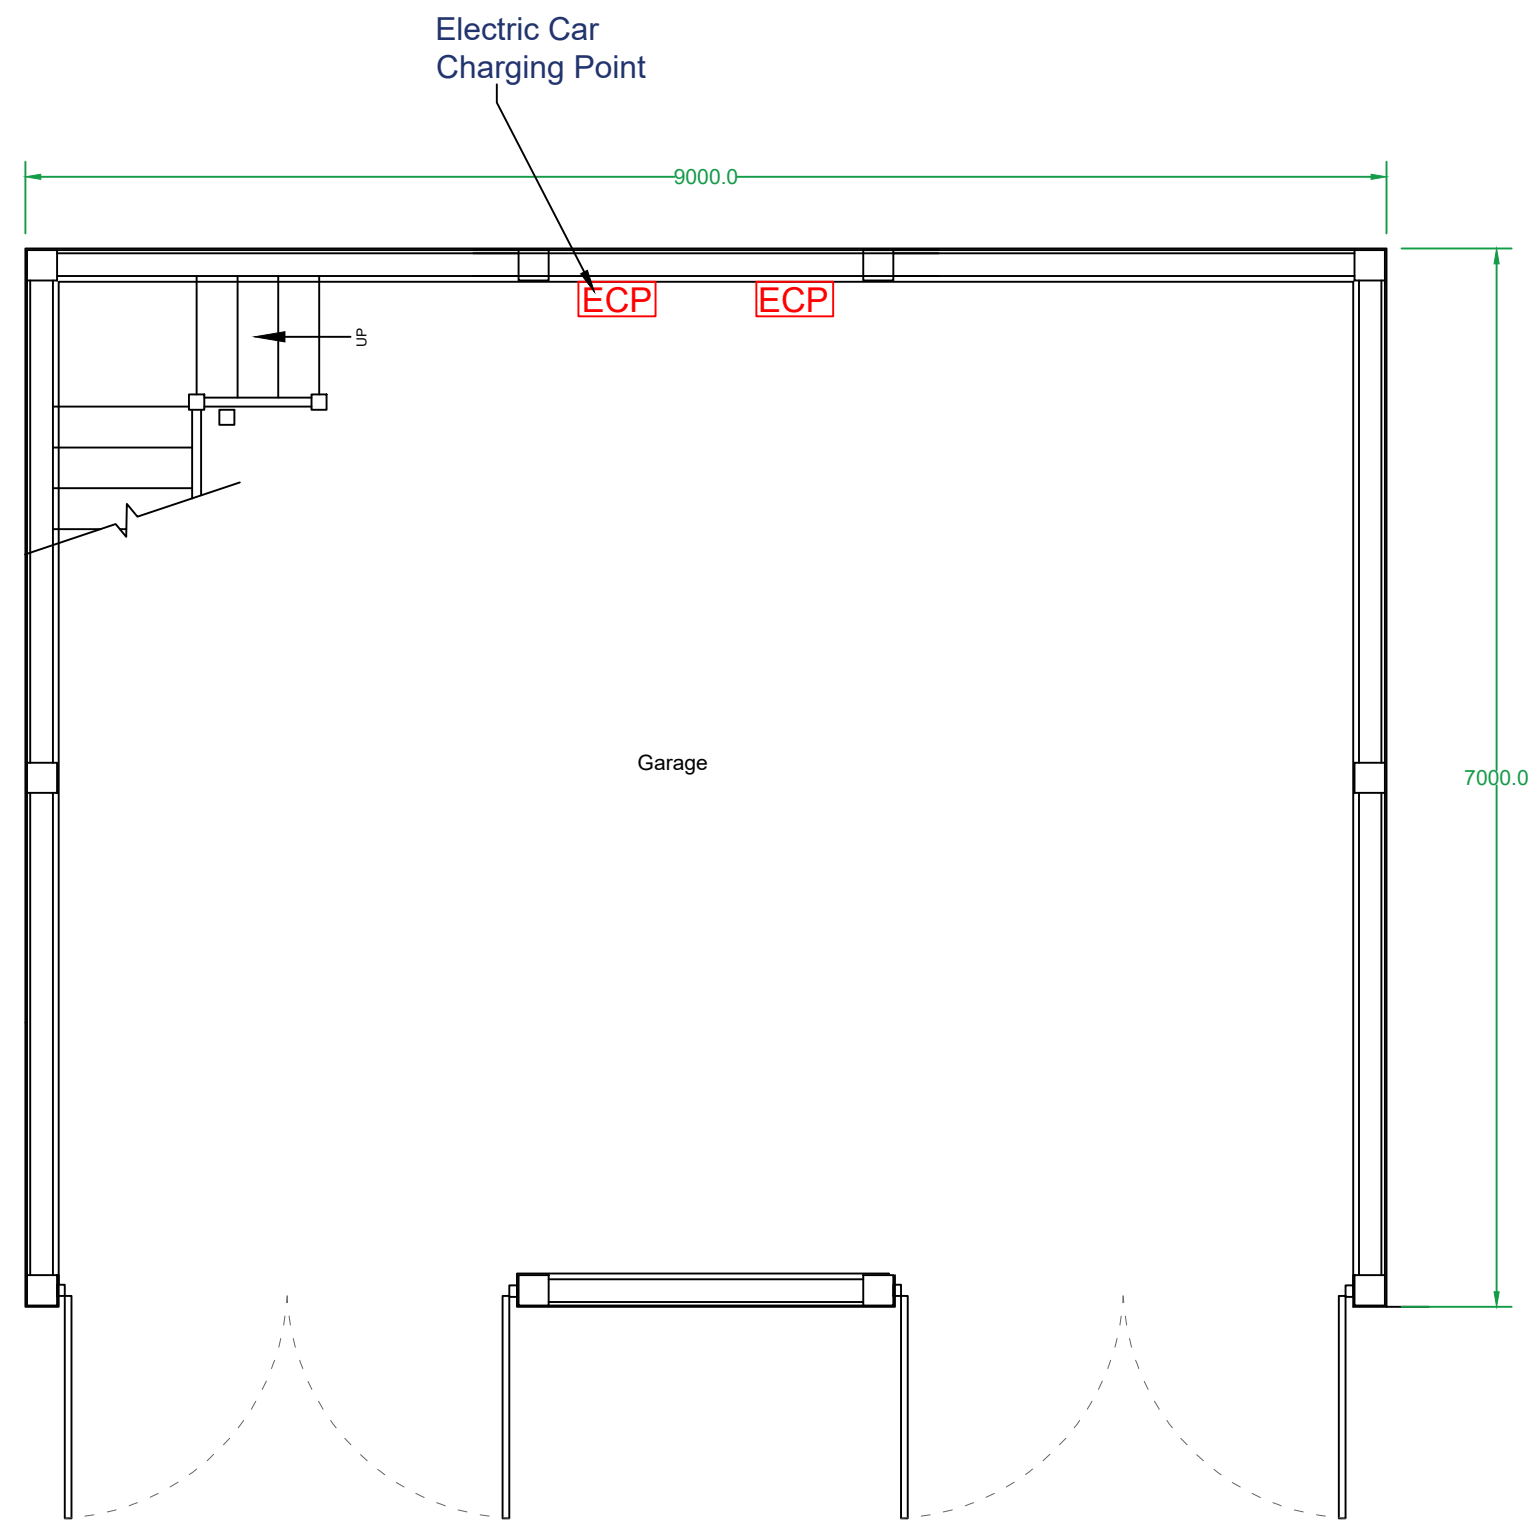


Proposed Garage Ground Floor Plan
Scale (1:50)

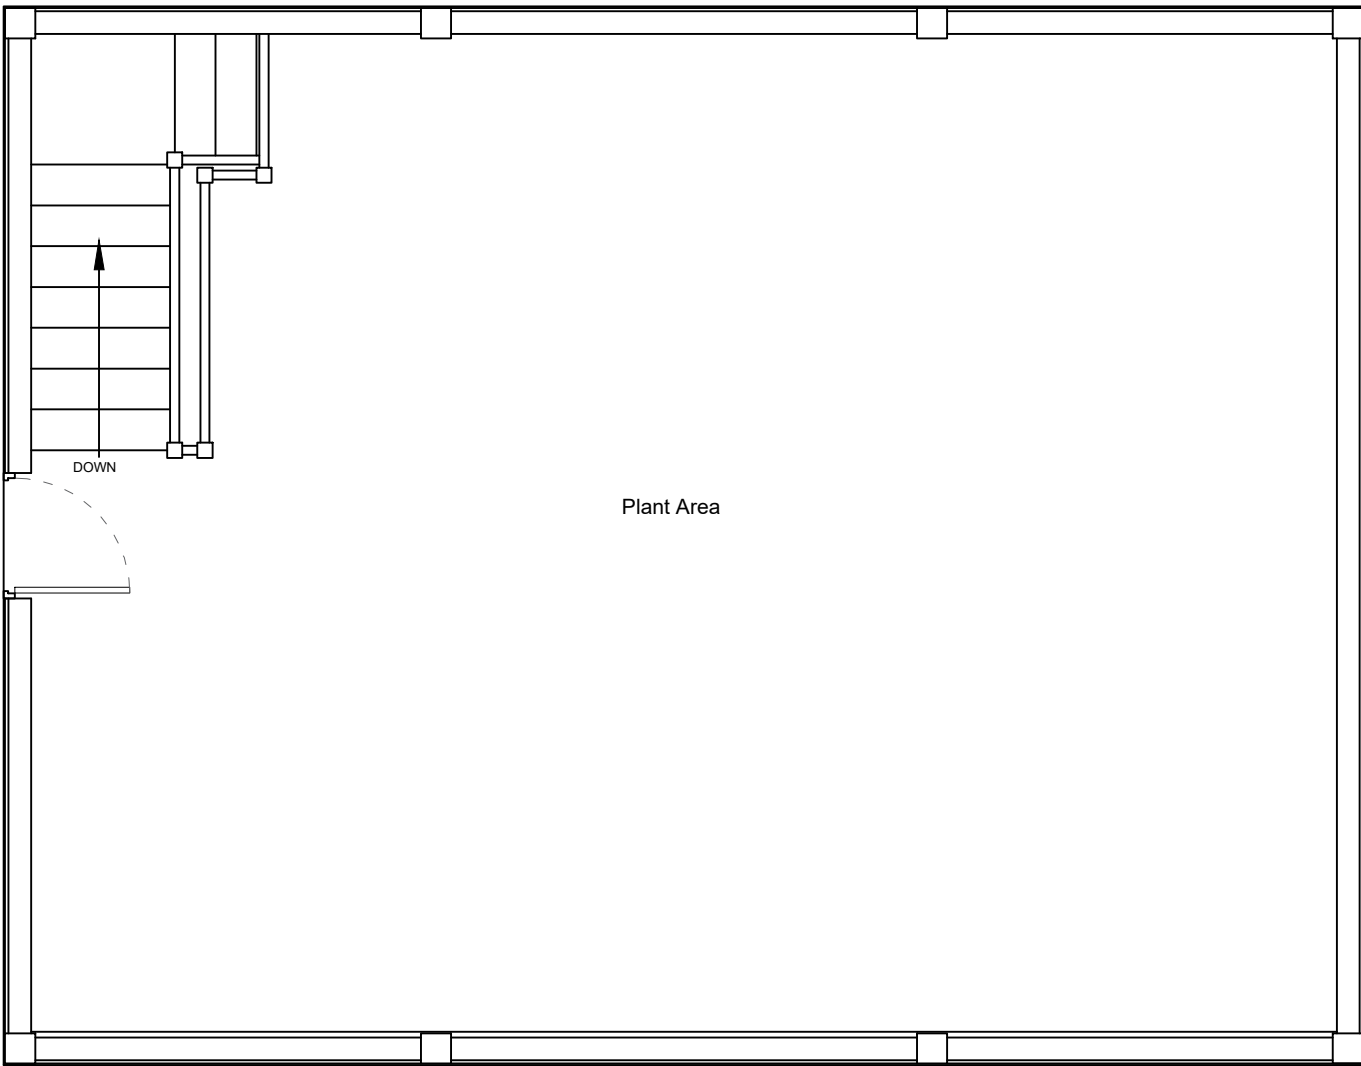


Proposed First Floor
Scale (1:50)

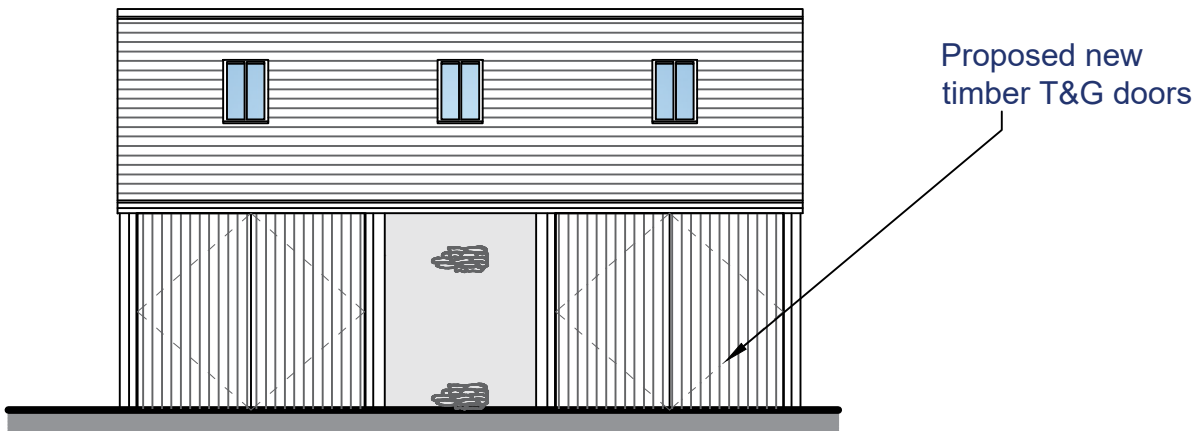


Proposed Garage Front Elevation
Scale (1:100)

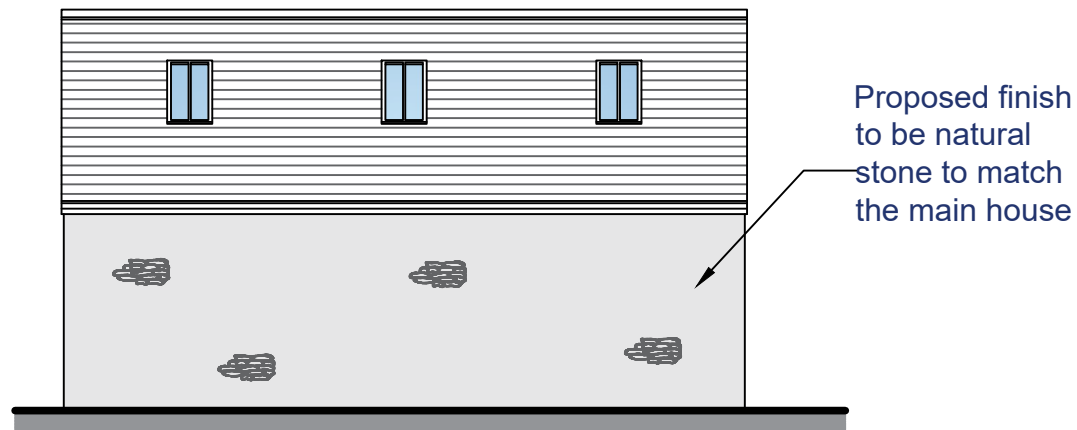


Proposed Garage Rear Elevation
Scale (1:100)

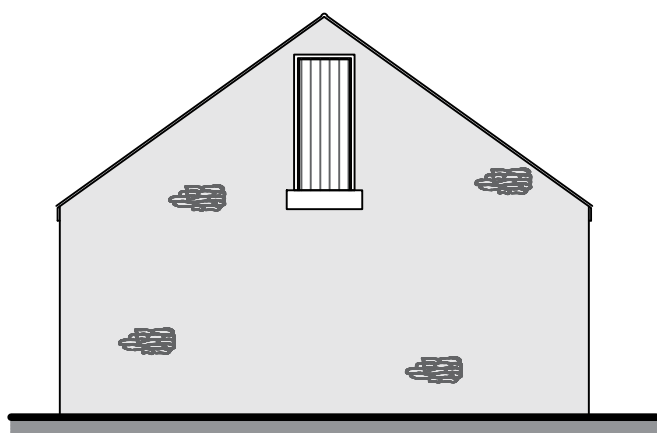


Proposed Garage Side Elevation
Scale (1:100)

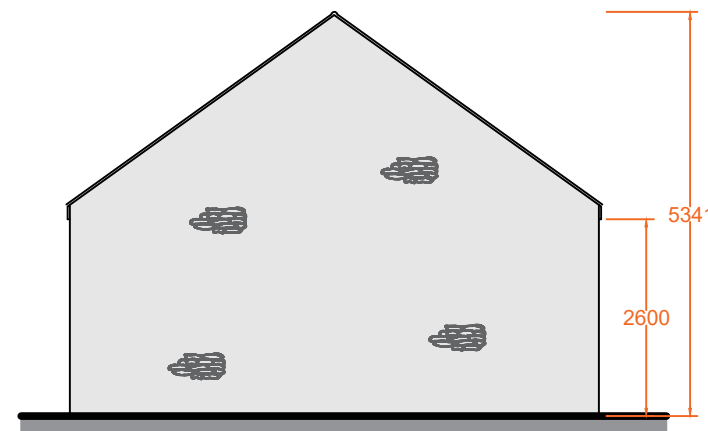


Proposed Garage Side Elevation
Scale (1:100)

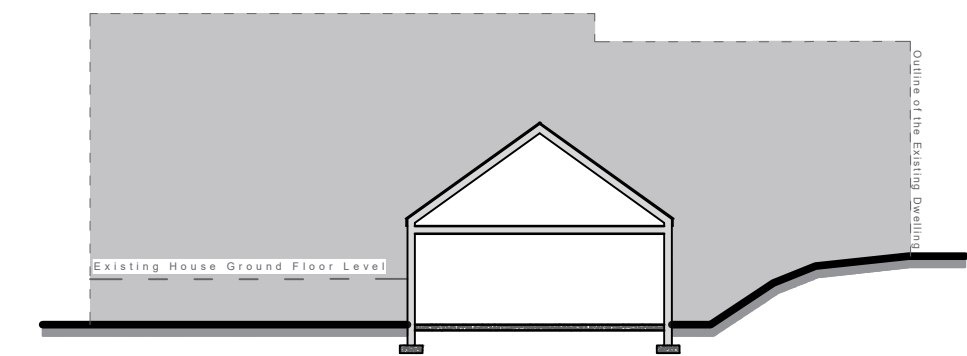


Proposed Section A - A
Scale (1:200)

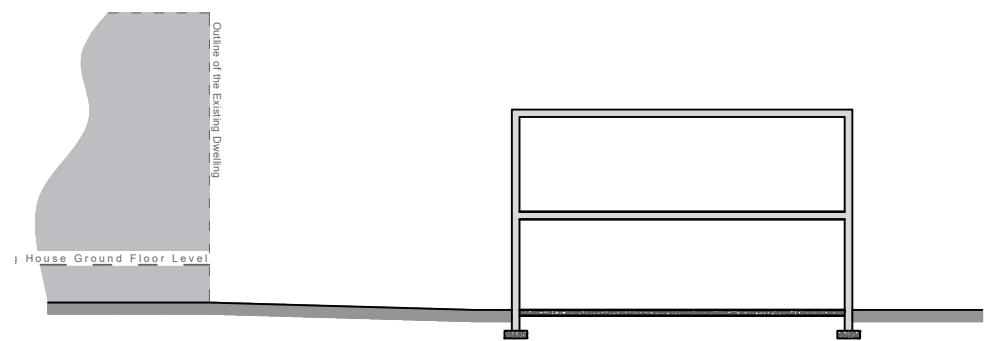


Proposed Section B - B
Scale (1:200)

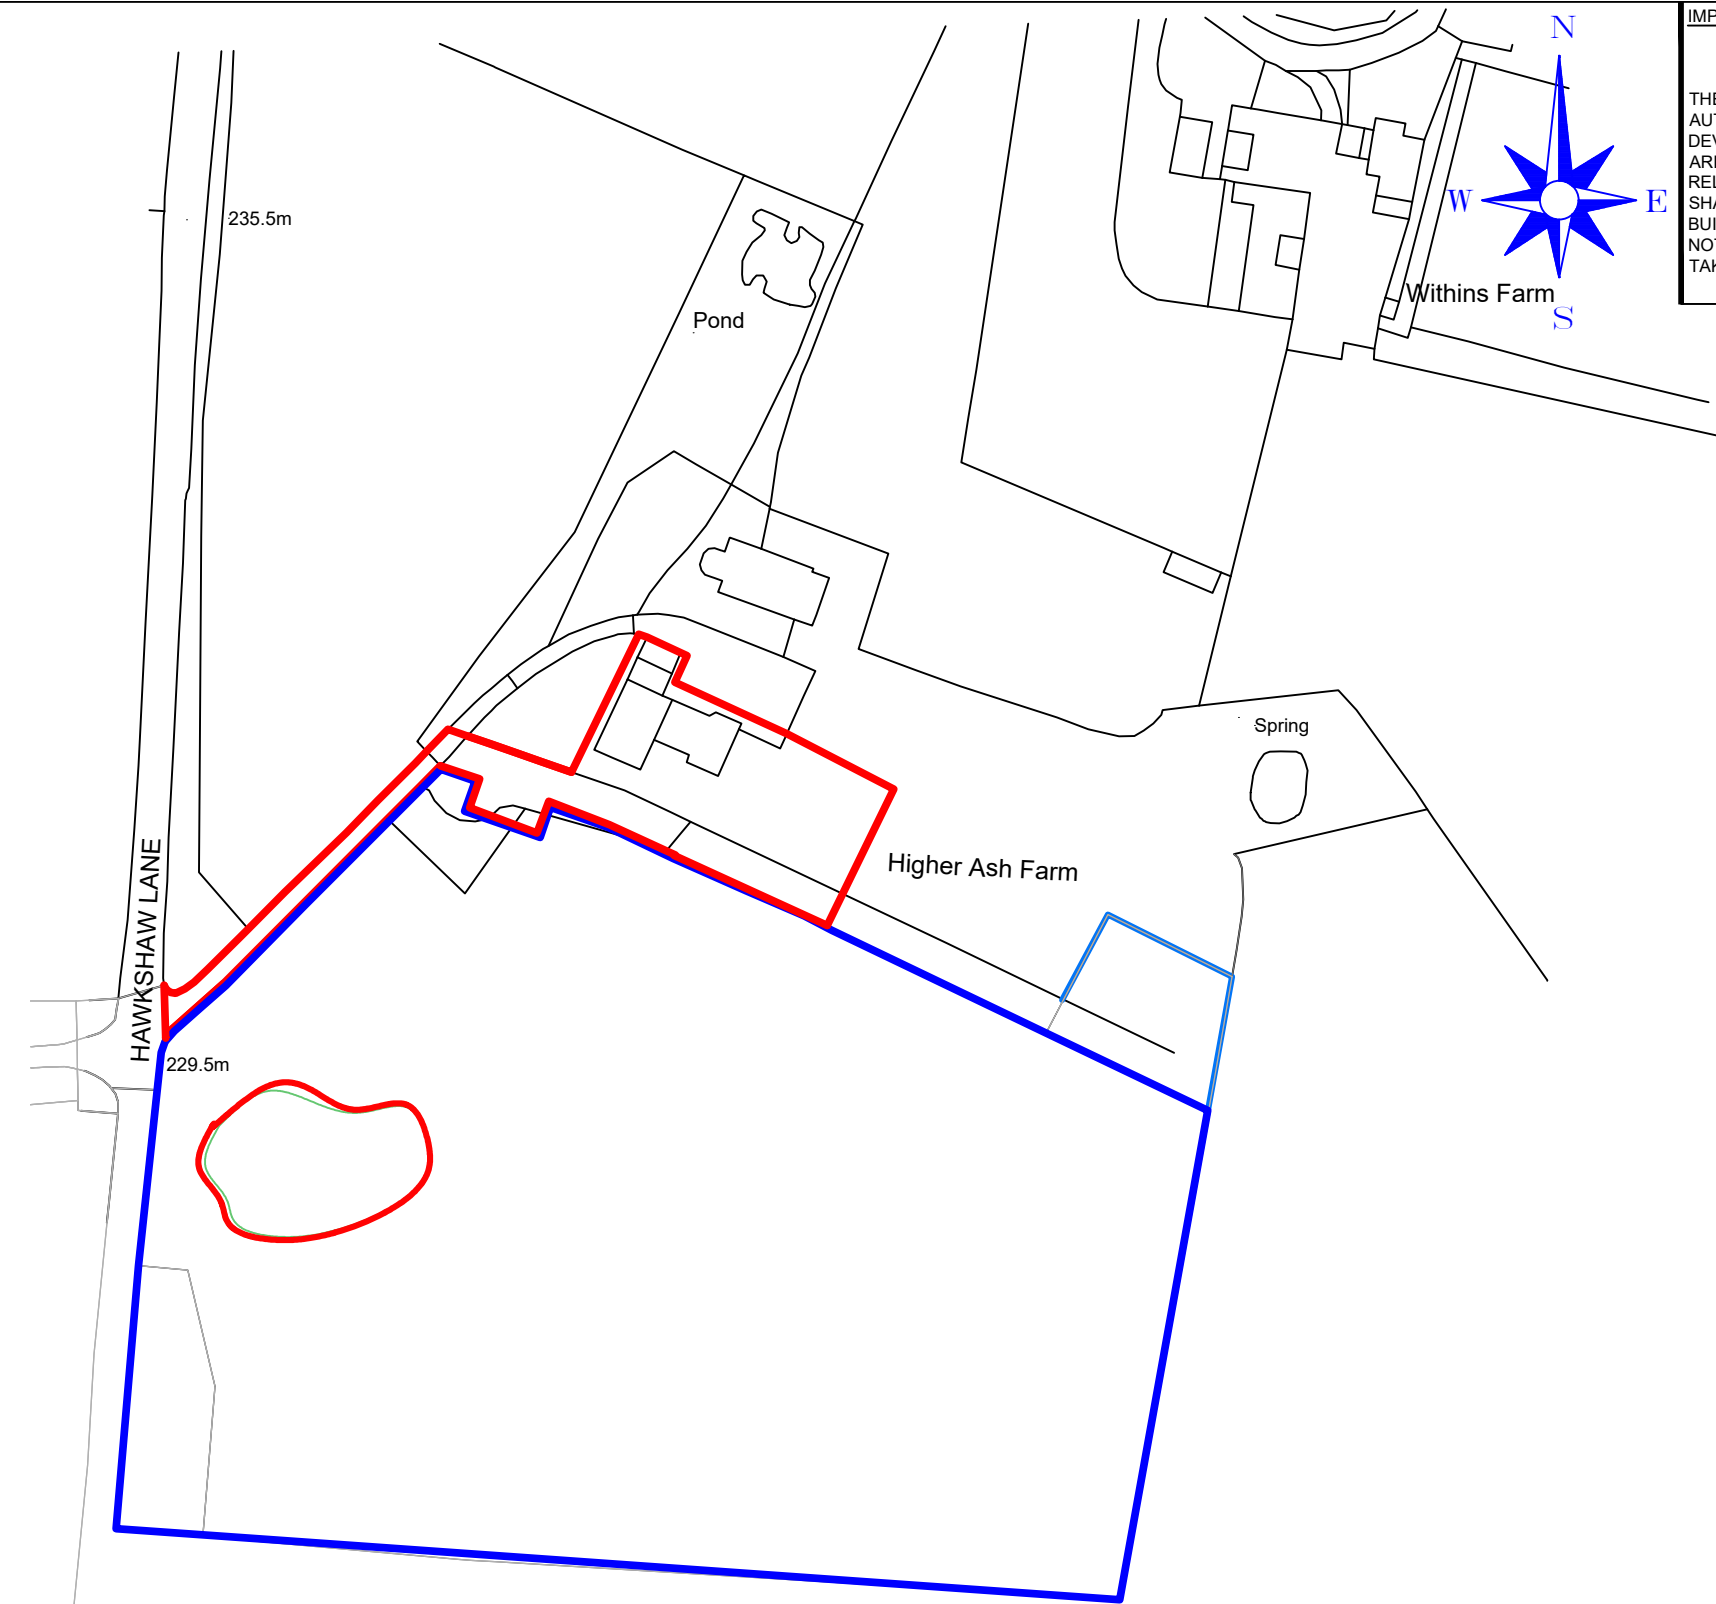

Location Plan
Scale (1:1250)
©Crown Copyright and database rights 2022 OS Licence no. 100041041

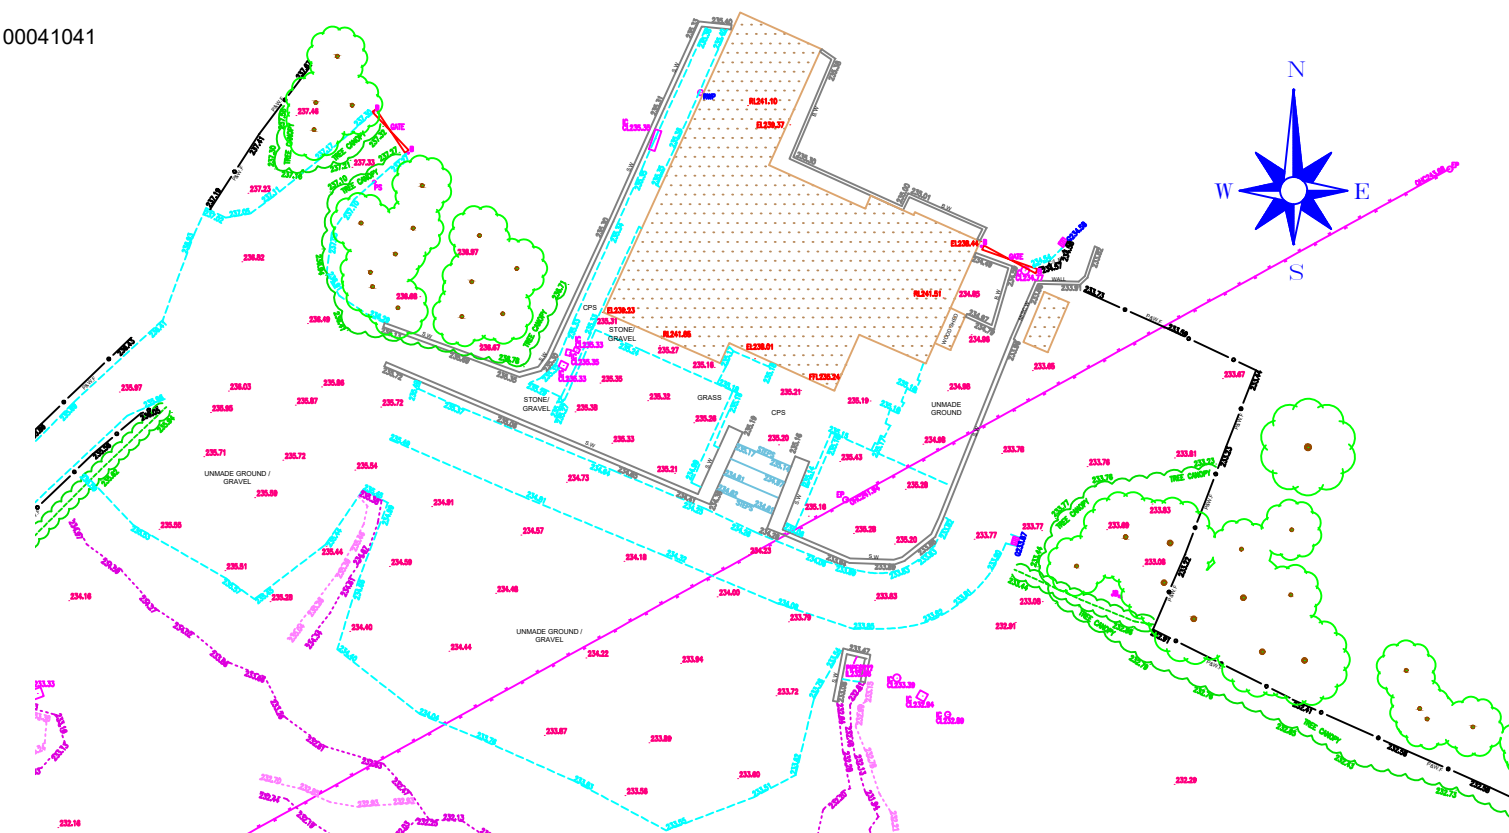

Existing Site Plan
Scale (1:500)

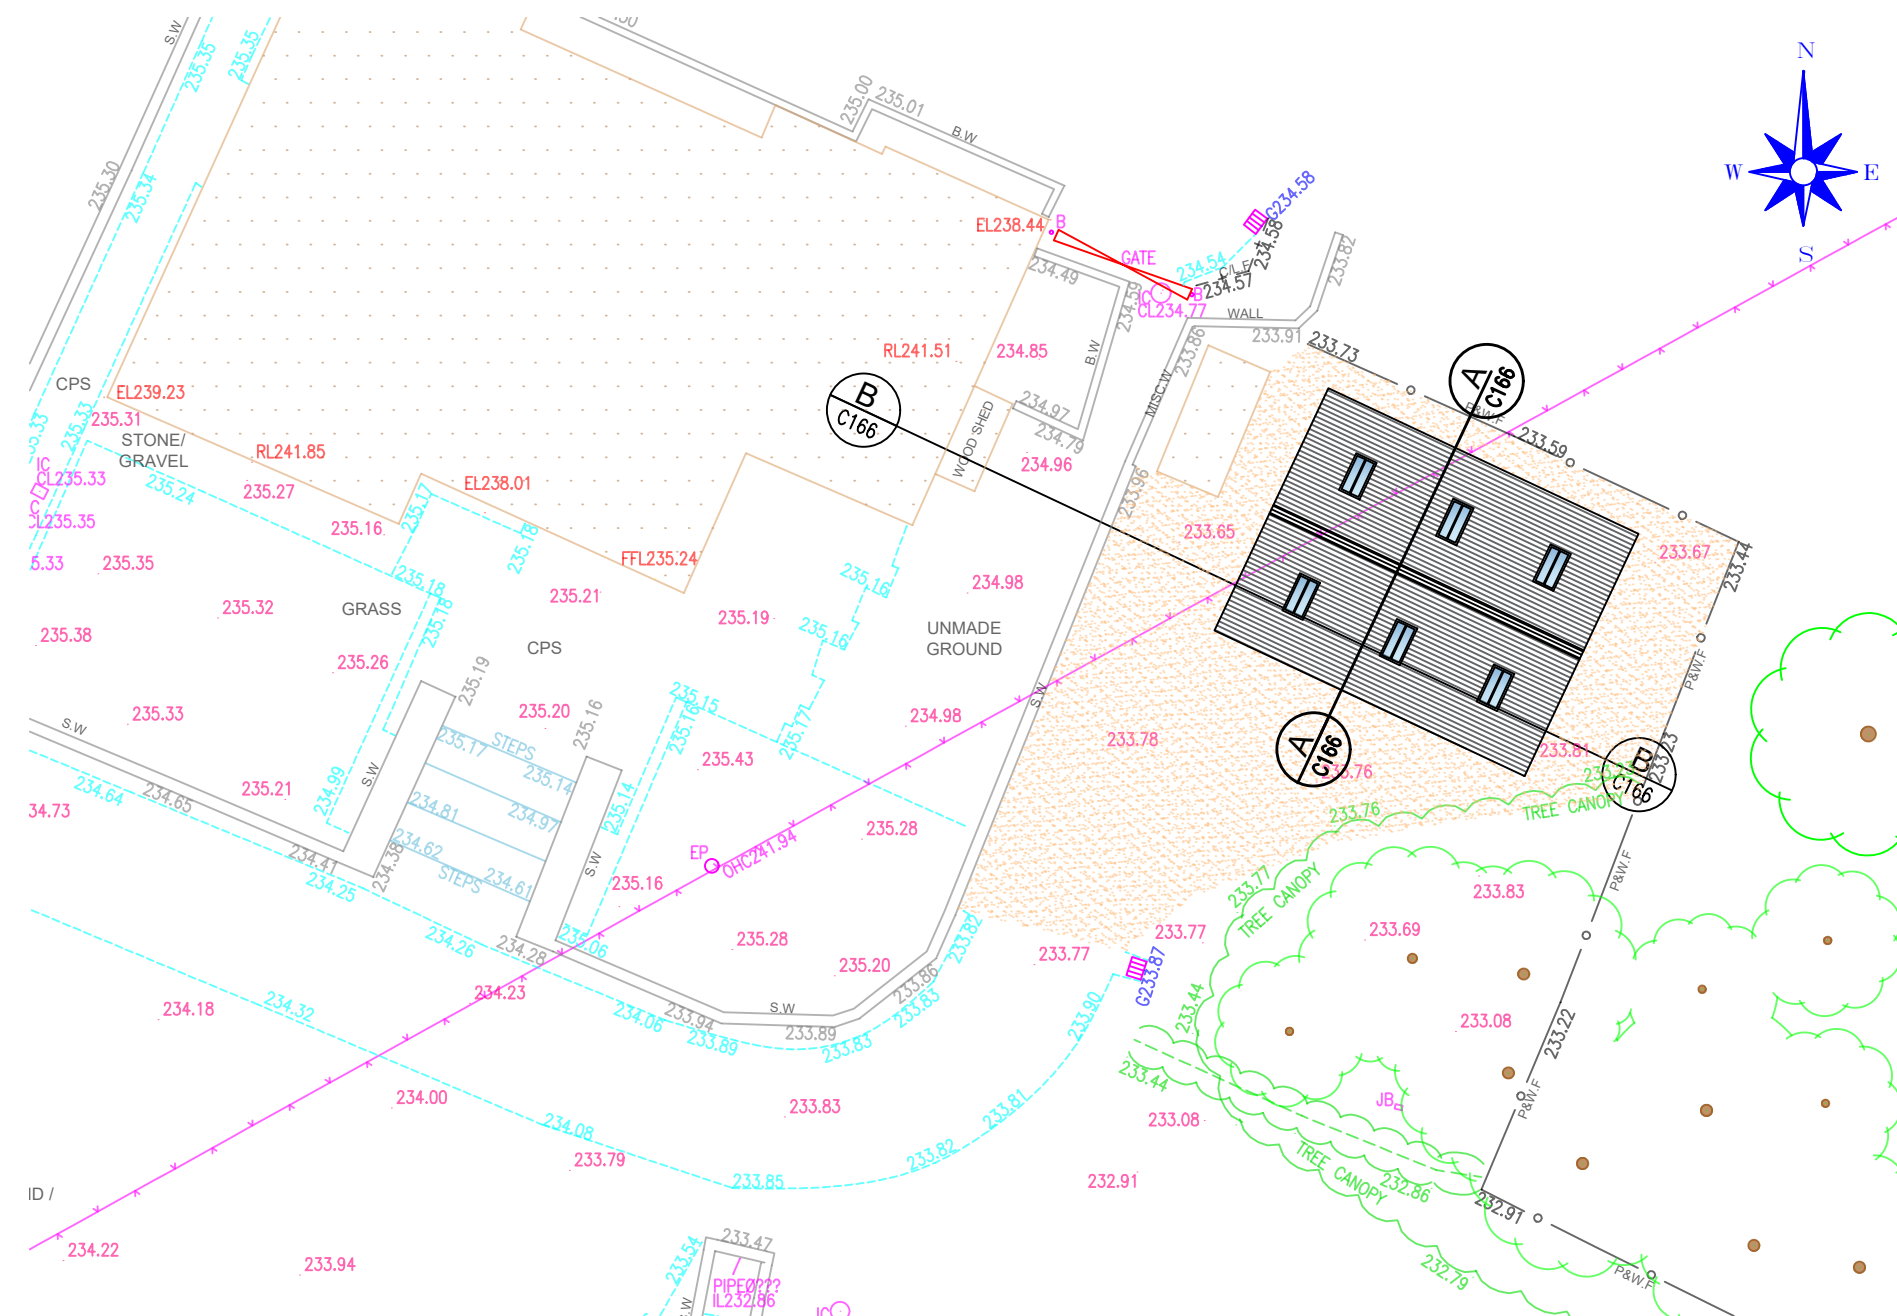

Proposed Site Plan
Scale (1:200)

IMPORTANT NOTES
DO NOT SCALE FROM THIS PLAN
THESE ELEVATIONS ARE DRAFTED TO ALLOW THE PLANNING AUTHORITY TO MAKE A DECISION ON THE PROPOSED DEVELOPMENT AND FOR NO OTHER PURPOSE. THESE ELEVATIONS ARE NOT BUILDING REGULATION COMPLIANT AND SHOULD NOT BE RELIED UPON AS SUCH. THE DECISION NOTICE (WHEN AVAILABLE) SHALL PROVIDE THE EXACT DIMENSIONS OF THE PROPOSED BUILDING AND SHOULD BE RELIED UPON. THESE PLANS SHOULD NOT BE USED AS DEFINITIVE AND ANY MEASUREMENTS SHOULD BE TAKEN AND CHECKED FROM THE PROPOSED SITE.

**Proposed Volume of
New Garage
252m²**

C.	Annotation changed on plan	19/08/24
B.	Additional information noted on plan at the request of L.A.	16/04/24
A.	Additional information noted on plan at the request of L.A.	10/10/22
Revision	Date	

MACMARSHALLS
Landscape Architects & Planning Consultants
112-116 Chorley New Road,
Bolton, BL1 4DH
info@macmarshalls.co.uk
Tel: 01204 565650
www.macmarshalls.co.uk

Drawing Title		Proposed Garage	
Site Location		Higher Ash Barn, Hawkshaw, BL8 4LD	
Drawing Status		Proposed Plans	
Date	05/05/2022	Drawn by	JHolden
Scale	1:50 / 1:100 @ A1	Ref	C 267-3
Client	Mr & Mrs Packun		