
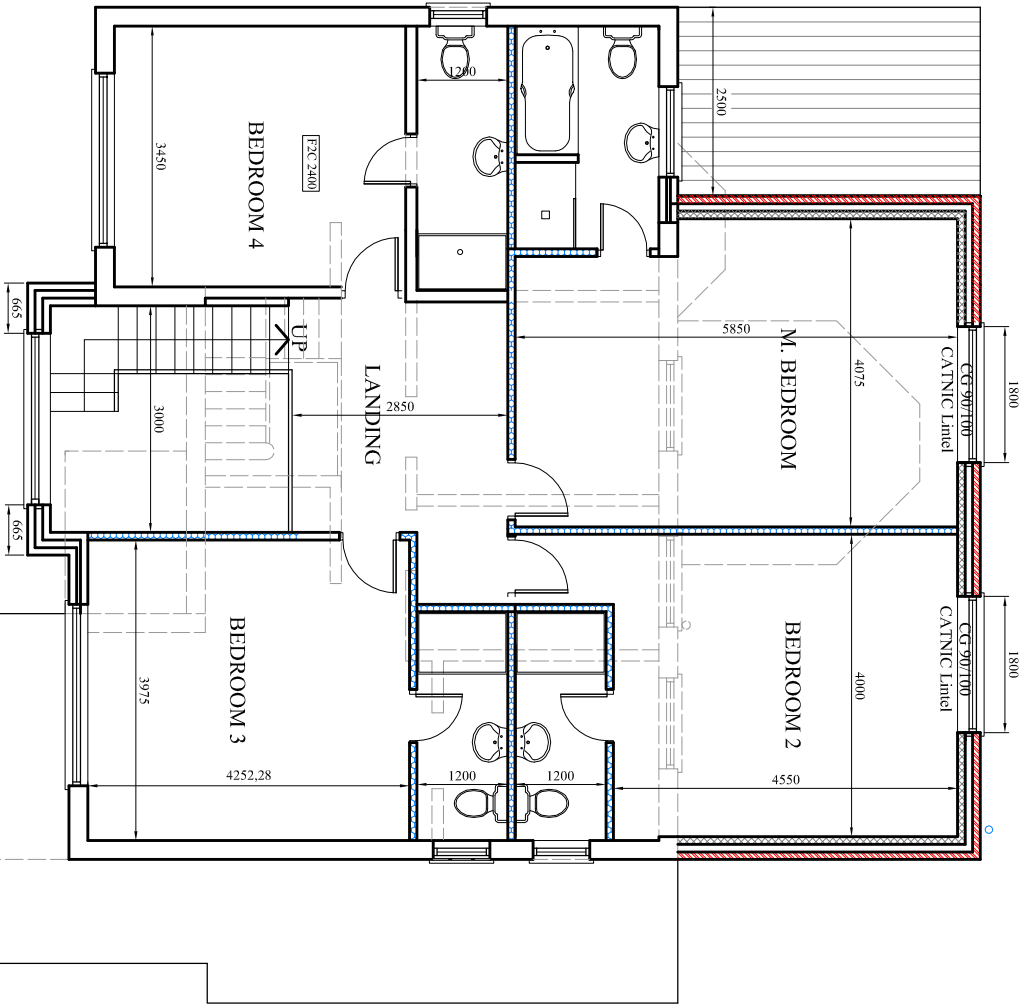


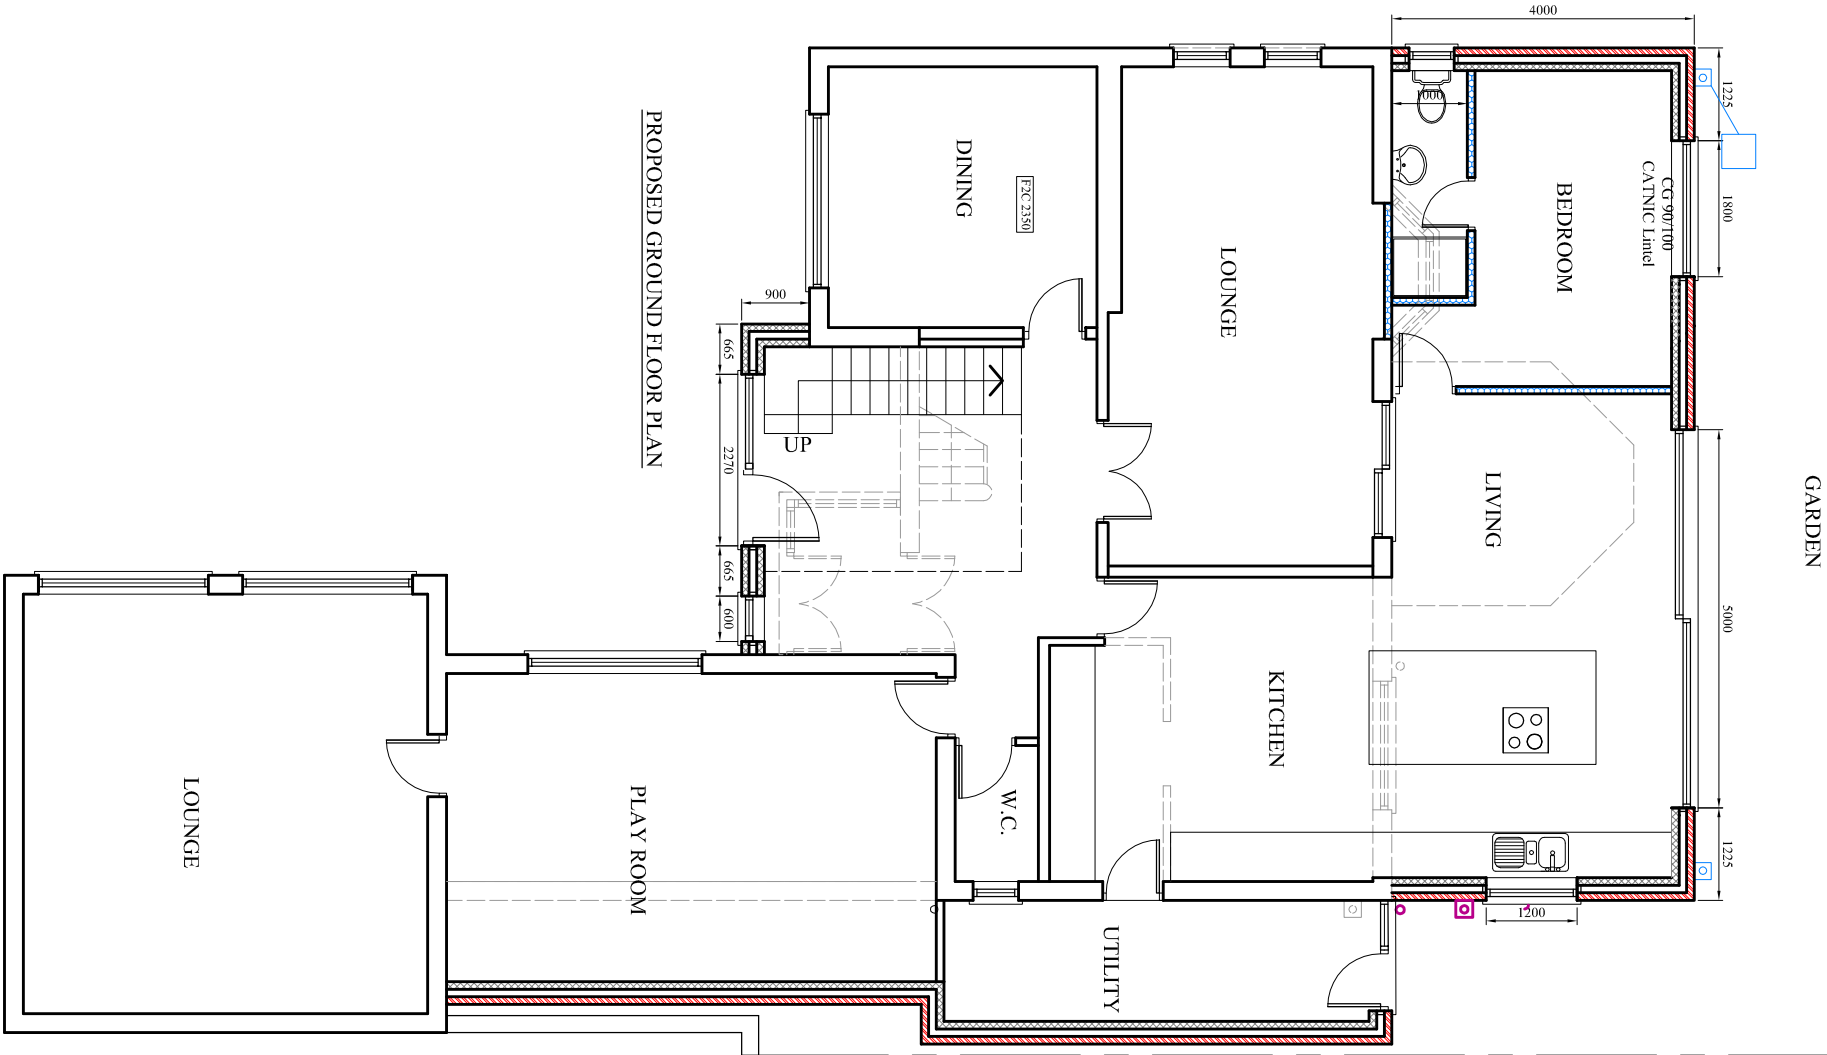

PROJECT
8, Chapeltown Road,
Bury

CLIENT
Mr. Rizwan Khan

DRAWING TITLE
Proposed Floor Plan

JOB No
DRAWING No
NA-P03

SCALE
1:100@A3
DATE
June 2020
REVISION
CHECKED BY
-

t: 0782 895 3405
e: niamat@hotmail.co.uk