





SCALE 1:50

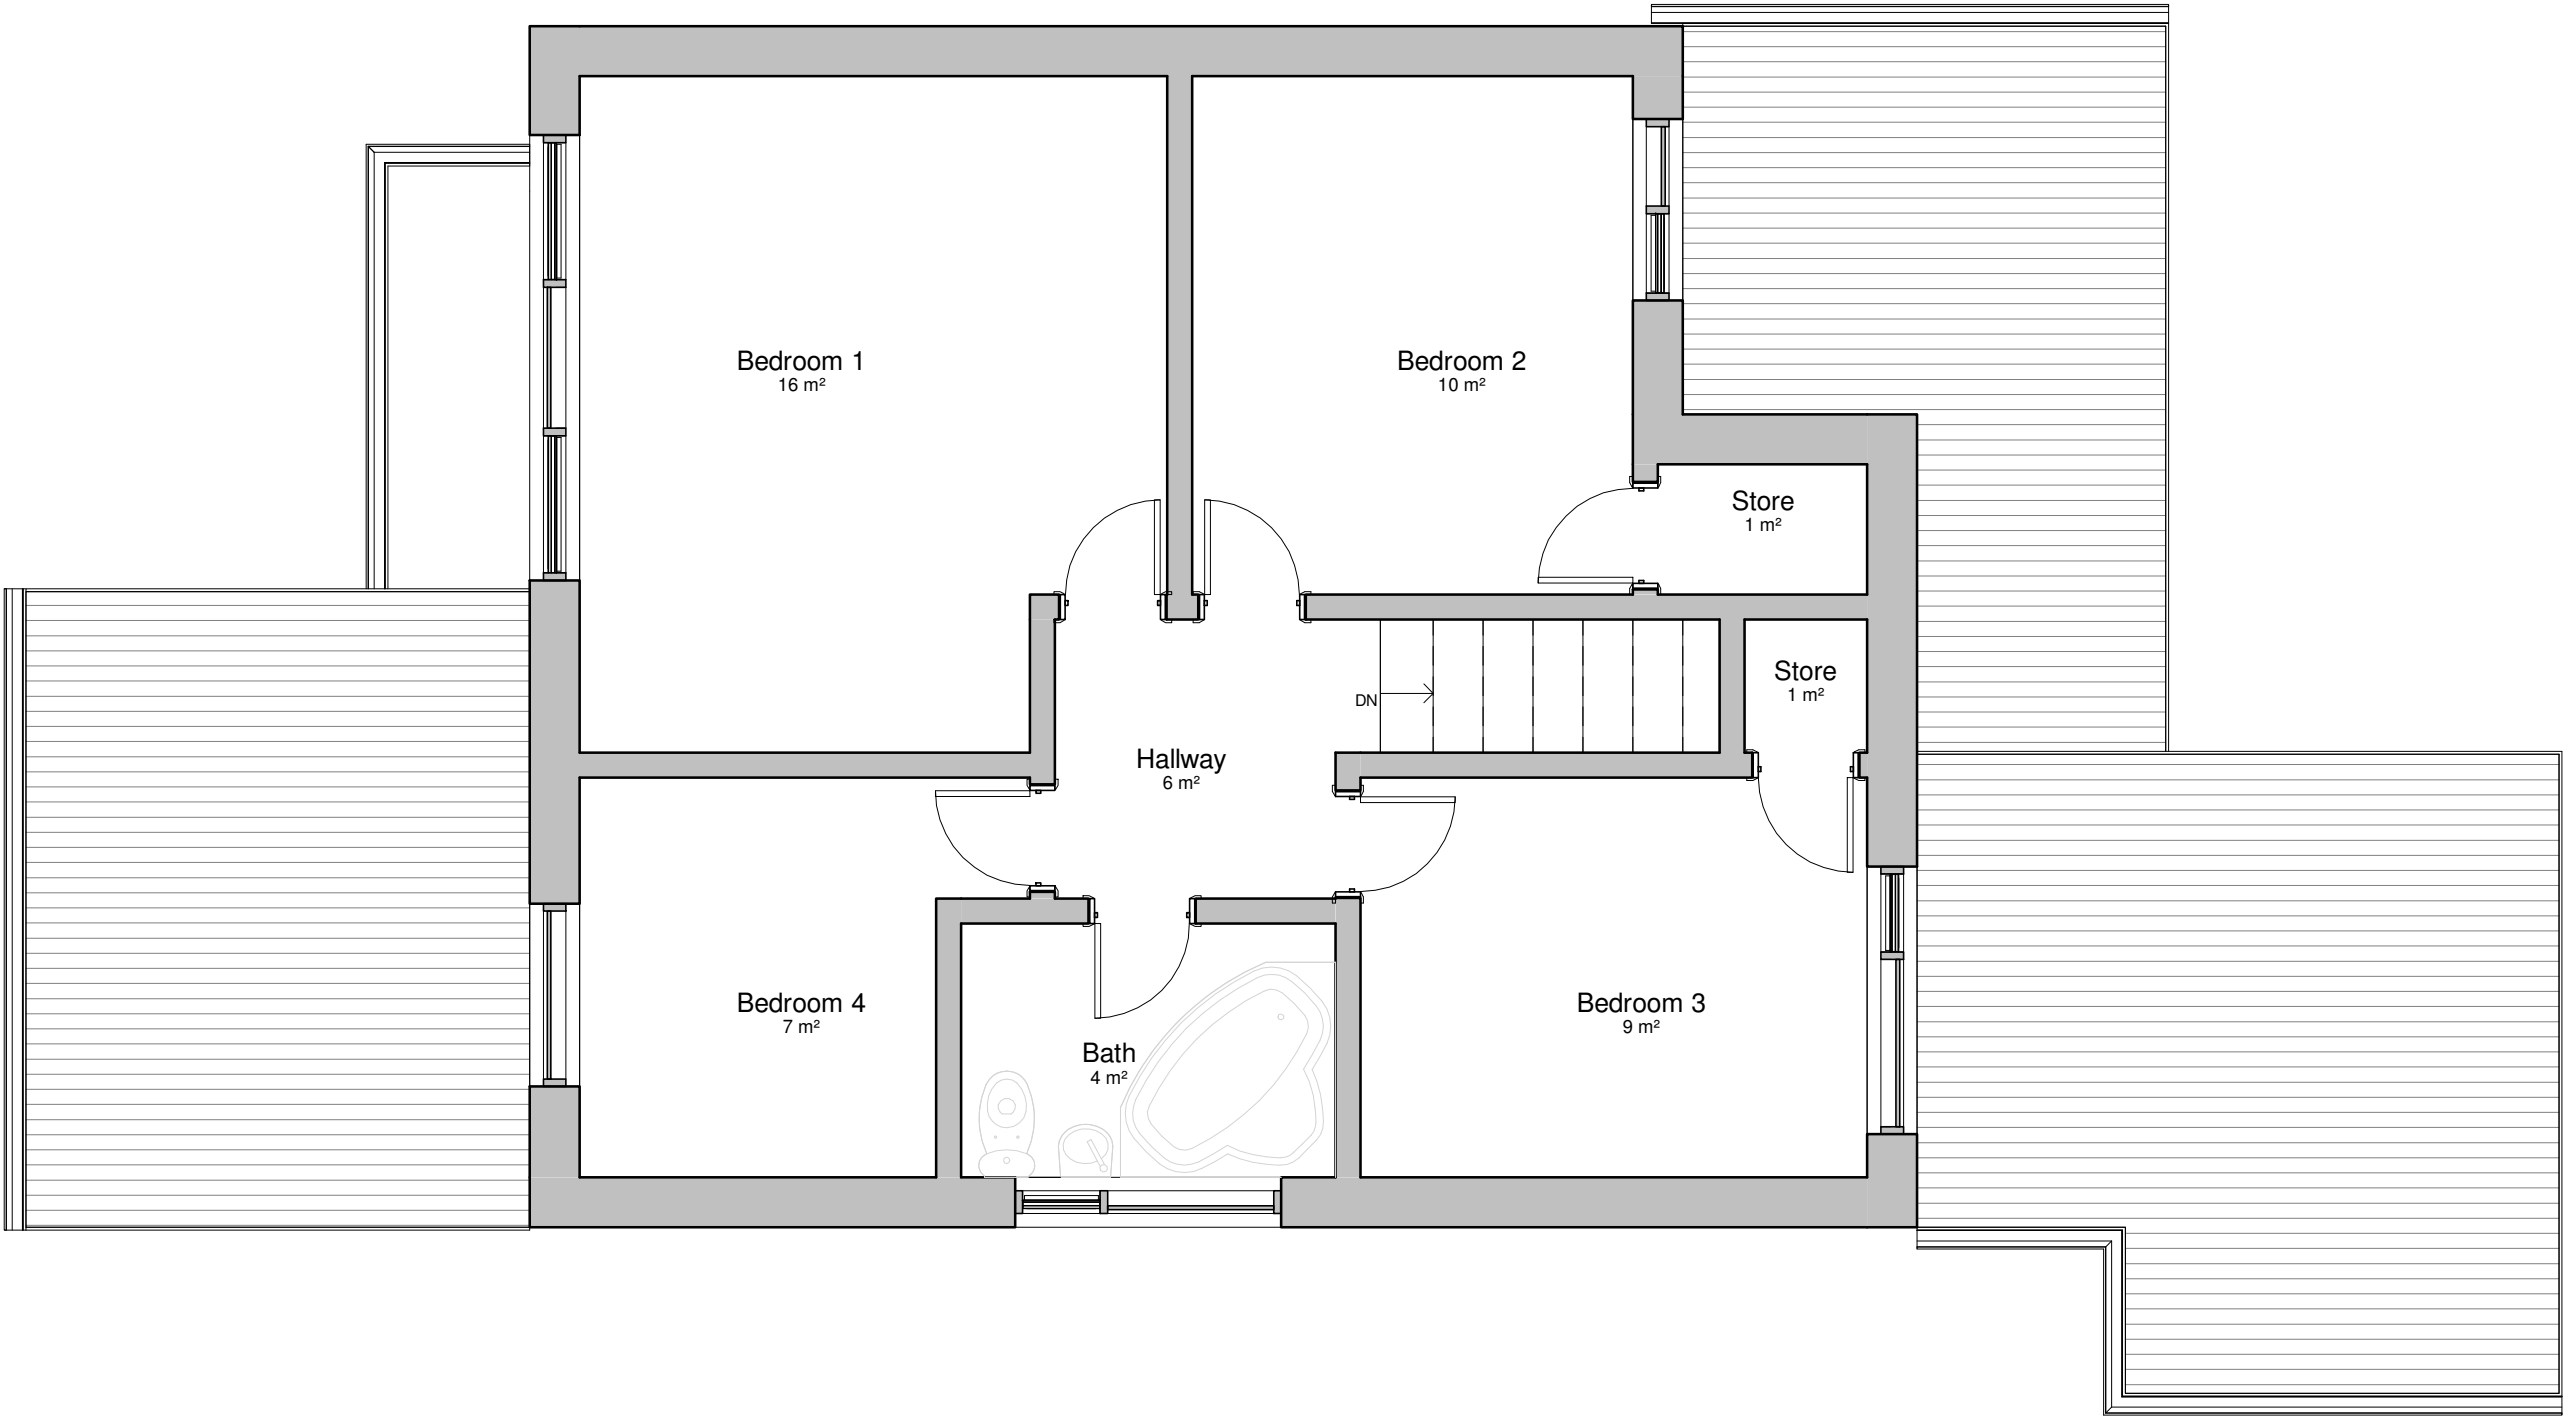

01 - First Floor Existing

1:50

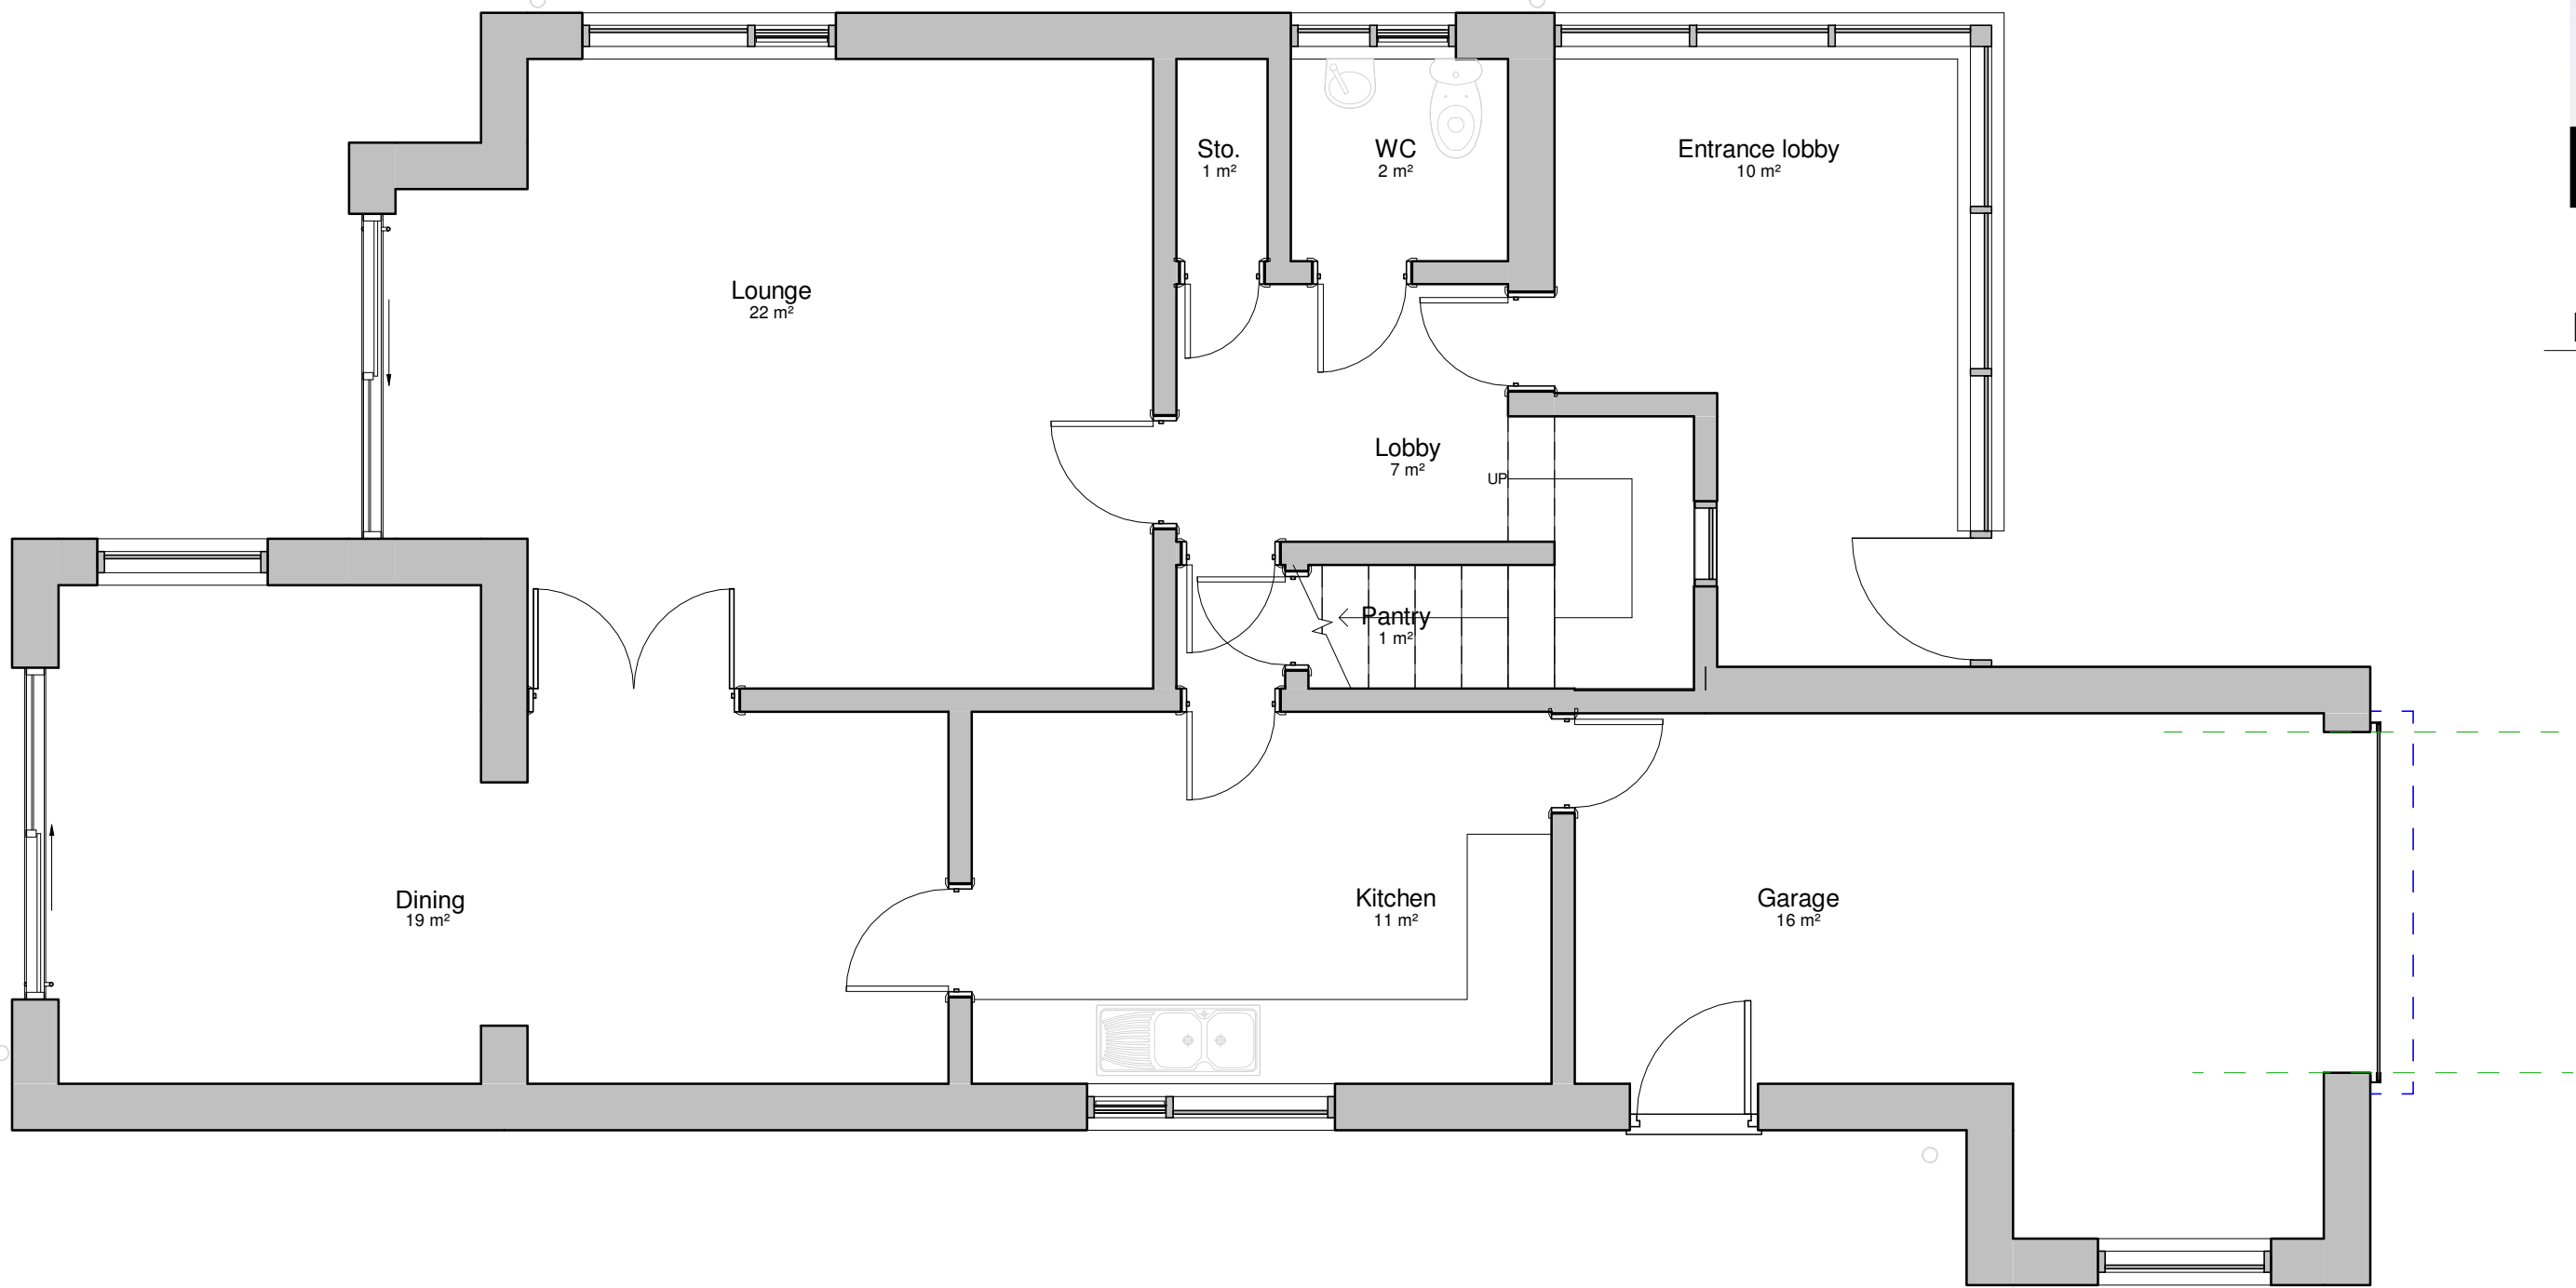

00 - Ground Floor

1:50



Existing - Side Elevation

1:50



Existing - Rear Elevation

1:50



Existing - Front Elevation

1:50



Existing - Side Elevation

1:50

Rev. No.	Description	Date
DirC Architectural Ltd. 13 Ringmill Gardens, Moston Manchester M40 9GS m: 07940 933 498 e: dirc@btinternet.co.uk		
Client: UPWARDS CARE SOLUTIONS LIMITED		
Project: Change of Use from C3(a) to C2		
Project Address: 25, Randale Drive, Bury, BL9 8HZ		
Sheet title: Existing Floor Plans and Elevations		
Project number: 1940	Date: 03.09.2023	
Drawn by: DirC	Checked by: DirC	
Drawing Number: 1940.101	Scale @ A1: 1 : 50	Revision: