


Supply and install 3No. new external aluminium windows. Windows to include a winder pole system for operation.

Supply and install, 1No. new external aluminium doorset.


Supply and install new steel lintel to external brickwork, ahead of installation of the new external door.

Columns to be blast cleaned and repaired.

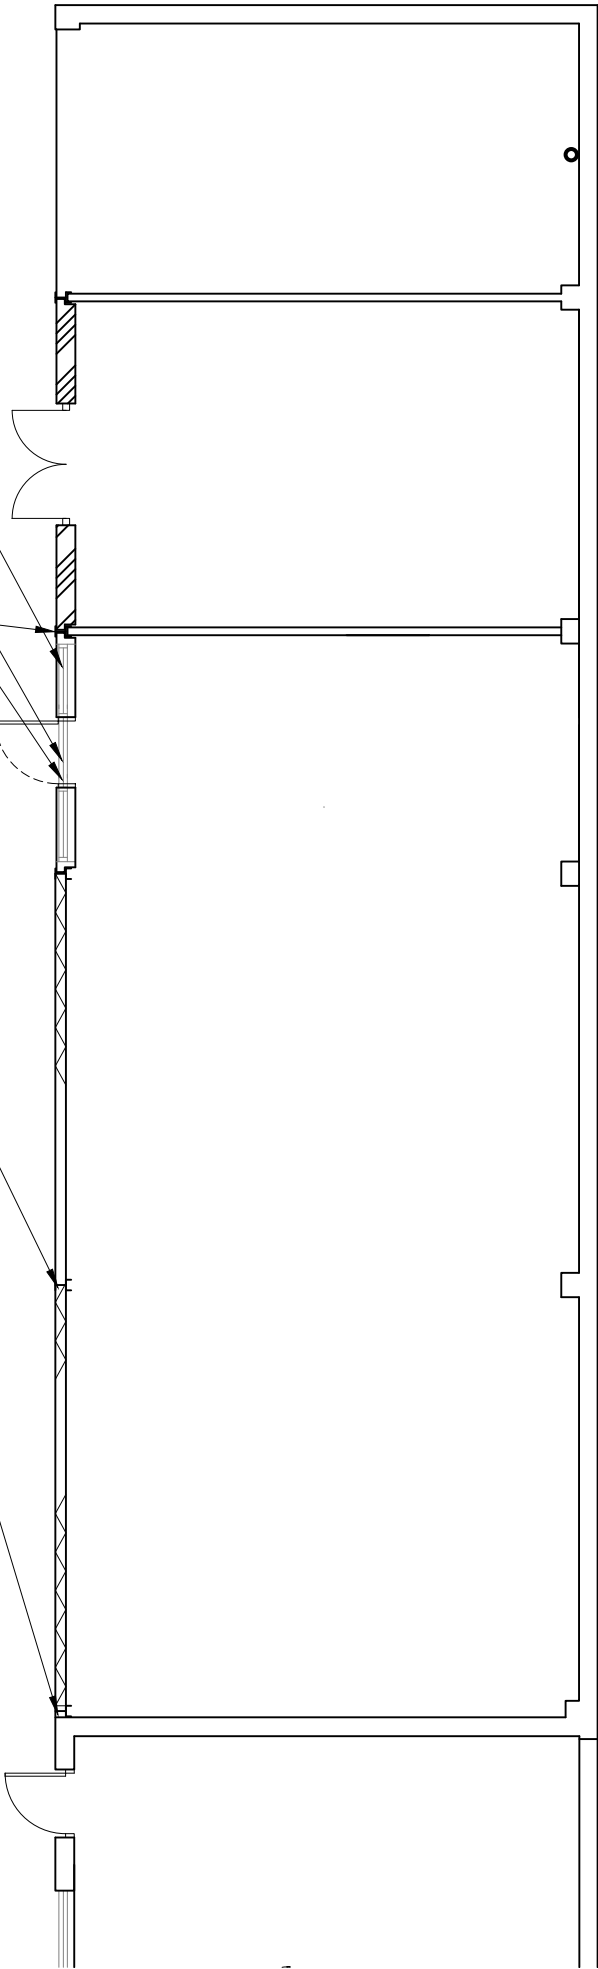

Site Plan

SCALE : 1:500

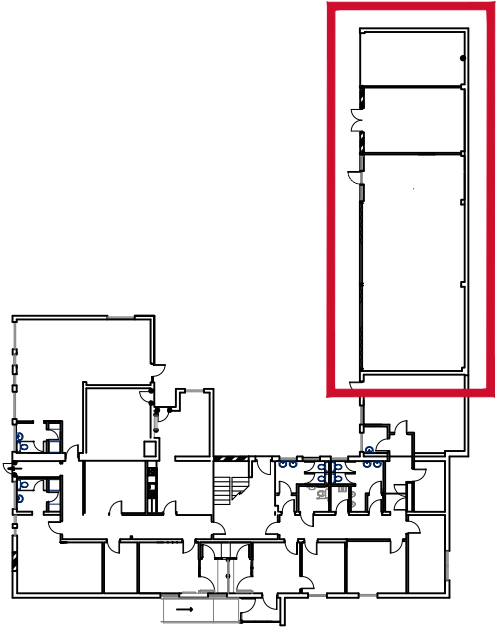

Rev	Description	Date
-----	-------------	------

P01	First issue.	16/02/26
-----	--------------	----------

Client

GMP

Project Title

WHITEFIELD TASER
TRAINING FACILITY

RLB ID

P-028513-J

Sheet

03

Drawing Title

PROPOSED FLOOR PLANS

Stage	Status	Revision
PLANNING	S4	P01

Date	Size	Scale
16/02/2026	A3	1:100

Author	QA	Contact
TJ	TG	DS



Wellington House, East Road, Cambridge, CB1 1BH
+44 (0) 7774 661983 RLB_UK RLB.com

This drawing is to be read in conjunction with all other associated specifications, schedules, drawings and information issued.
Do **NOT** scale this drawing. Check and verify **ALL** dimensions and levels and on site before work commences. For discrepancies or omissions contact Rider Levett Bucknall.
All work and materials to conform with current applicable statutory legislation and regulations.
All work to comply with Construction Design Management (CDM) 2015.
Drawings to be printed in colour, to the scale stated in the title block:
Print colour check (CMYK)  Print size check  10mm
This information is not to be shared or replicated without permission from RLB. Copyright © 2021 Rider Levett Bucknall UK Limited.

1:100