


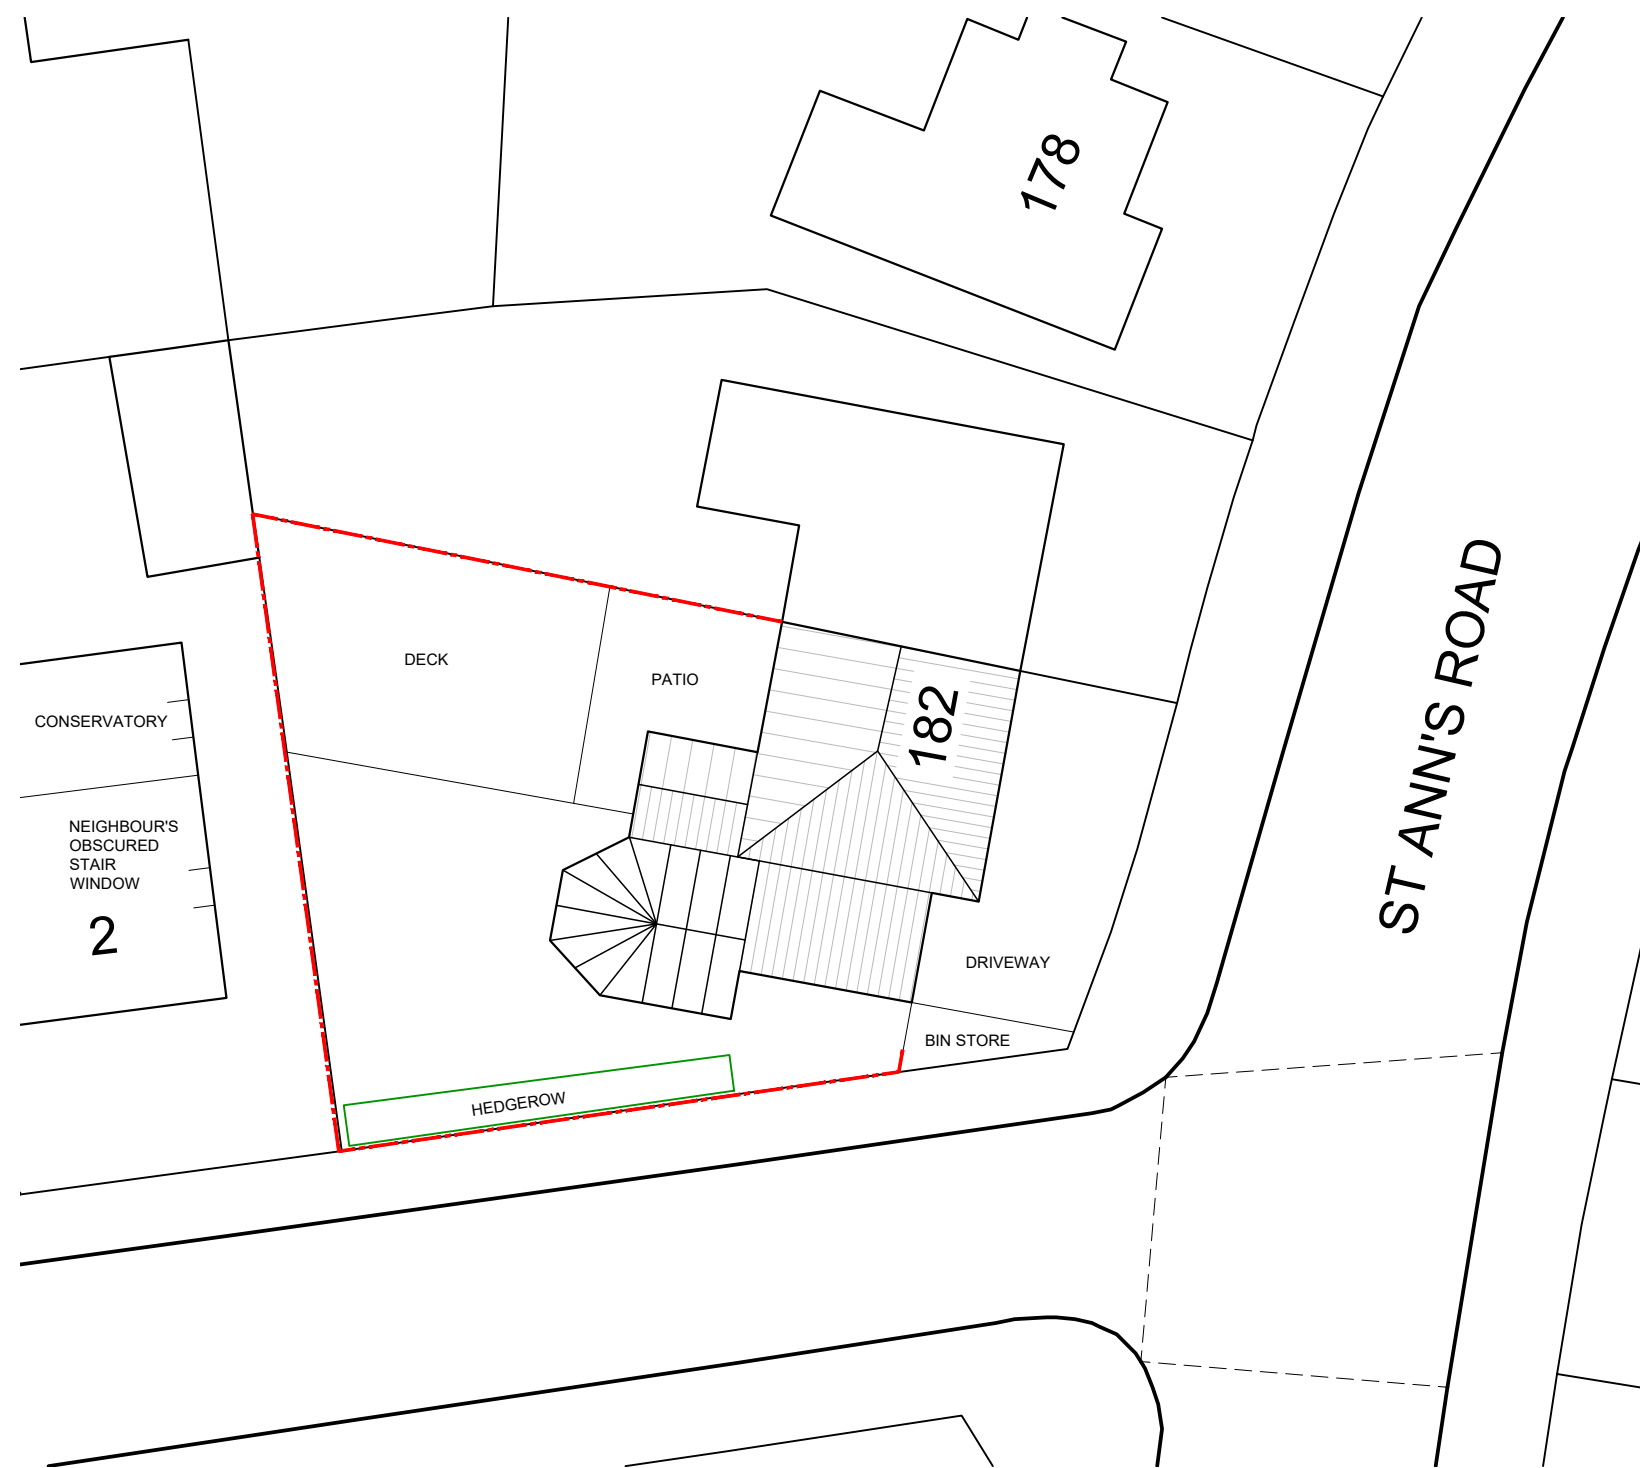

EXISTING SITE PLAN
Scale – 1 : 200



PROPOSED SITE PLAN
Scale – 1 : 200

GENERAL NOTES

Figured dimensions only to be taken from this drawing
Do not scale. If in doubt ask.

© Copyright solely on design and information contained in this drawing

No.	Revision/Issue	Date

Client Name
Chris and Francesca

Project Name
RESIDENTIAL EXTENSION

Project Address
182 ST ANNS ROAD
PRESWICH
MANCHESTER

Drawing Title
Proposed Site Plan

Drawn By CR	Checked By TJ
----------------	------------------

Office Ref
24.055/Chris/182StAnns

Project Number 24.055	Drawing Number PL02A
Date 06.12.2024	
Scale 1:200@A2	



Appleby House
Unit 19 Ravenshorn Way
Renishaw, Sheffield S21 3WY
T: 01246 432 338
F: 01246 436 794
E: info@jvnarchitecture.com