



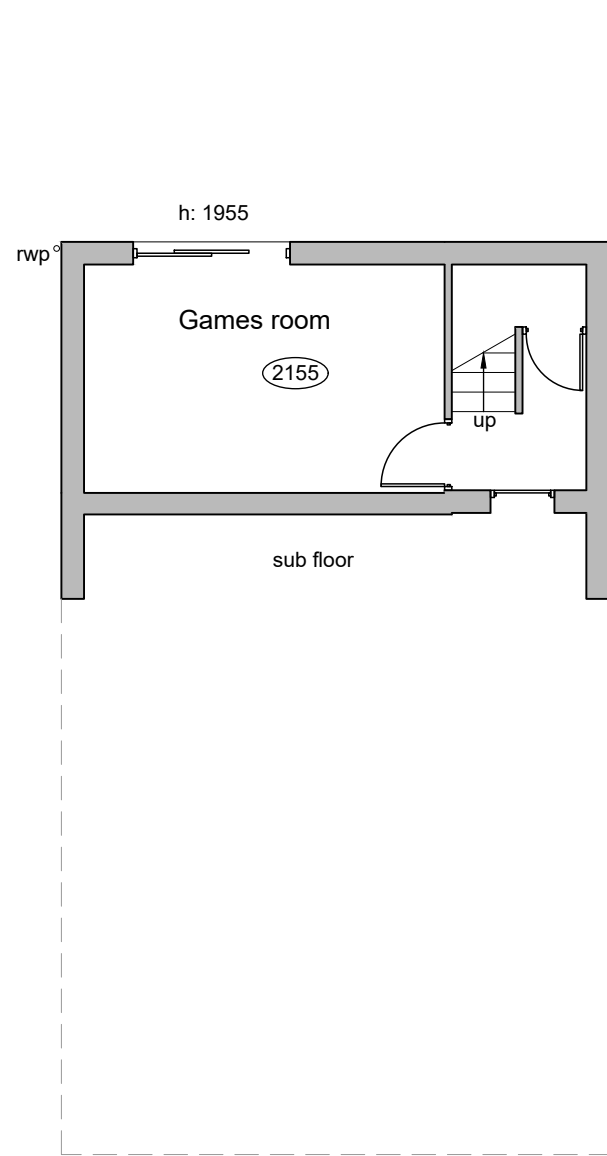


LOWER GROUND FLOOR - 1:100

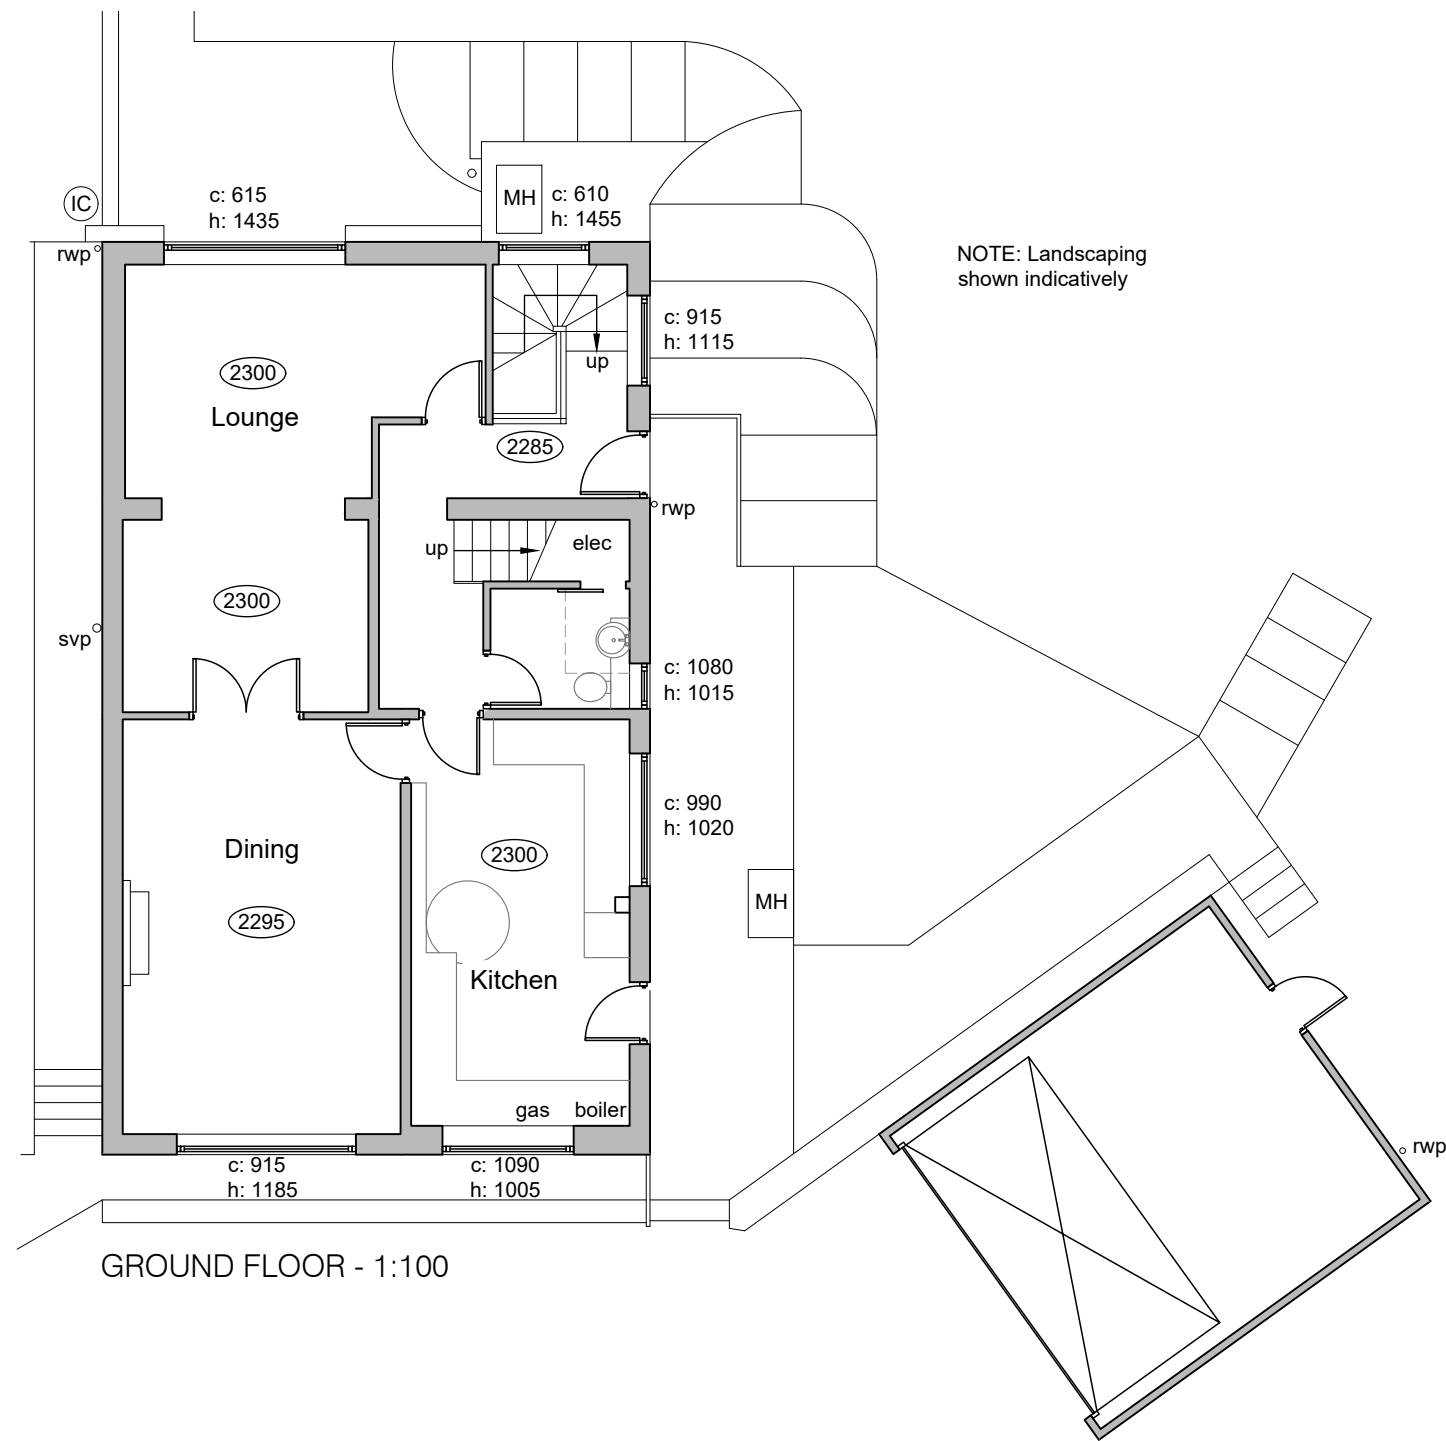

GROUND FLOOR - 1:100

NOTES:

1. Refer to all consultants' drawings/reports. Report discrepancies before starting work.
2. The contractor must verify all setting-out dimensions and site conditions before work begins. Report discrepancies immediately.
3. These drawings are for General Arrangement only. Candid Architecture Ltd accepts no liability for construction errors.
4. Copyright is vested in Candid Architecture Ltd. Reproduction requires written consent.

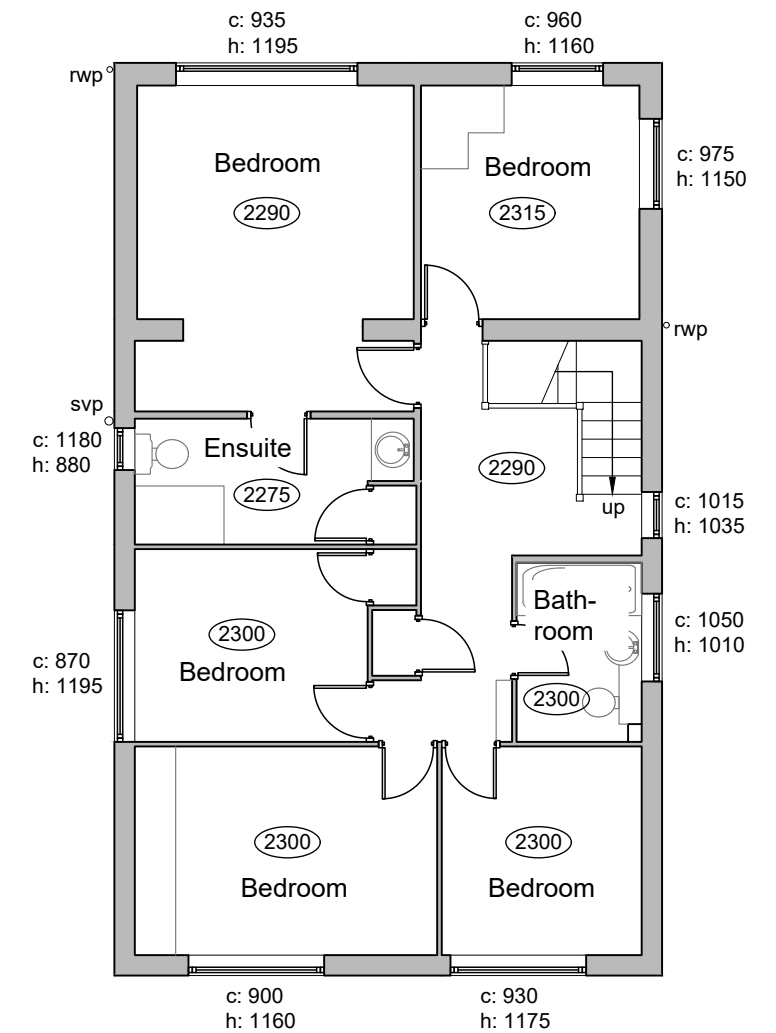

FIRST FLOOR - 1:100

Rev C - Room names added - 15.04.25
Rev B - Planning Application - 26.03.25
Rev A - Survey updated - 30.09.24

CANDID
Architecture

a: 93 Parsonage Road,
Stockport, Manchester, SK4 4JL
e: ric@candidarchitecture.co.uk
t: 07966 295 223

client
S Butterworth & O Hawley
project
1A Rowlands Road, Bury, BL9 5NF

drawing
Existing Floor Plans

scale SHOWN@A3	date 22.08.24	drawn RL	revision C
drawing no. RG404 / EX01			

