



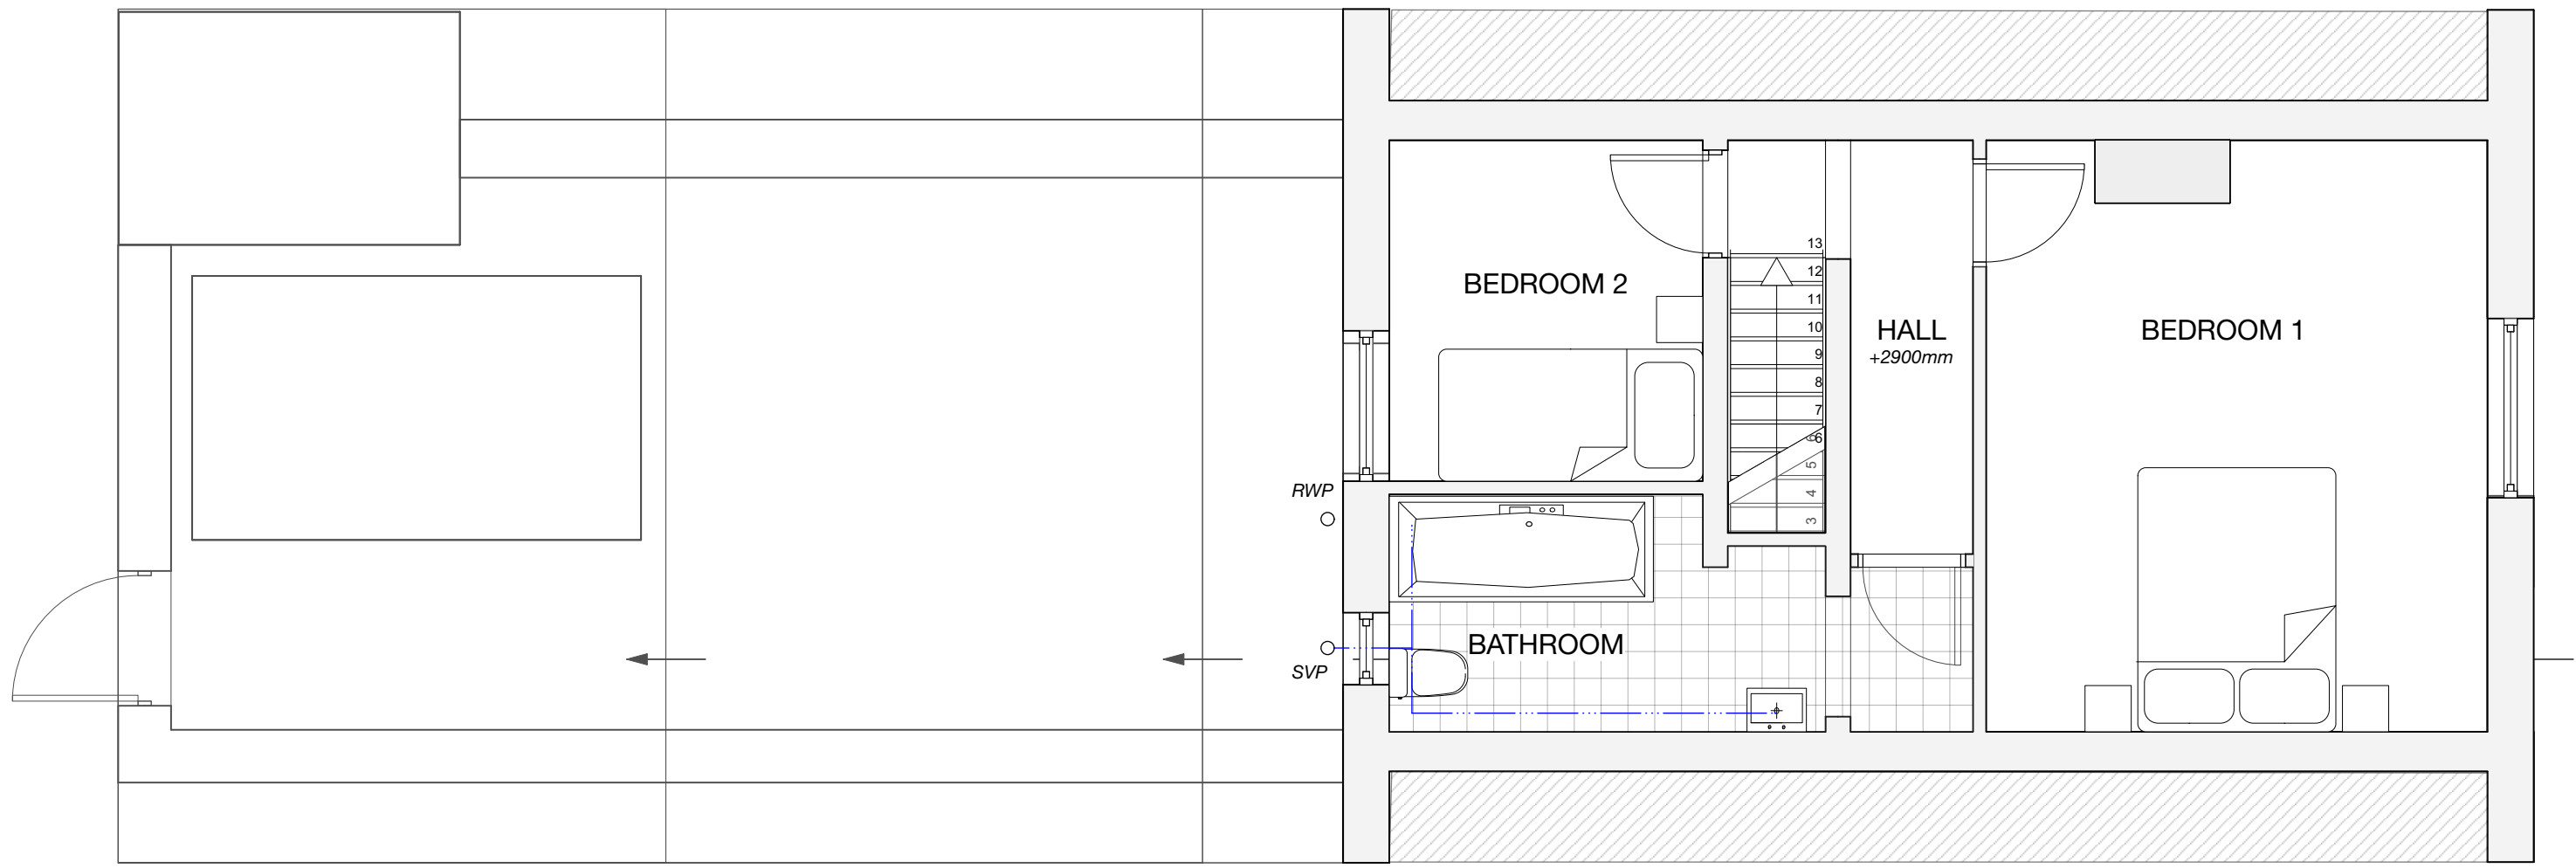

First Floor Plan Scale: 1:50



North-West Elevation Scale: 1:50

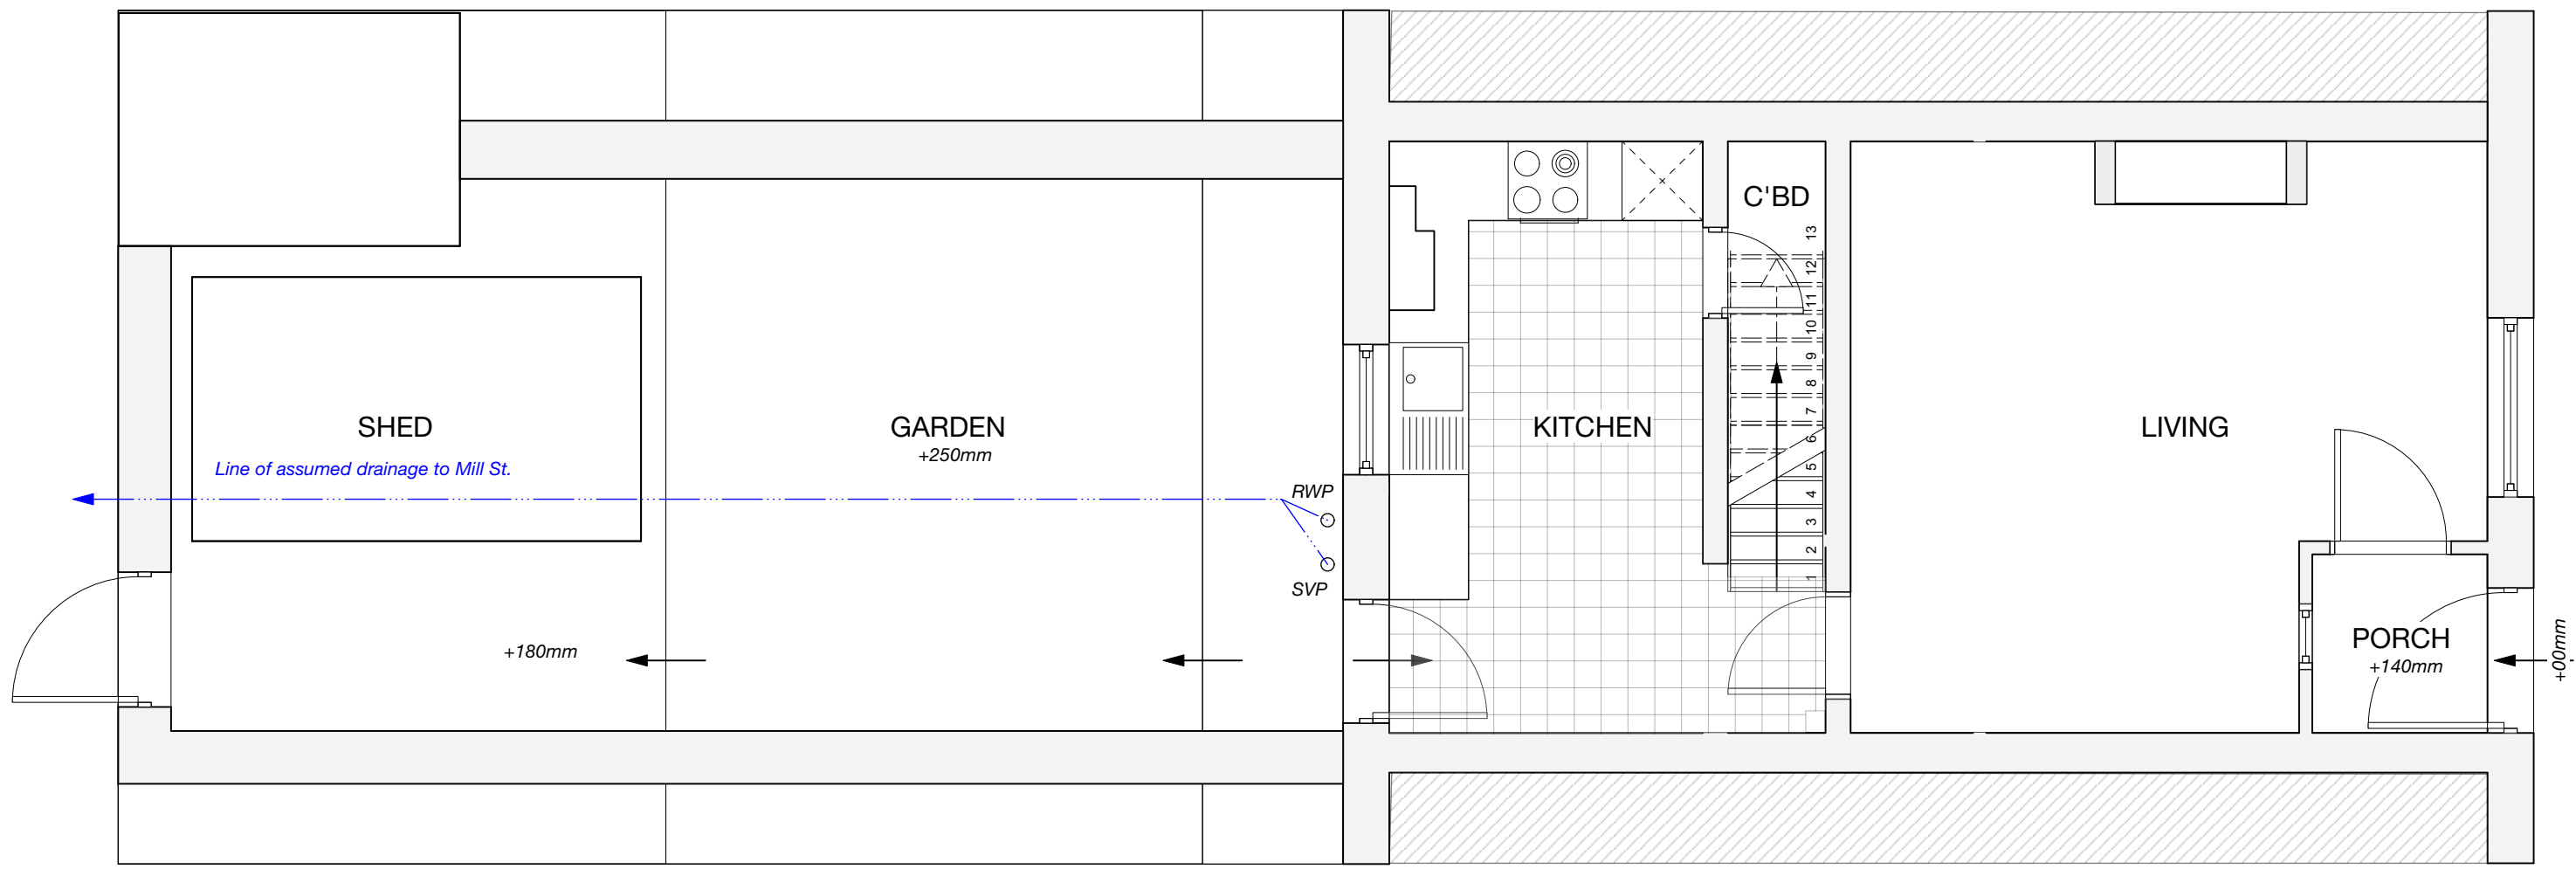

Ground Floor Plan Scale: 1:50



South-East Elevation Scale: 1:50

A 7/6/22
Revision
Project

Assumed line of drainage added following discussion with United Utilities.

Extension & Alterations

Address
24 Annie Street,
Ramsbottom, BL0 9PP

Client
Mr & Mrs Quigley

Drawing
Plans as Existing



Chartered Architects
RIBA Chartered Practice

www.storah.com	mail@storah.com	01706 813214
Scale	Sheet Size	Date
1:50	ISO A1	Nov. 21
Drawing Number	Revision	

22-001 - 010 A