



Castle Leisure Centre - Replacement Of Existing Chimney Flues

NO DIMENSIONS TO BE SCALED FROM THIS DRAWING

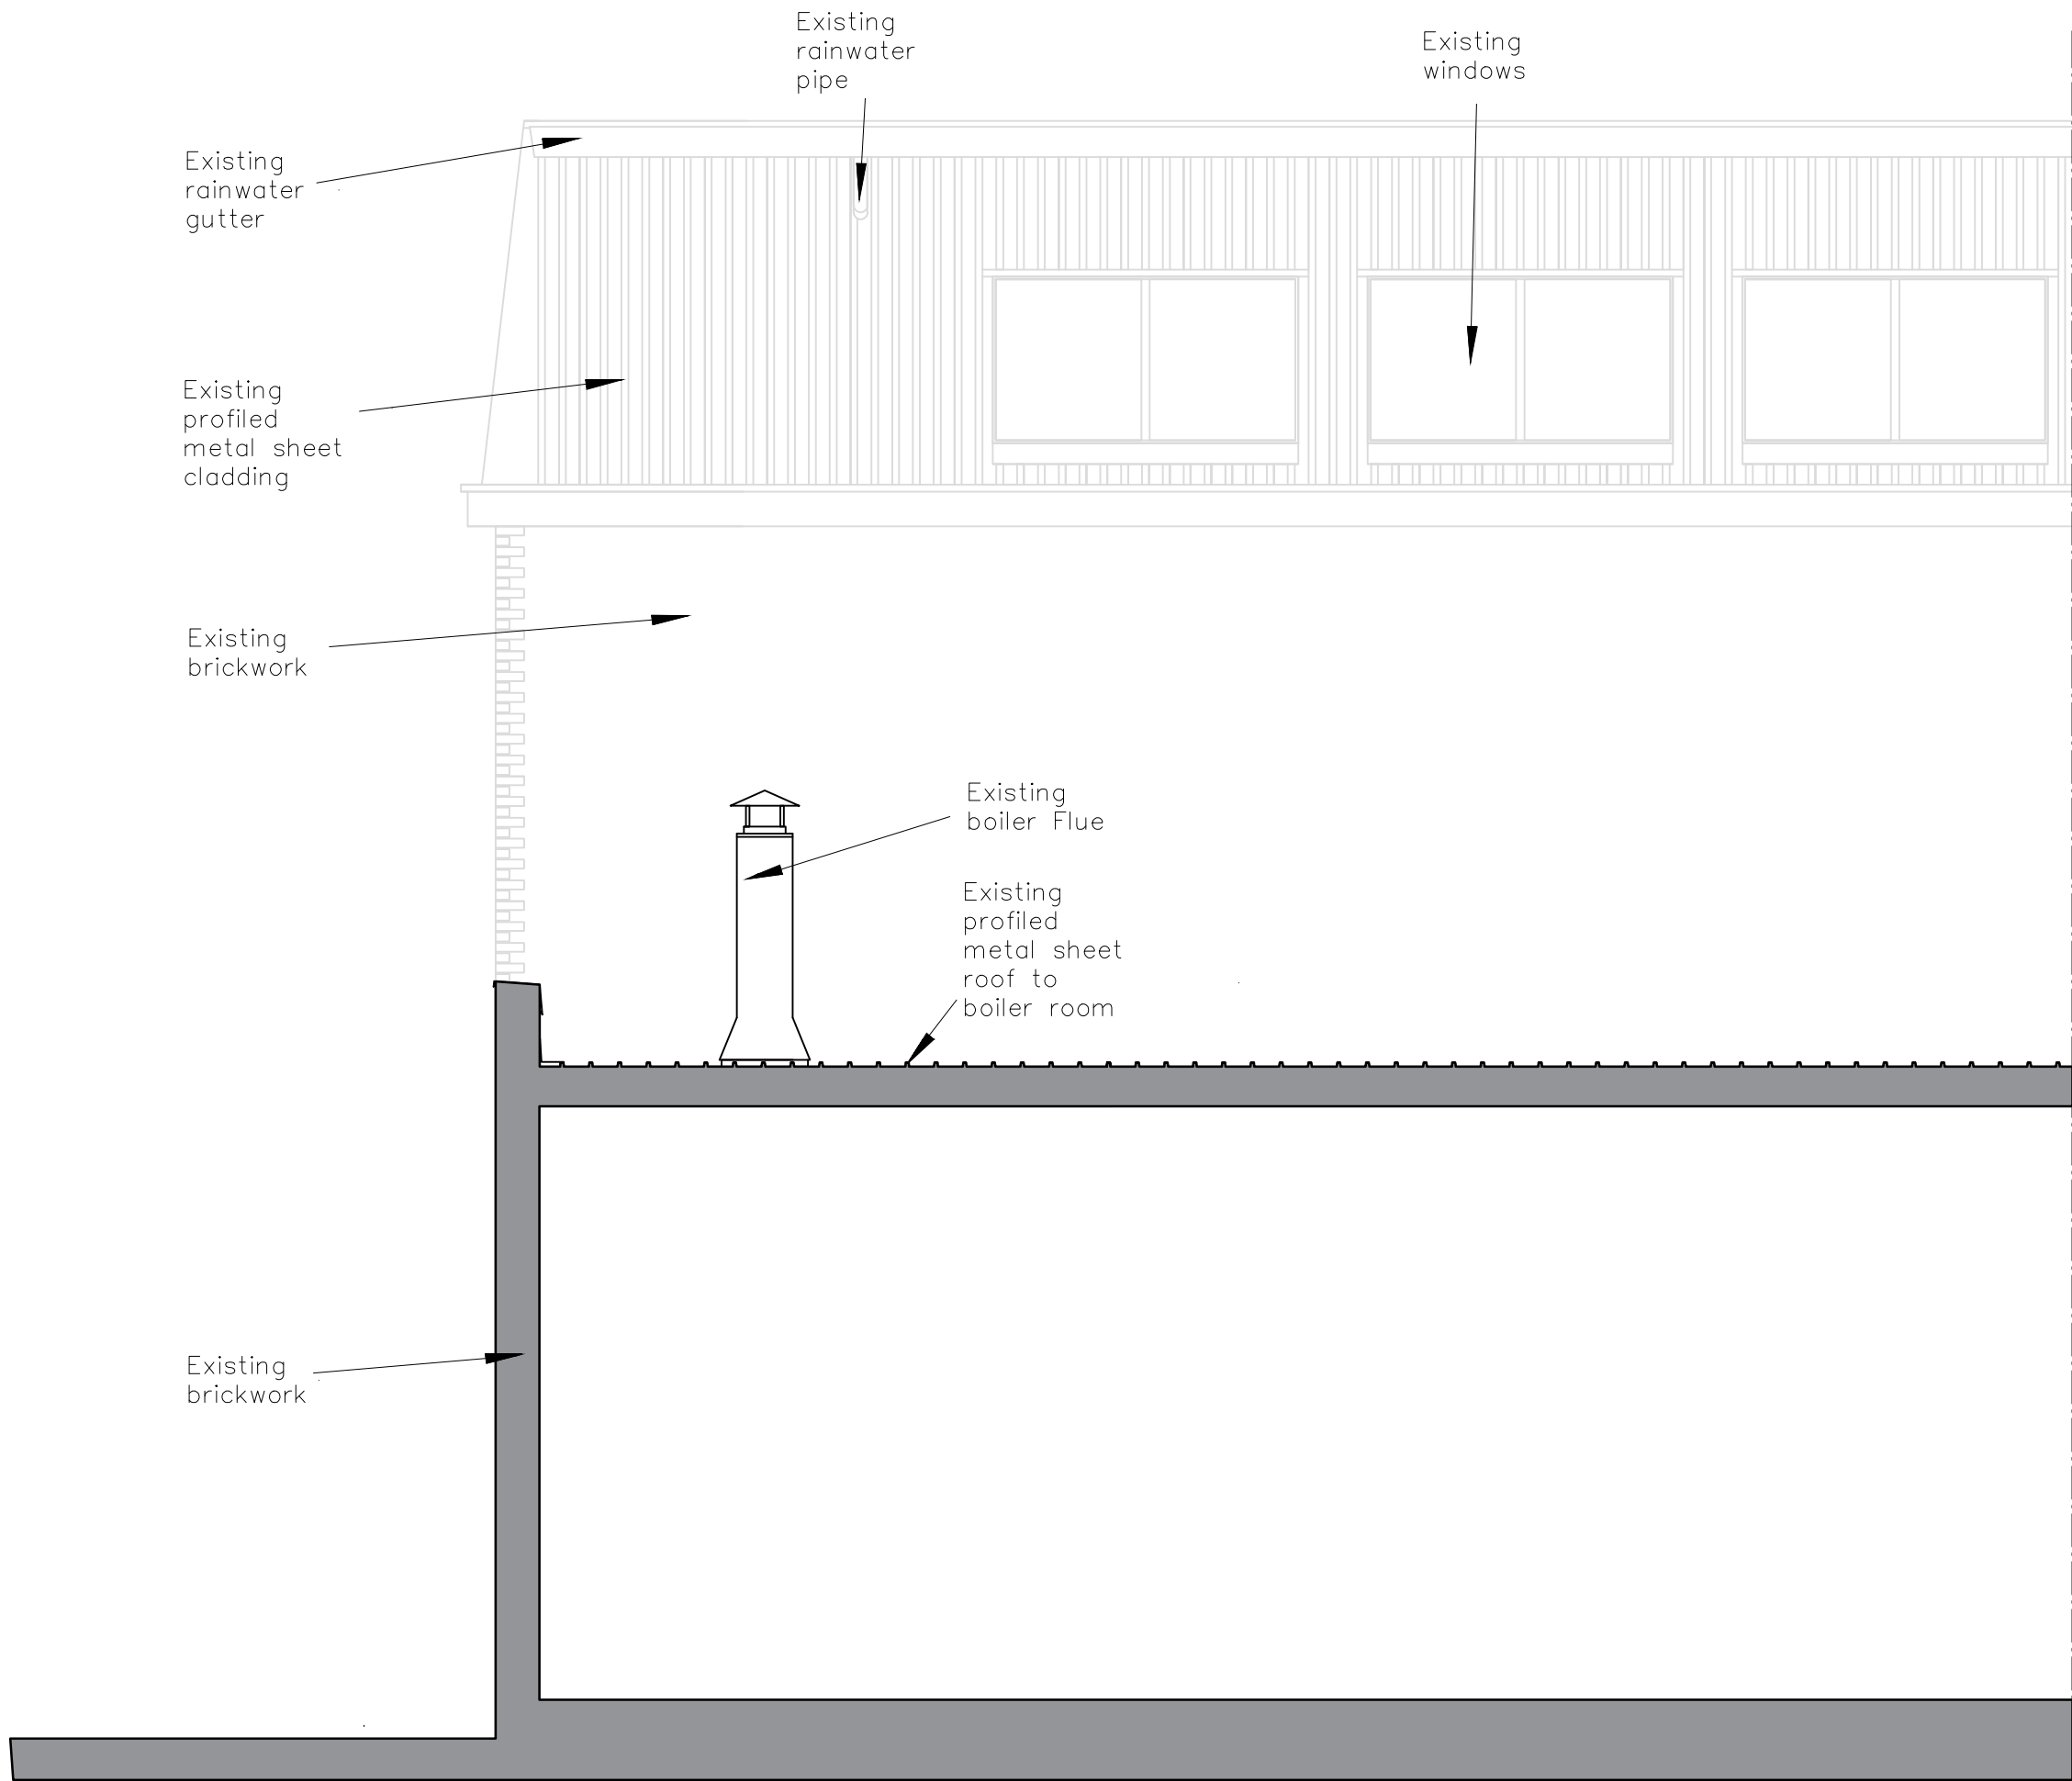


Existing Elevation

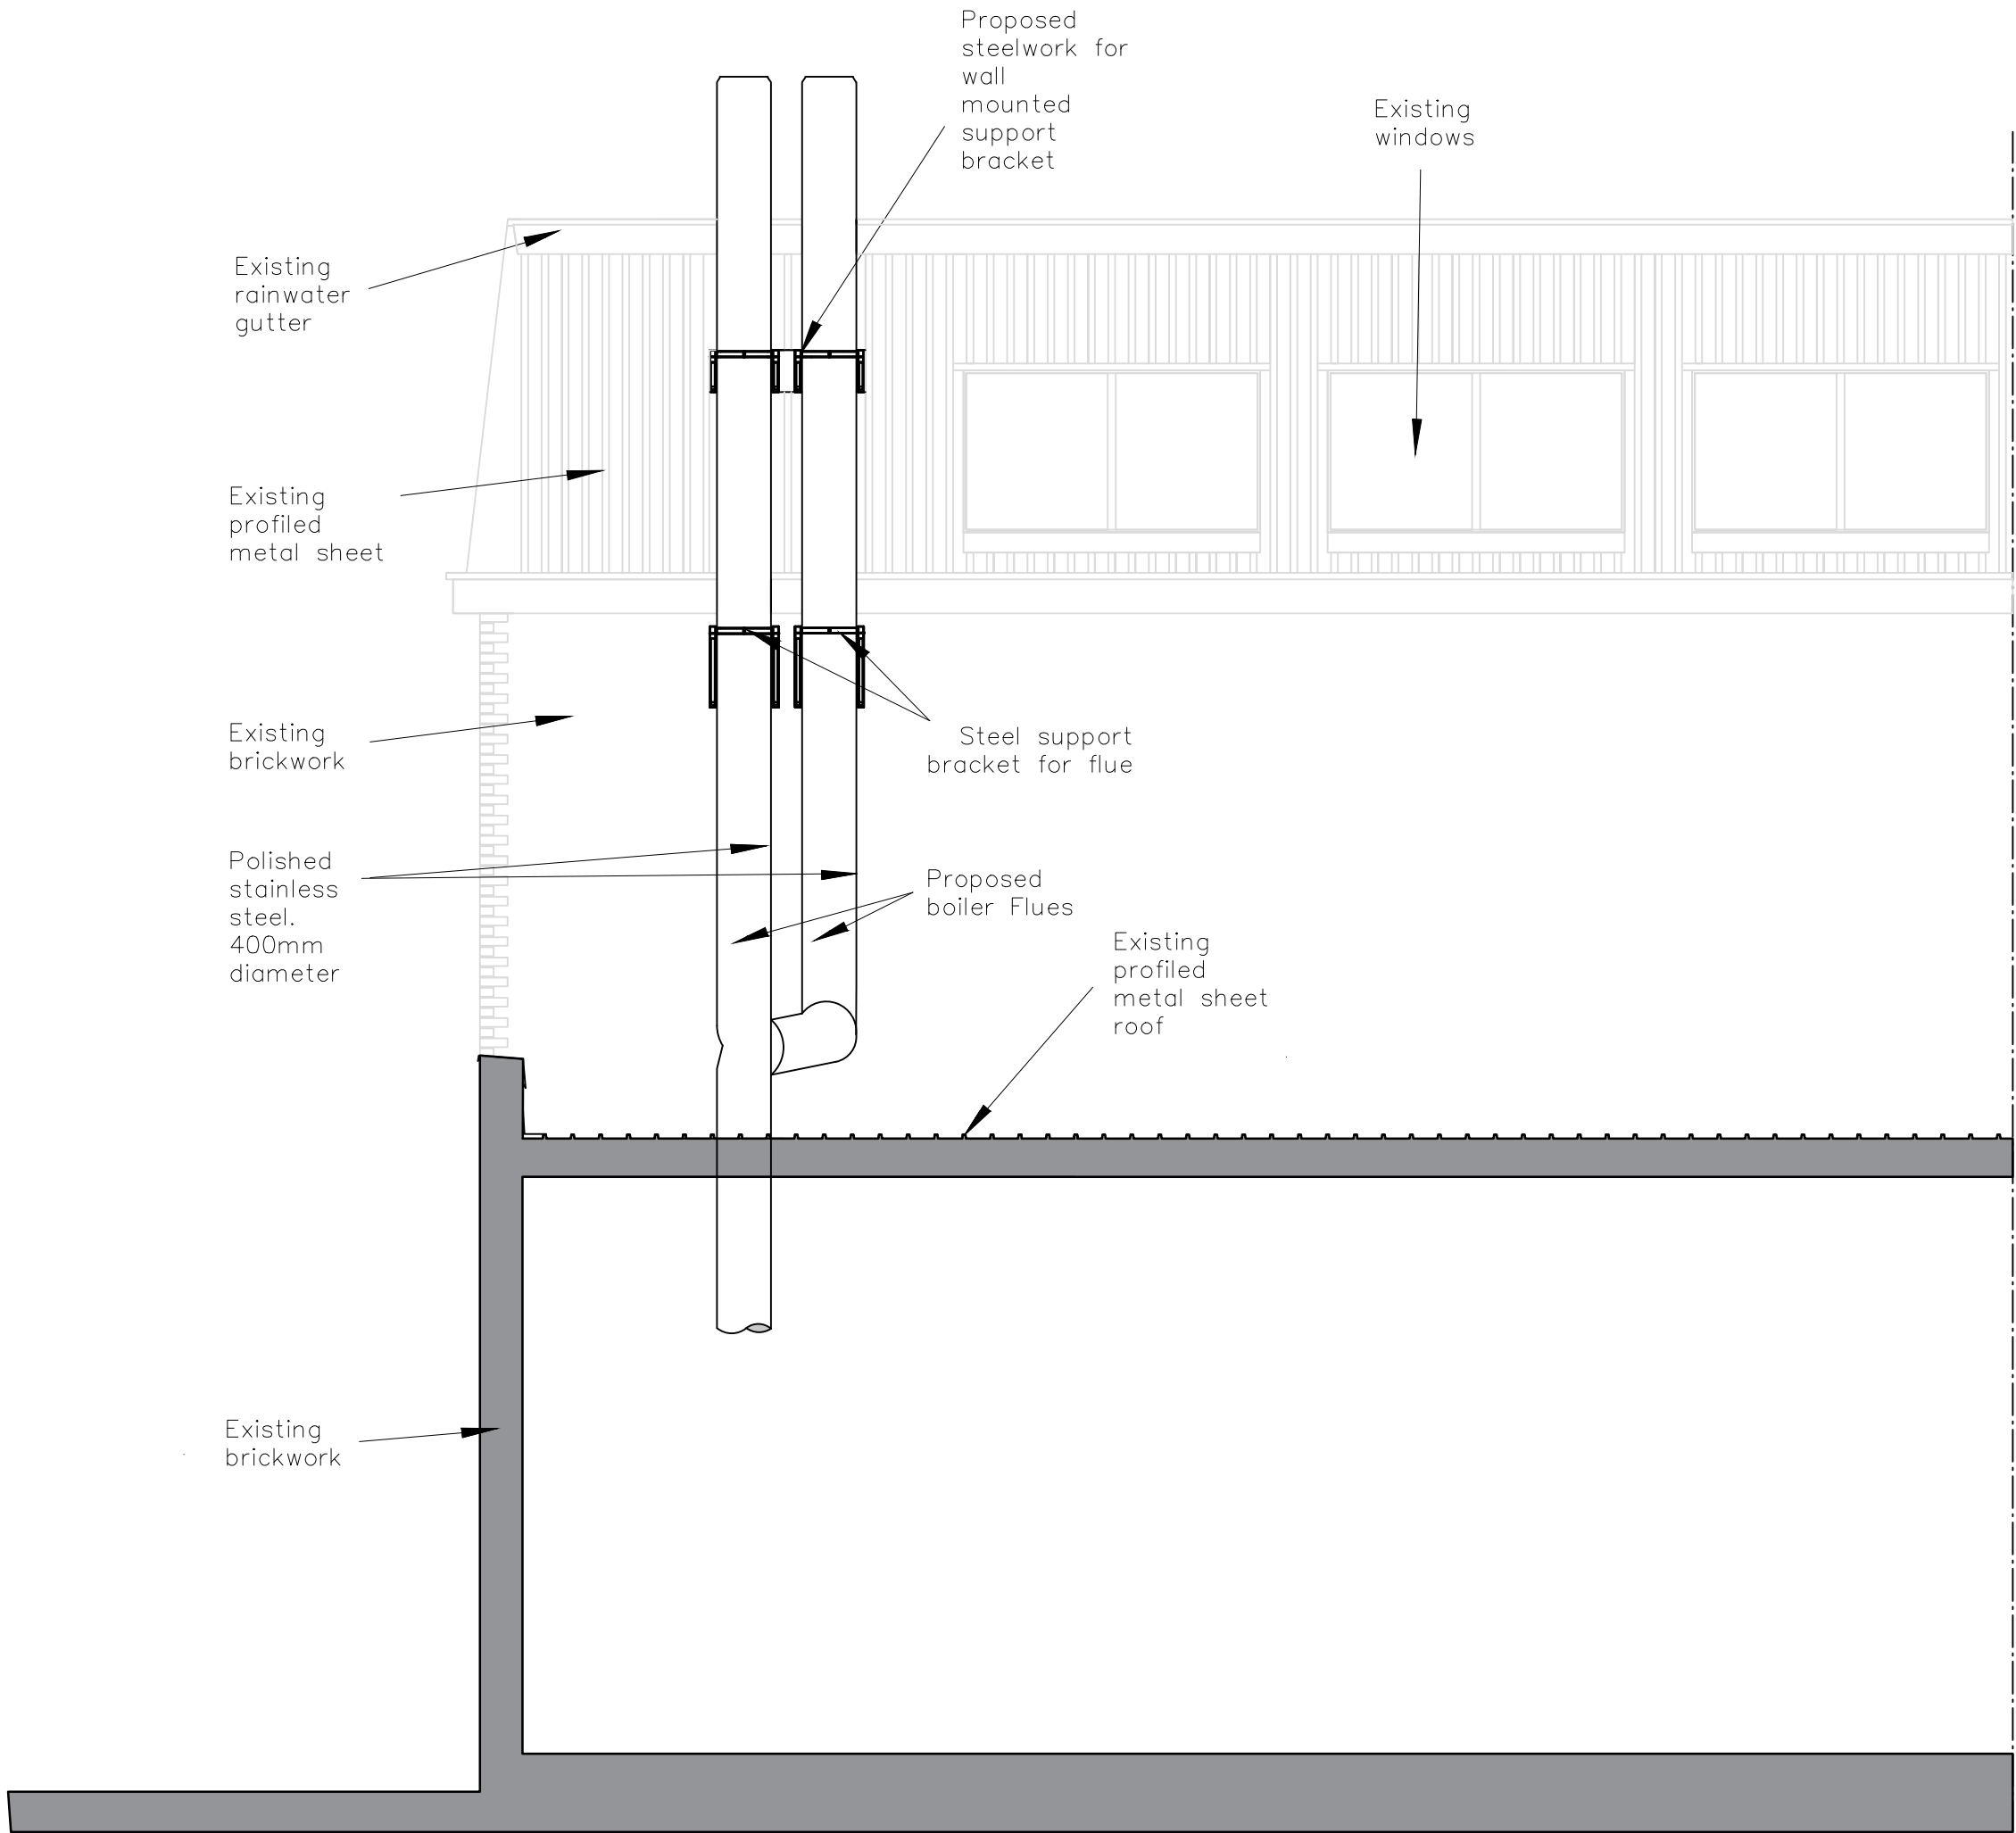

Proposed Elevation



Photograph of Existing North Facing Elevation

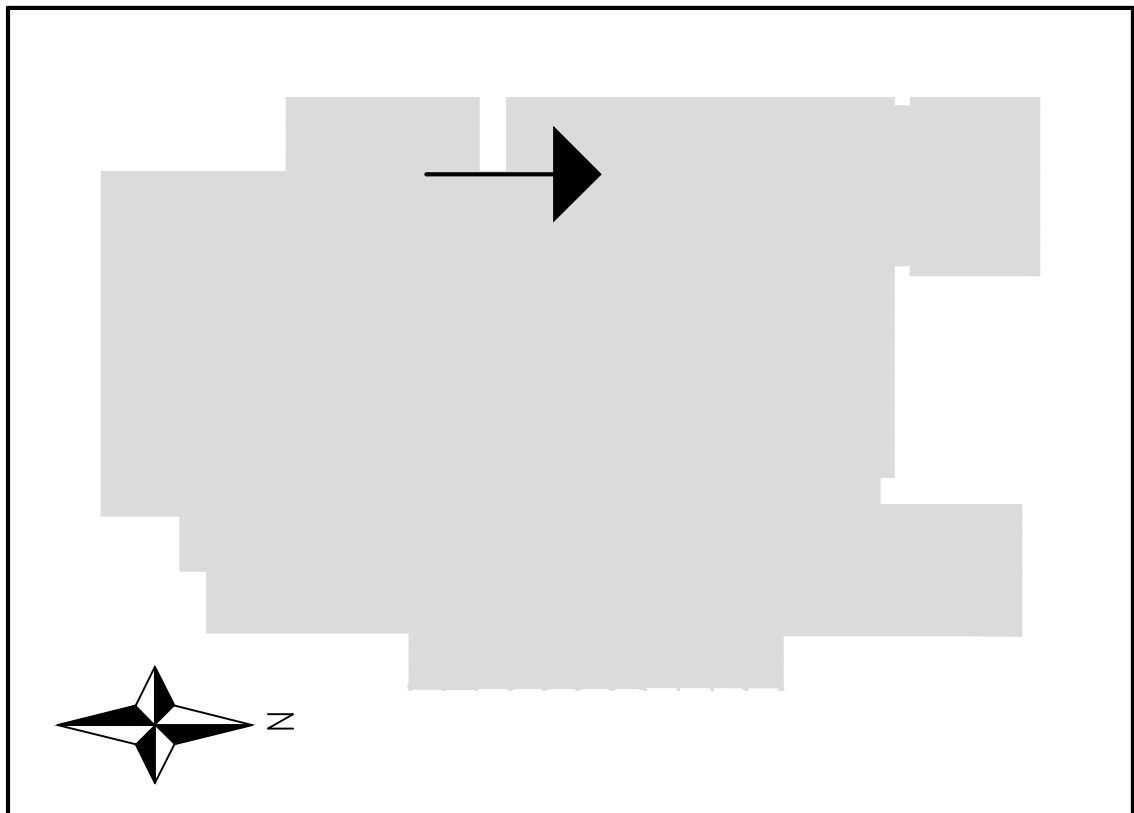

Elevation Key Plan

Revision				Date	Dn	Chk
Client						
BURY MBC						
Project						
Castle Leisure Centre, Bolton Street, Bury, BL9 0EZ						
Drawing Title						
INSTALLATION / REPLACEMENT OF BOILER FLUE NORTH ELEVATION						
Suitability Status						
S2 - Suitable for Information						
Job No.	Scale		Size		Rev	
220972	1:50		A1			
Drawing Number						
220972-PEV-XX-ZZ-DR-B-0003						
Project Code - Originator - Zone - Level - Type - Role - Number						

PICK
EVERARD

Existing and Proposed North Facing Elevation