


NOTES


- This drawing is copyright. No unauthorised copying of drawing without the express permission of the architect.
- Do not scale from prints. Use figure dimensions only.
- Contractors to check all dimensions on site prior to commencement of works.
- All works to be carried out in accordance with current statutory Health and Safety Regulations.
- This drawing is to be read in conjunction with all relevant consultants' and / or specialists' drawings / documents and any discrepancies or variations are to be notified to the architect before affected work commences.

| REV. | AMENDMENTS | DATE |
|------|------------|------|
|------|------------|------|

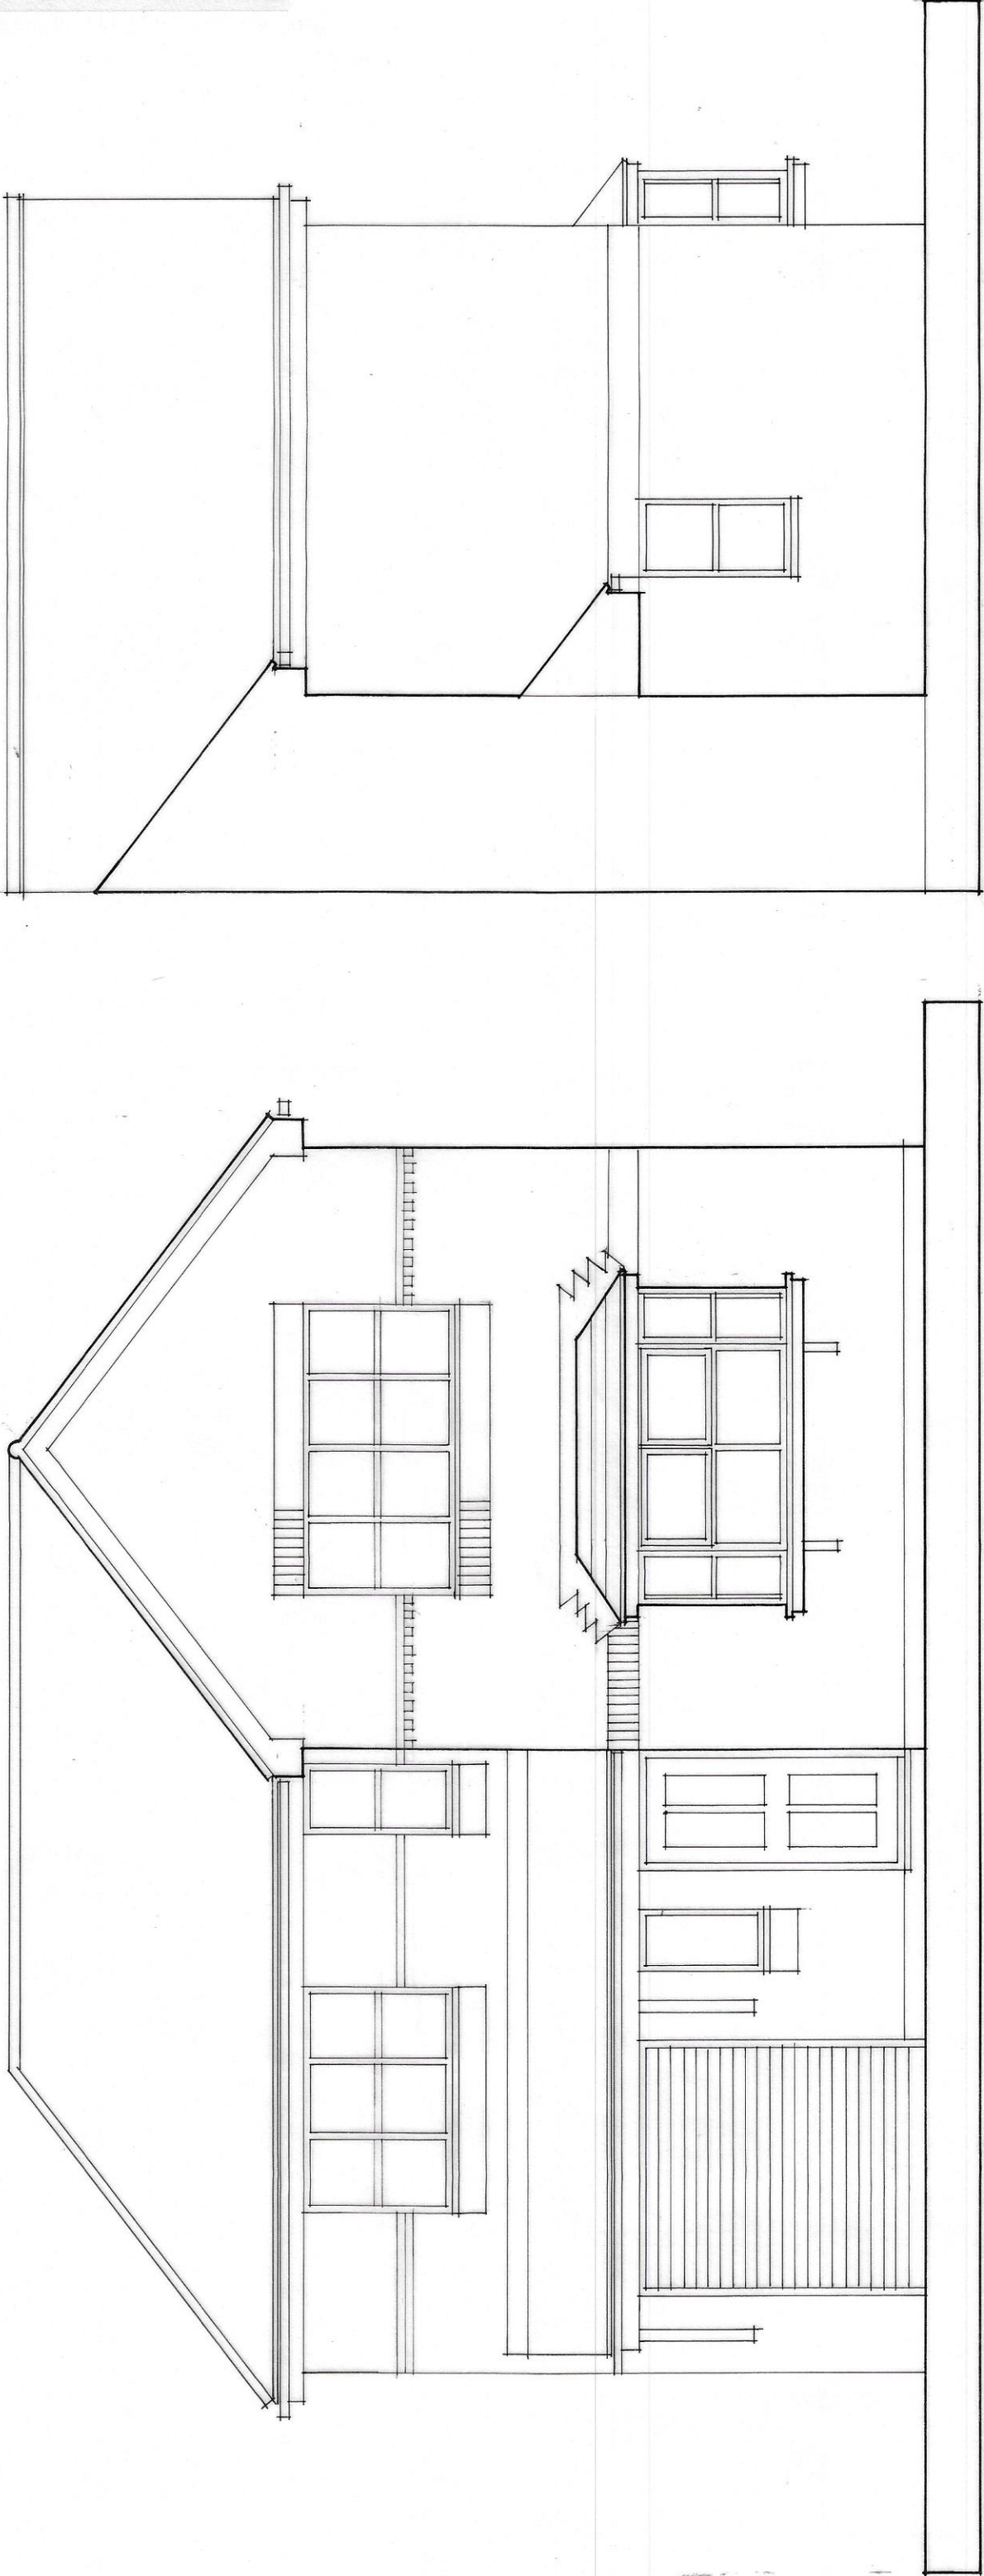

EXISTING FRONT ELEVATION

EXISTING SIDE ELEVATION

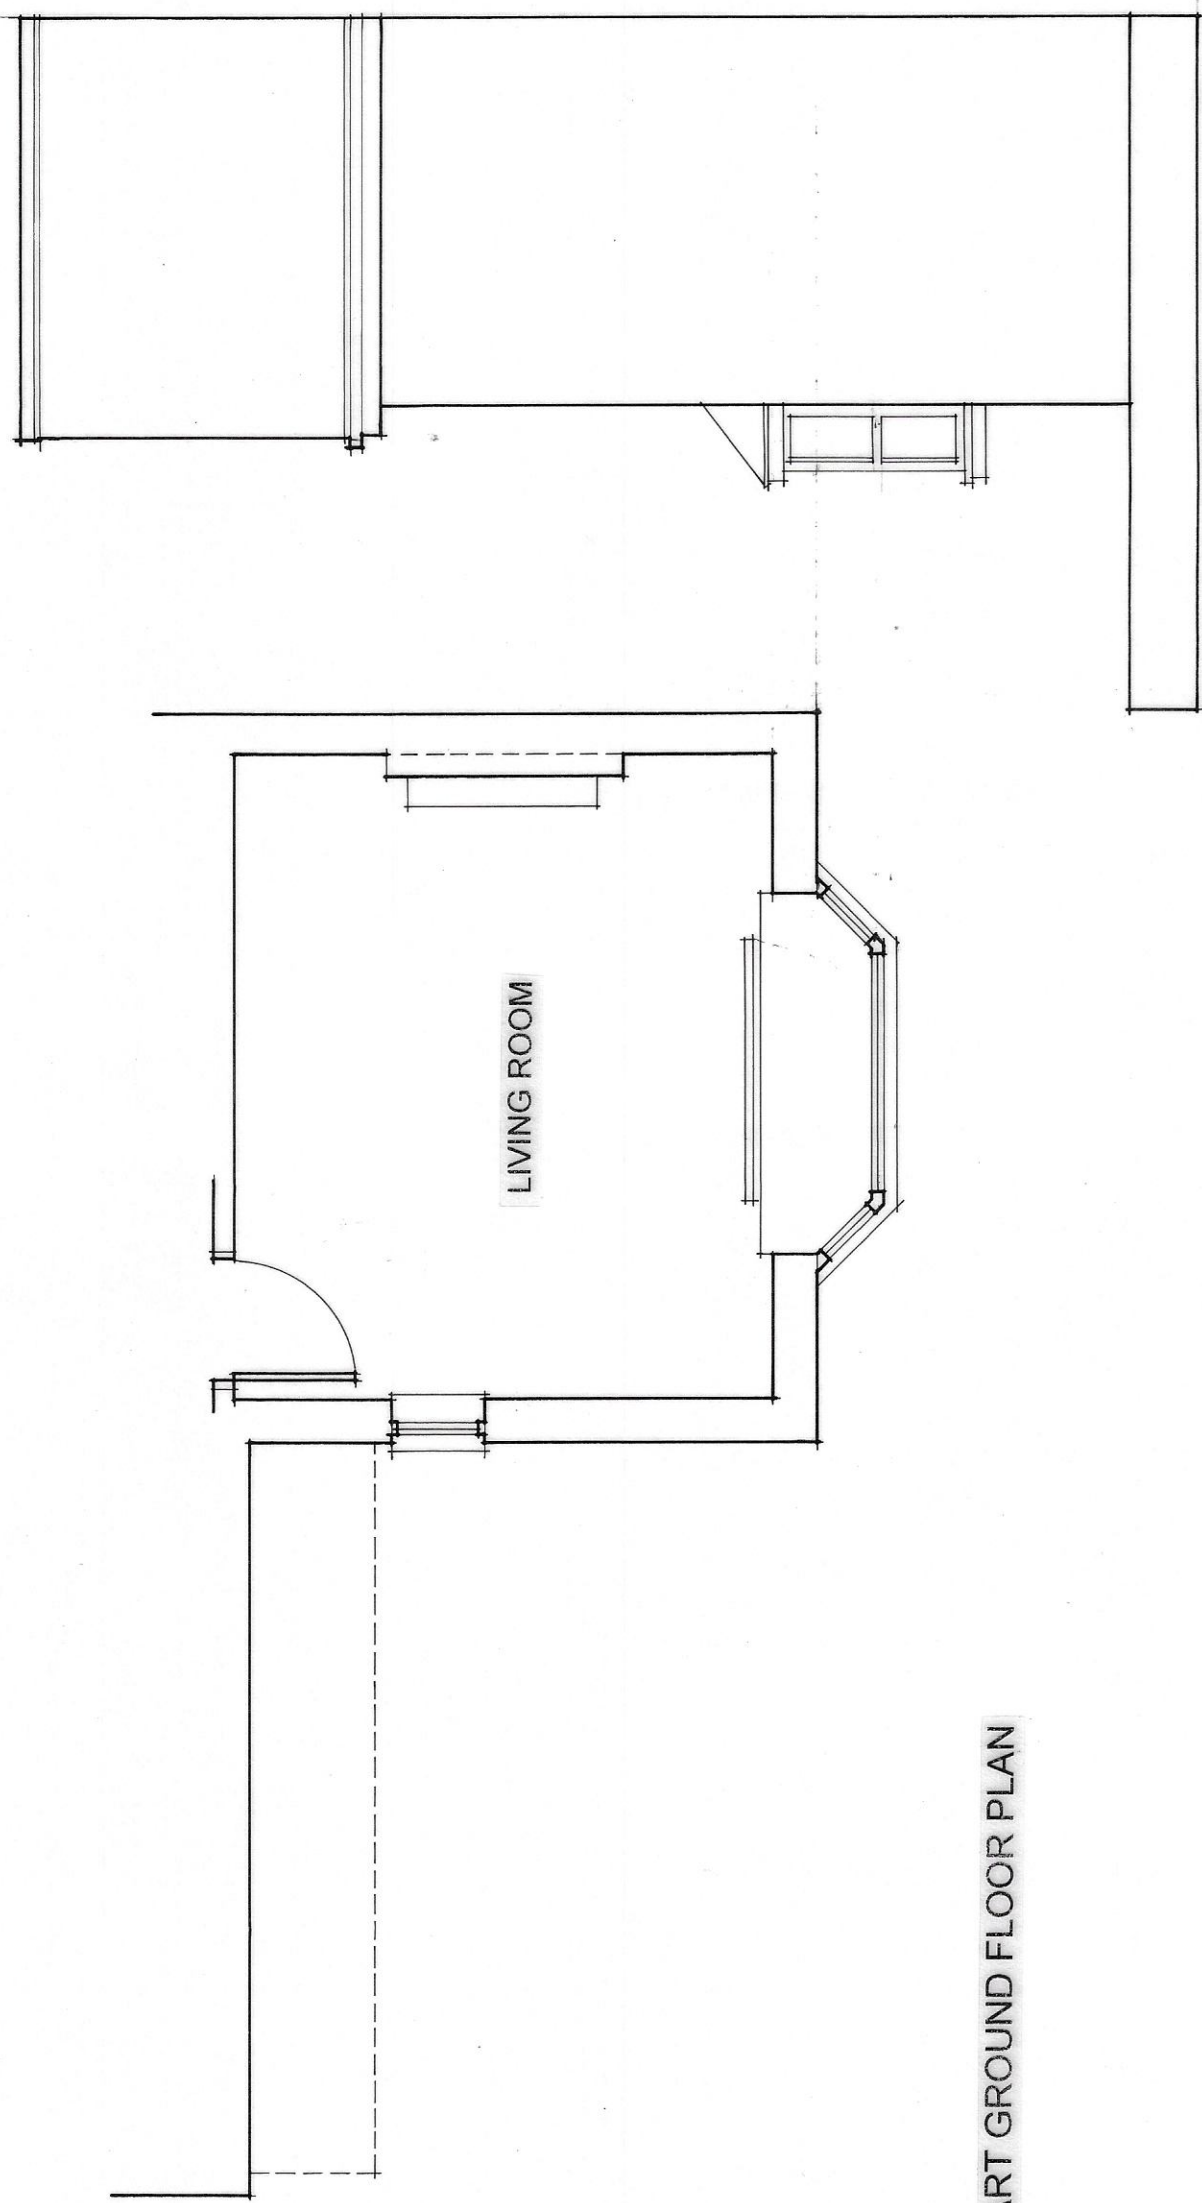

EXISTING PART GROUND FLOOR PLAN

EXISTING SIDE ELEVATION

|           |                                                          |
|-----------|----------------------------------------------------------|
| Project   | PROPOSED BAY WINDOW ALTERATION: 18, KINGSTON CLOSE, BURY |
| Drawing   | EXISTING FLOOR PLAN & ELEVATIONS                         |
| Client    | MR & MRS J AITKEN                                        |
| Dwn. By   | WJH                                                      |
| Scale     | 1: 50 @ A2                                               |
| Drg. No.  | 22/624.01                                                |
| Drg. Size | A2                                                       |
| Date      | MAY 2022                                                 |

PROPOSED BAY WINDOW ALTERATION: 18, KINGSTON CLOSE, BURY

EXISTING FLOOR PLAN & ELEVATIONS

MR & MRS J AITKEN

WJH

1: 50 @ A2

22/624.01

A2

MAY 2022

JOHN HOLT ARCHITECTS LTD.

3 MANCHESTER ROAD BURY LANCASHIRE BL9 0DR  
TELEPHONE 0161 764 8314 FACSIMILE 0161 764 6995  
E-MAIL [mail@johnholtarchitects.co.uk](mailto:mail@johnholtarchitects.co.uk)

DO NOT SCALE DRAWING