






EXISTING EAST ELEVATION (Front)

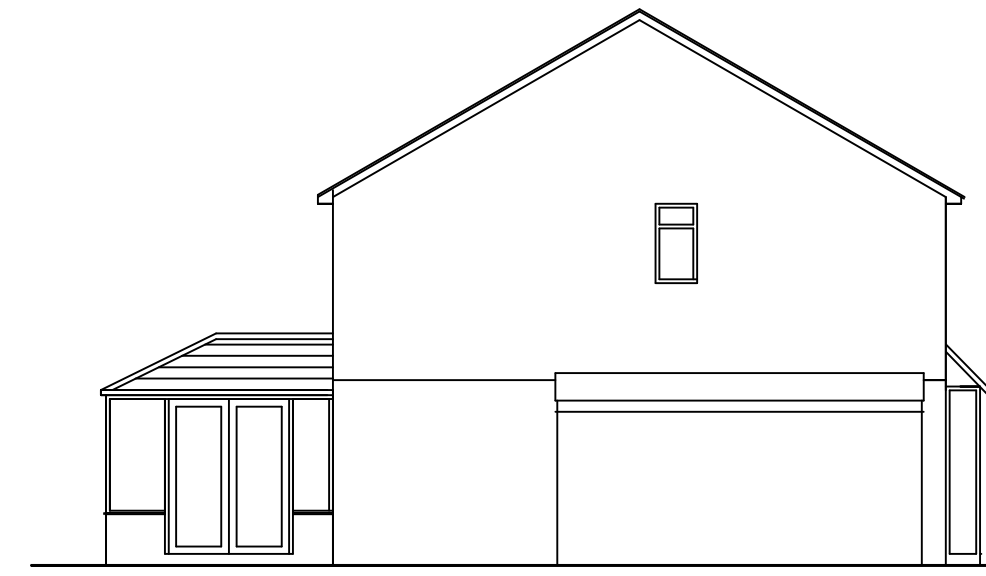

EXISTING SOUTH ELEVATION (Side)

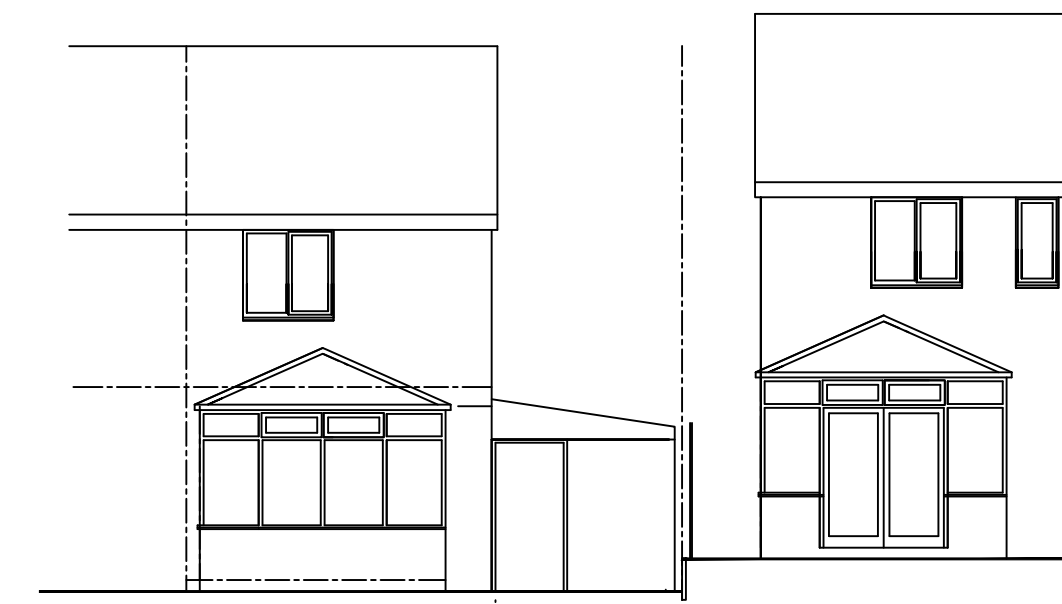


EXISTING WEST ELEVATION (Rear)

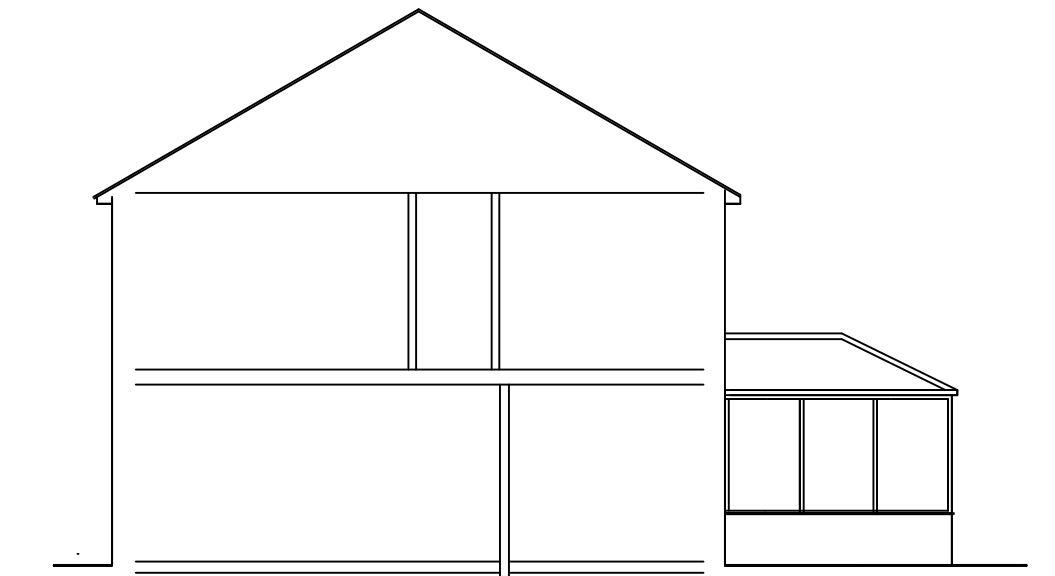

EXISTING NORTH ELEVATION (Section)



PROPOSED EAST ELEVATION (Front)

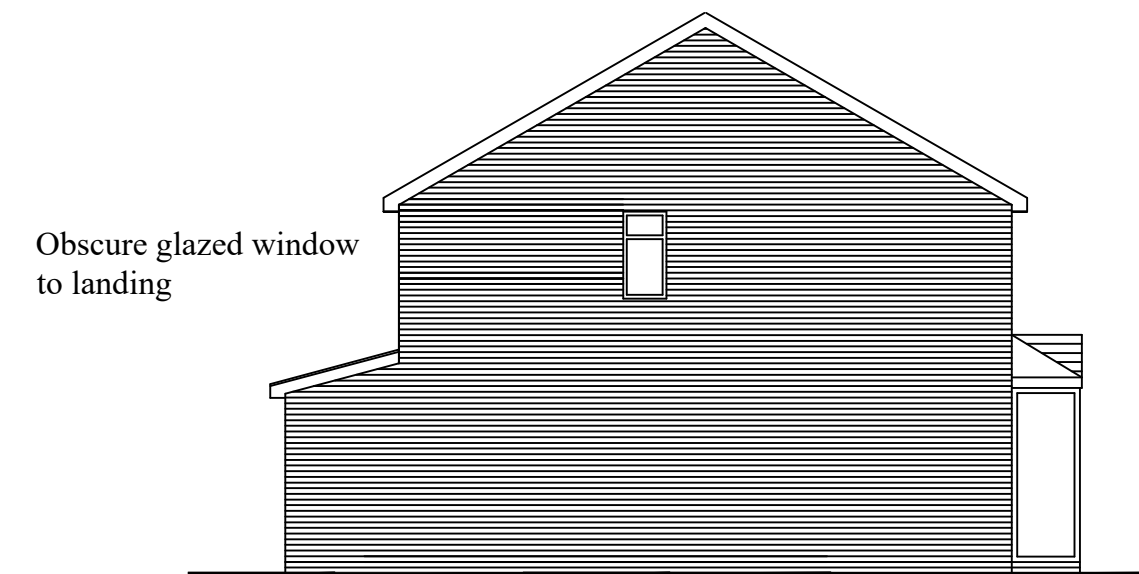

PROPOSED SOUTH ELEVATION (Side)

Roof tiles & brickwork are to match existing in color, texture & exposure rating

Front and rear elevations rendered as existing


Windows and doors in white pvc

Facias and rainwater goods in Brown pvc


Bi-Fold doors in white powder coated aluminium




PROPOSED WEST ELEVATION (Rear)

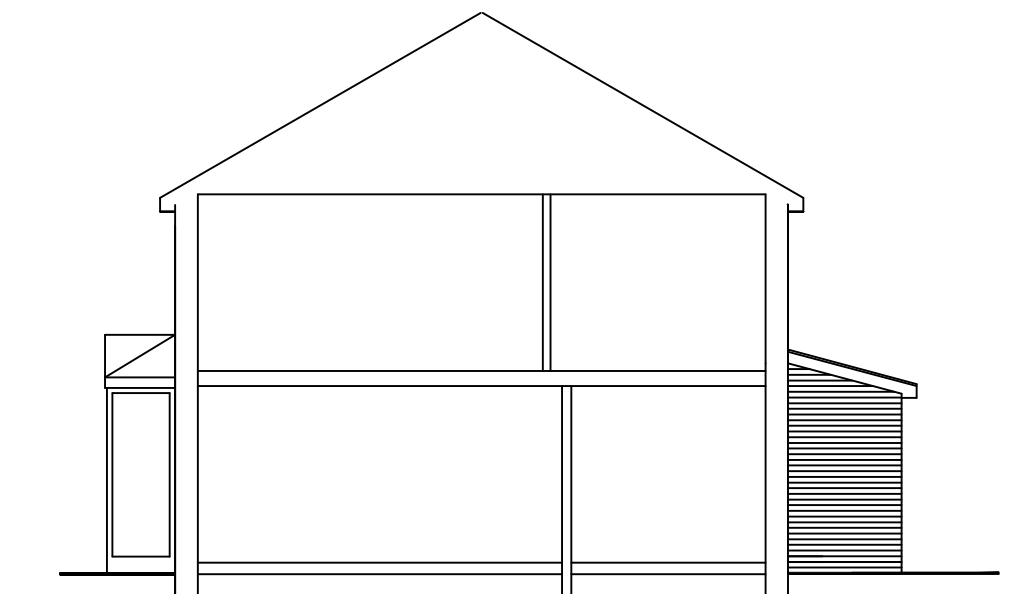


PROPOSED NORTH ELEVATION (Section)

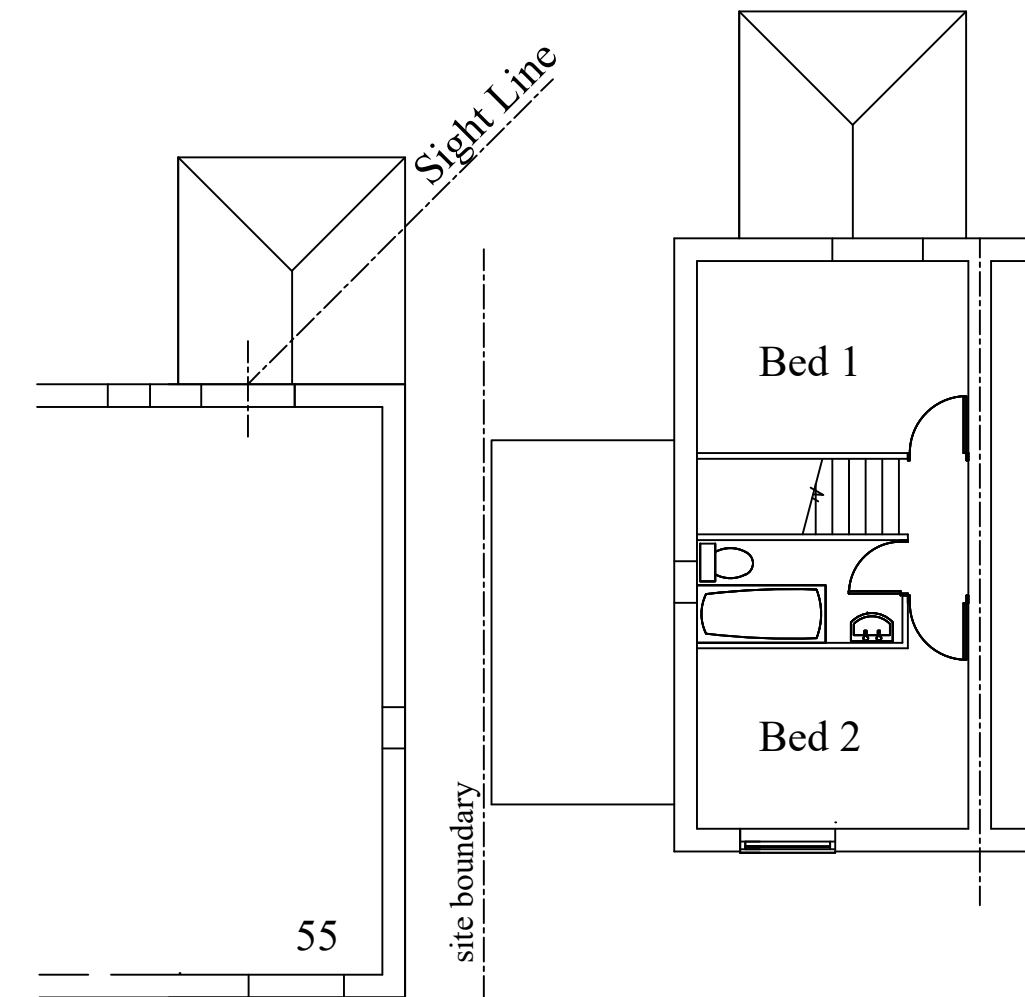


EXISTING FIRST FLOOR

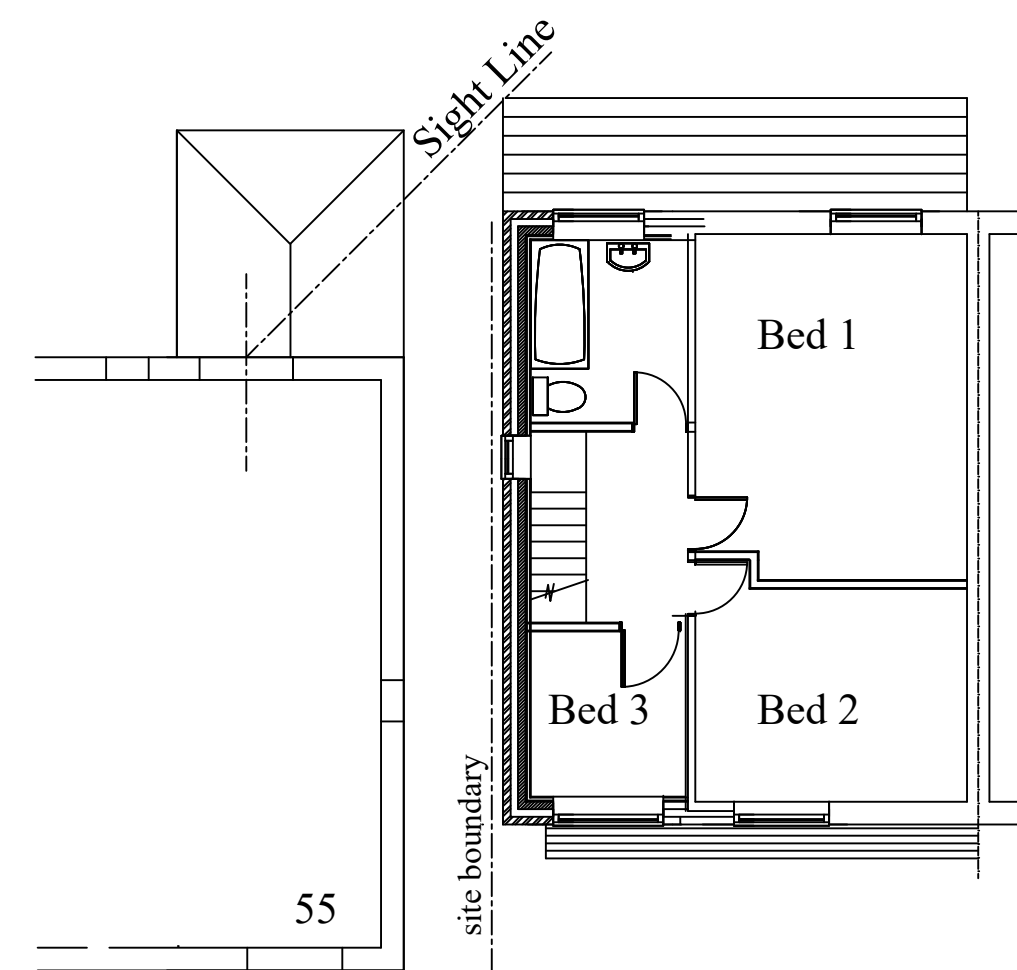


PROPOSED FIRST FLOOR

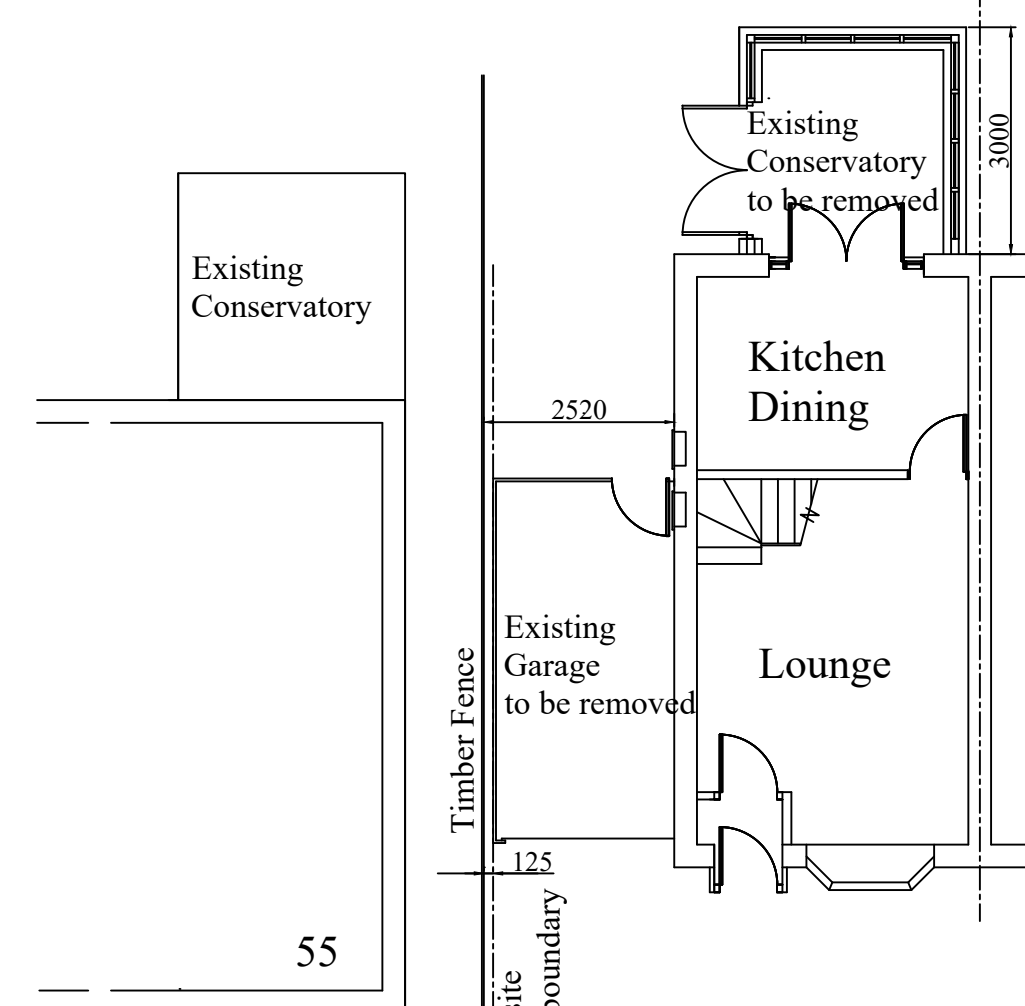


EXISTING GROUND FLOOR

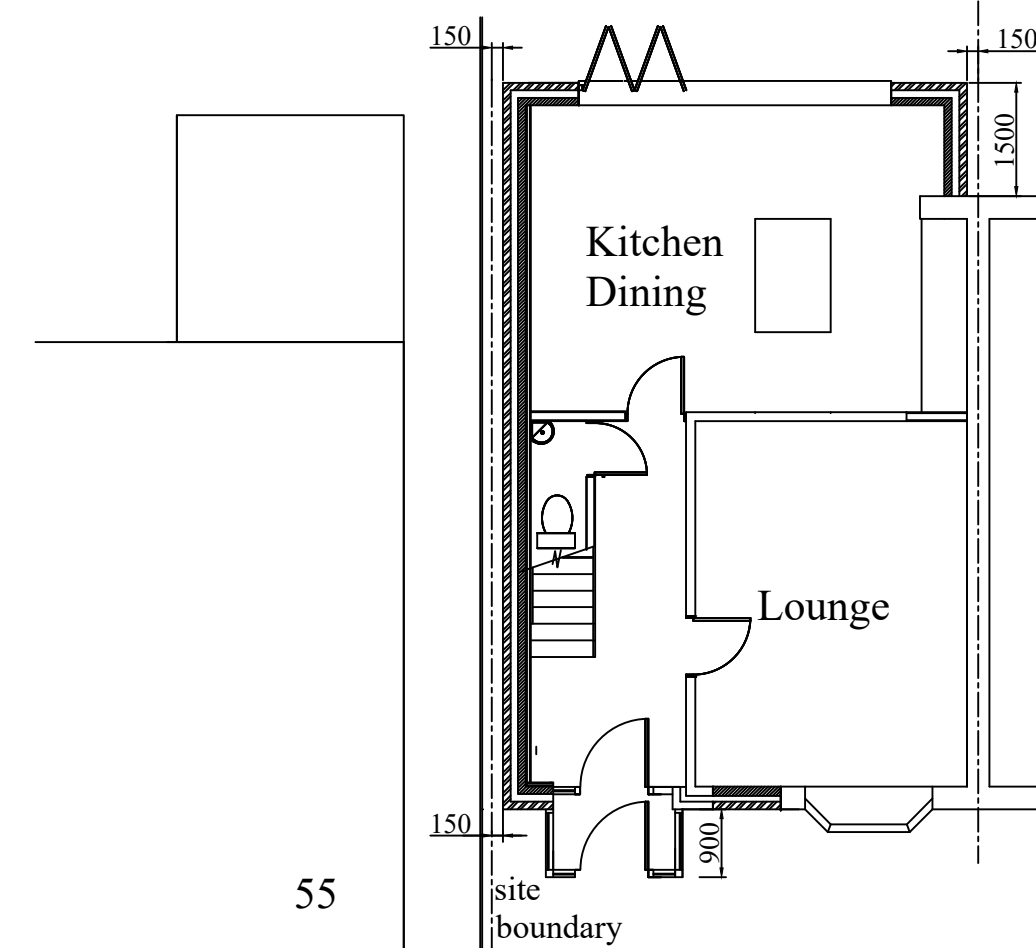

PROPOSED GROUND FLOOR

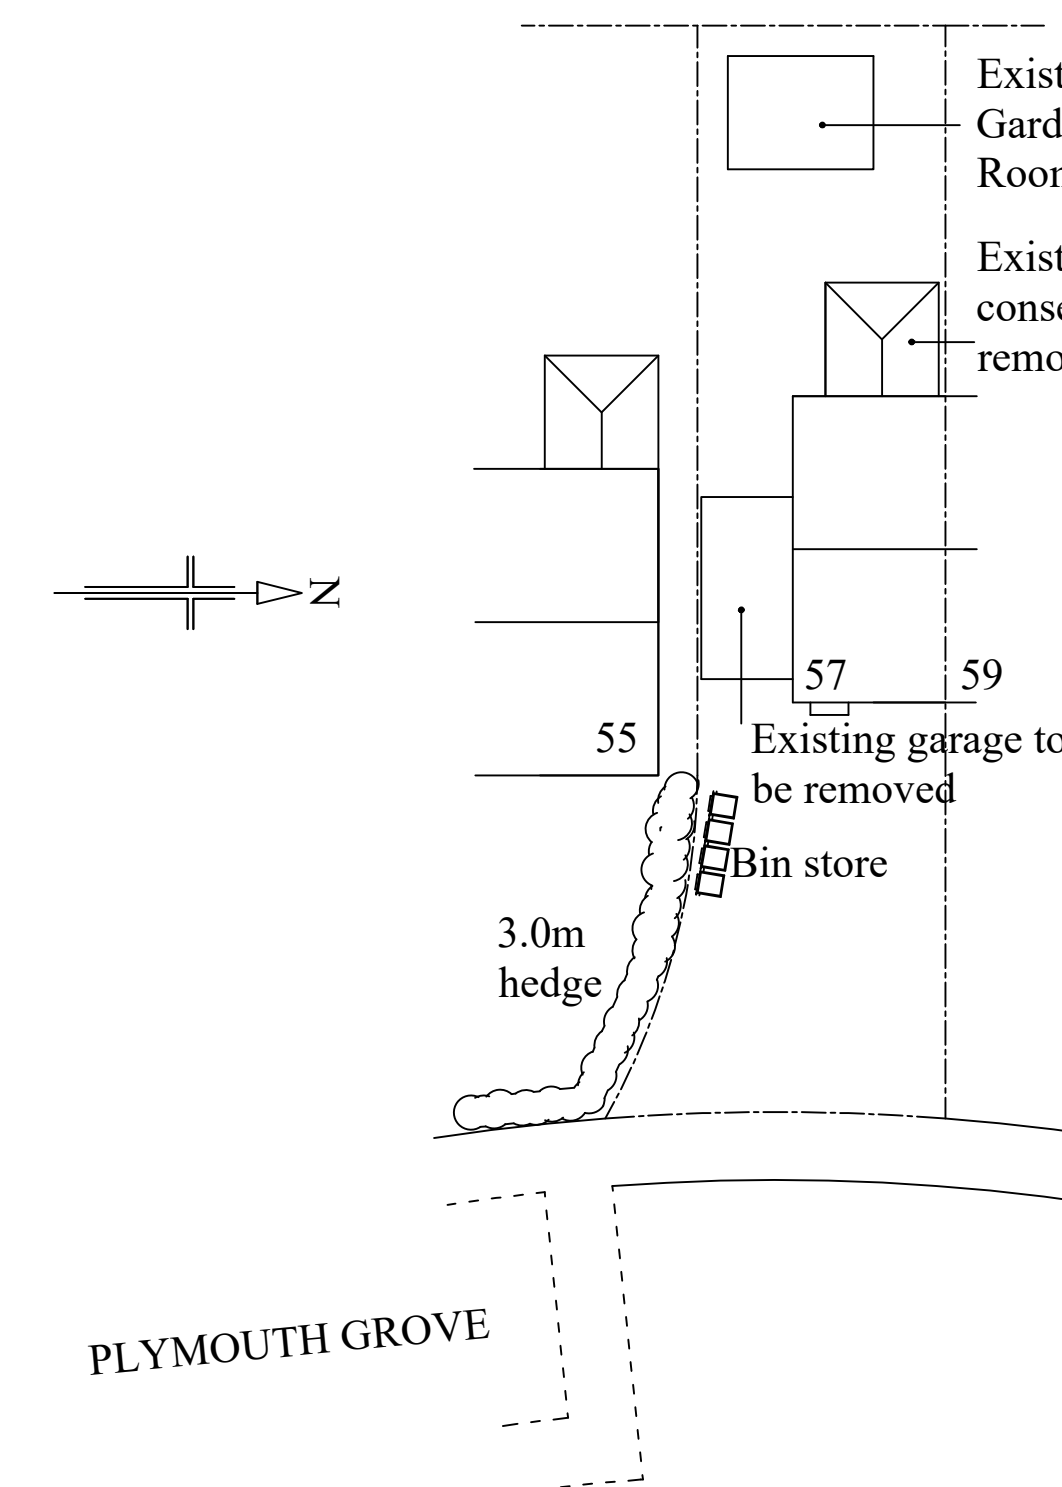

EXISTING SITE PLAN
1 : 200

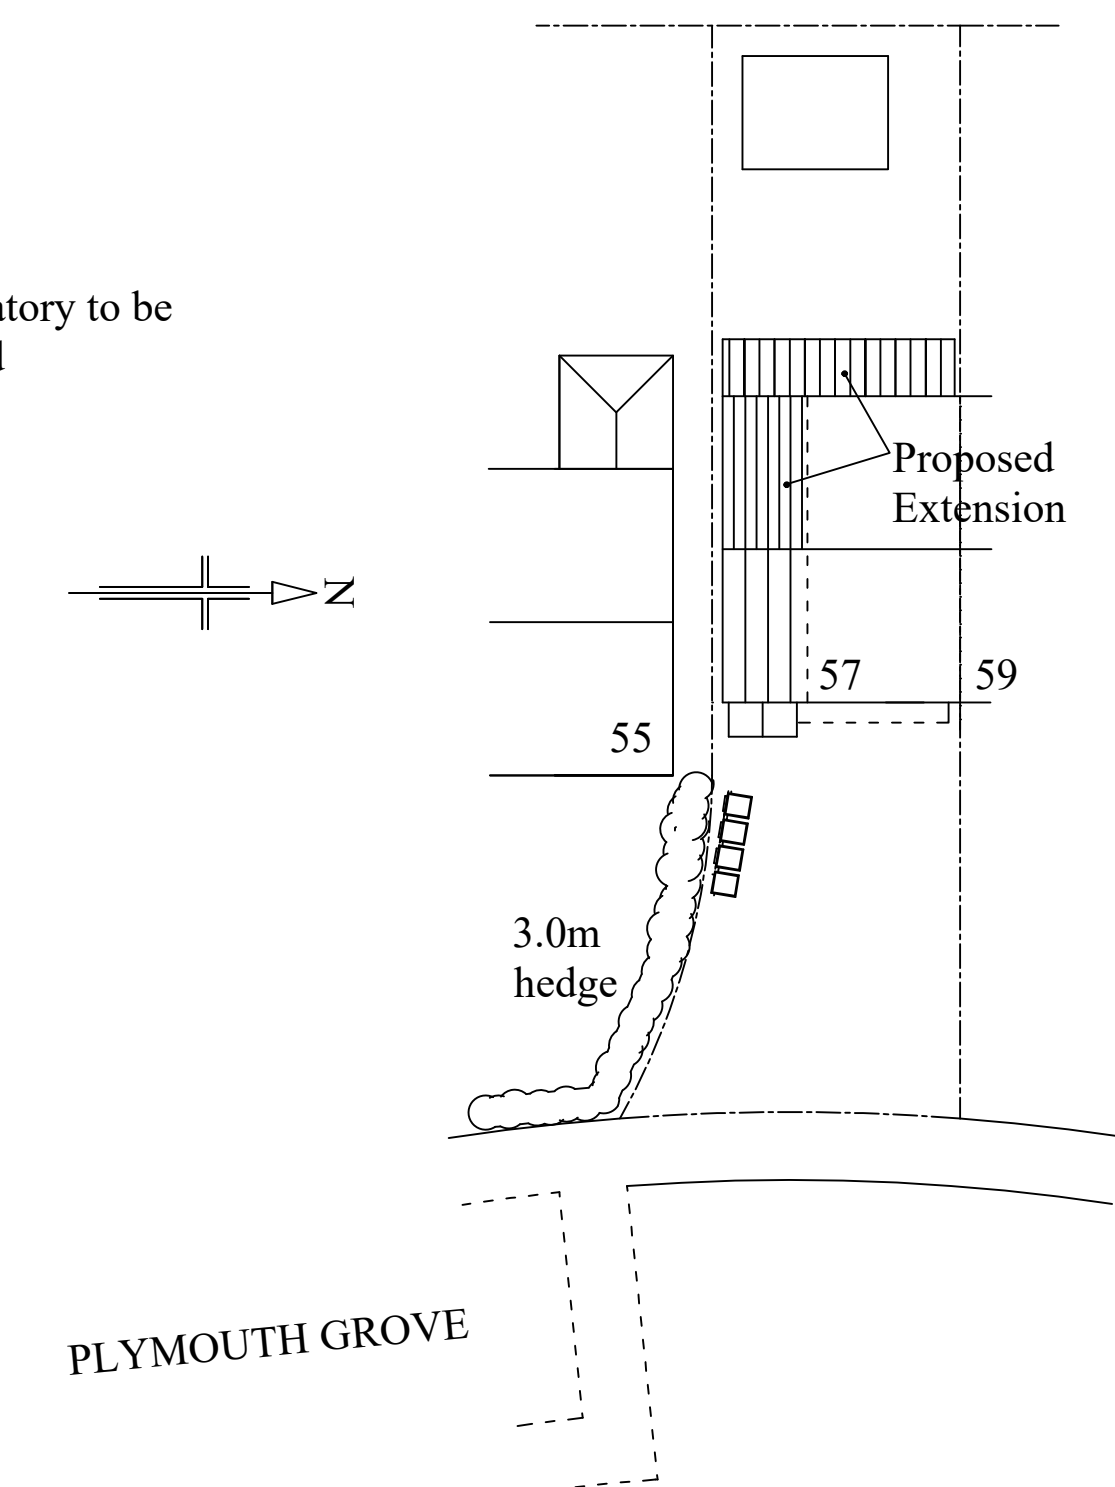

PROPOSED SITE PLAN
1 : 200

PROPOSED EXTENSION TO
57 PLYMOUTH GROVE
RADCLIFFE M26 3WU
Scale 1:100 & 1 : 200