



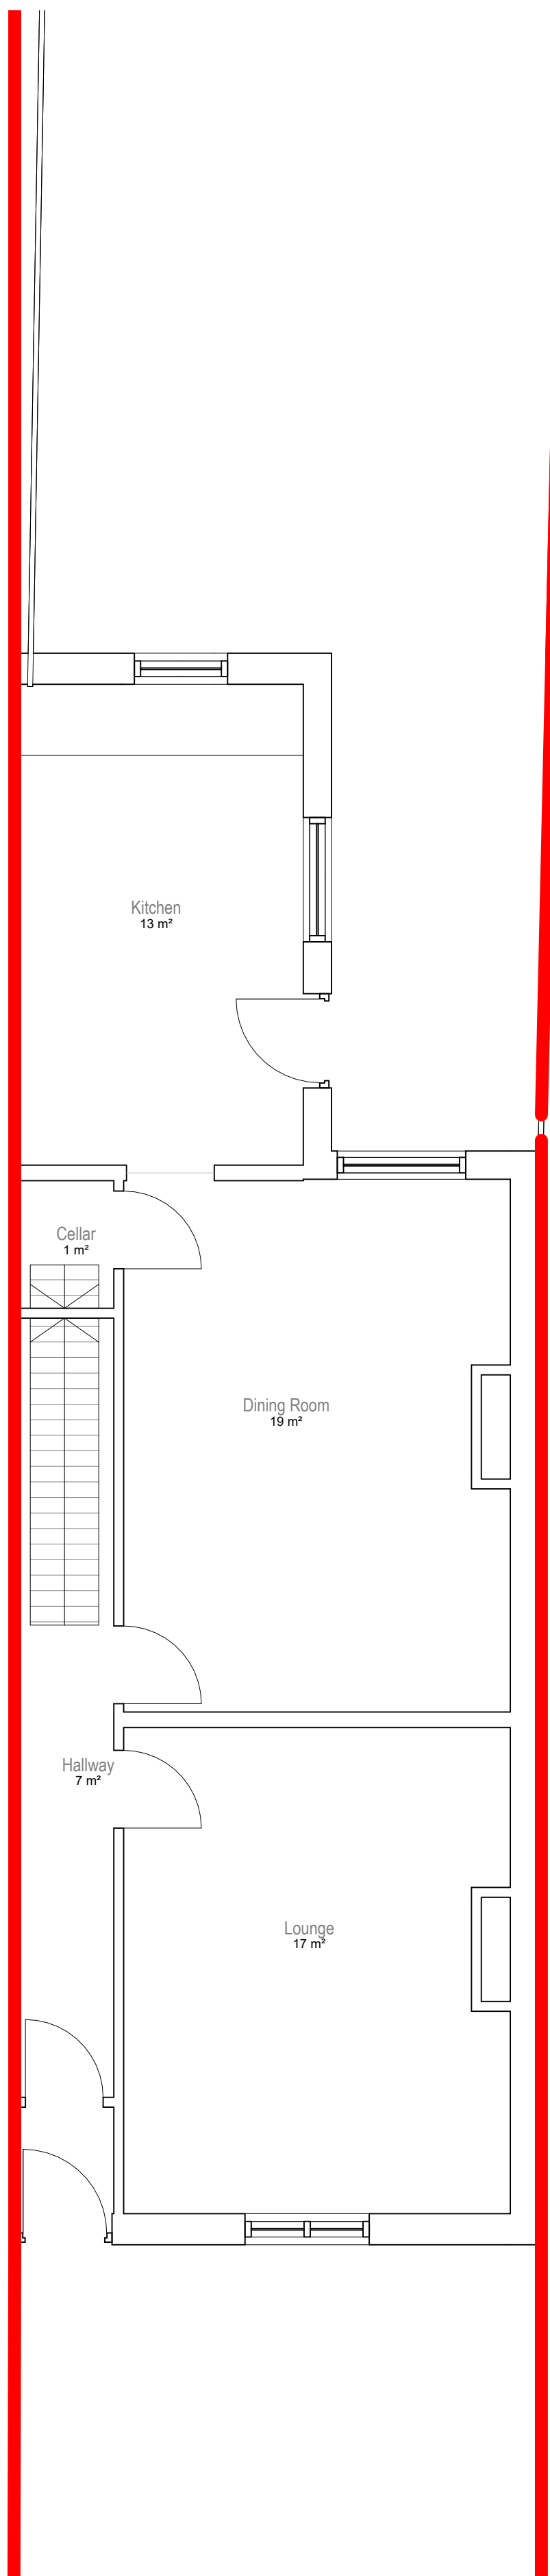


1 Level 0 Existing  
1 : 50

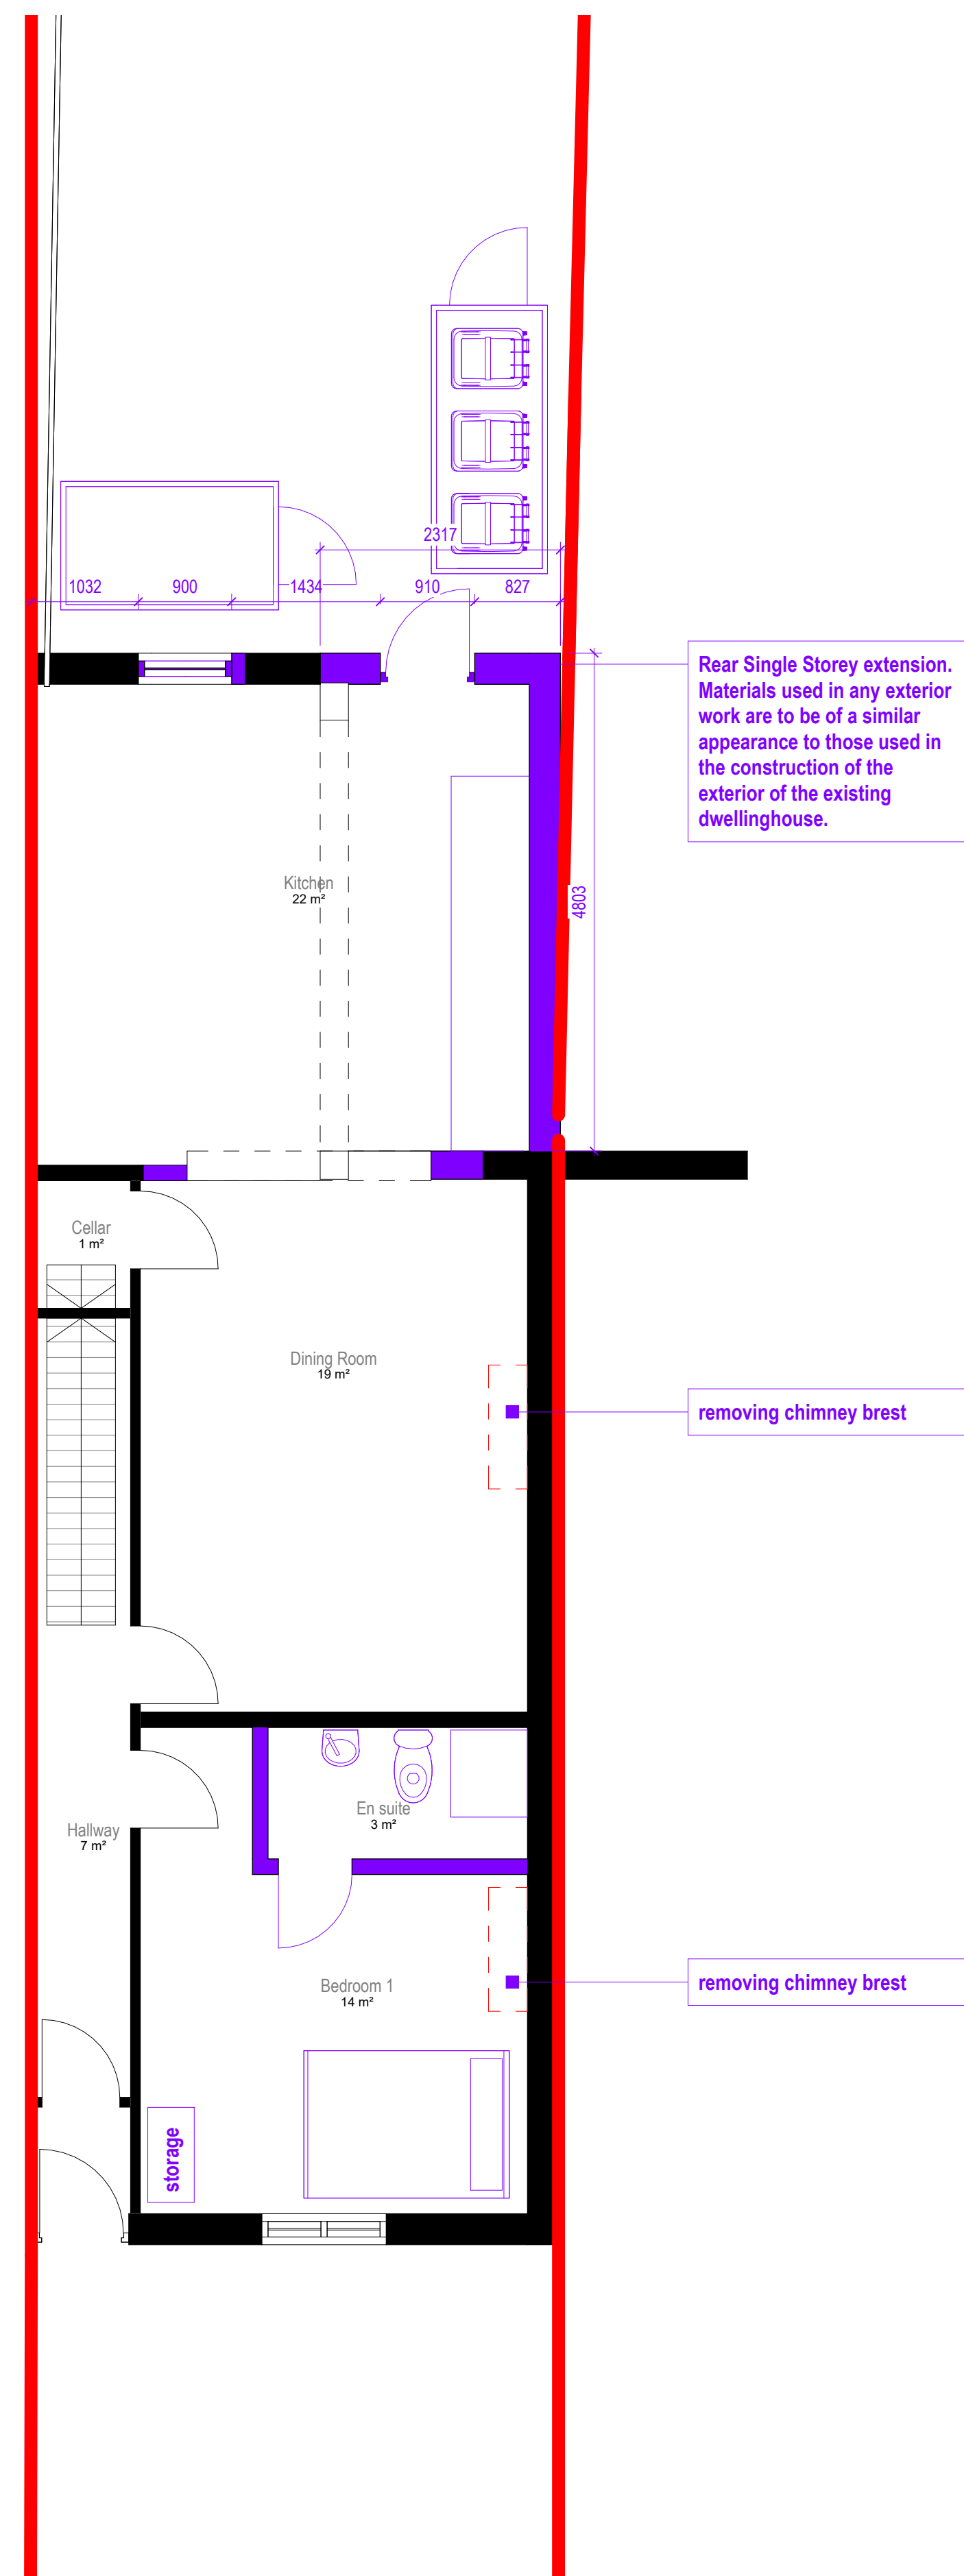

2 Level 0 Proposed  
1 : 50



VISUAL SCALE 1:50 @ A1

 

Status  
PLANNING PERMISSION

Client  
Mr Paul Chalice

Project Title  
82 Ainsworth Road  
Bury  
BL8 2RS

Drawing Title  
Existing and Proposed Ground Floor Plans A1

Project No.  
2026 035

Drawing No.  
002-SI-XX-00-DR-I-P3

Drawing Date

Rev

Scale at A1  
1 : 50

Created By  
Rakesh Mistry

m83 Associates Ltd

London Office  
3rd Floor, 86-90 Paul Street, London, EC2A 4NE  
Manchester Office  
Bartle House, 9 Oxford Court, Manchester, M2 3WQ

ARB  
Architects  
Registration  
Board  
REG NO: 130844A

RIBA  
Chartered Practitioner