



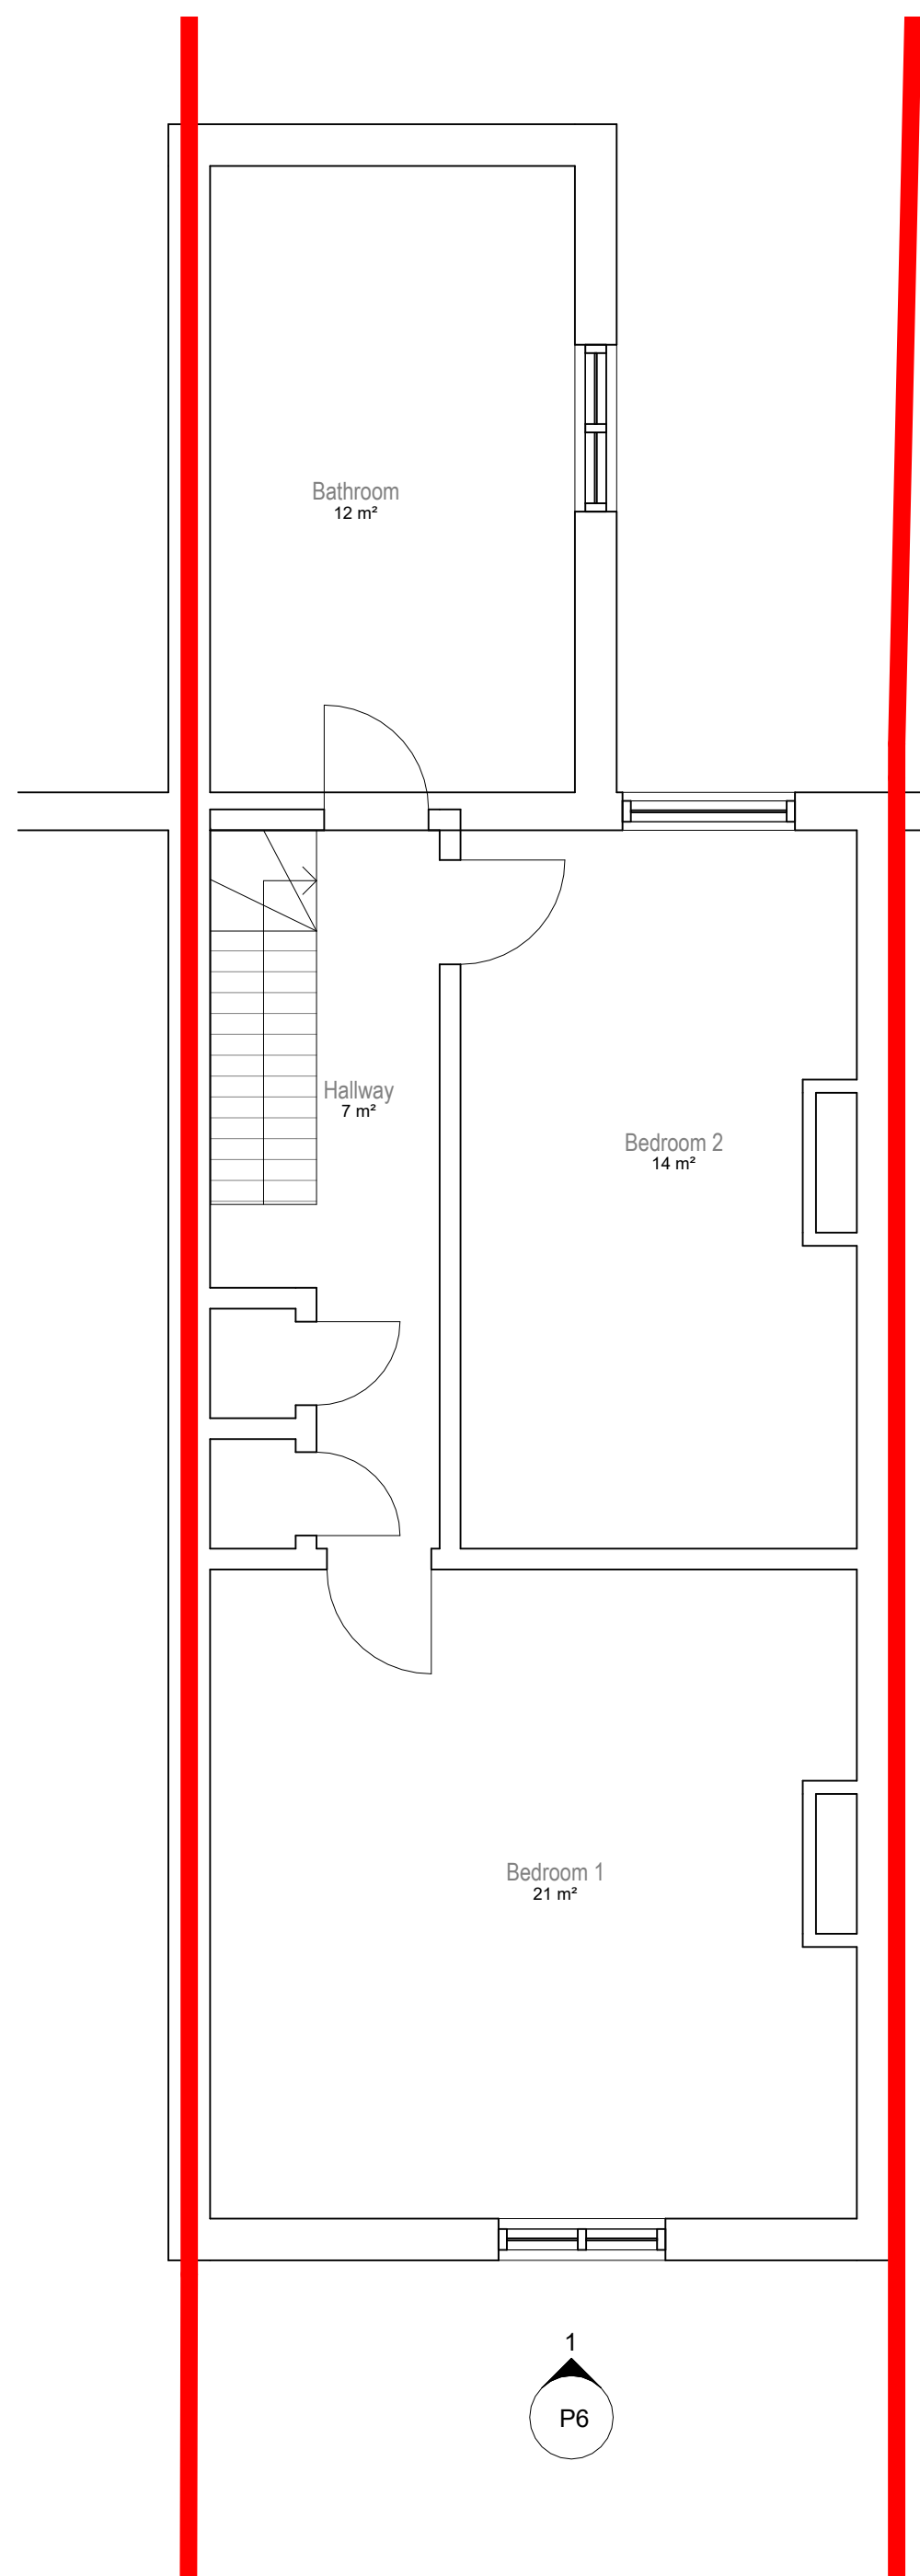

1 Level 1 Existing  
1 : 50

Existing First Floor  
Bedroom 1 - 14m²

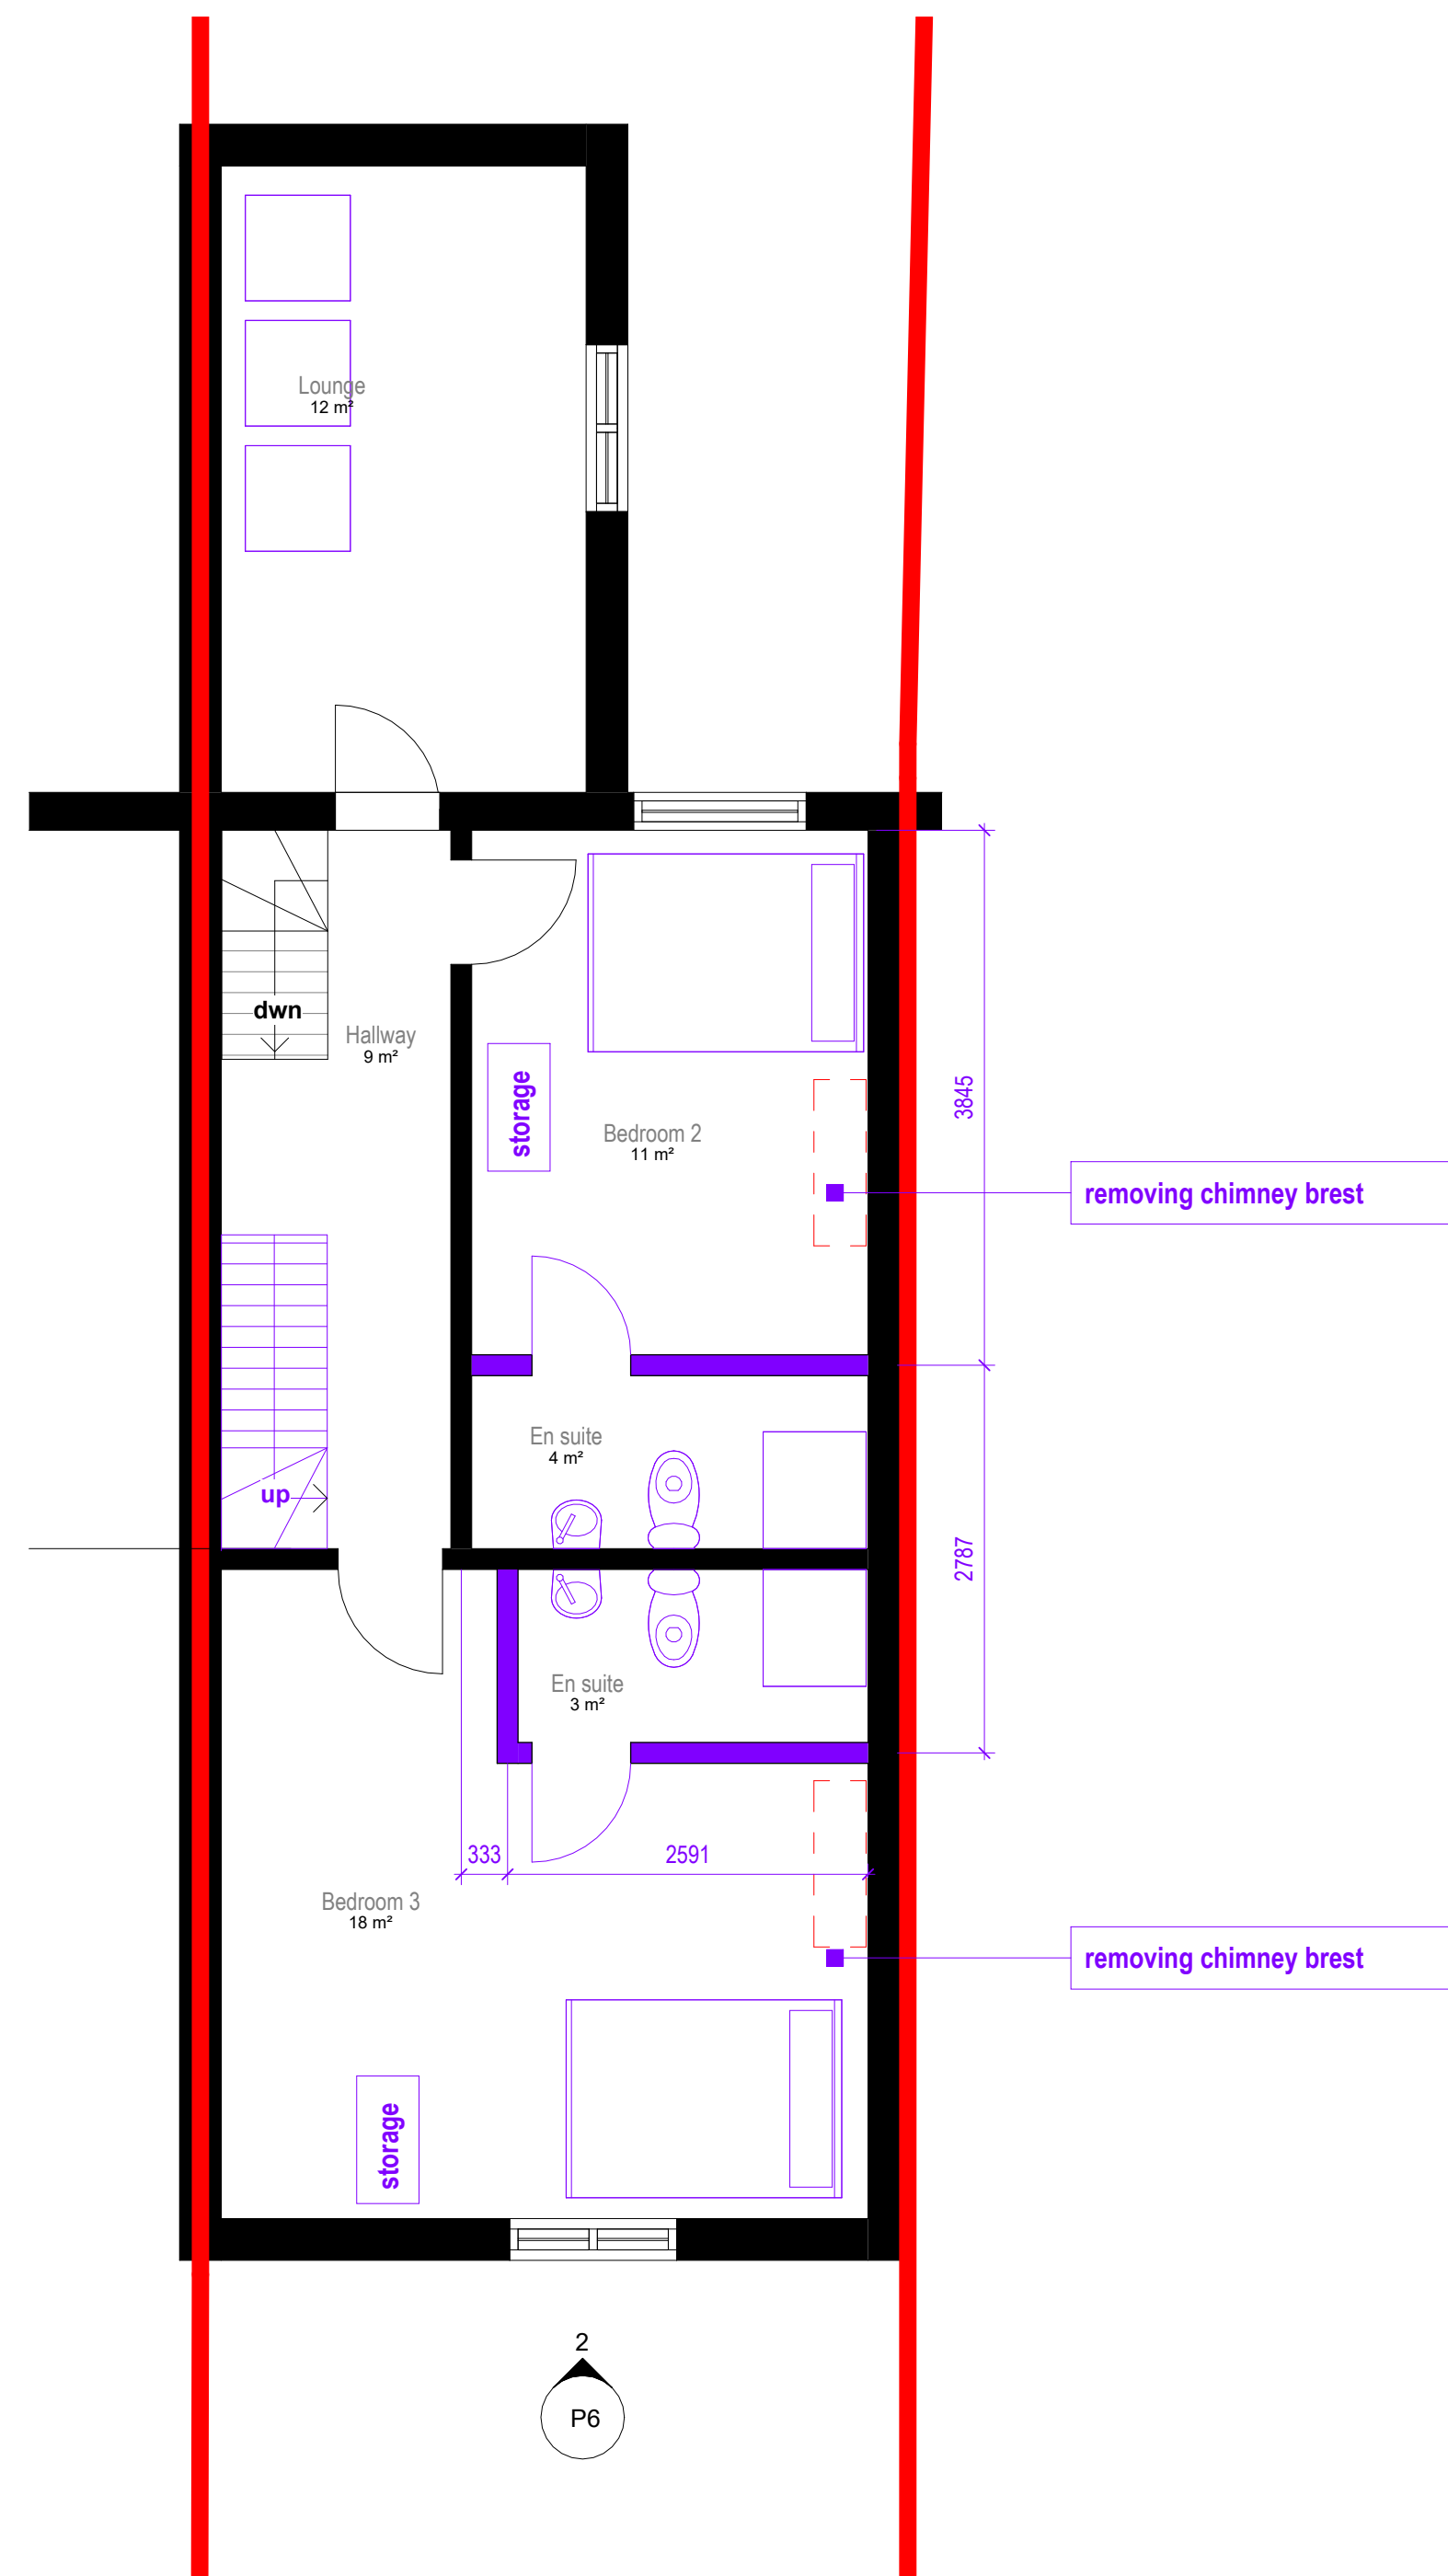


2 Level 1 Proposed  
1 : 50

Proposed First Floor  
Bedroom 2 - 11m²  
Bedroom 3 - 18m²



VISUAL SCALE 1:50 @ A1

 

|   |                                            |   |        |
|---|--------------------------------------------|---|--------|
| Status   | PLANNING PERMISSION                        |   |        |
| Client   | Mr Paul Chalice                            |   |        |
| Project Title   | 82 Ainsworth Road<br>Bury<br>BL8 2RS       |   |        |
| Drawing Title   | Existing and Proposed First Floor Plans A1 |   |        |
| Project No.   | 2026 035                                   | Rev   |        |
| Drawing No.   | 002-SI-XX-00-DR-I-P4                       | Scale at A1   | 1 : 50 |
| Drawing Date   | Author                                     |   |        |
| Created By   | Author                                     |   |        |
| m83 Associates Ltd   |                                            |   |        |
| London Office<br>3rd Floor, 86-90 Paul Street, London, EC2A<br>4NE<br>Manchester Office<br>Bartle House, 9 Oxford Court, Manchester, M2<br>3WQ         |                                            |   |        |
| <br>ARB<br>Architects<br>Registration<br>Board<br>REG NO: 130844A |                                            | <br>RIBA<br>Chartered Practitioner |        |