



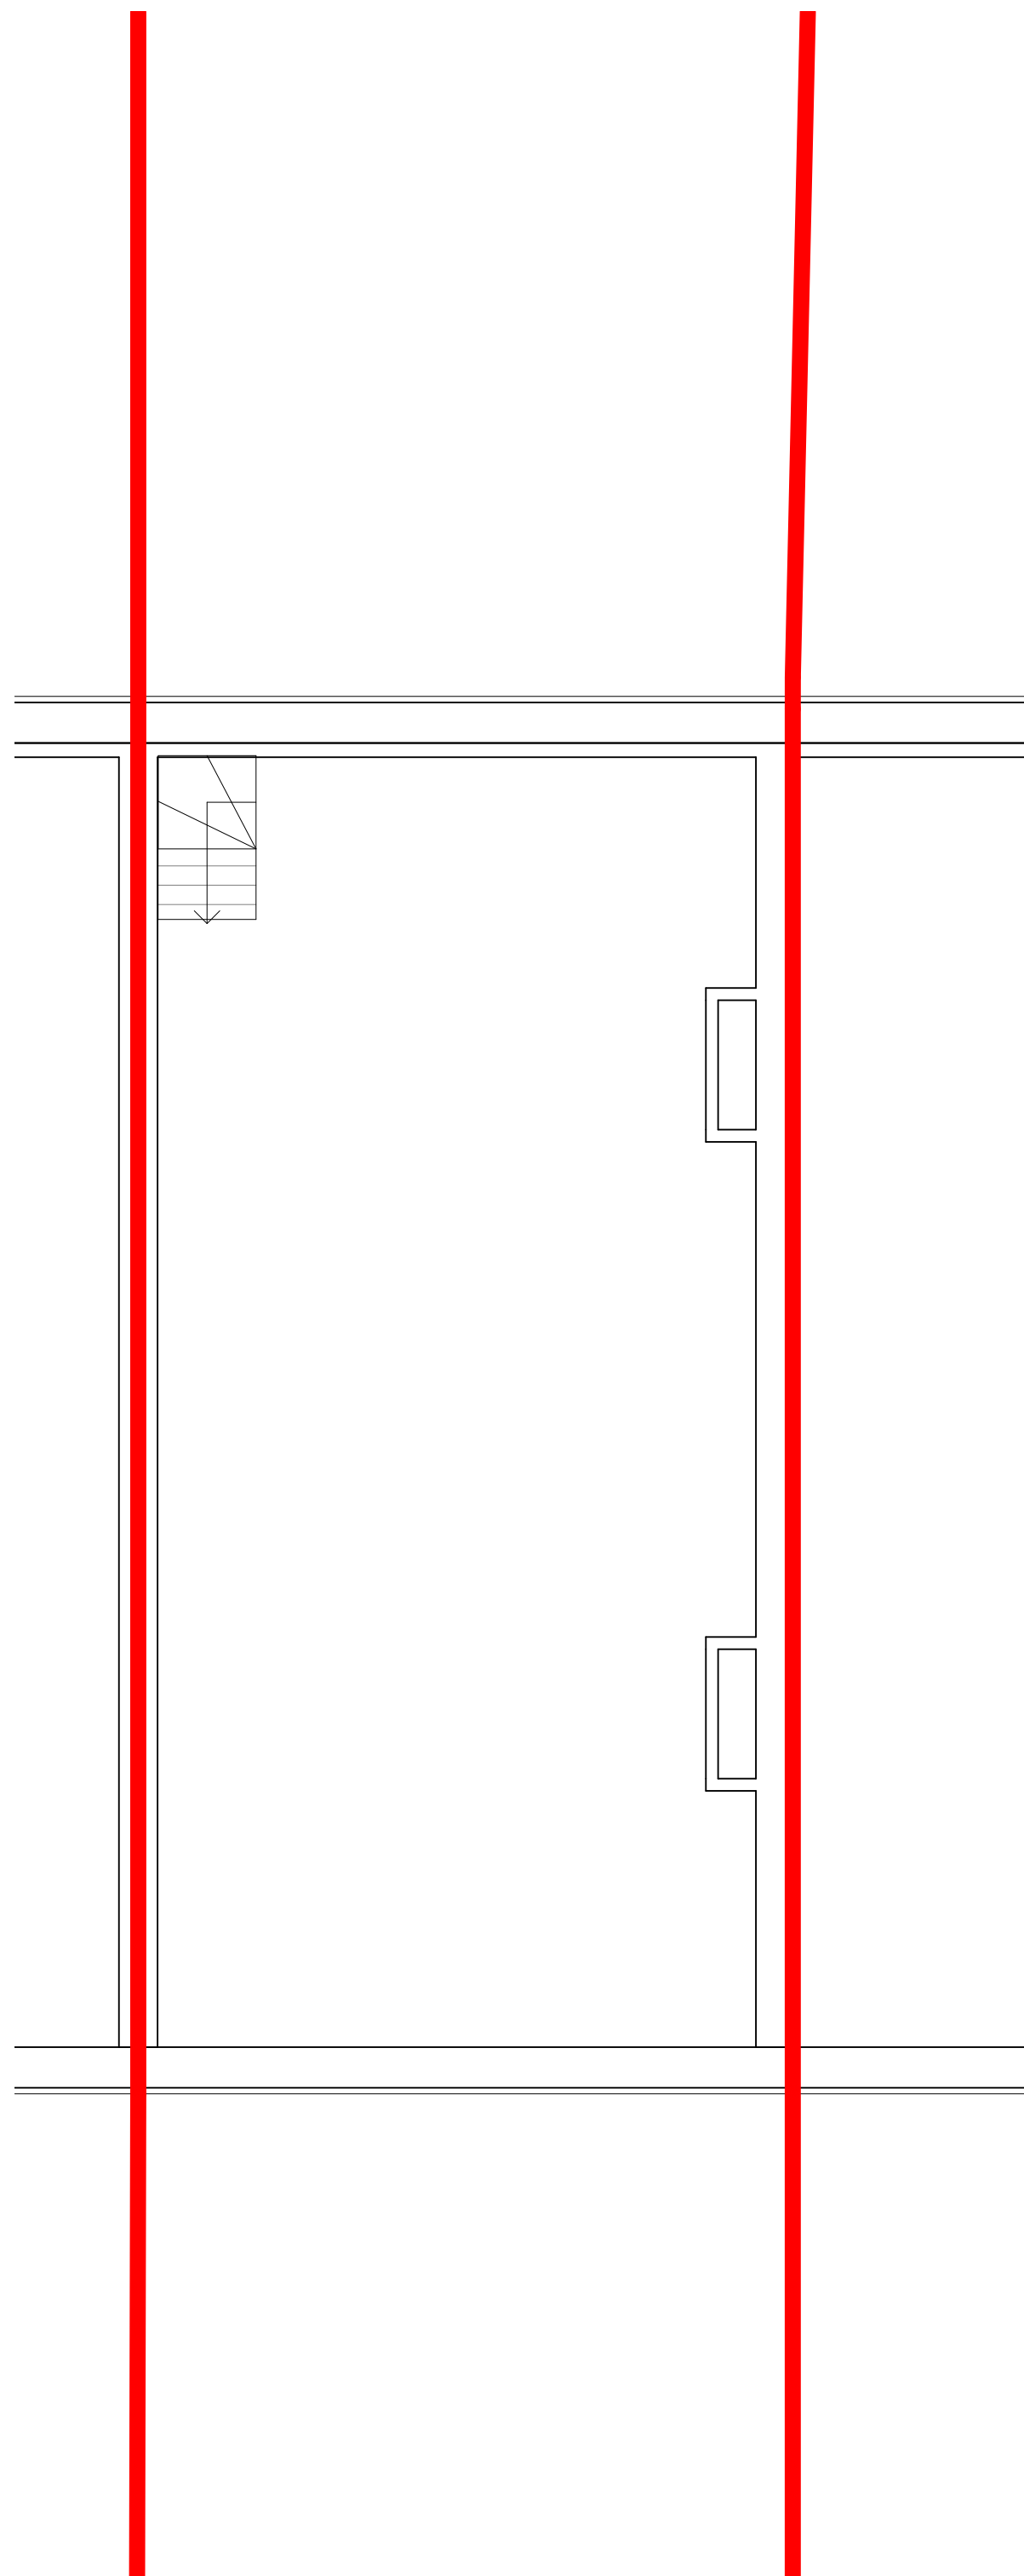

1 Loft Existing
1 : 50

Existing Second Floor
Bedroom 2 - 14m²
Bedroom 3 - 13m²

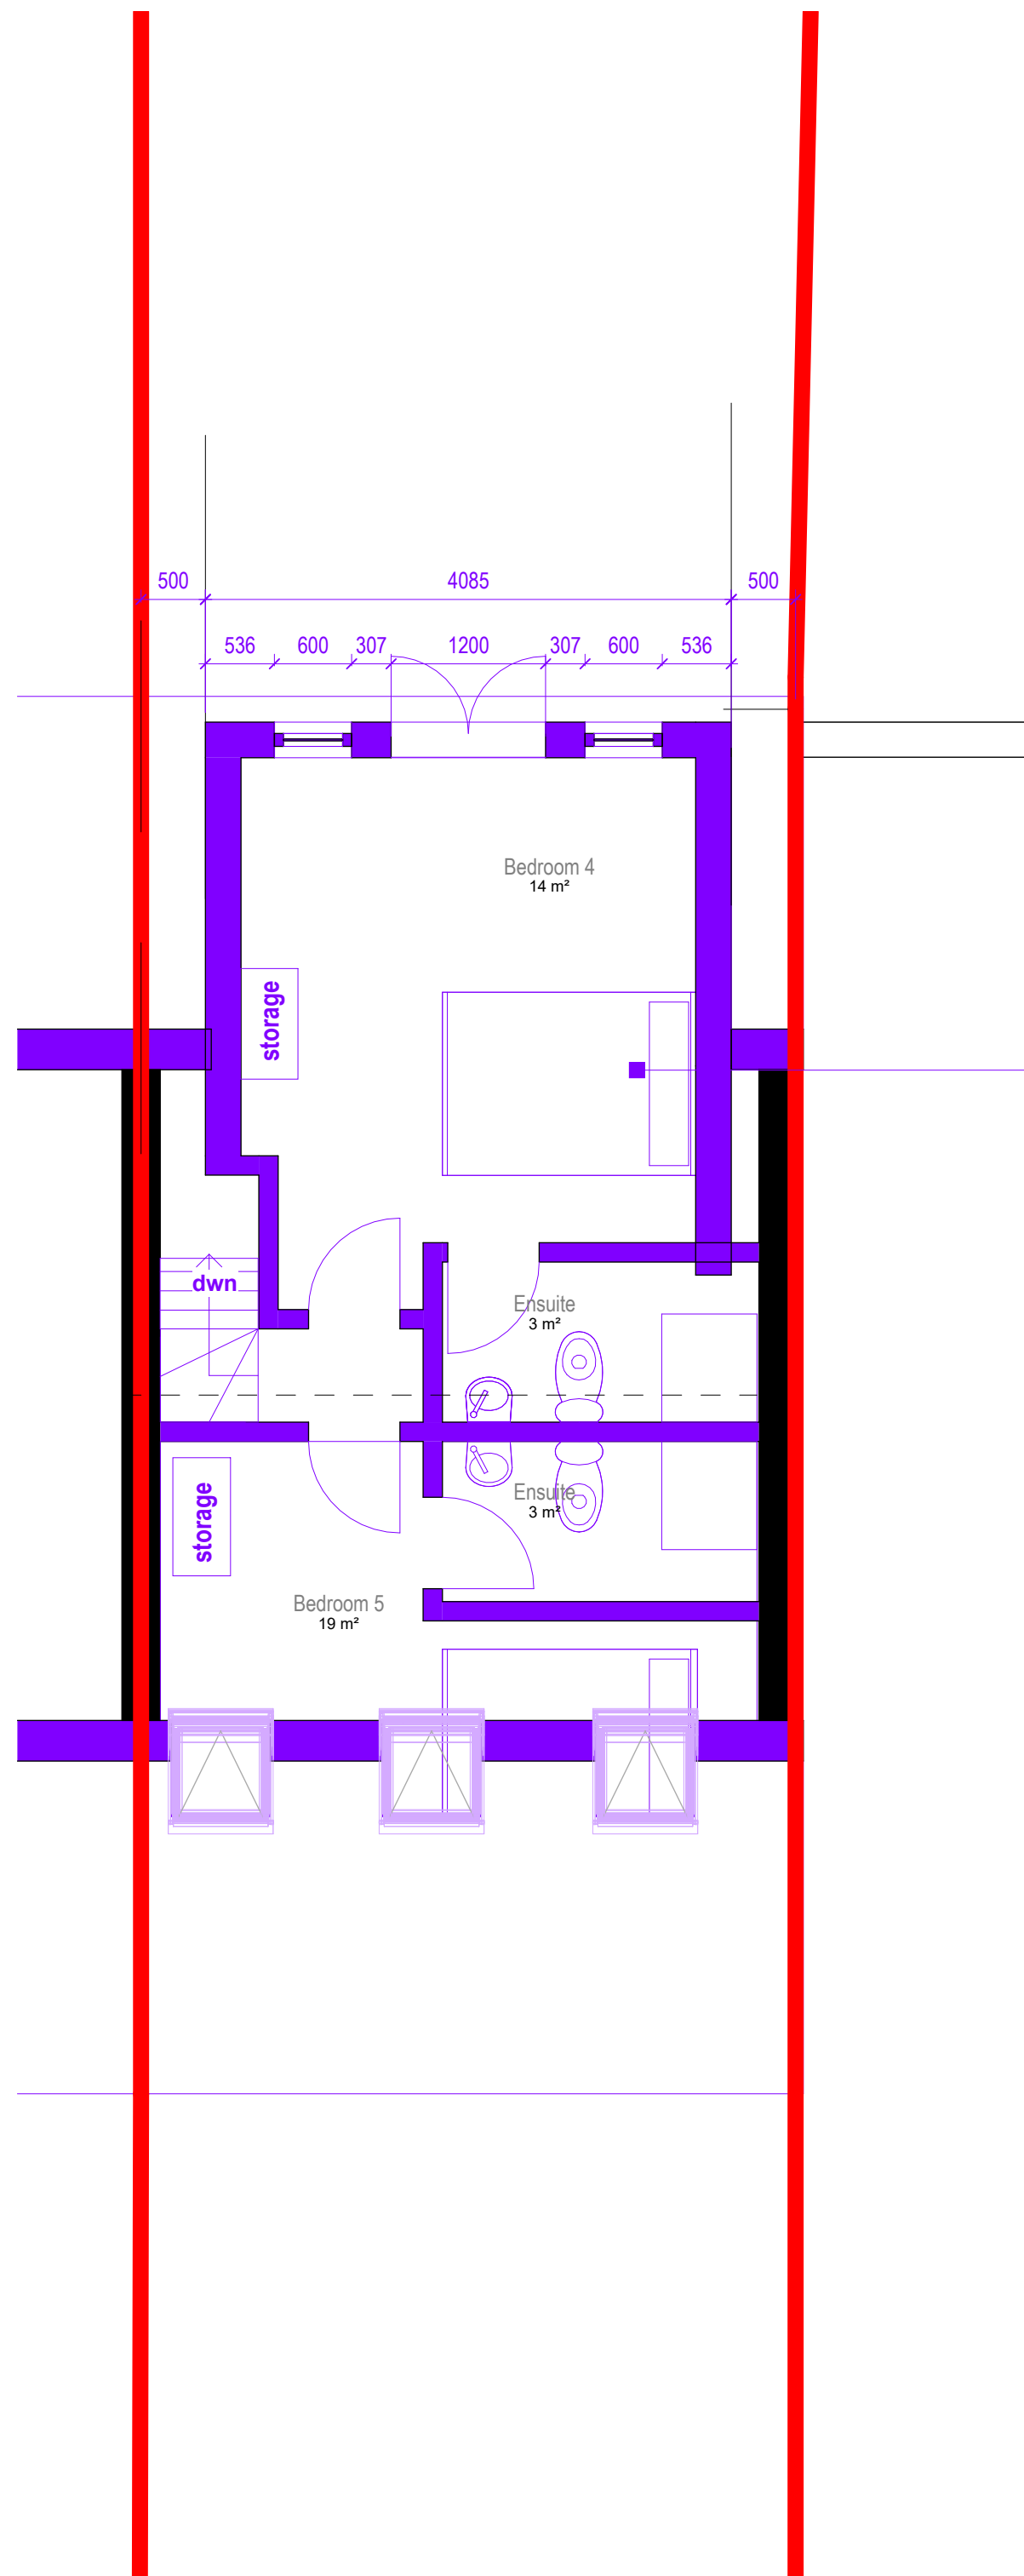

2 Loft Proposed
1 : 50

Proposed Second Floor
Bedroom 4 - 14m²
Bedroom 5 - 19m²

Proposed rear dormer extension.
Materials used in any exterior work are to be of
a similar appearance to those used in the
construction of the exterior of the existing
dwellinghouse.

Status
PLANNING PERMISSION

Client
Mr Paul Chalice

Project Title
82 Ainsworth Road
Bury
BL8 2RS

Drawing Title
Existing and Proposed Loft Floor Plans A1

Project No.
2026 035
Drawing No.
002-SI-XX-00-DR-I-P5
Drawing Date
1 : 50

Created By
Rakesh Mistry

m83 Associates Ltd

London Office
3rd Floor, 86-90 Paul Street, London, EC2A
4NE
Manchester Office
Bartle House, 9 Oxford Court, Manchester, M2
3WQ

ARB
Architects
Registration
Board
RIBA
Chartered Practitioner

0m 1m 2m 3m 4m 5m

VISUAL SCALE 1:50 @ A1

