



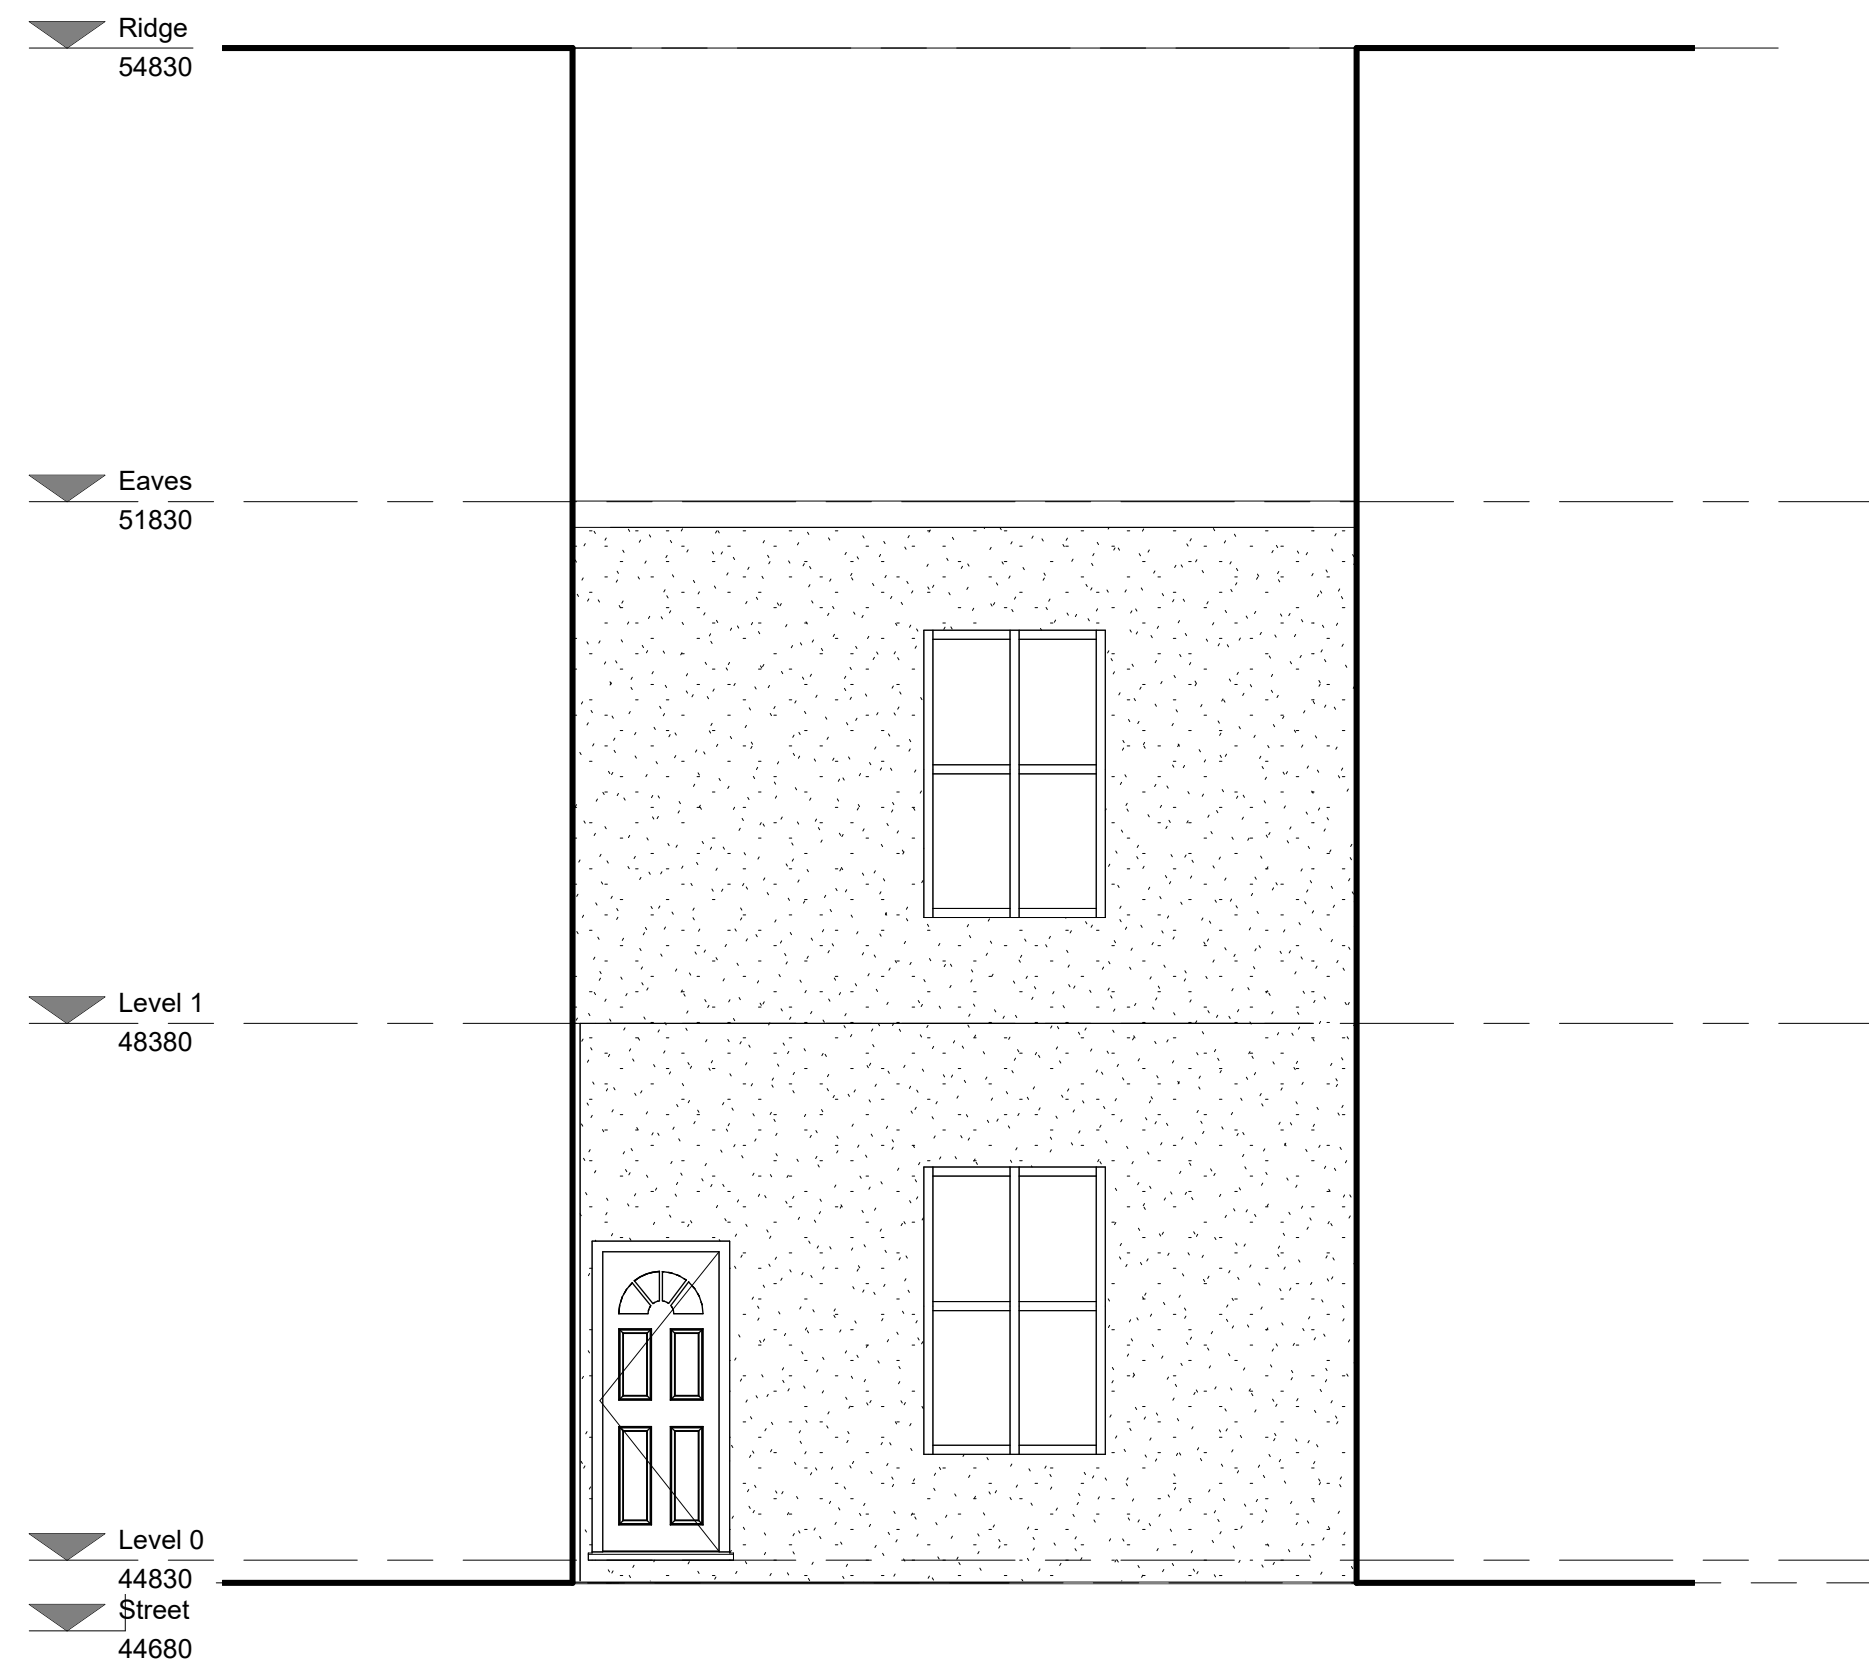

1

Existing Front Elevation


1 : 50

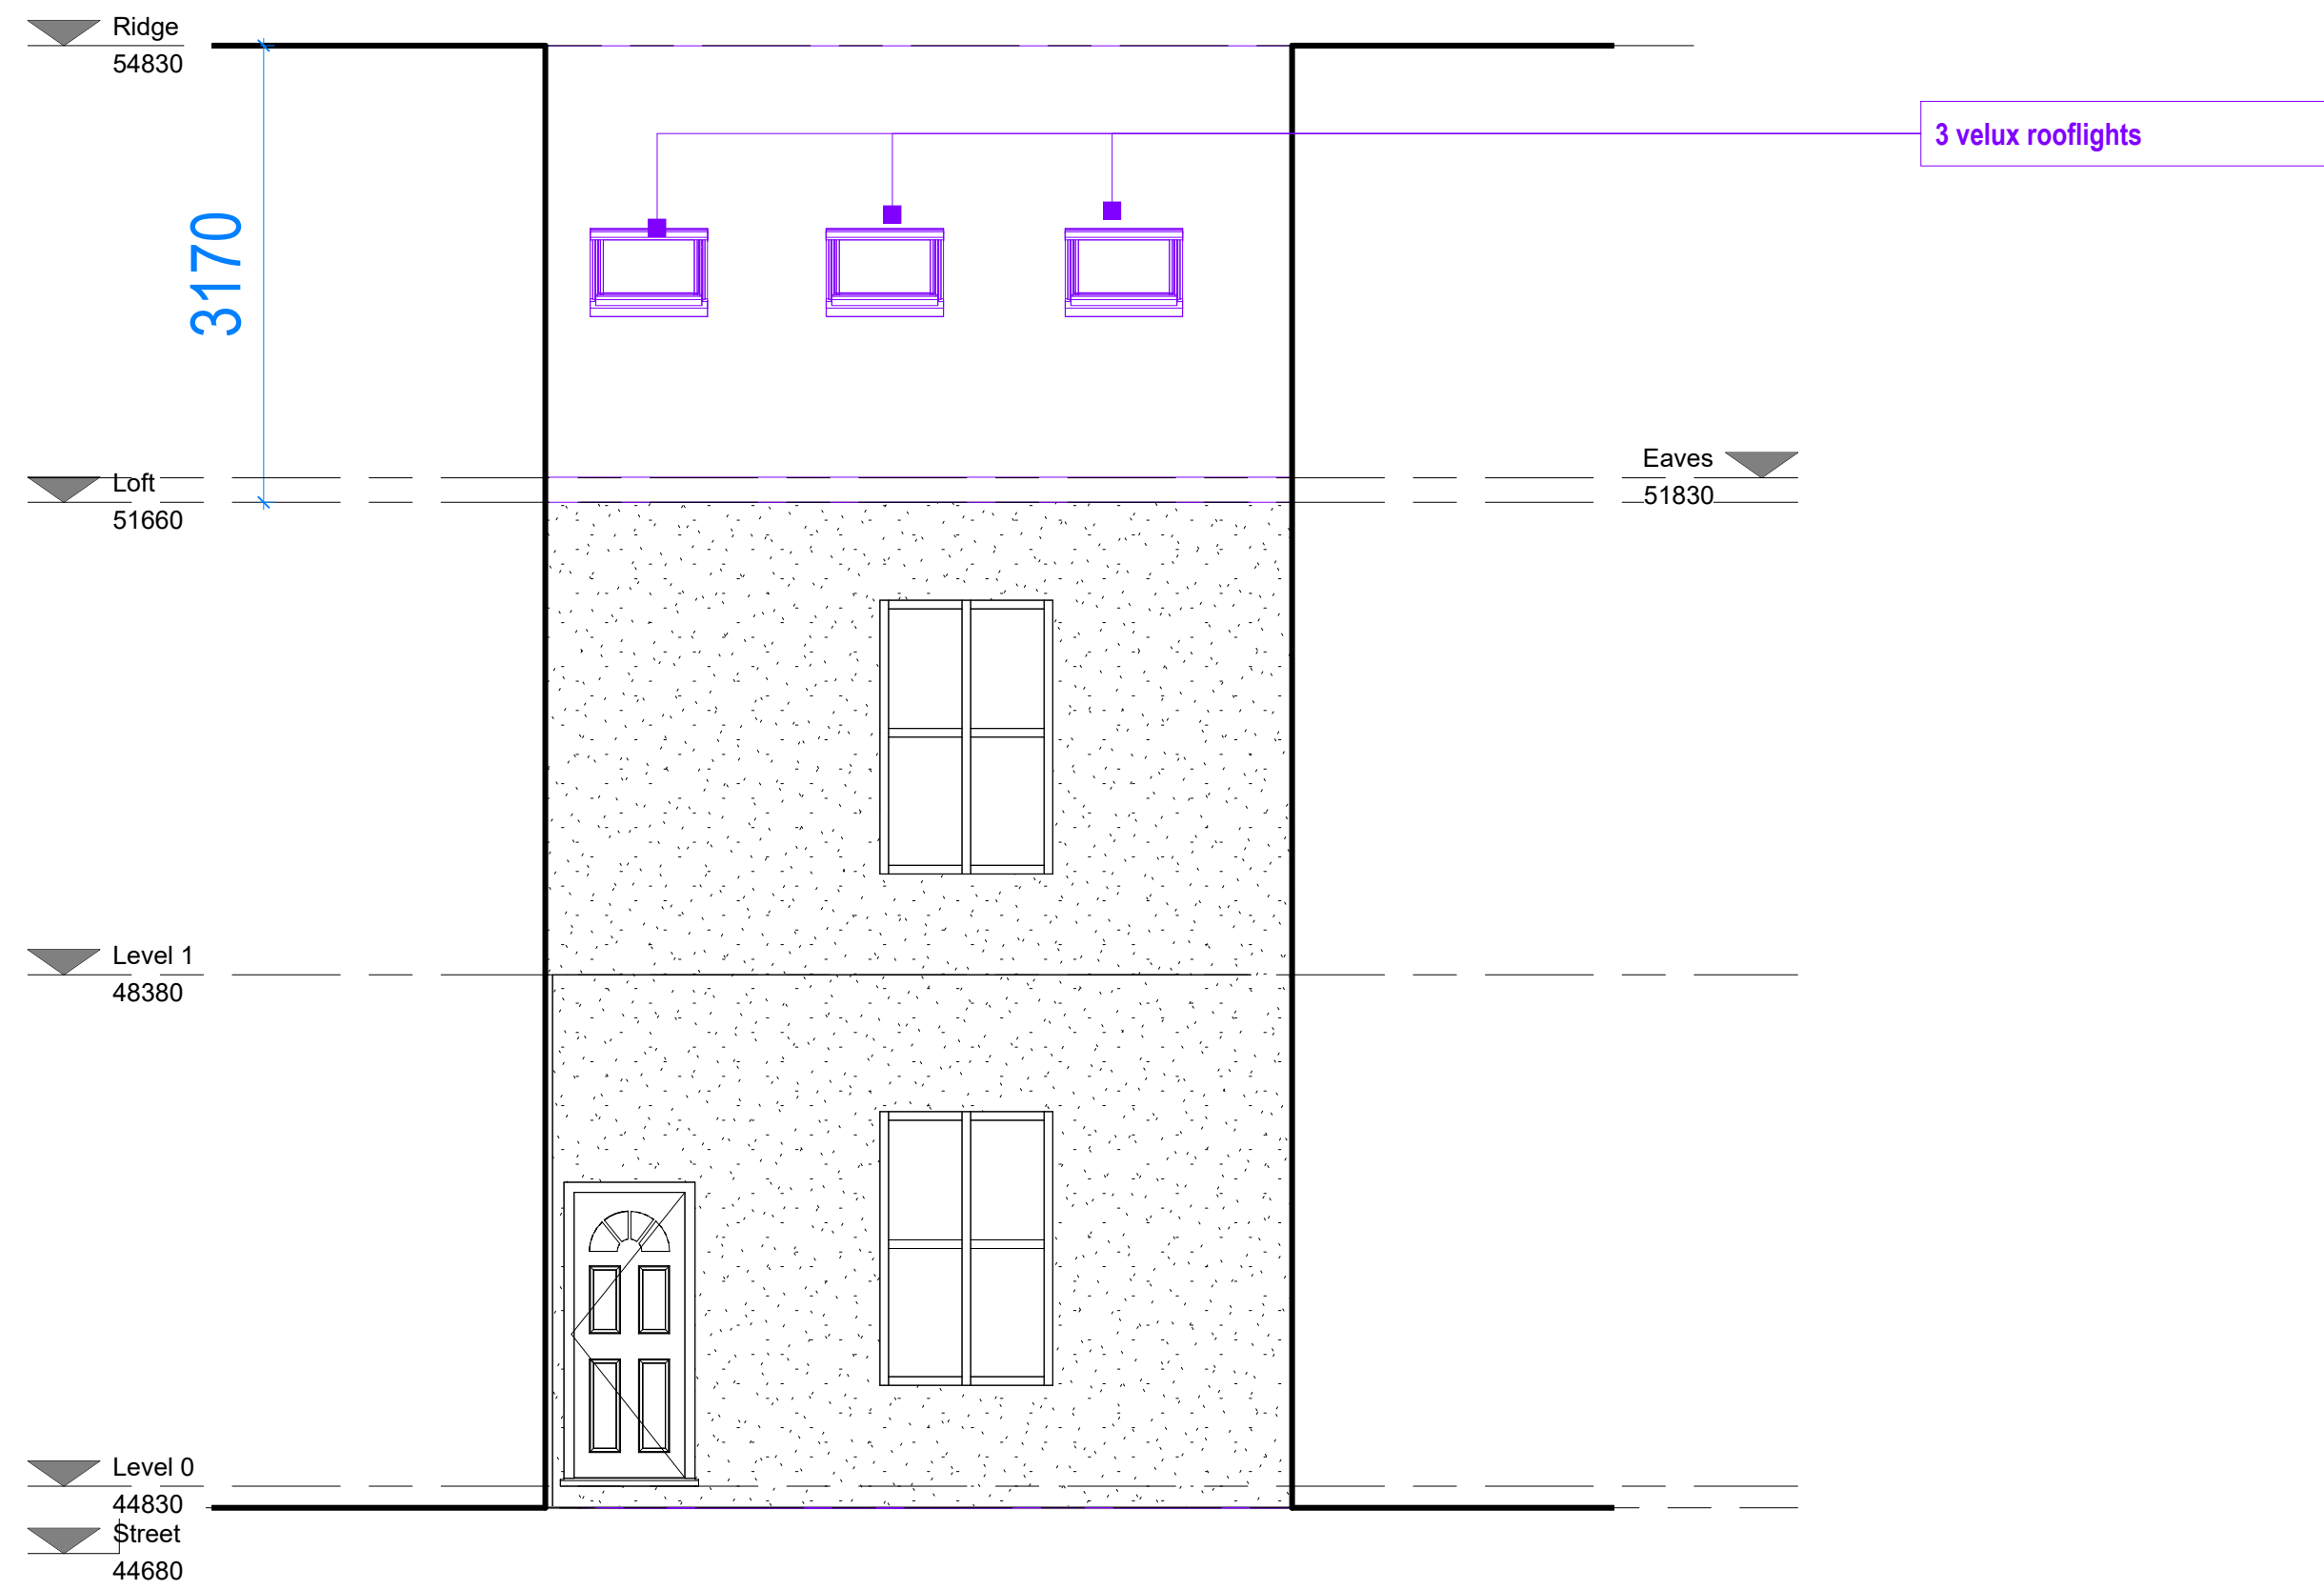

2

Proposed Front Elevation

1 : 50

 

VISUAL SCALE 1:50 @ A1

Status
PLANNING PERMISSIONClient
Mr Paul ChaliceProject Title
82 Ainsworth Road
Bury
BL8 2RSDrawing Title
Existing and Proposed Front Elevations A1Project No.
2026 035Drawing No.
002-SI-XX-00-DR-I-P6Drawing Date
1 : 50

Created By

m83 Associates Ltd

London Office
3rd Floor, 86-90 Paul Street, London, EC2A
4NE
Manchester Office
Bartle House, 9 Oxford Court, Manchester, M2
3WQarb
Architects
Registration
Board
REG NO: 110044ARIBA
Chartered Practice