



The creative content/information contained herein is confidential. It is the intellectual property of Property Technics . and any use and/or reproduction is expressly prohibited without our prior written consent.

Please note: All dimensions shown have been provided in good faith but Property Technics will not accept any responsibility for any incorrect measurements, therefore prior to any work being carried out, contractors should carry out their own site survey. If in doubt please consult with the site manager/ engineers before proceeding.

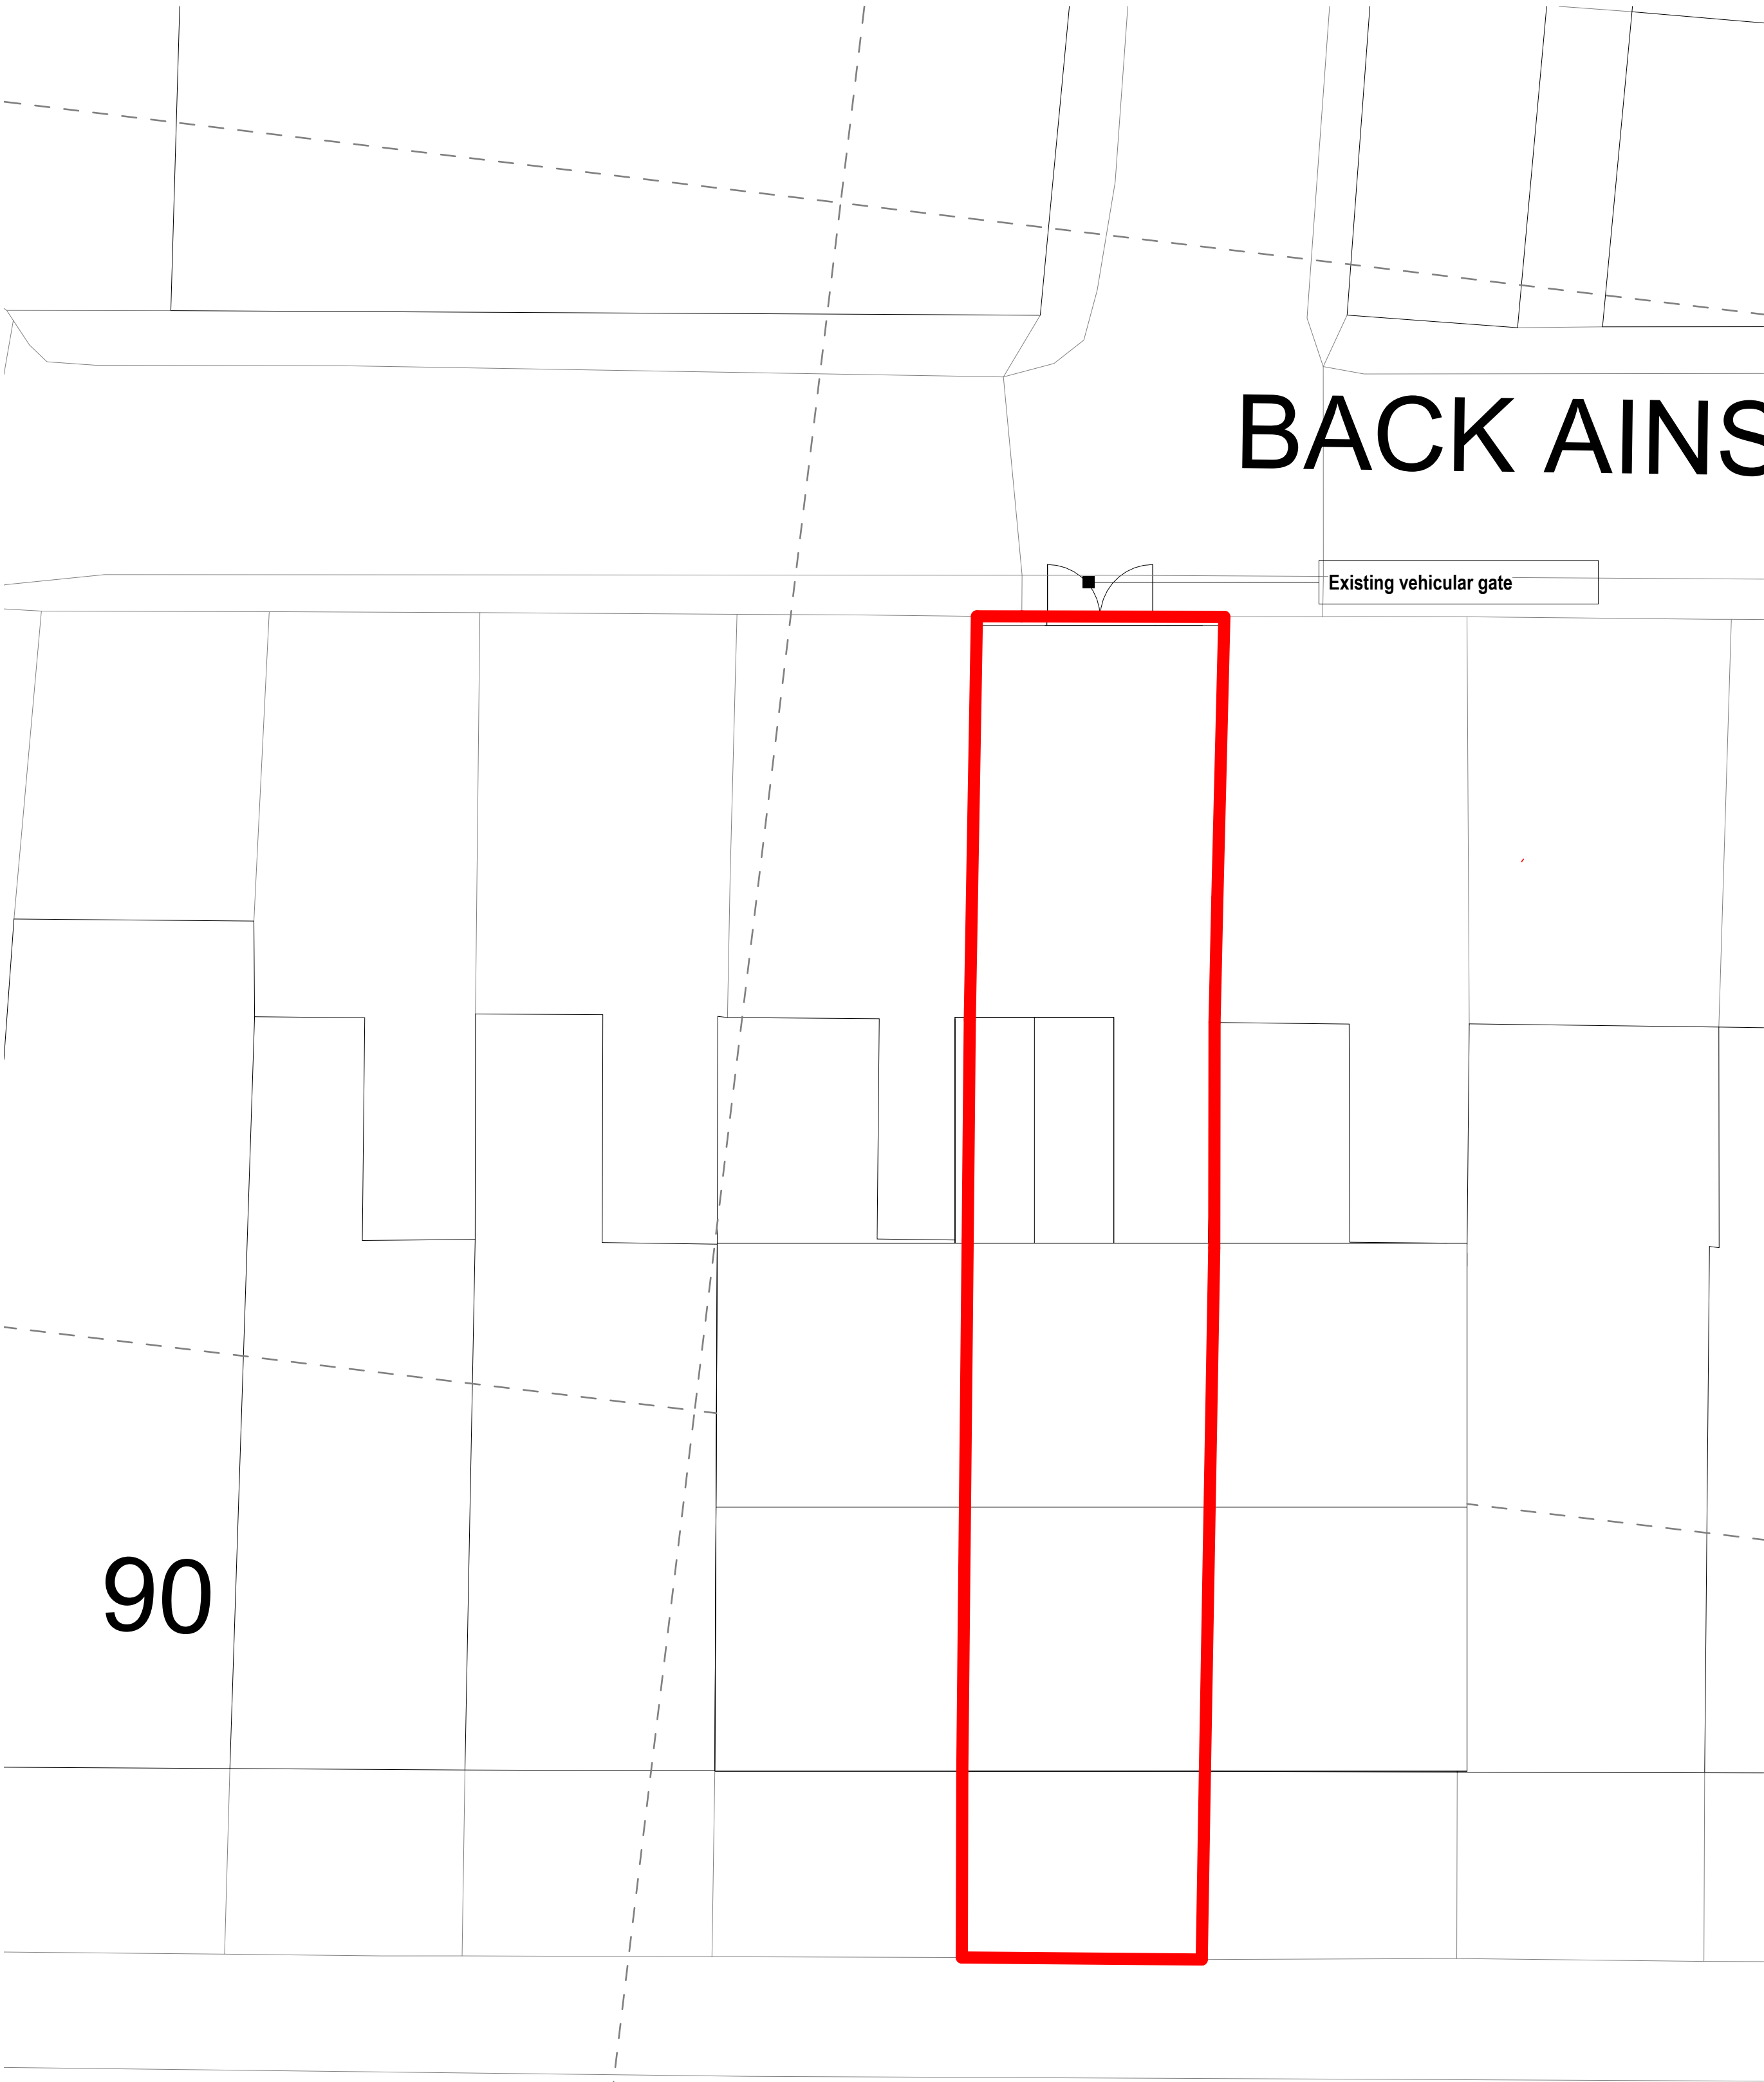

Ainsworth Road

2 Existing Site Plan
1 : 100

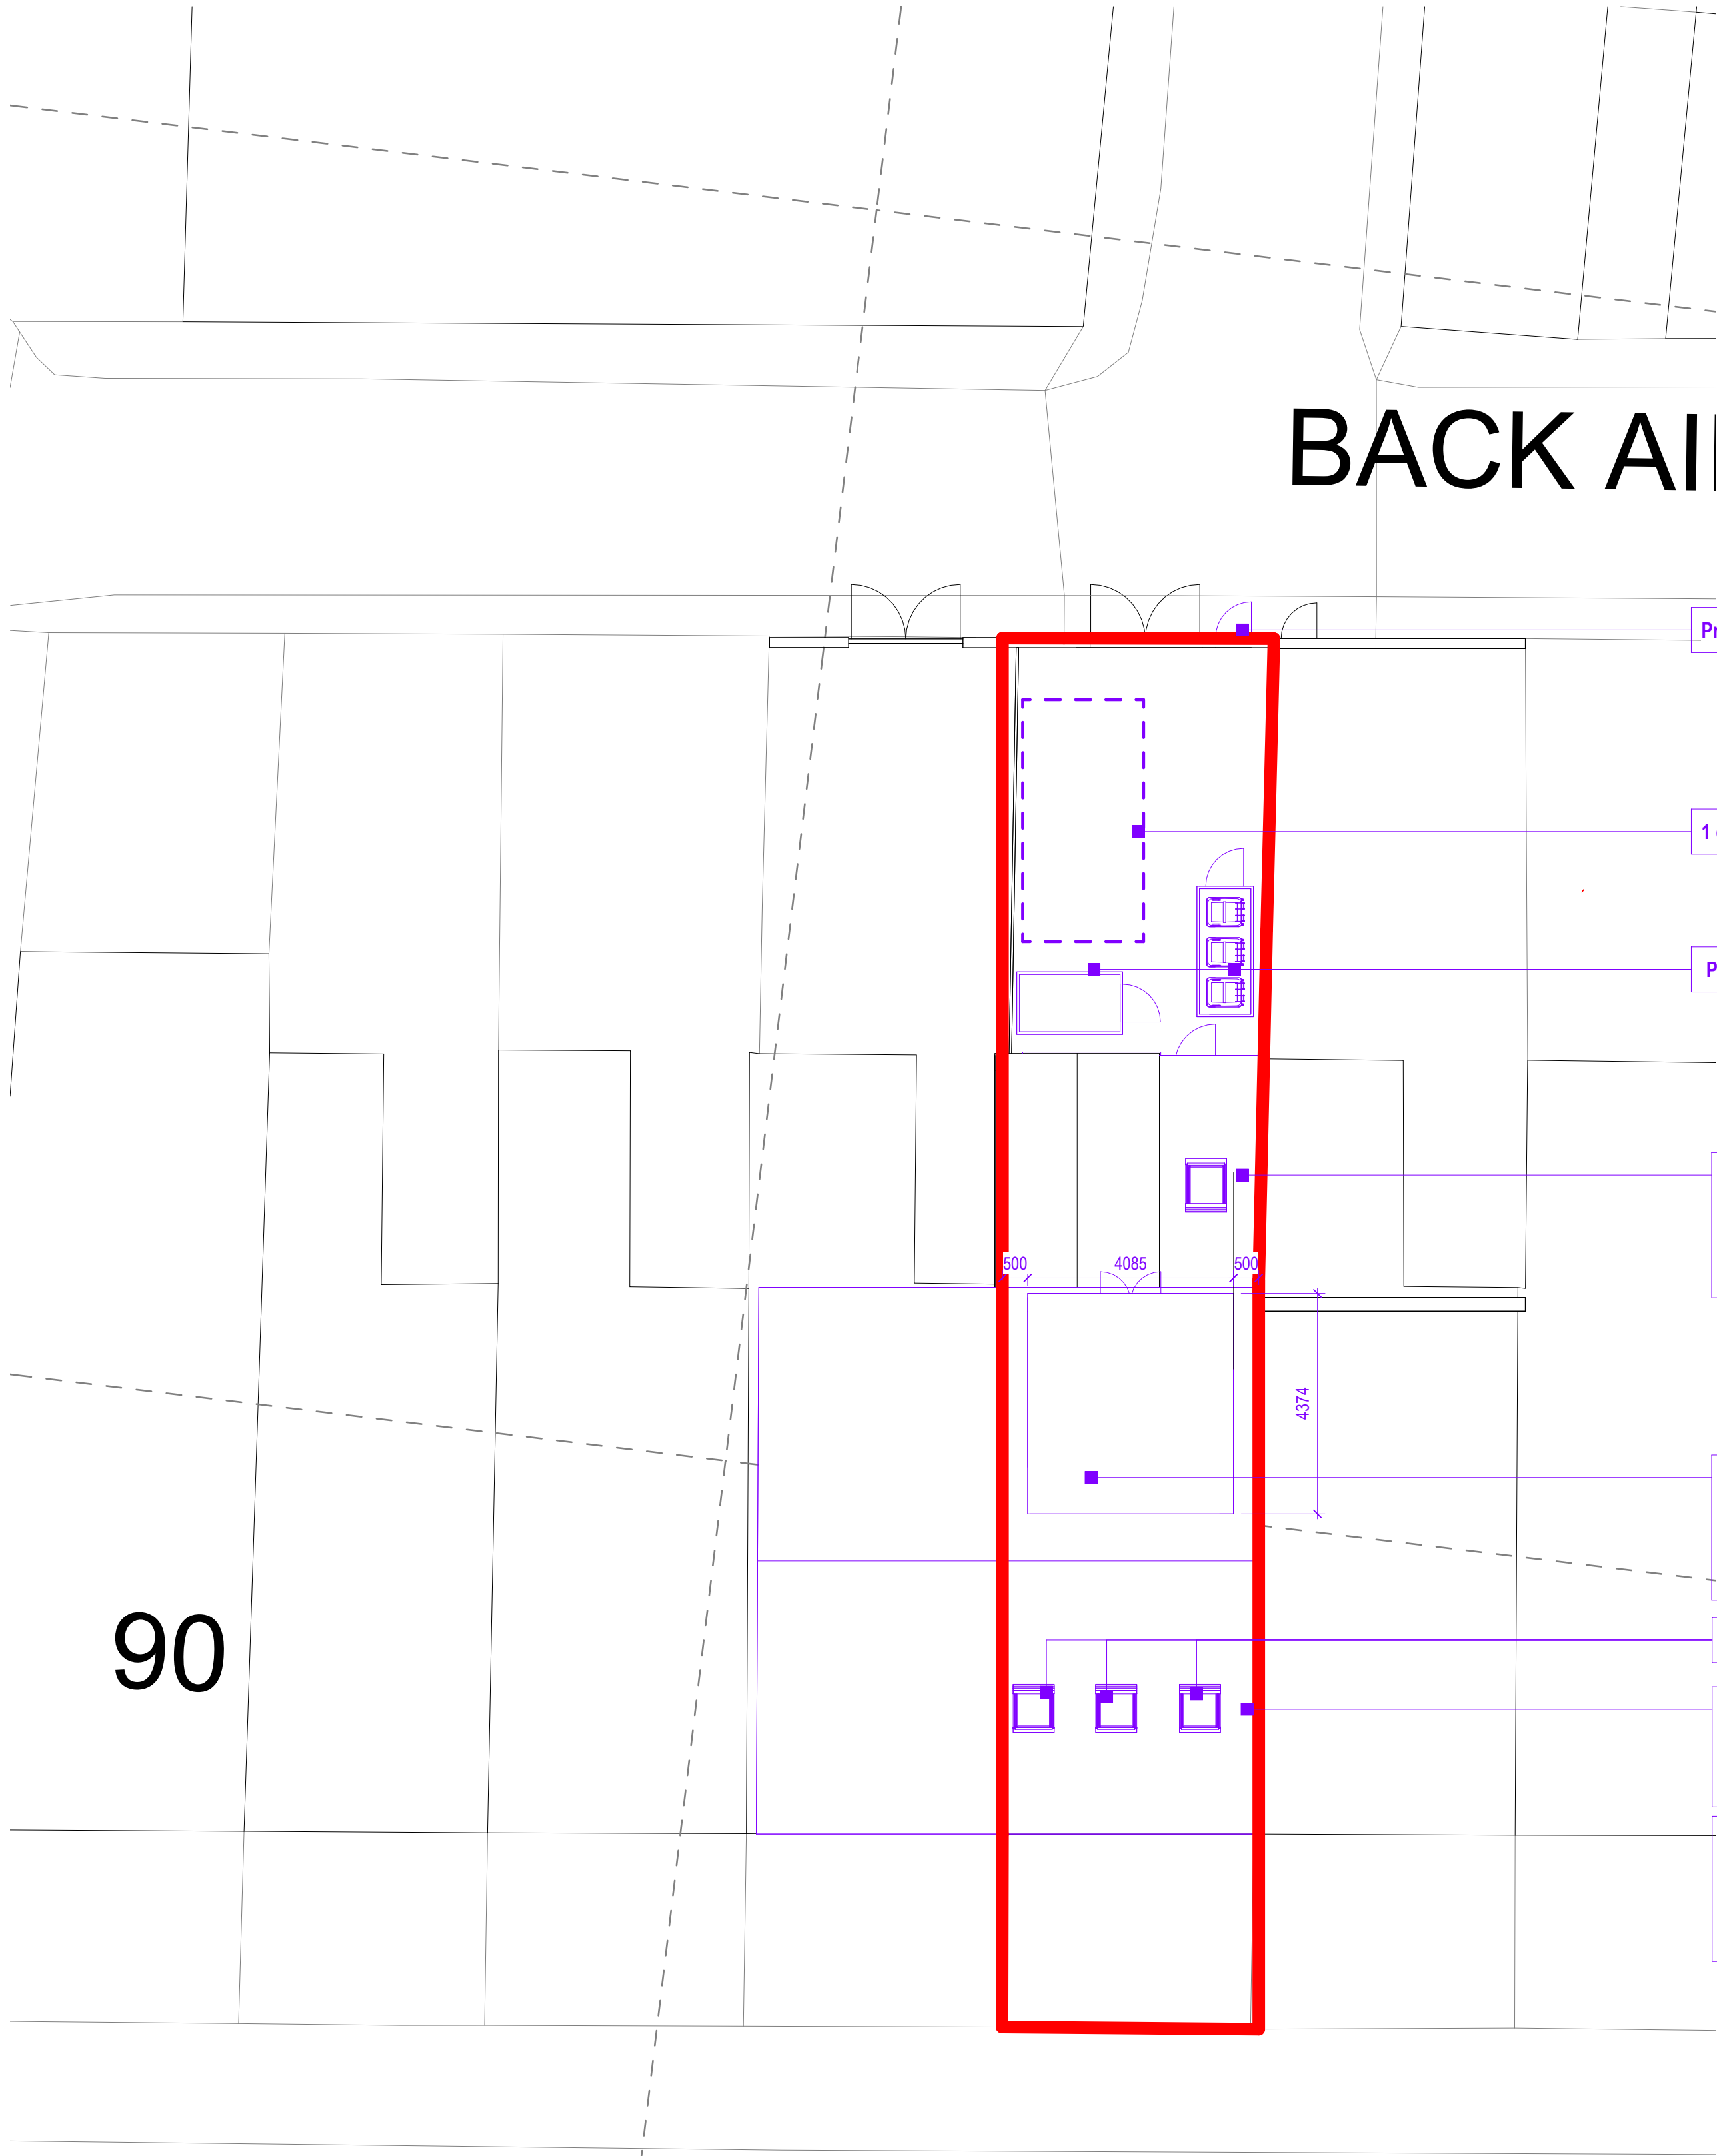


Ainsworth Road

1 Proposed Site Plan
1 : 100



VISUAL SCALE 1:100 @ A1

 

Status	PLANNING PERMISSION
Client	Mr Paul Chalice
Project Title	82 Ainsworth Road Bury BL8 2RS
Drawing Title	Existing and Proposed Site Plan A1
Project No.	2026 035
Drawing No.	002-SI-XX-00-DR-1-P2
Drawing Date	
Created By	Rakesh M
m83 Associates Ltd	
187 Water Street, Manchester, M3 4JD Telephone: 07470 671 234 Email: rakesh@m83associates.com	

