




REFERENCE

 

EXISTING CONCRETE TILES
(Unless otherwise noted)

 


EXISTING FACING BRICK

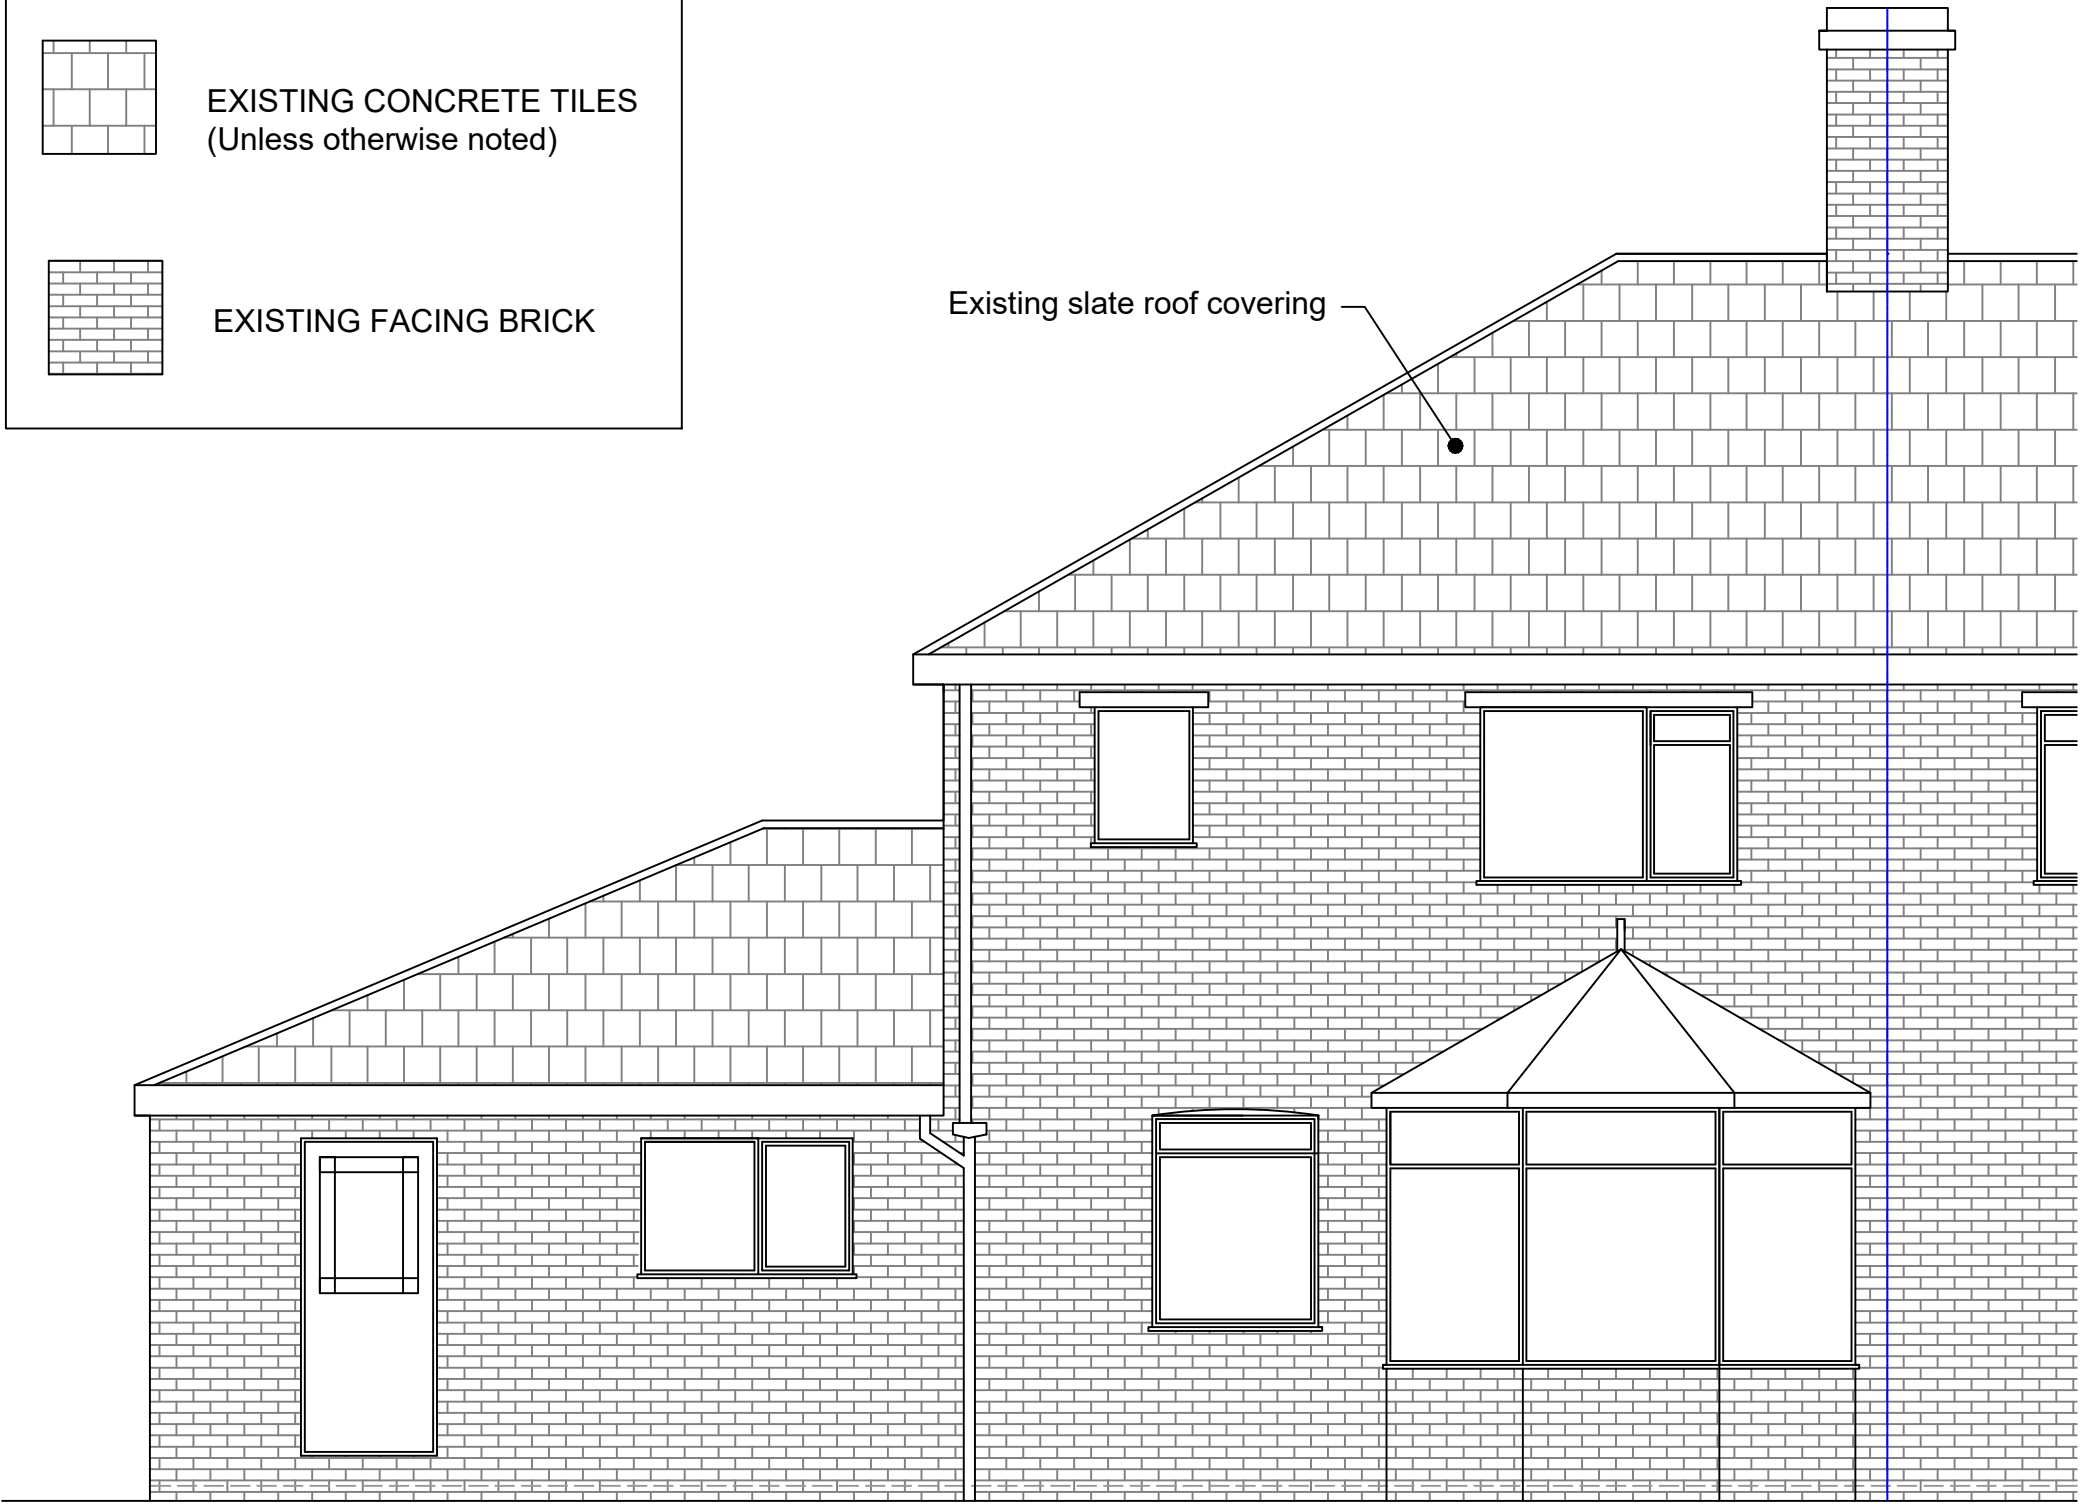


Existing Rear Elevation (1:50)


REFERENCE

 


NEW CONCRETE
ROOF TILES

 


NEW FACING BRICK TO
MATCH EXISTING

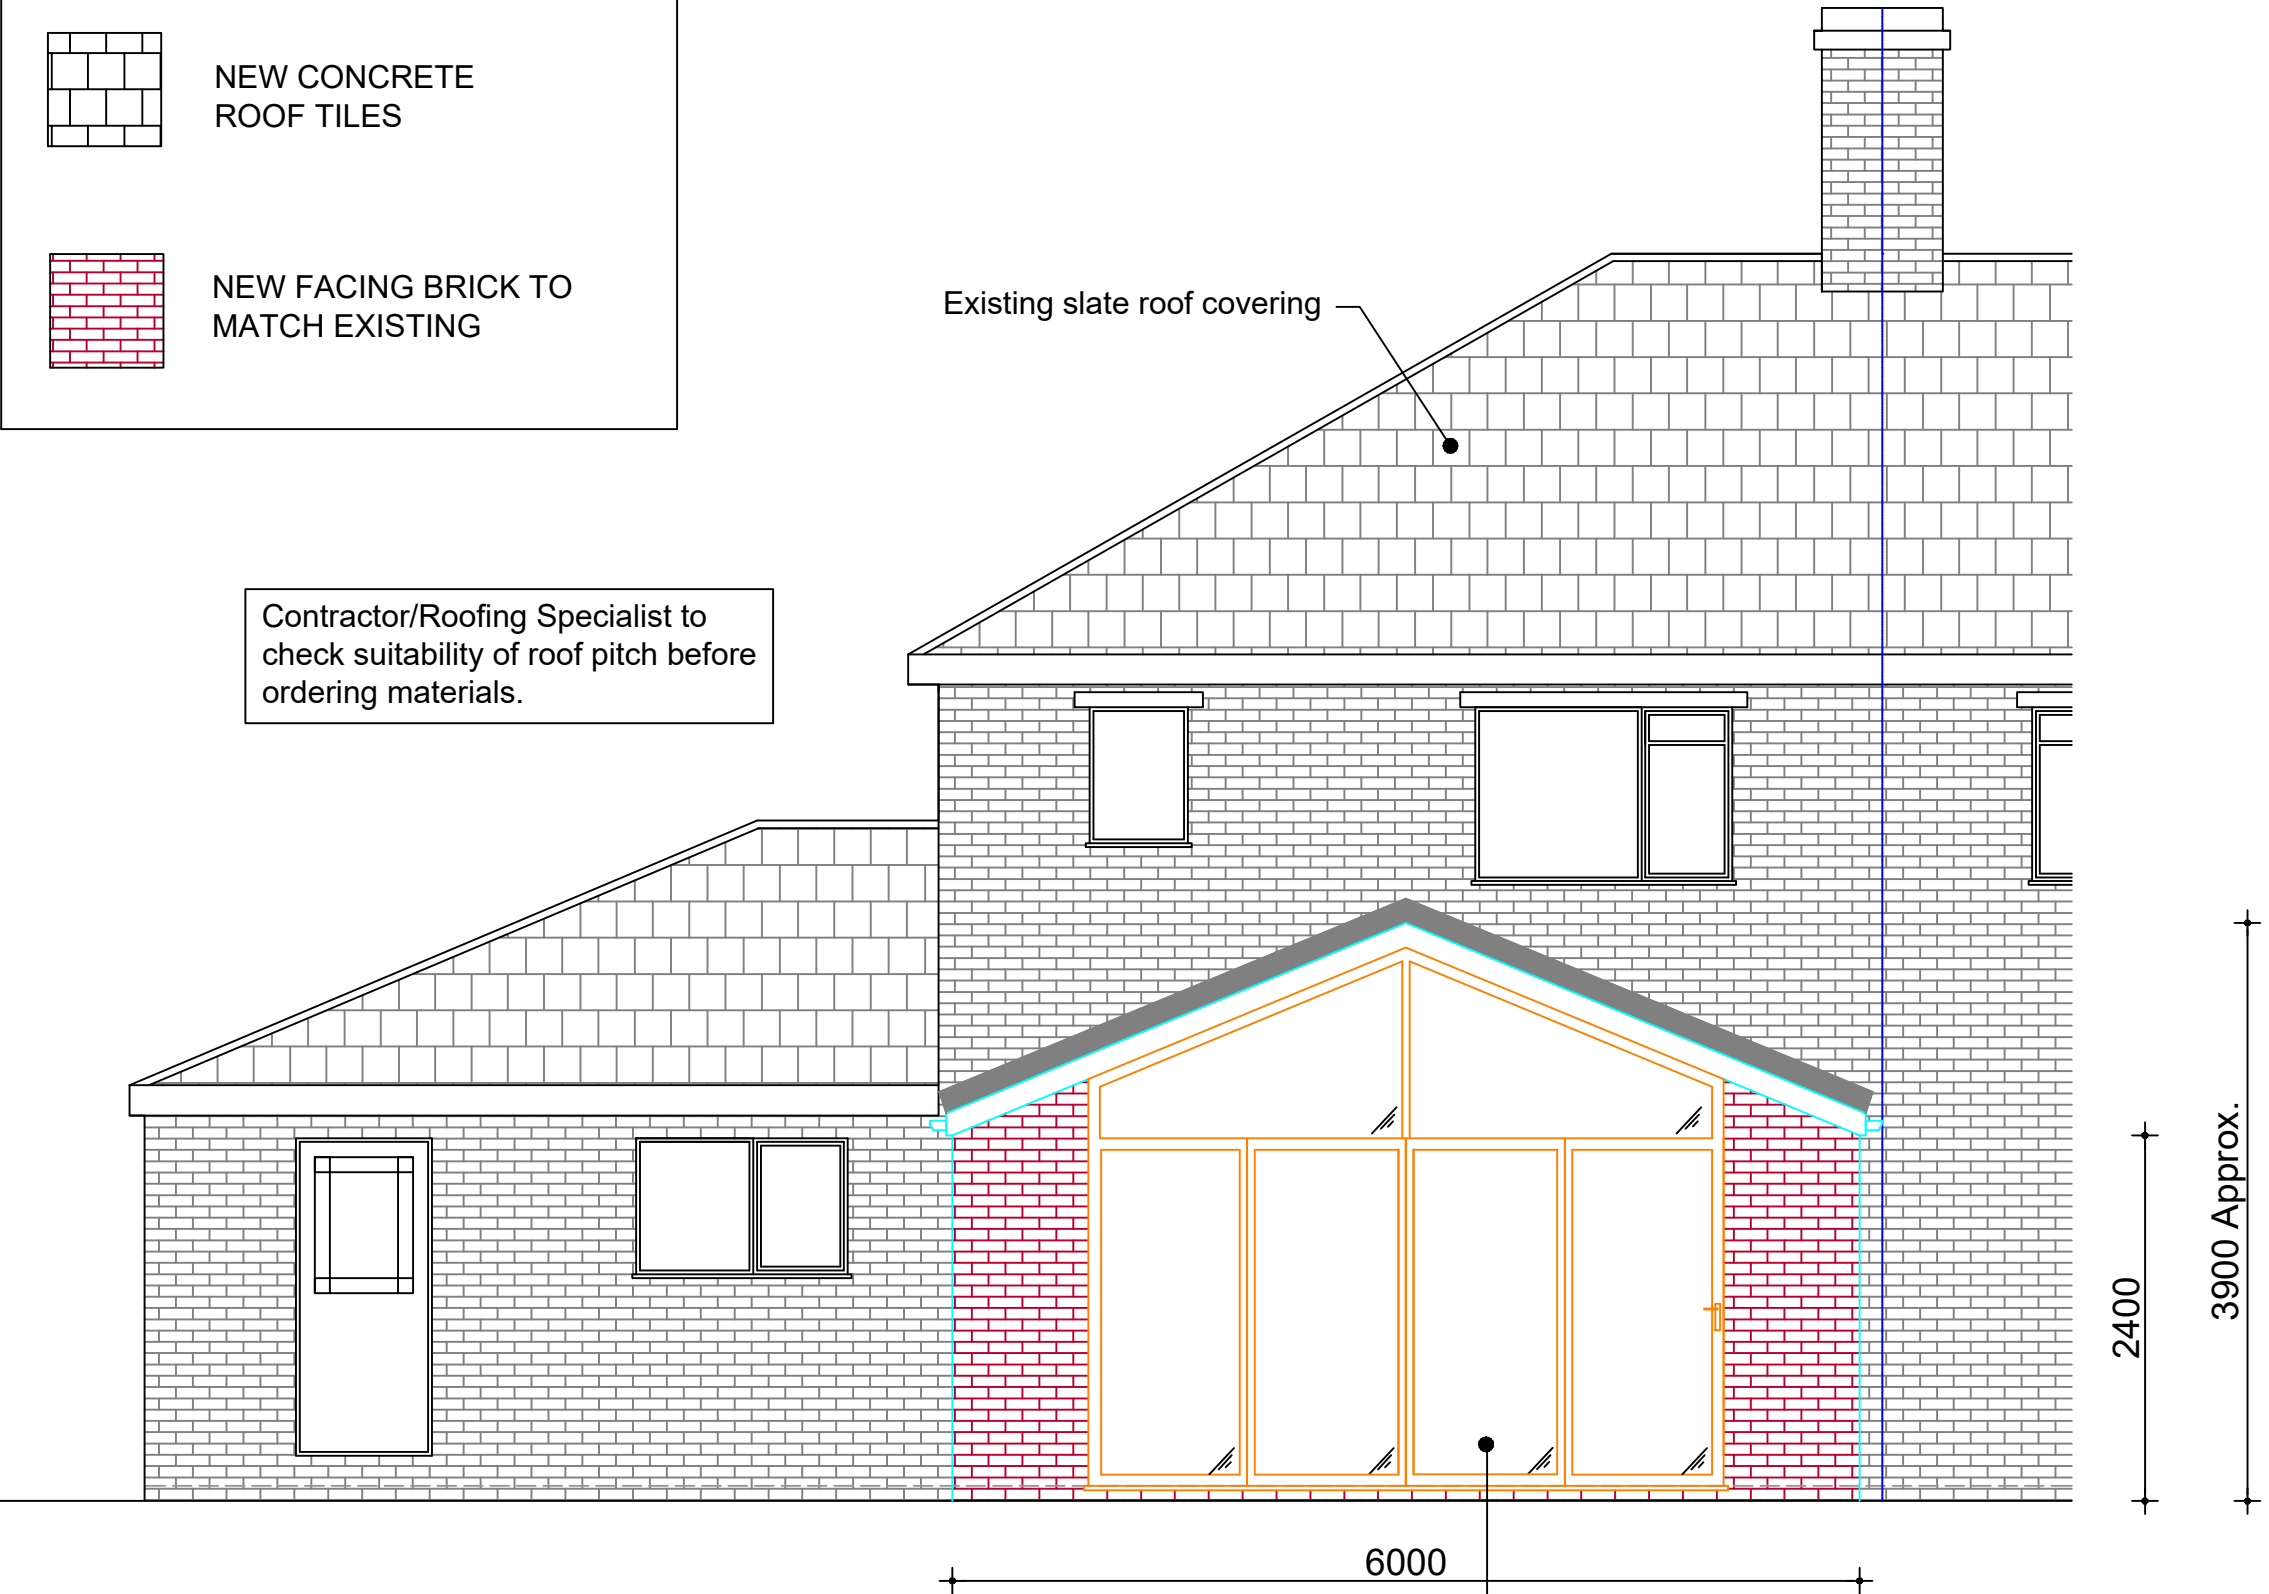

Proposed Rear Elevation (1:50)

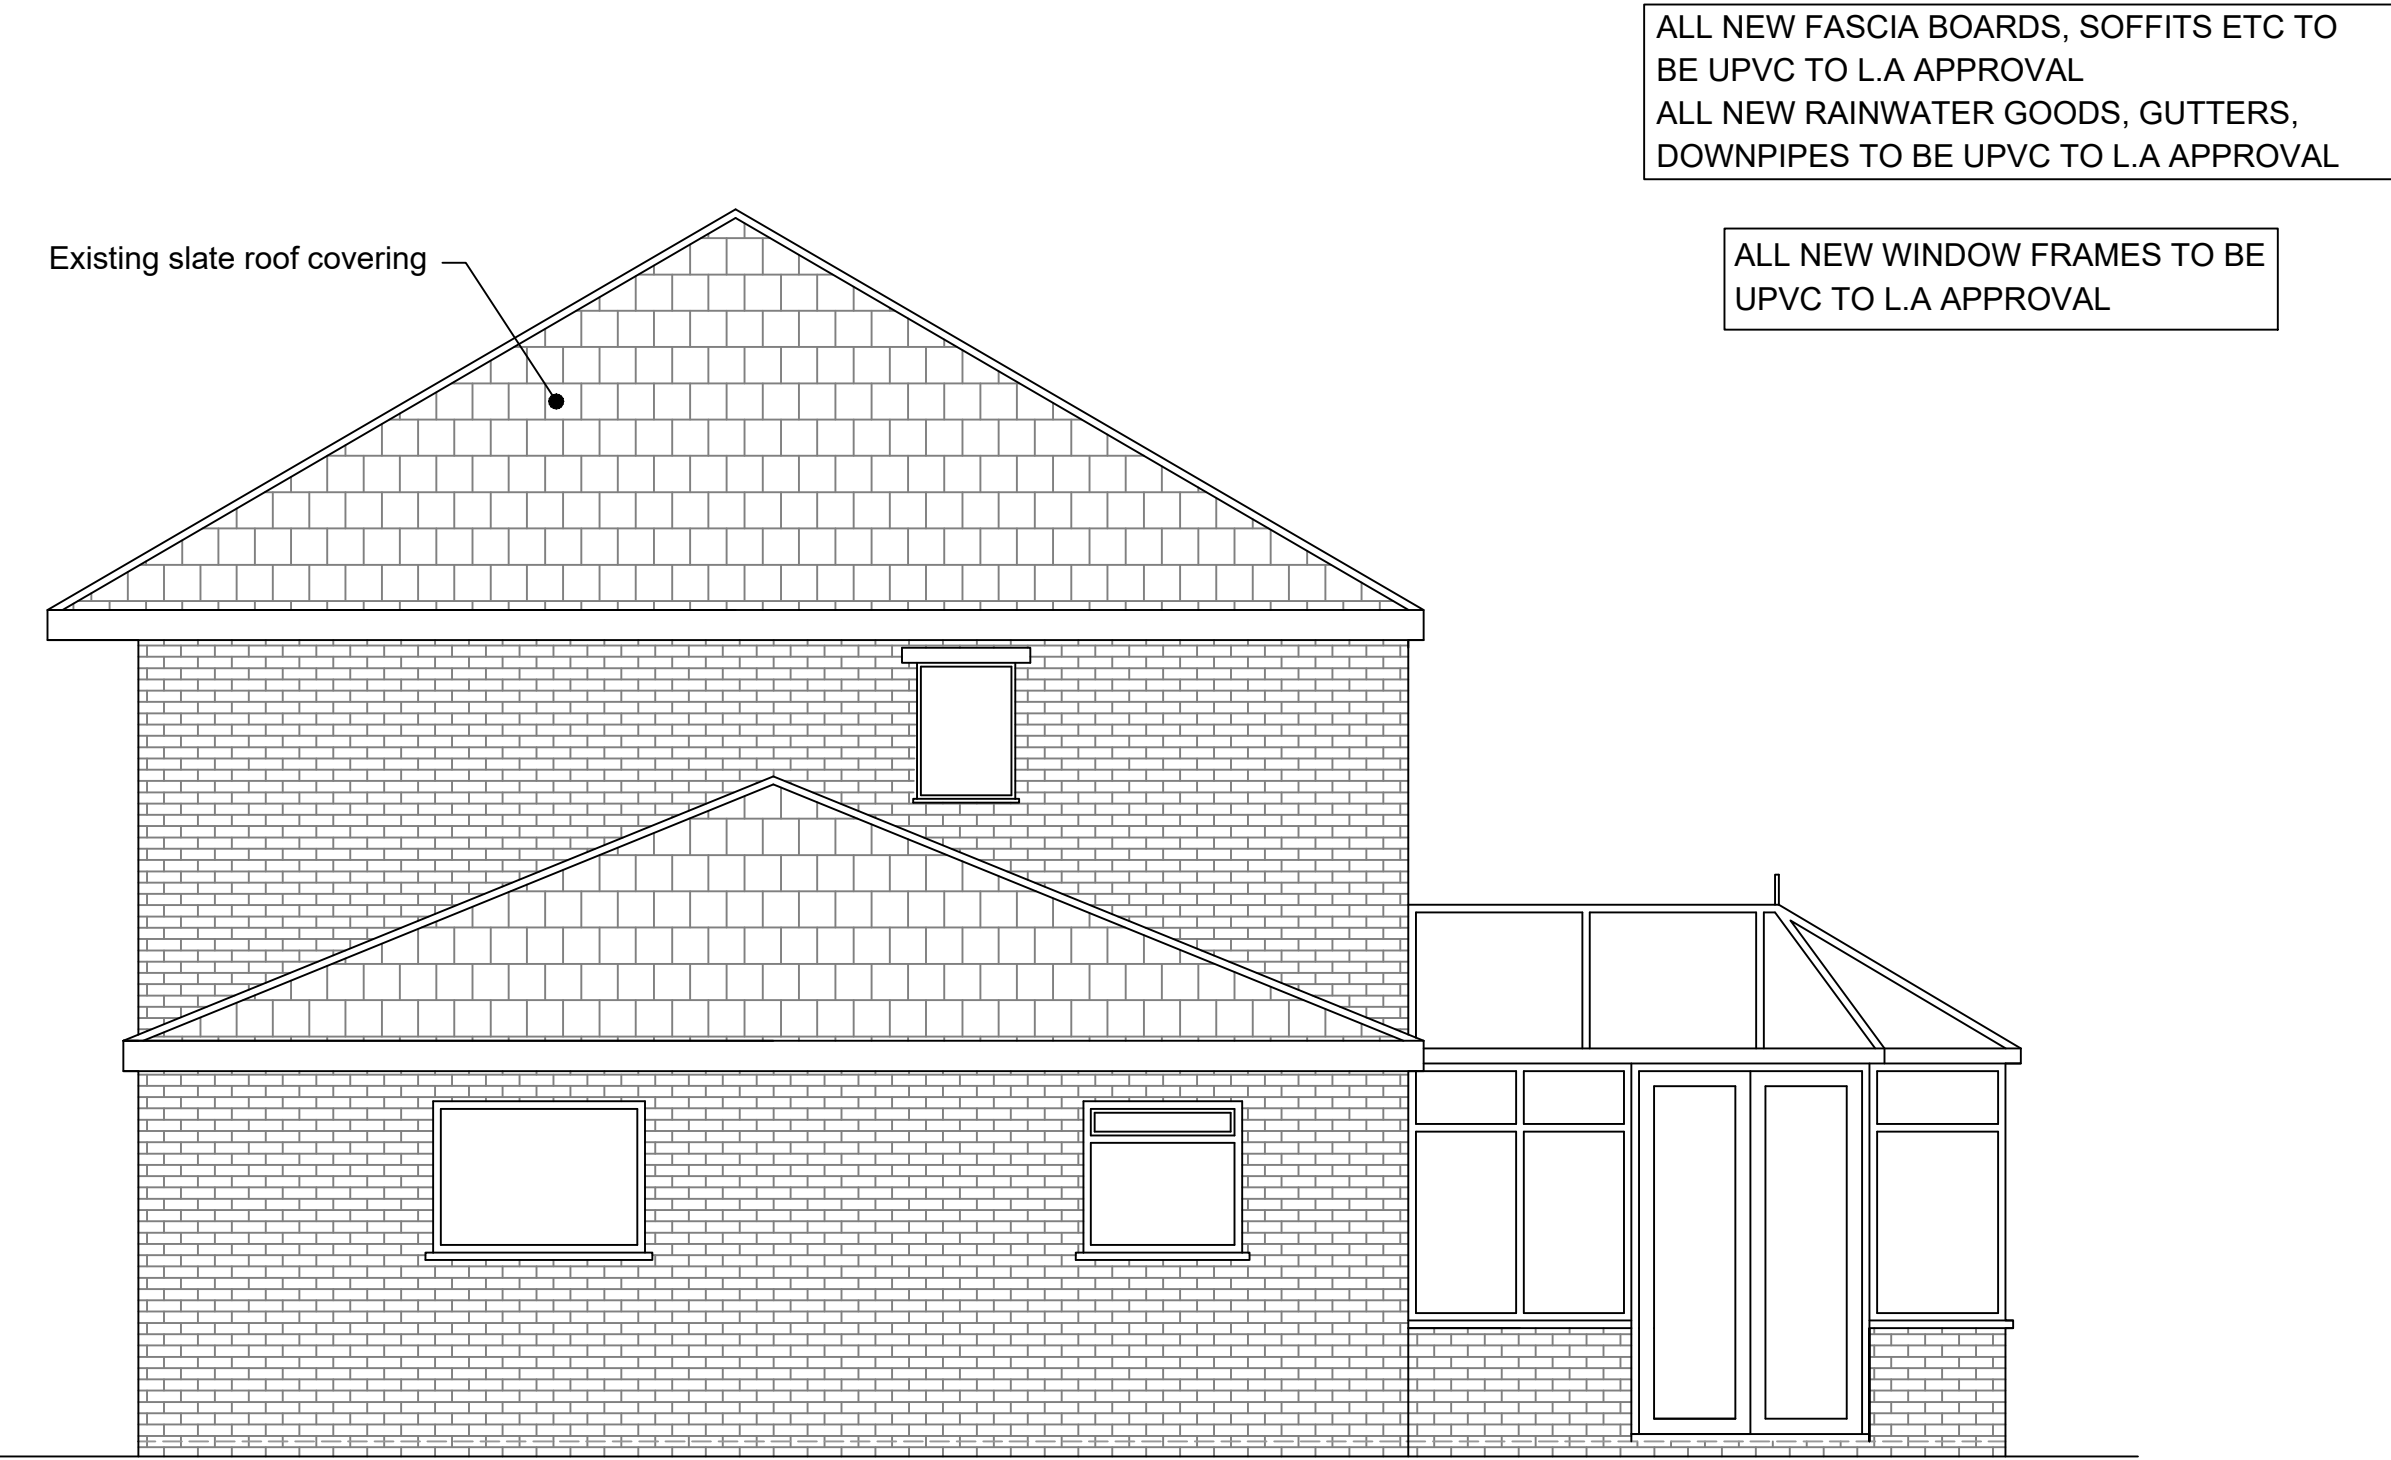


Existing Side Elevation (1:50)

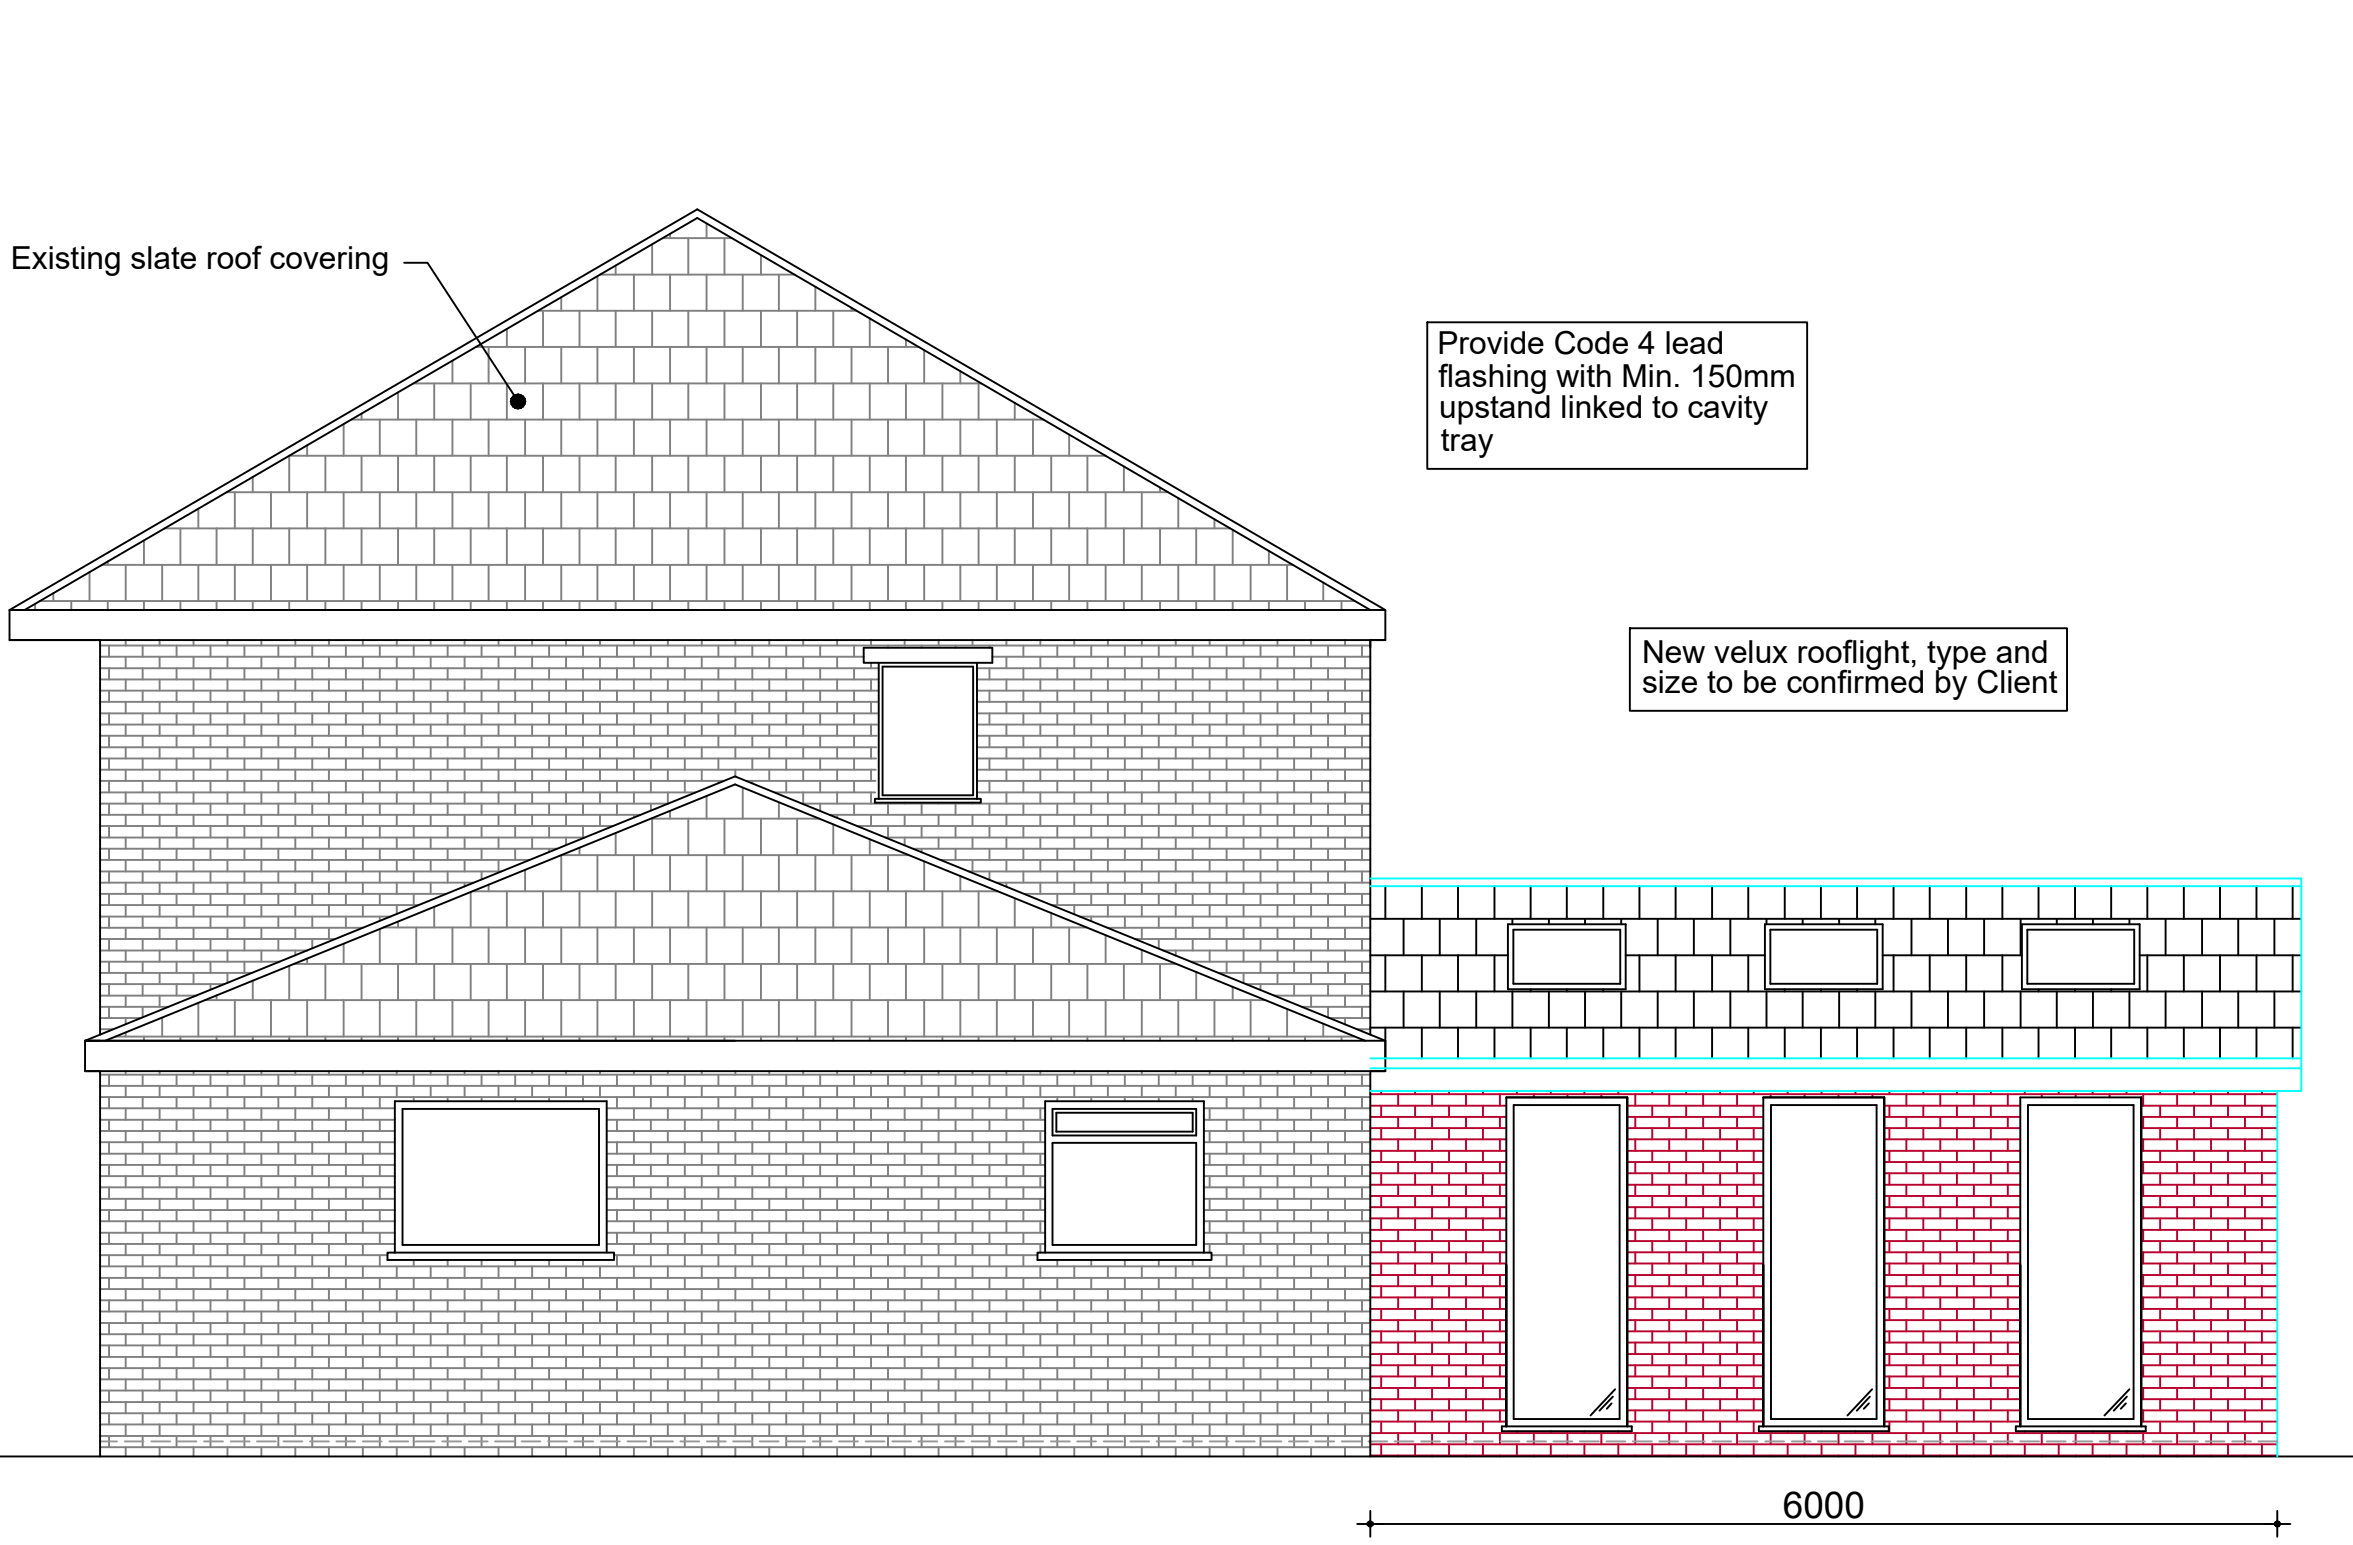


Proposed Side Elevation (1:50)

- GENERAL NOTES
1. All dimensions are in millimetres unless otherwise noted.
 2. This drawing is not to be copied or disclosed by or forwarded on to any unauthorised persons without prior written consent of Gamble King and Noone Limited.
 3. Do not scale from this drawing and is only to be used for Local Authority Approval purposes only.

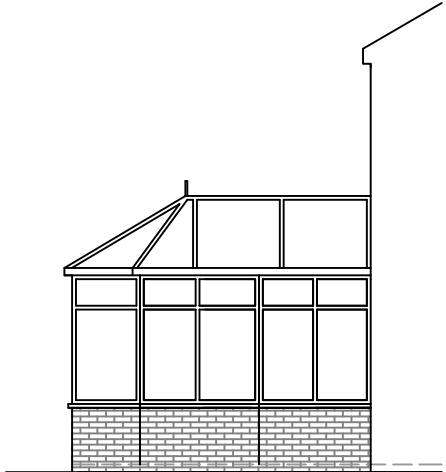

Existing Return Elevation (1:100)

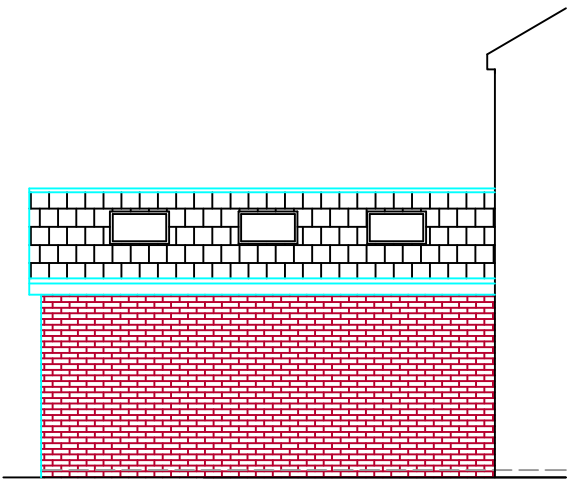

Proposed Return Elevation (1:100)

Client		
Mr. Steven Ince		
Job		
12 Timberhurst, Bury, BL9 7NZ.		
Drg		
Existing / Proposed Elevations		
Drawn	Date	Scale
S.King	June 2022	As Shown
Job No.	Drg No.	
D21.07.19	P03	
Gamble King and Noone Ltd		
Consulting Structural Engineers & Building Surveyors.		
5 Queen Street Oldham OL1 1RD Tel: 0161 652 1183 Mobile: 07756 902 604 07725 145 369		

SCALE AS SHOWN AT A1