



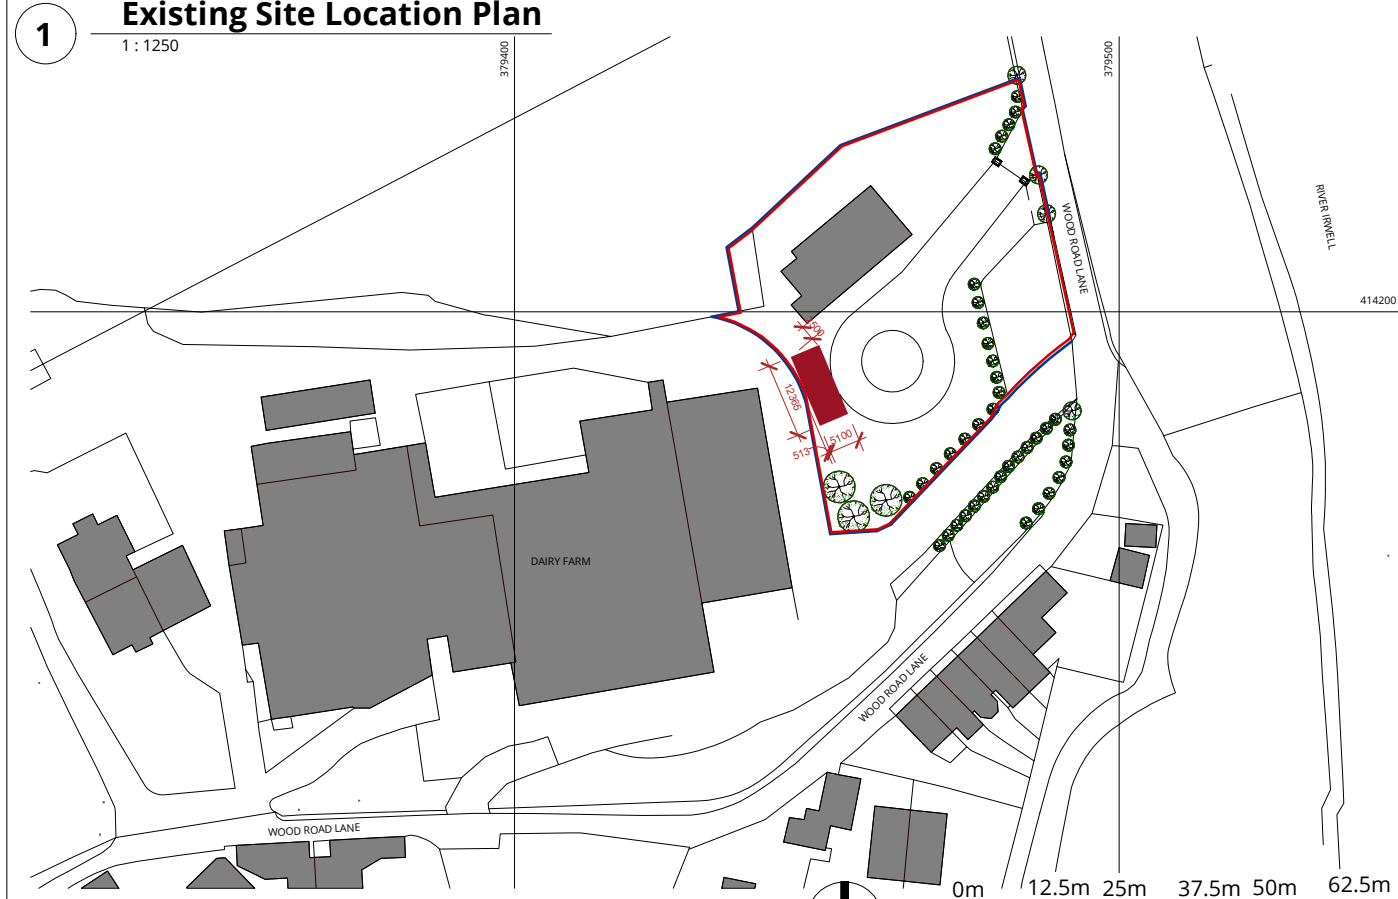

1 Existing Site Location Plan
1 : 1250

NOTES	RALA SHALL HAVE NO RESPONSIBILITY FOR ANY USE MADE OF THIS DOCUMENT OTHER THAN FOR THAT WHICH IT WAS PREPARED AND ISSUED. ALL DIMENSIONS SHOULD BE CHECKED ON SITE. DO NOT SCALE FROM THIS DRAWING										P00		First Issue		RB		RB		19/09/22	
	ANY DRAWING ERRORS OR DIVERGENCIES SHOULD BE BROUGHT TO THE ATTENTION OF RALA AT THE ADDRESS SHOWN BELOW.	
	DRAWINGS SHALL BE READ IN CONJUNCTION WITH THE FOLLOWING BEFORE WORK COMMENCES: - THE CDM DESIGN ISSUES REGISTER - THE RALA RISK SERIES OF DRAWINGS - THE PROJECT CDM RISK REGISTER	
										REVISION										DESCRIPTION										DRAWN										CHECKED										DATE										REVISION										DESCRIPTION										DRAWN									

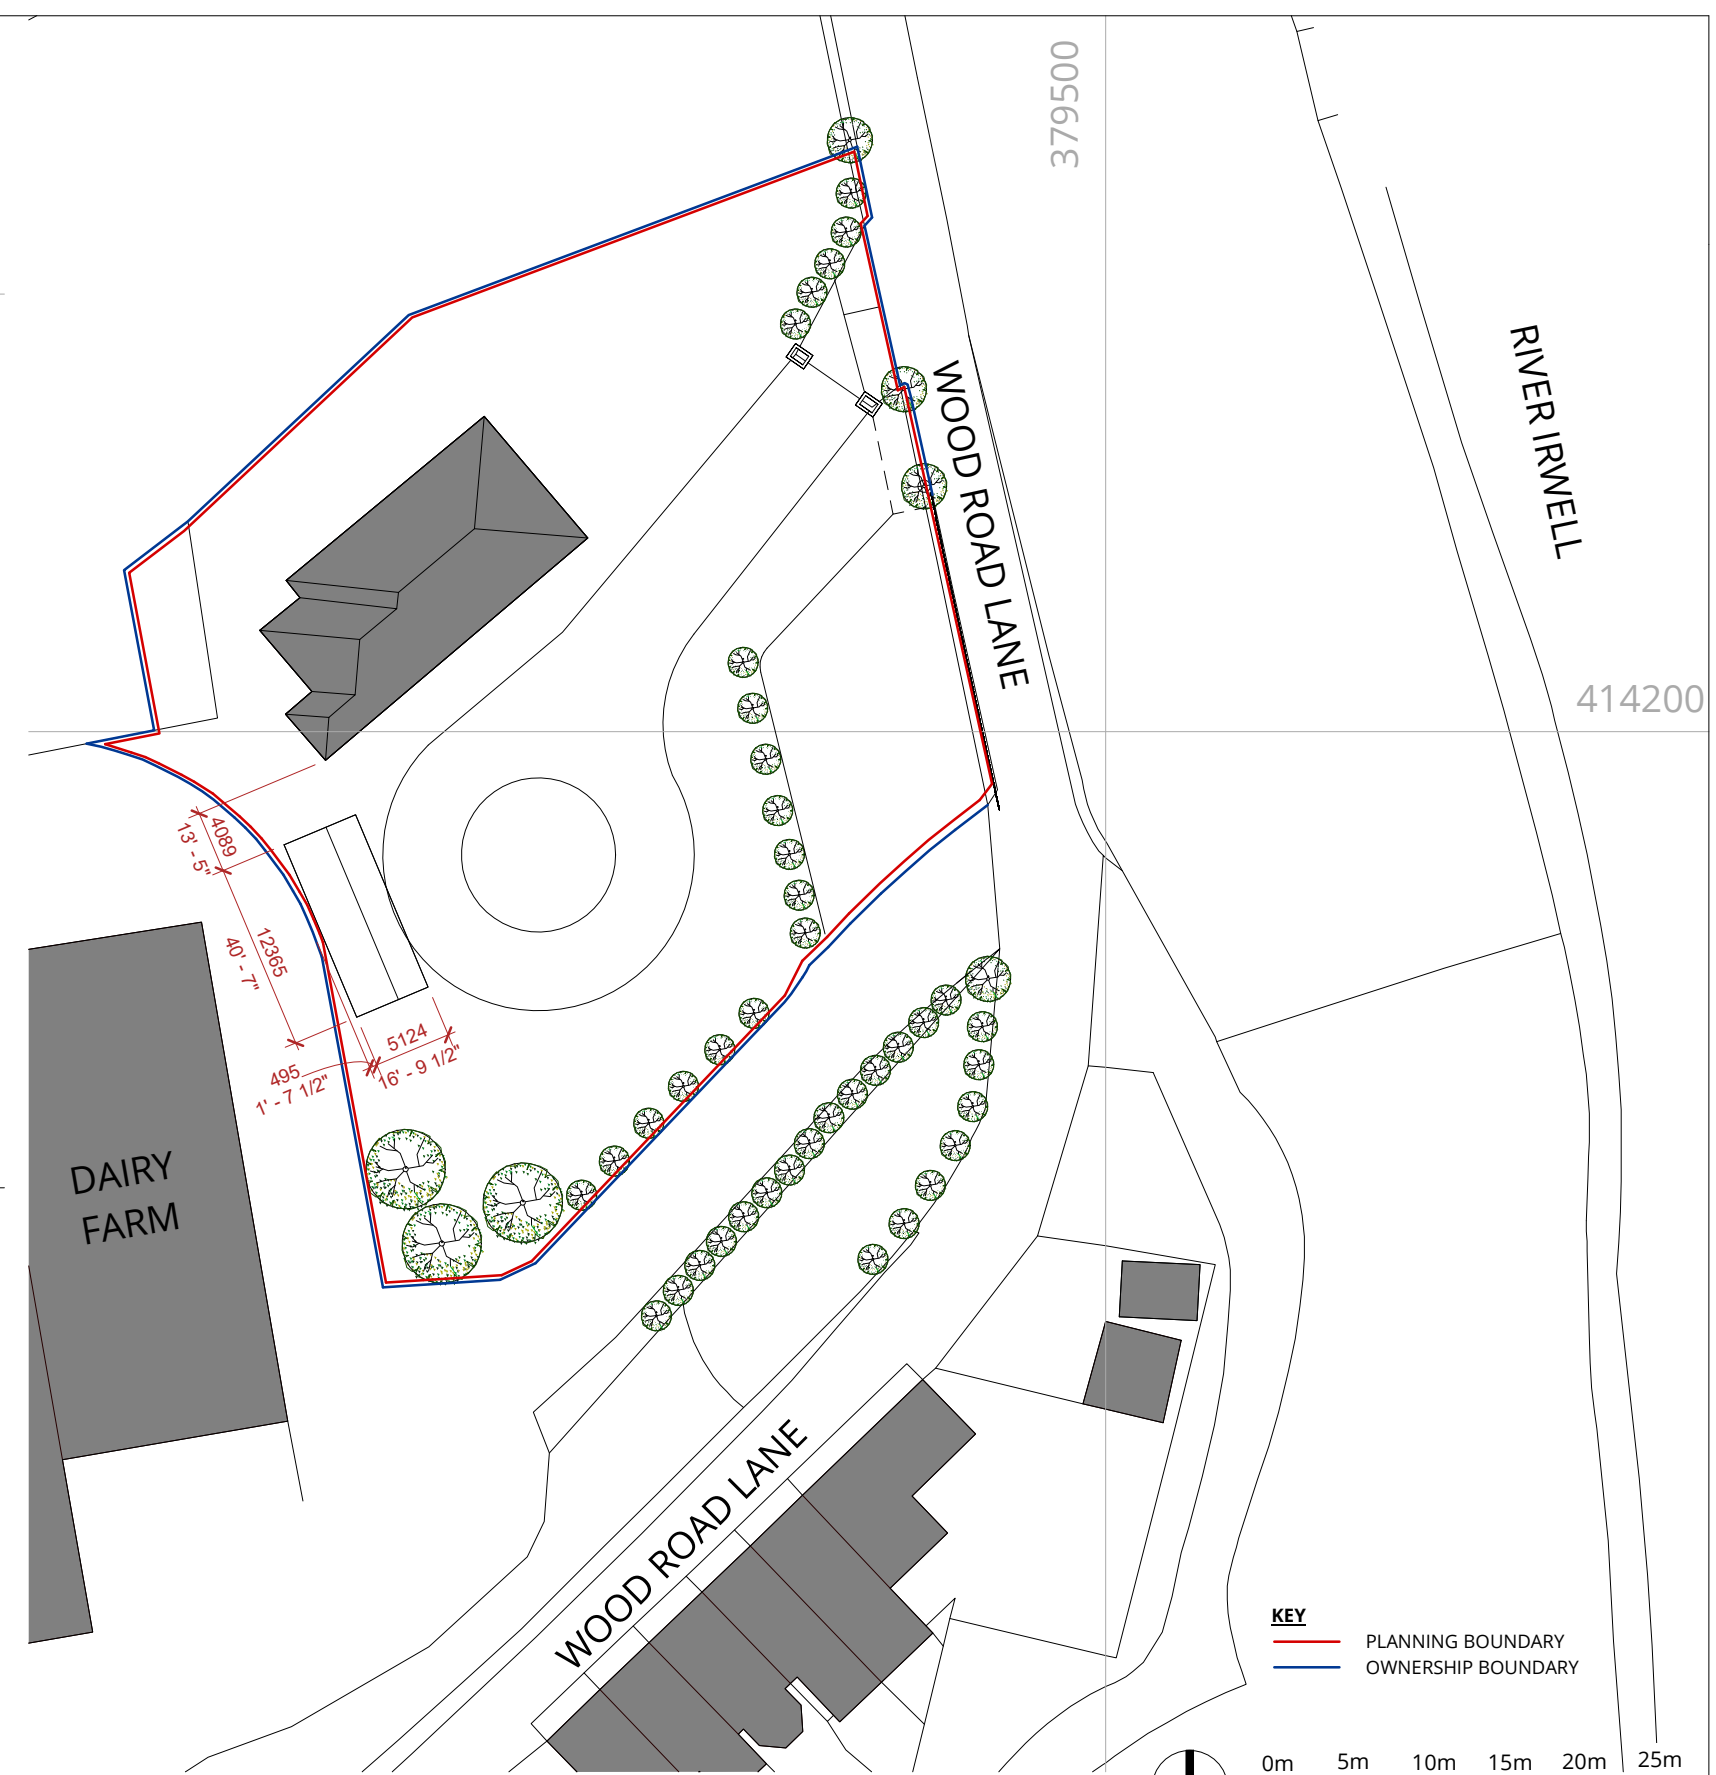

3 Proposed Site Plan
1 : 500

NOTES 11 Hackford Close, Brandlesholme, Bury, Greater Manchester, BL8 1XP United Kingdom T +44 [0]7564 361 972	CLIENT	Rachel Ann Lucy RAL Architect		PROJECT TITLE The Bungalow			
				BDP JOB NUMBER P0013		ISO 27001 CLASSIFICATION Planning	
					DRAWING TITLE Site Location Plan & Site Plan		SCALE As @ A3
							DATE FIRST ISSUED 19/09/22
					DRAWING No. BUN-RALA-ZZ-XX-DR-A-(PL)-0000		REVISION P00
CHECKED DATE							

11 Hackford Close,
Brandlesholme,
Bury,
Greater Manchester,
BL8 1XP
United Kingdom

T +44 [0]7564 361 972



PROJECT TITLE The Bungalow			
RDP JOB NUMBER P0013		ISO 27001 CLASSIFICATION Planning	
DRAWING TITLE Site Location Plan & Site Plan			SCALE As @ A3 indicated
DRAWING No. BUN-RALA-ZZ-XX-DR-A-(PL)-0000			DATE FIRST ISSUED 19/09/22
REVISION P00			