



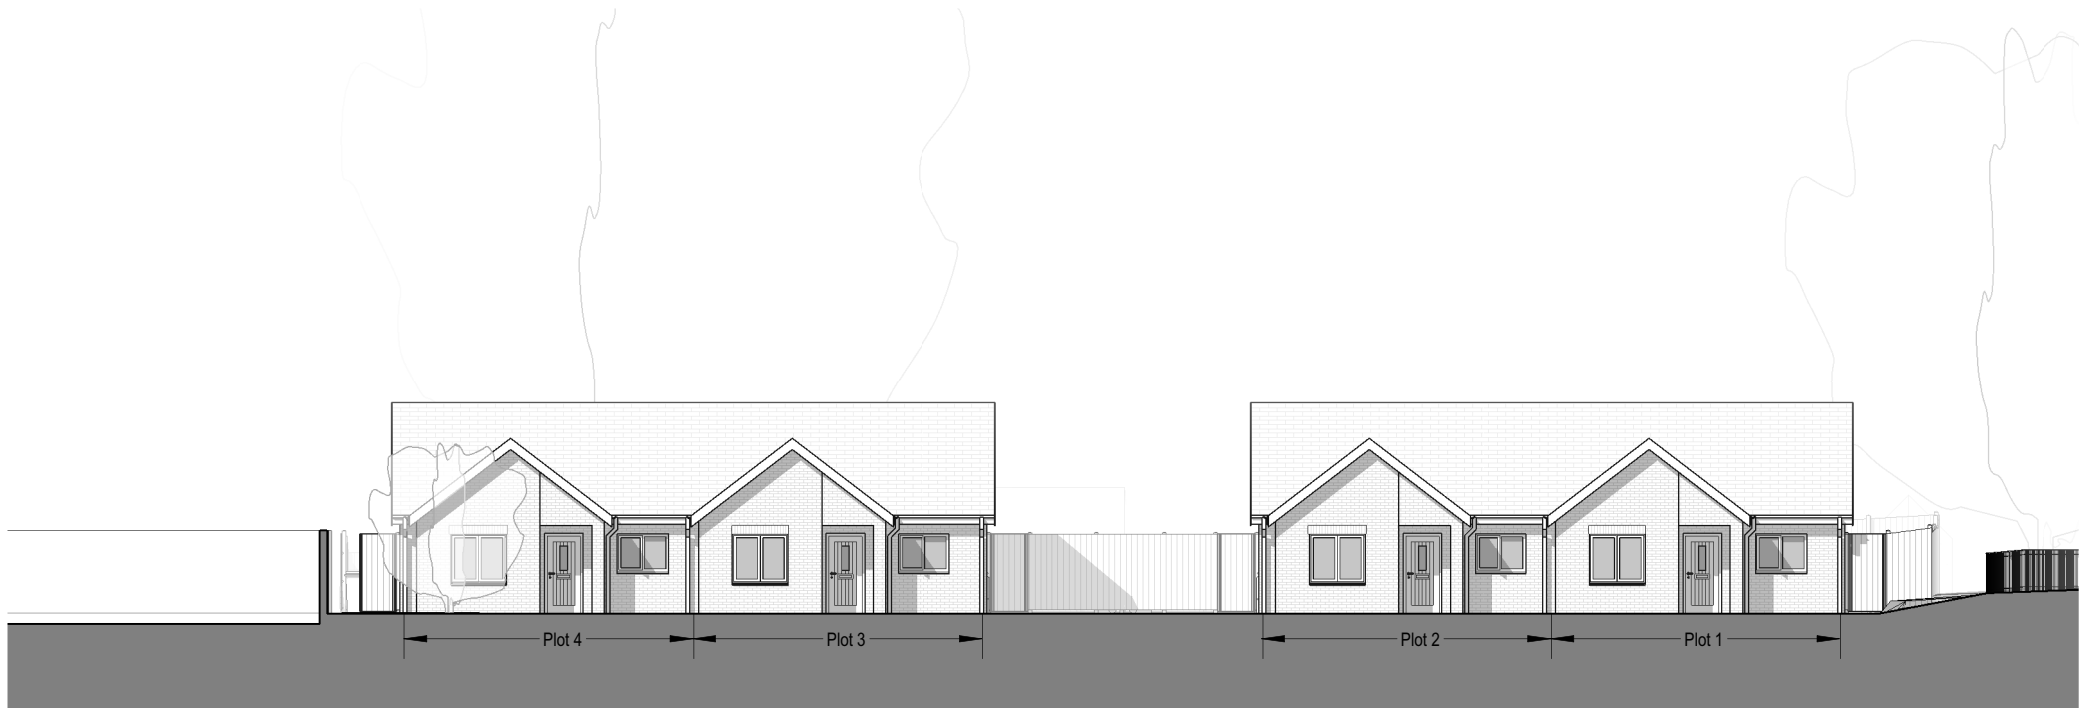


1 EAST ELEVATION PLOTS 1 to 4 FACING THE CAR PARK AND APARTMENTS
1 : 200

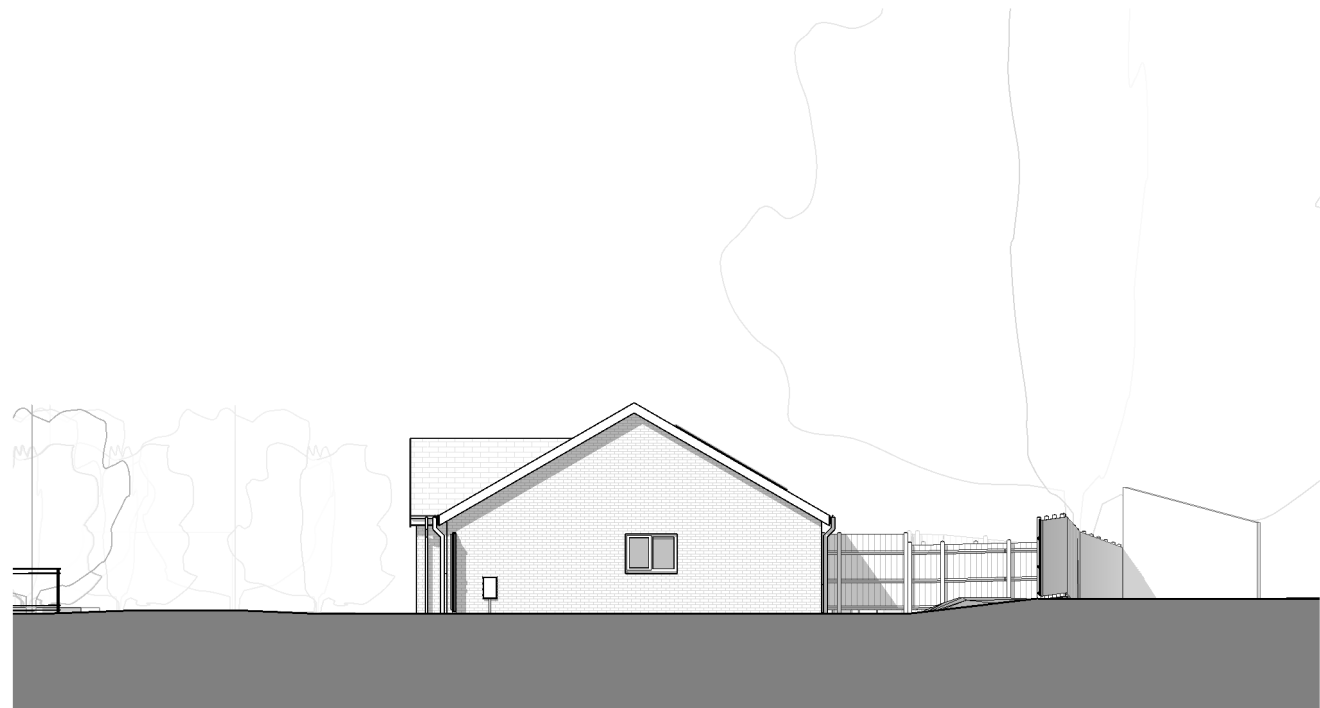

2 NORTH ELEVATION PLOT 1
1 : 200




3 NORTH ELEVATION PLOT 3
1 : 200

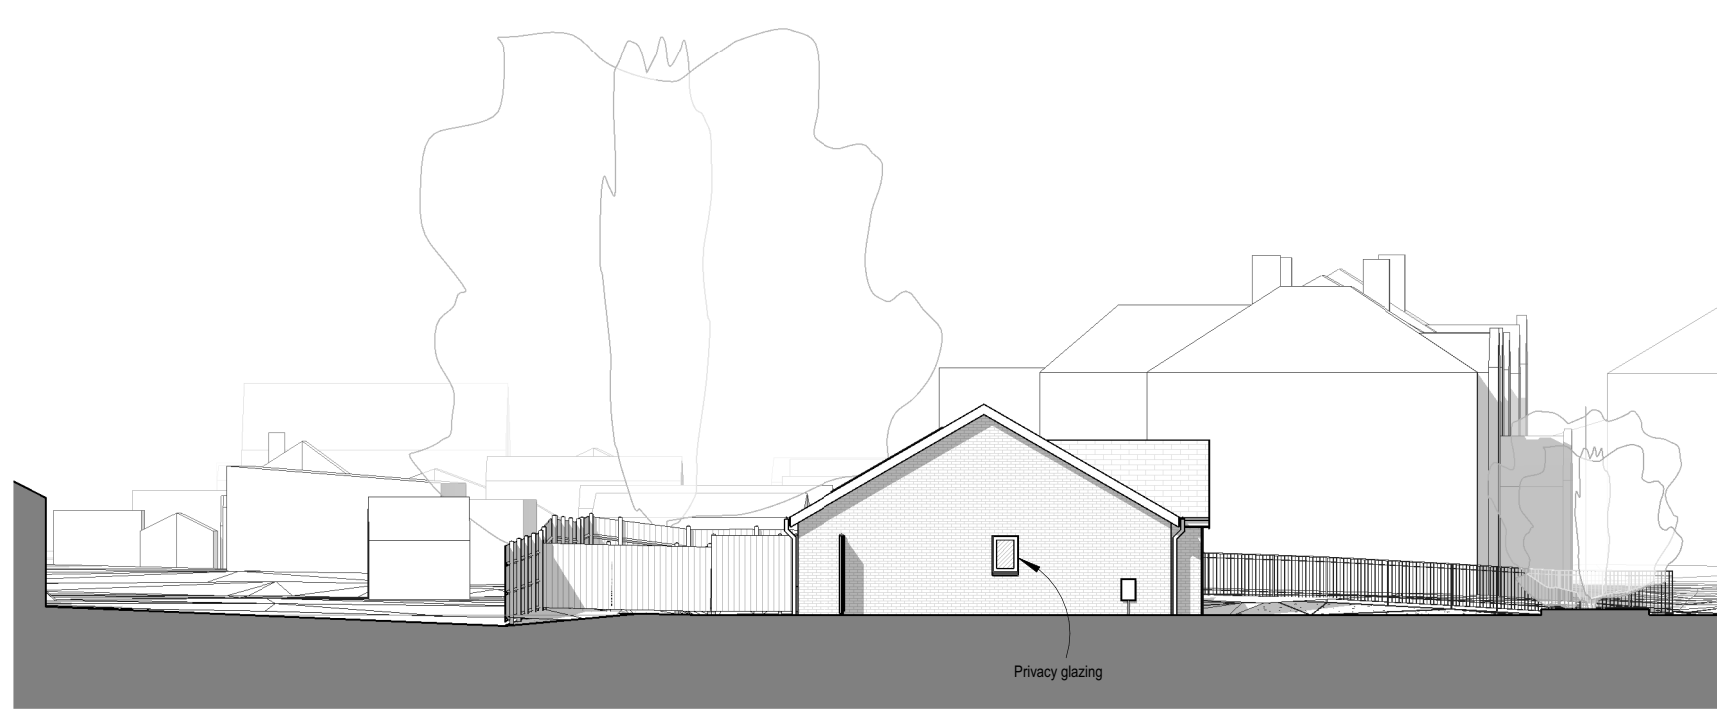

4 SOUTH ELEVATION PLOT 2
1 : 200




5 WEST ELEVATION PLOTS 1 to 4
1 : 200

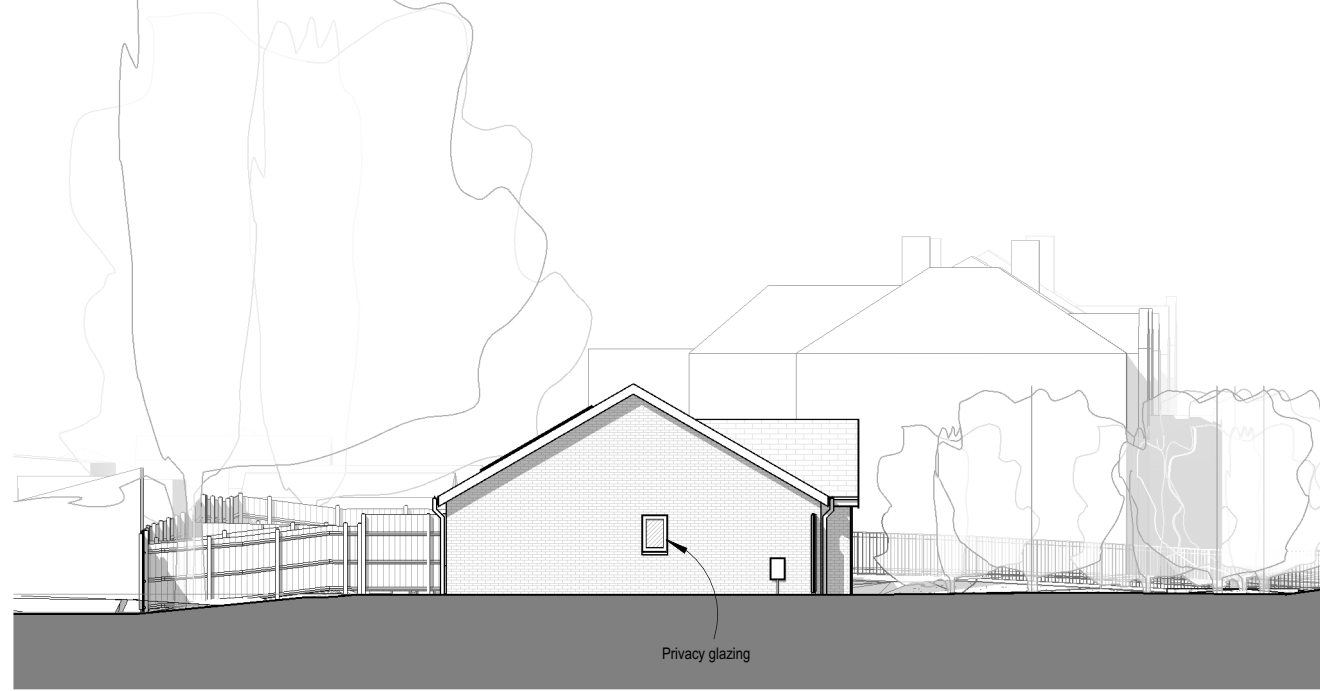

6 SOUTH ELEVATION PLOT 4
1 : 200

Notes
The Contractor is to check all dimensions and conditions on site before commencing. Do not scale from this drawing.
This drawing remains the copyright of POZZONI Architecture Ltd.

Scale Bars		TO BE USED ONLY AS GUIDANCE			
1:100	mm	1000	3000	5000	
1:200	mm		5000	8000	
1:500	M	5	15	25	
1:1250	M	10	30	50	70

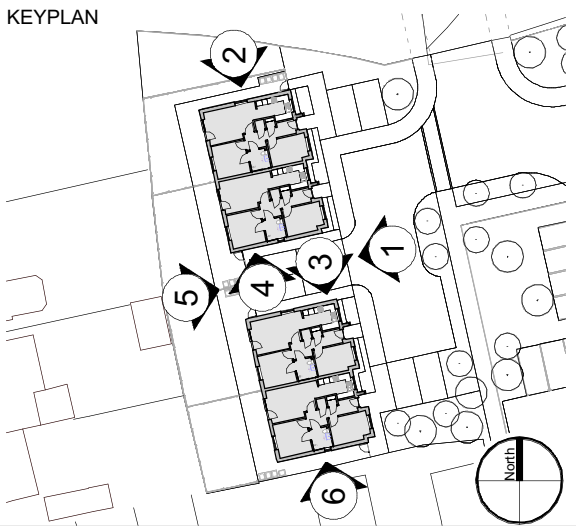

MATERIALS	
ITEM	MATERIAL
Facing materials	Brick type 1 - red multi
Patio door and window frames	UPVC, black
Entrance door	Composite door
Roof	Slate effect tiles
Fascia	UPVC, black
Soffit	UPVC, white
Rainwater goods	UPVC, black

P03	NMA - Additional lift to stair 2 and indicative positions of PV panels	LRR	01/12/25
P02	Planning Issue	BAP	16/05/24
P01	Issued for Pre-App planning advice	EM	19/01/24
Rev	Description	By	Date

Client: ARCON HOUSING ASSOCIATION (BOLTON AT HOME)

Job: FLETCHER FOLD ROAD, BURY

Drawing: PLANNING-BUNGALOW ELEVATIONS

6071_1351 Rev P03

6071-POZ-XX-ZZ-DR-A-1351

Date 19/01/24 Scale As indicated @ A2

BAP 2D CoOrd EM Approved JW

Planning Tender Construction

Design Contract As Built

pozzoni

Woodville House
2 Woodville Road
Altrincham
WA14 2FH

+44 161 928 7848
architects@pozzoni.co.uk
www.pozzoni.co.uk

P:\MCAD\6051-6100\6071\PAL\Design\Models\6071_POZ_S1_XX_M3_0001.rvt
01/12/2025 10:40:51