

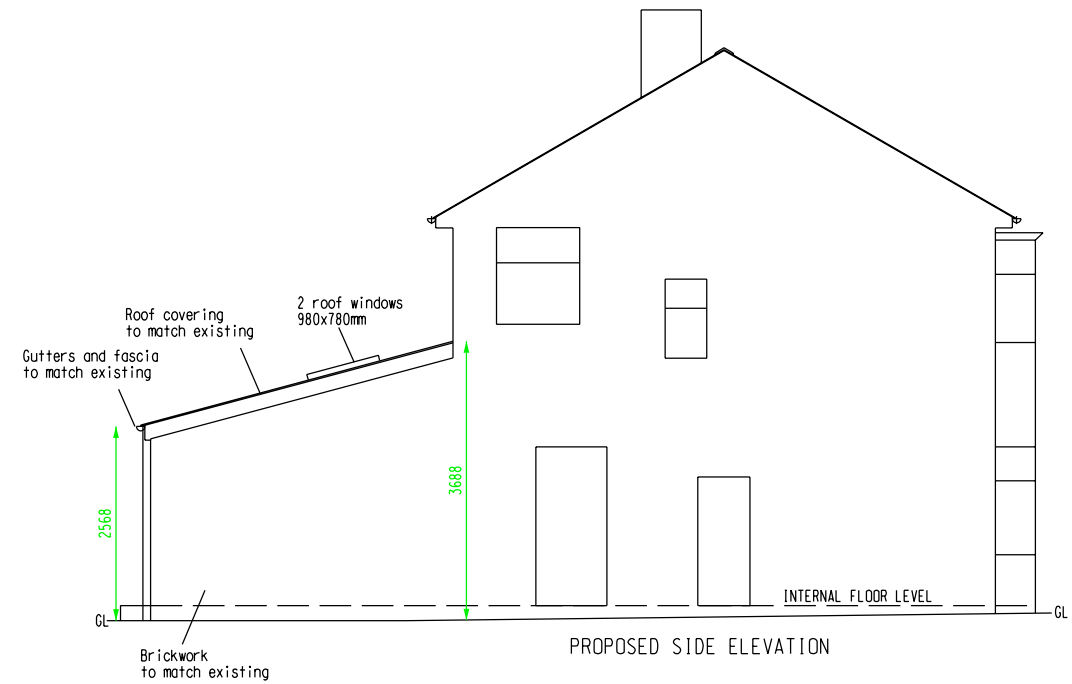
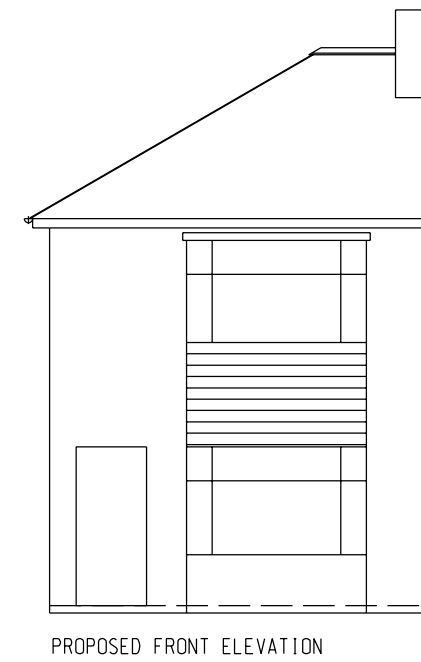
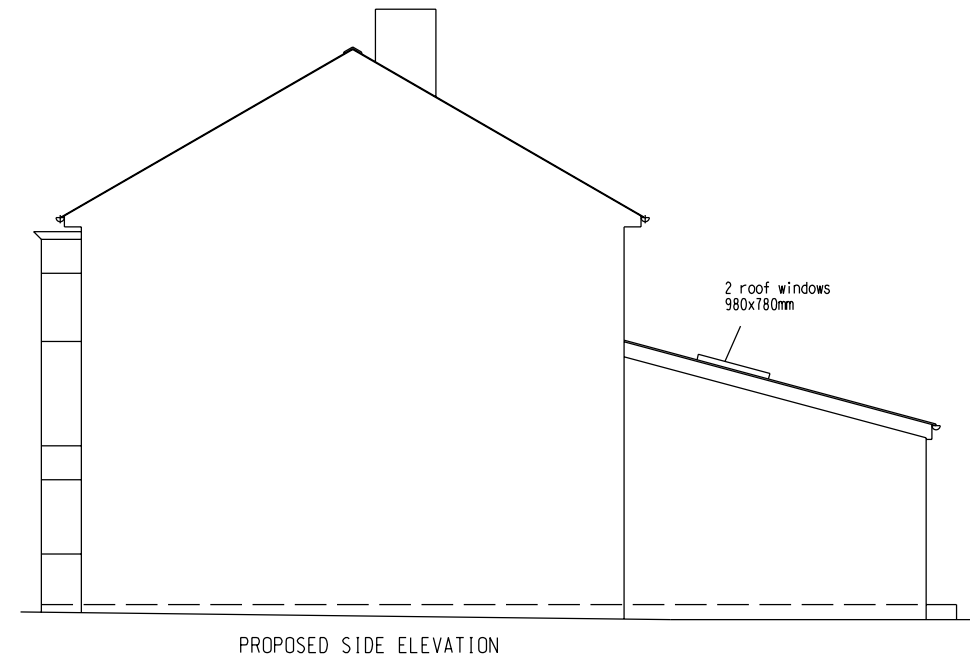
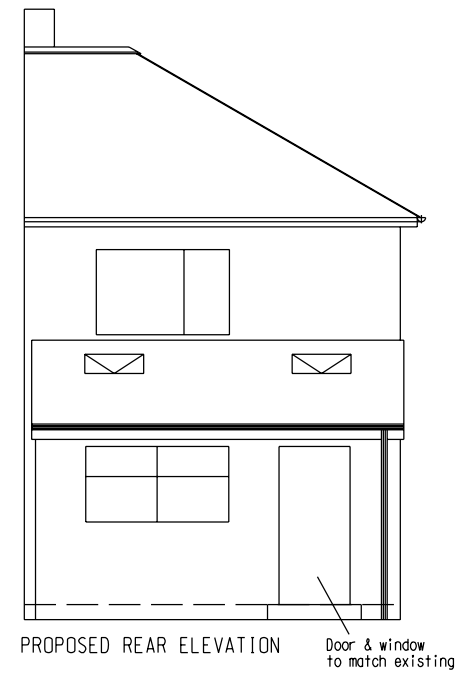


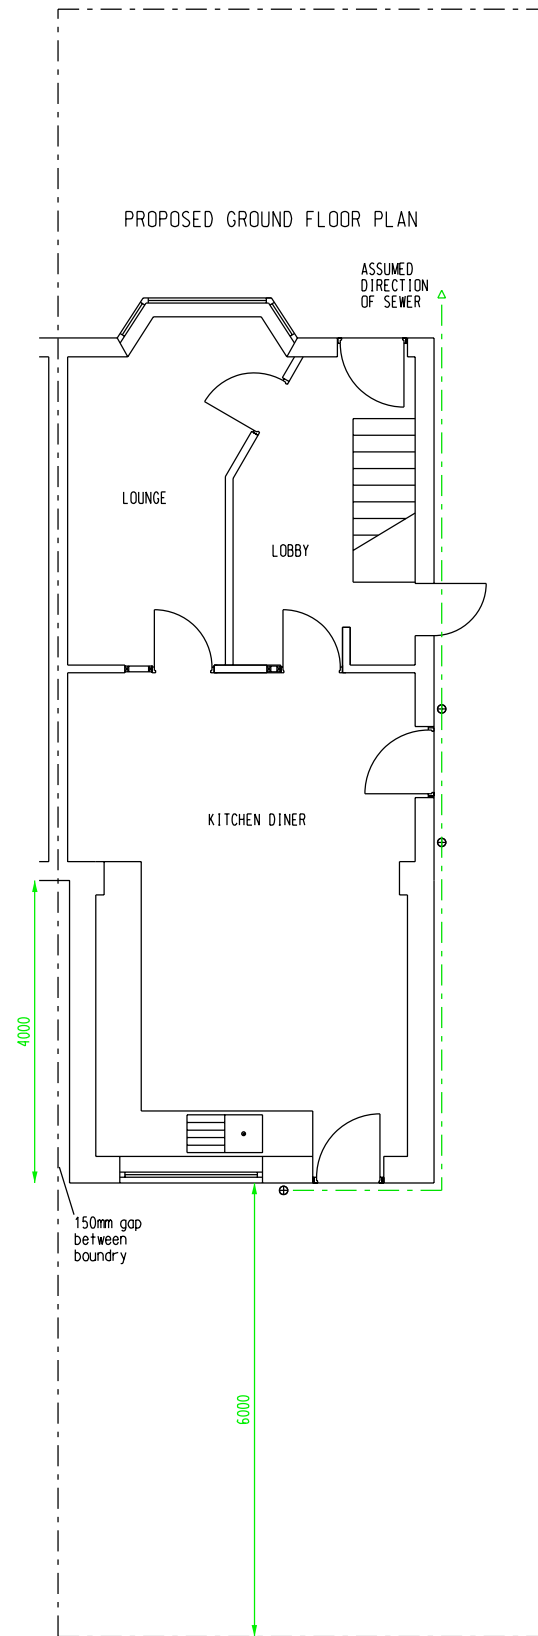

SCALE: 1:100

 

EXISTING ELEVATIONS AND FLOOR PLANS	
5 WOLSTENHOLME AVENUE, BURY, BL9 5HN	
SCALE: 1:100 (ON A3)	ALL DIMENSIONS IN MM
DATE: 30-11-25	PP/301125/2 Issue 1
PROPOSED SCHEME	2 OF 2