




existing site plan

land adjacent to
7 Arthur Lane
Ainsworth
Bolton

scale 1:200 @ A1

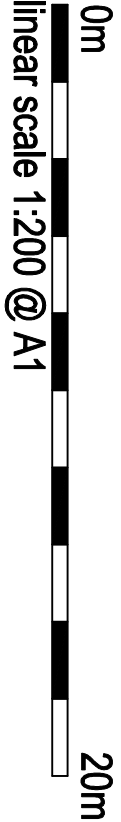

drawing number GS-11-05-26-A

Rae Connell Associates Building Design and Planning Consultants
214 Burnley Road Bacup Lancashire
01706 873000