




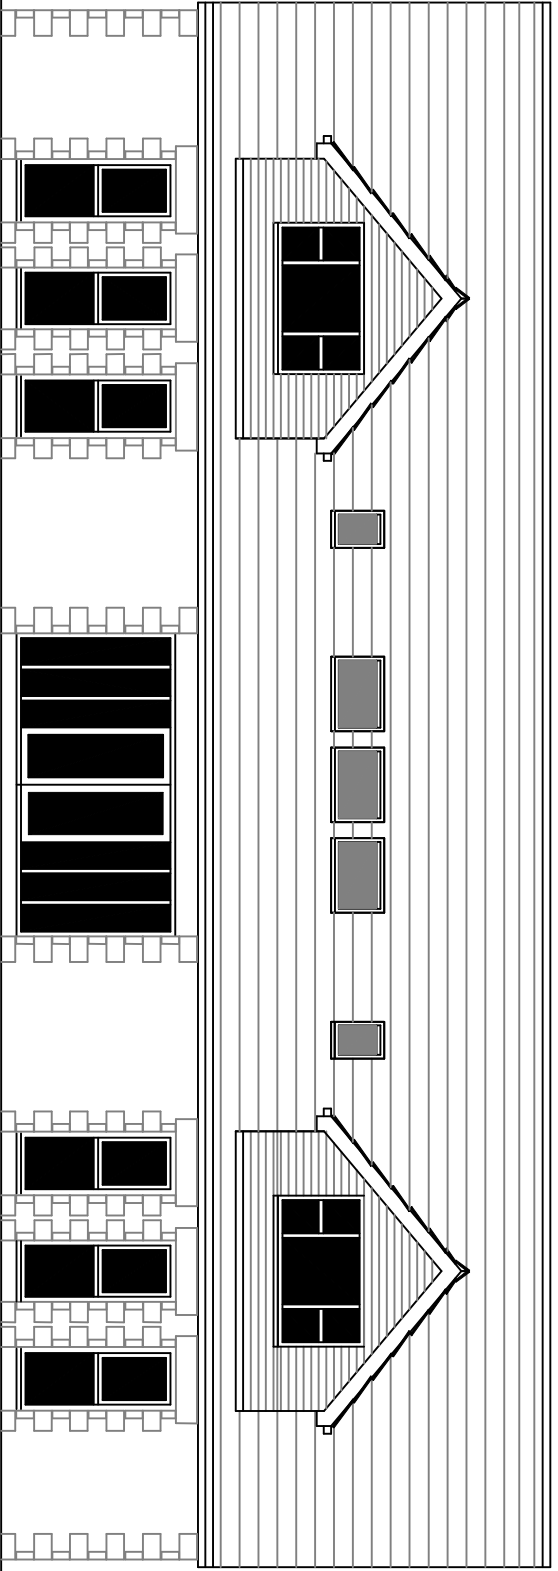

facing east (front)
proposed elevations

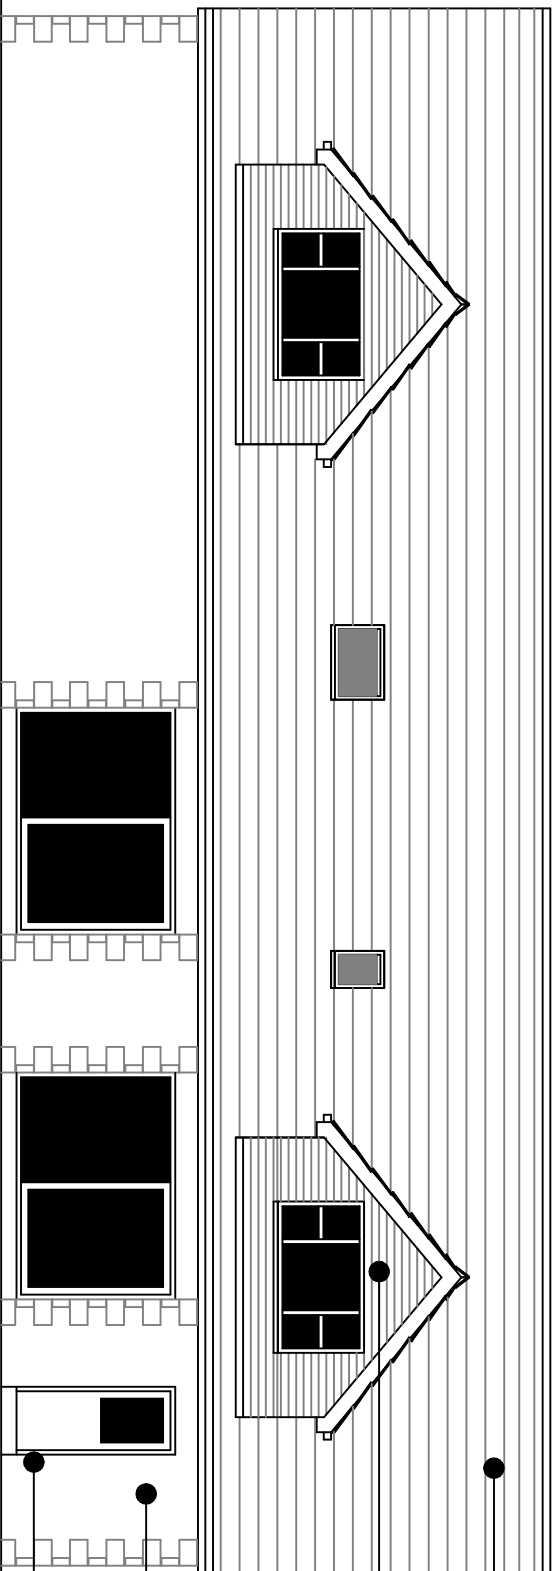


facing west

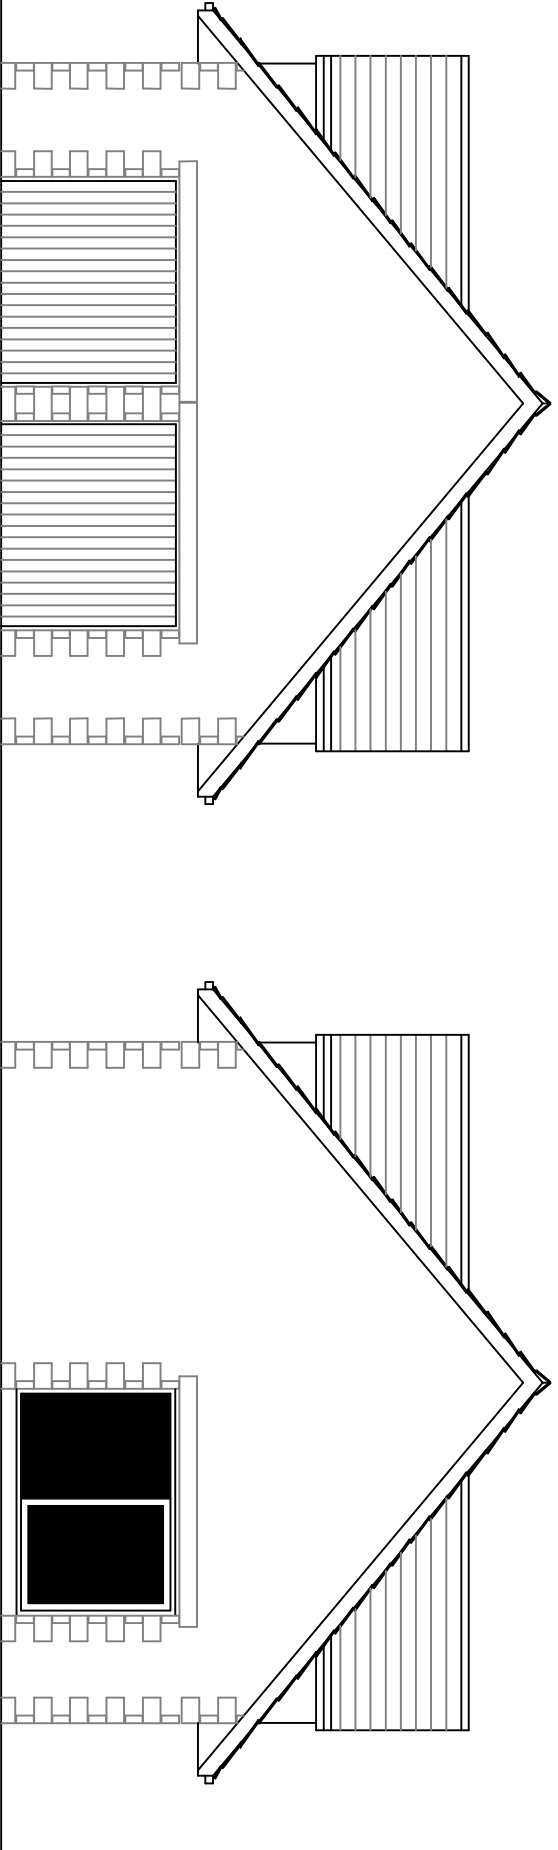


facing north

facing south

- natural blue slate
- roof covering
- dark grey composite cladding
- pitch face natural stone facings to all elevations
- black pvcu frames

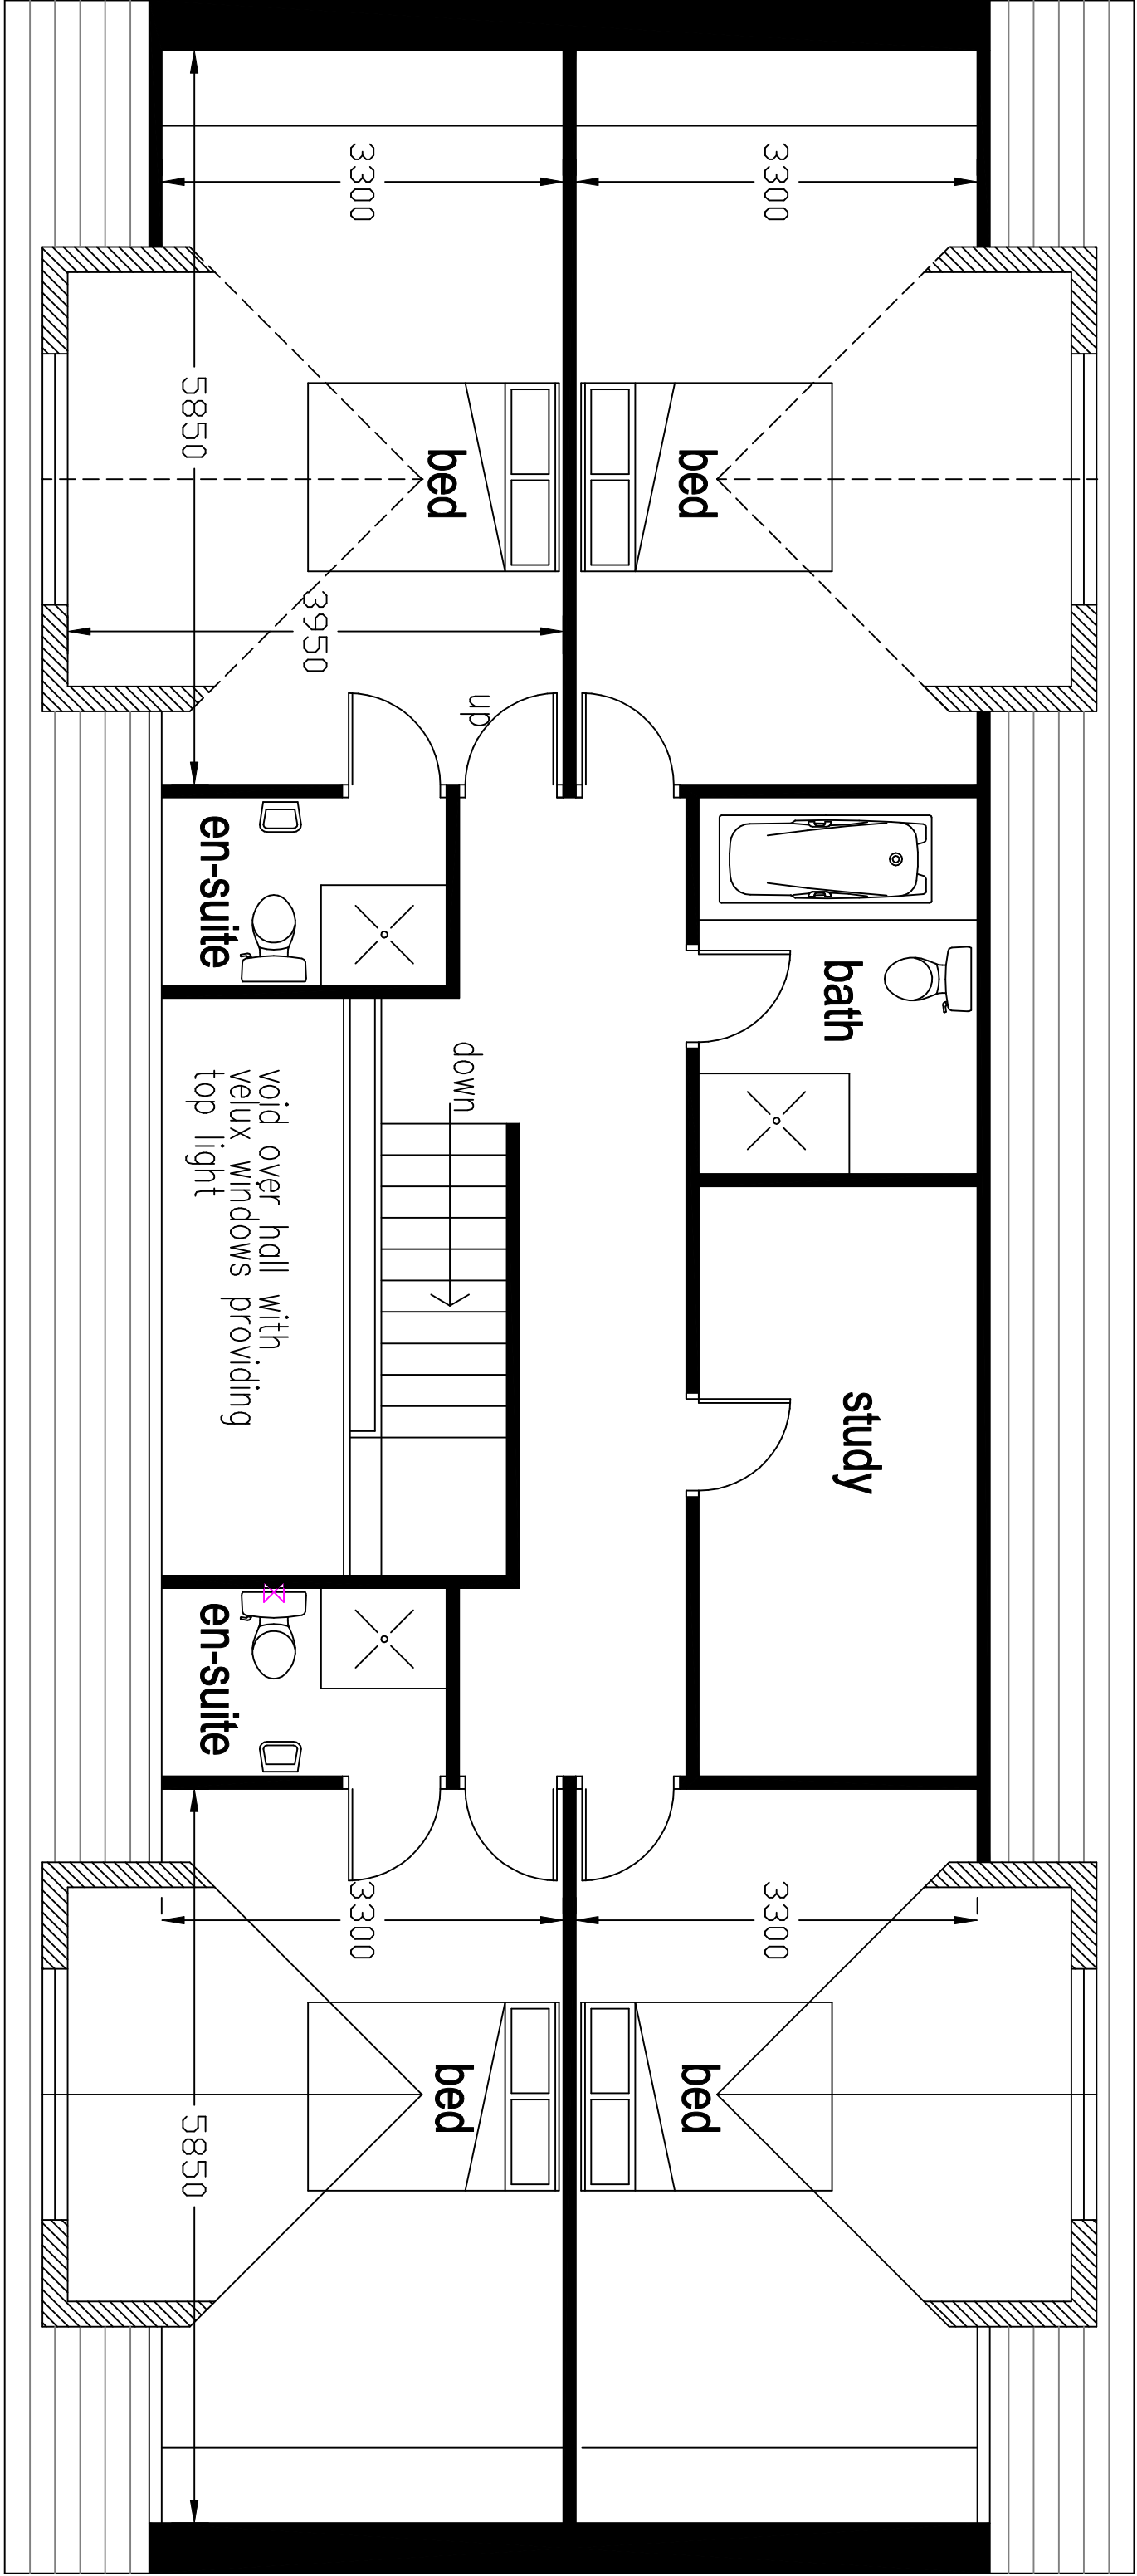


proposed first floor plan

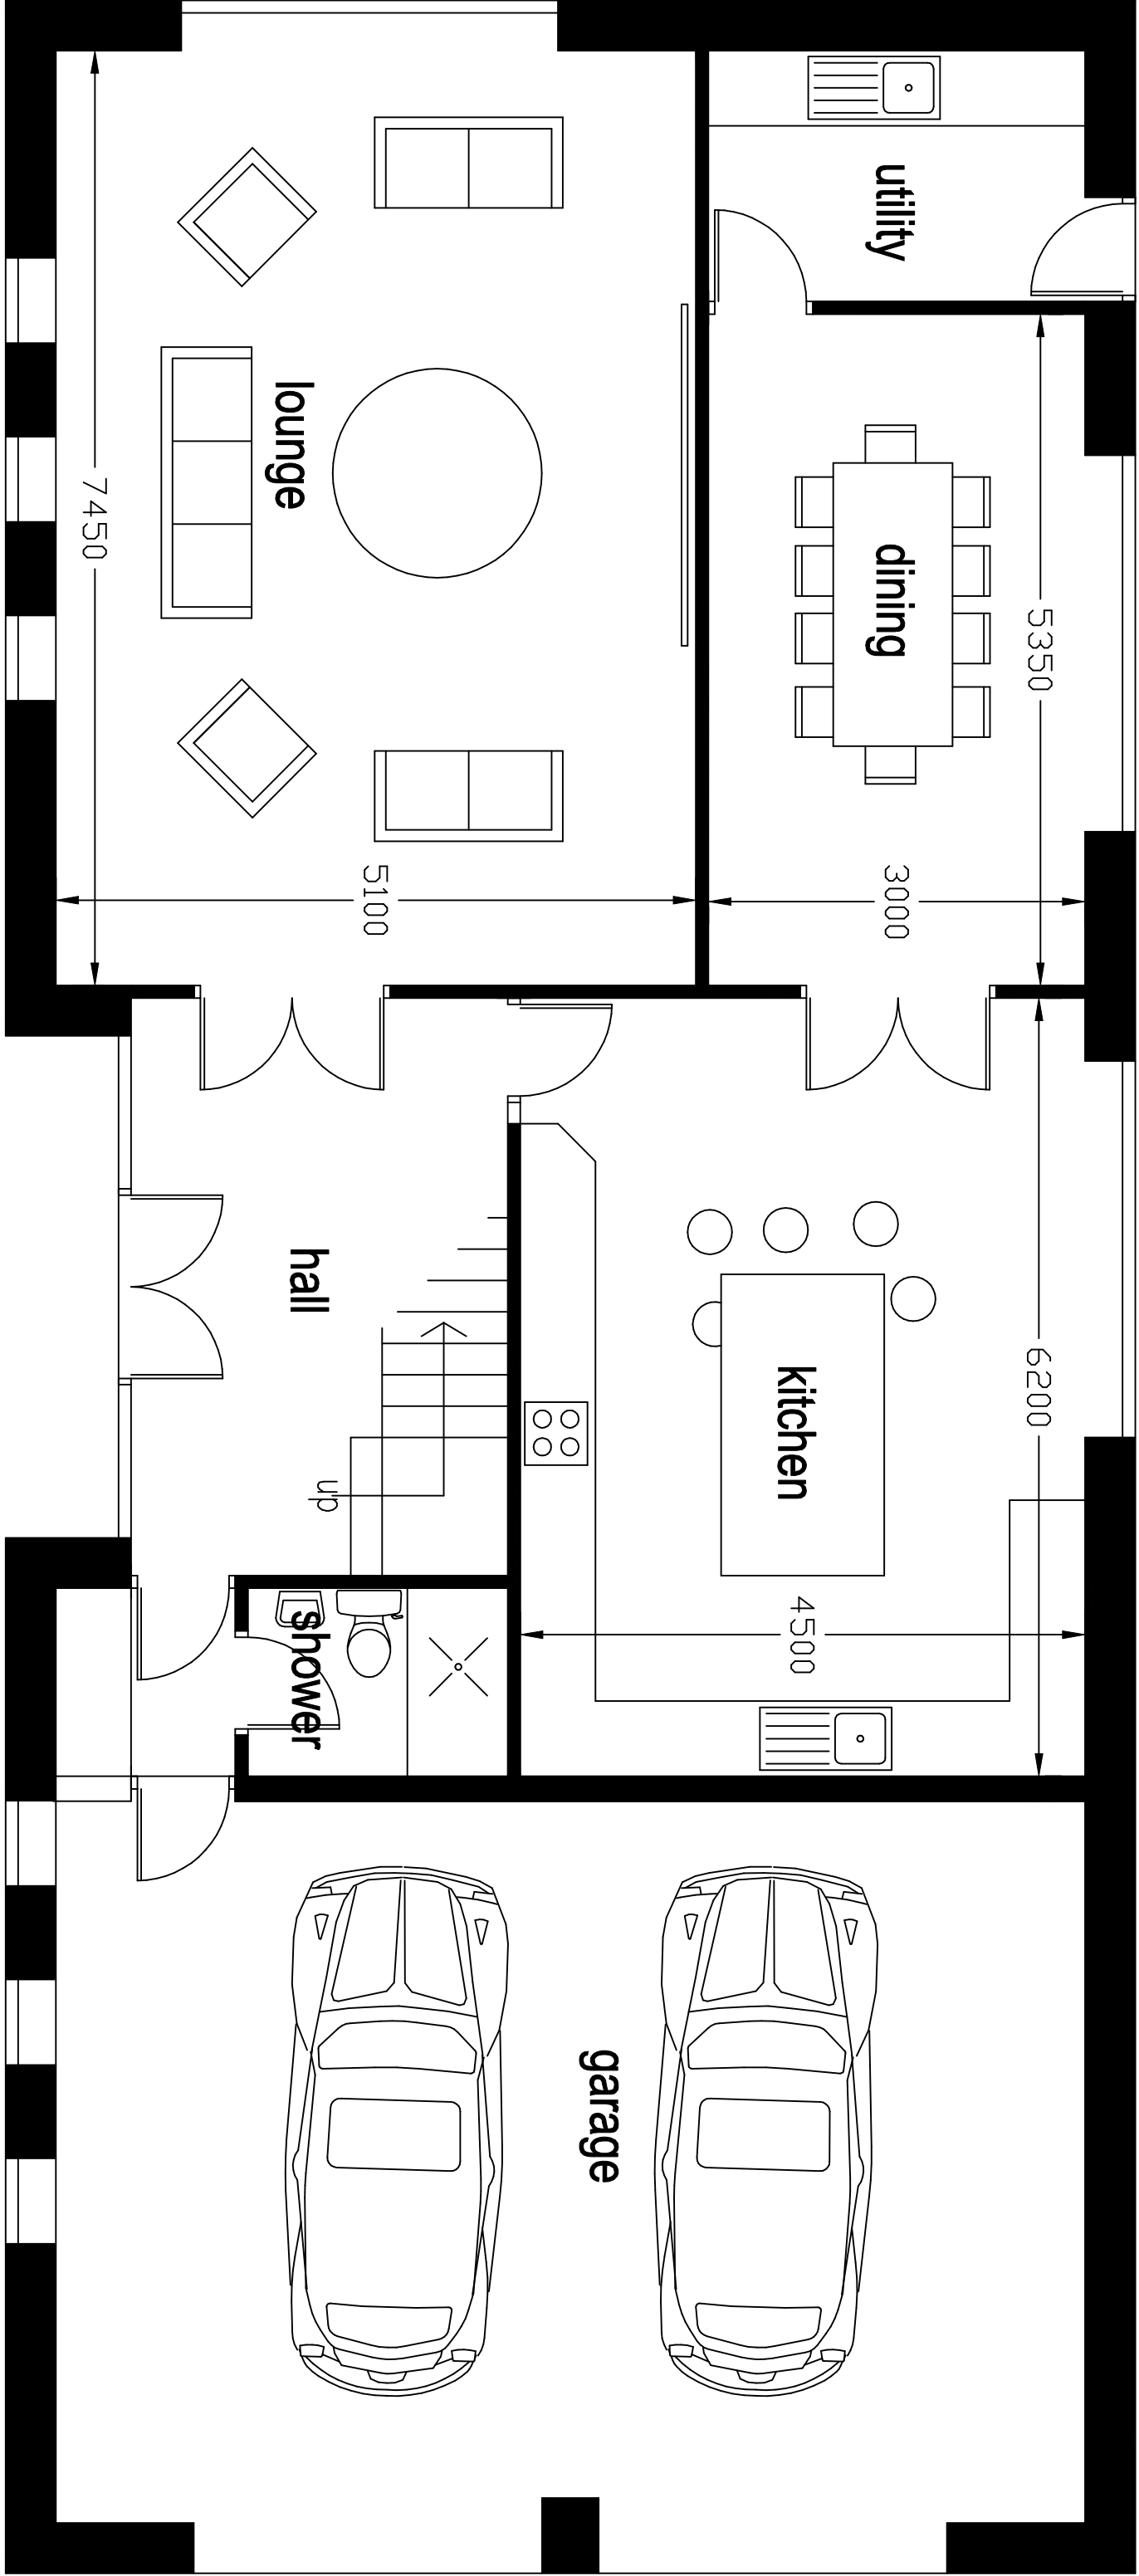

proposed ground floor plan

proposed 4 bed detached house adjacent to
7 Arthur Lane
Ainsworth
Bolton

scale 1:100 1:50 @ A1

 

drawing number GS-11-05-26-C

Rae Cornell Associates Building Design and Planning Consultants
214 Burnley Road Bacup Lancashire
01706 873000