


EXISTING REAR ELEVATION

EXISTING SIDE ELEVATION

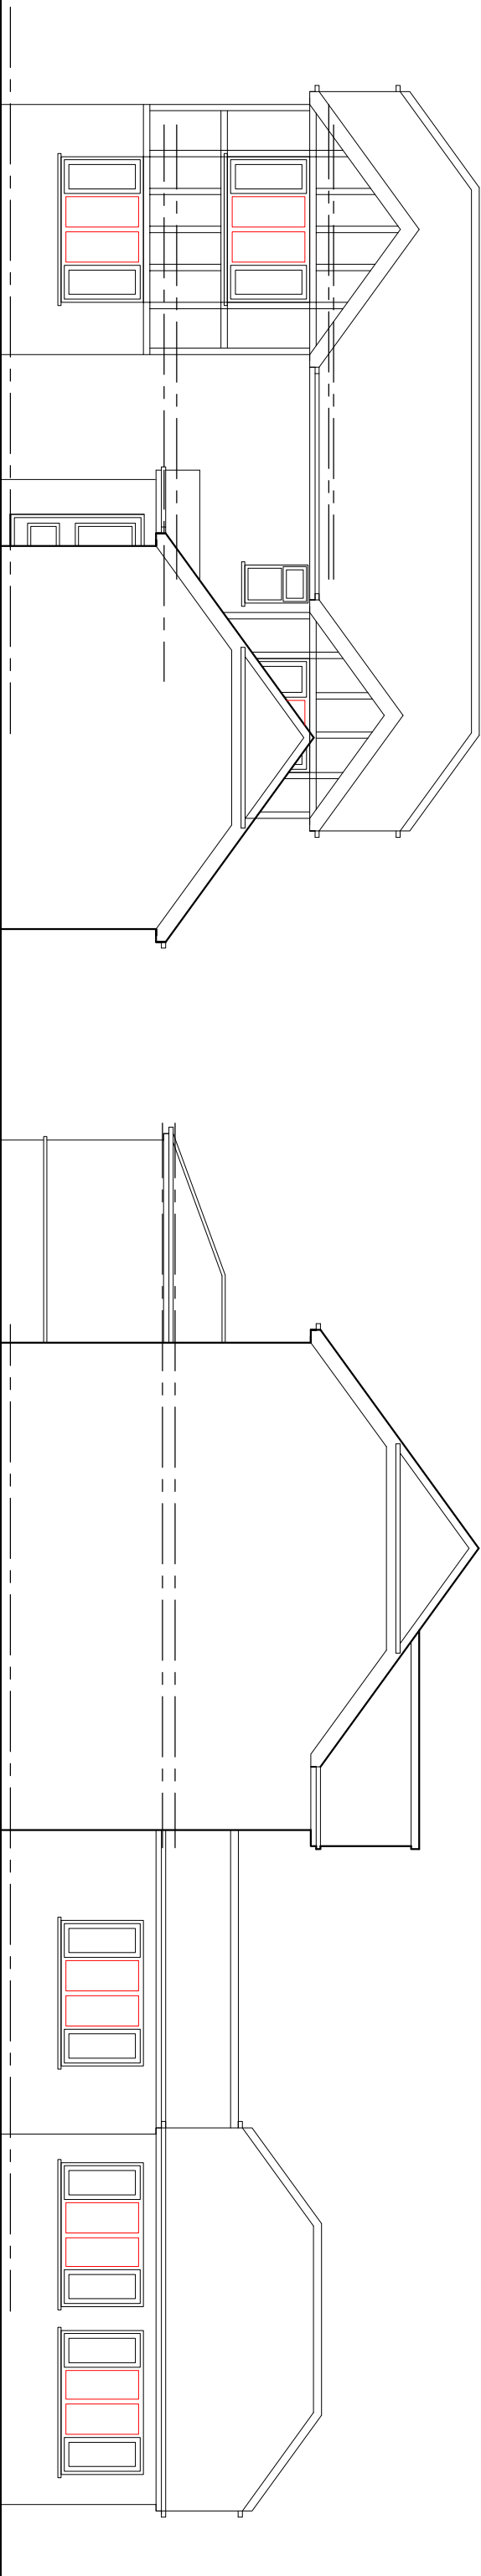

EXISTING FRONT ELEVATION

EXISTING SIDE ELEVATION

PROJECT
8, Chapeltown Road,
Bury

CLIENT
Mr. Rizwan Khan

DRAWING TITLE
Existing Elevation

JOB No _____ DRAWING No
NA-P02

SCALE _____ DATE _____ REVISION
1:100@A3 June 2020
DRAWN _____ CHECKED BY _____
NA

t: 0782 895 3405
e: niamat@hotmail.co.uk