





PROPOSED FRONT ELEVATION
1:100

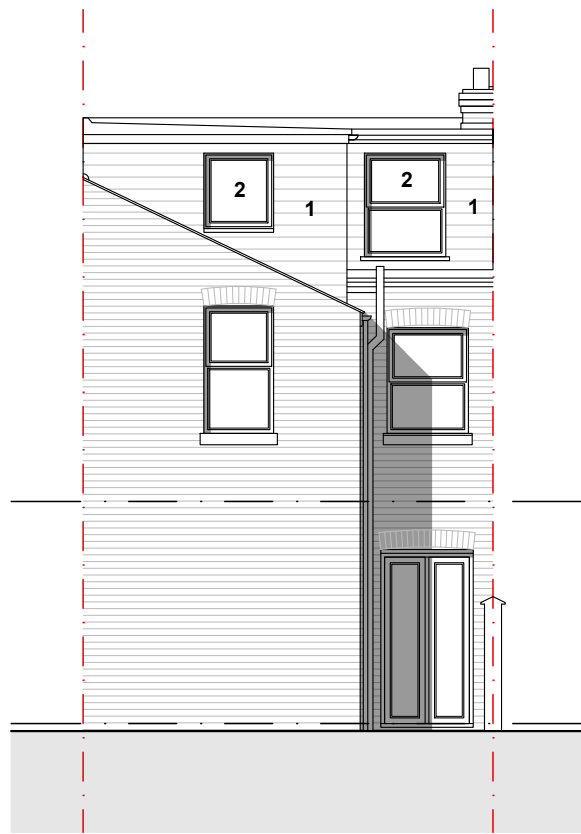


PROPOSED REAR ELEVATION
1:50

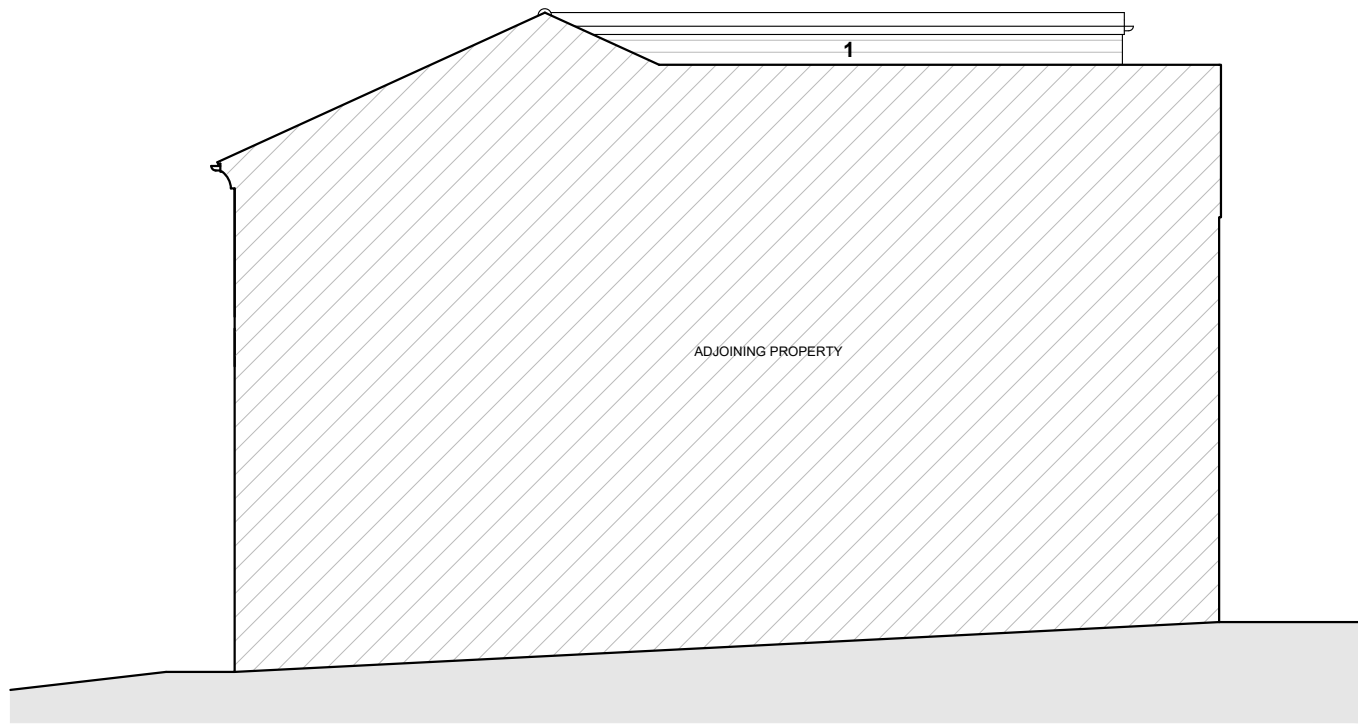


PROPOSED FLANK ELEVATION
1:100




PROPOSED FLANK ELEVATION
1:100

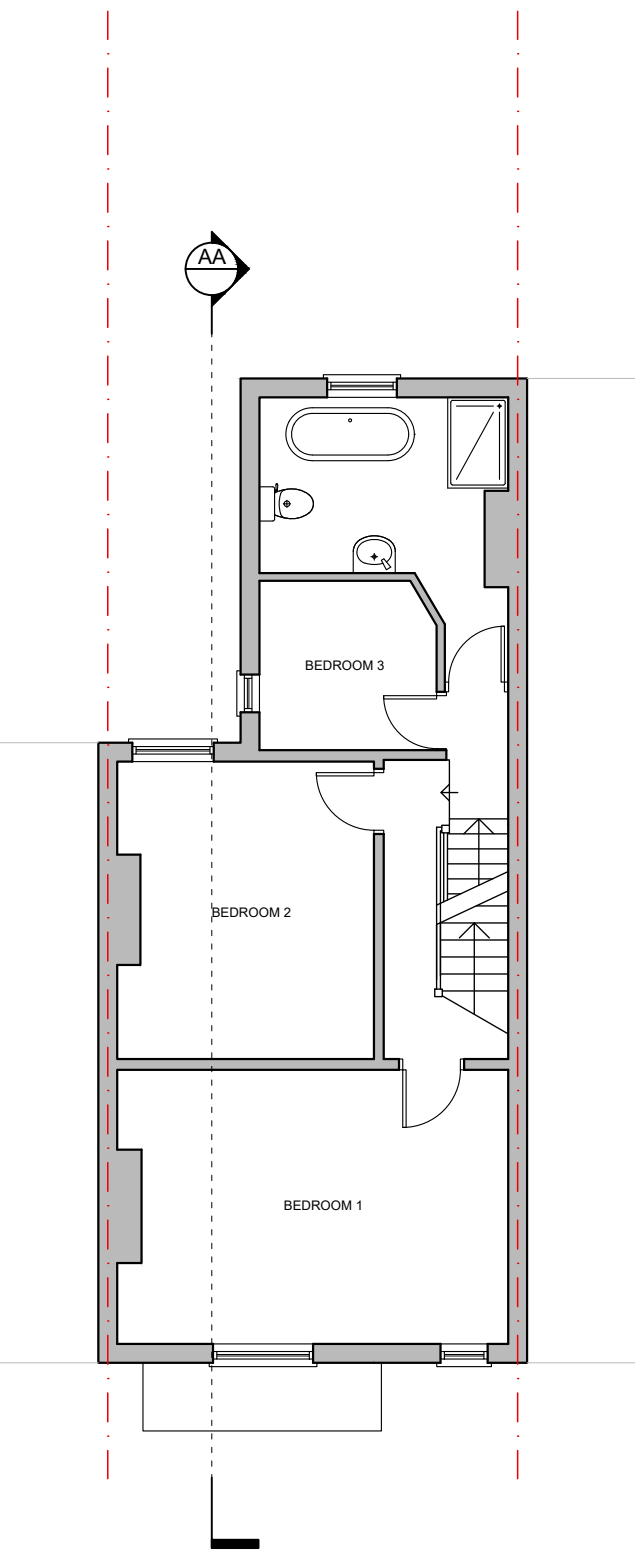

PROPOSED FIRST FLOOR PLAN
1:100

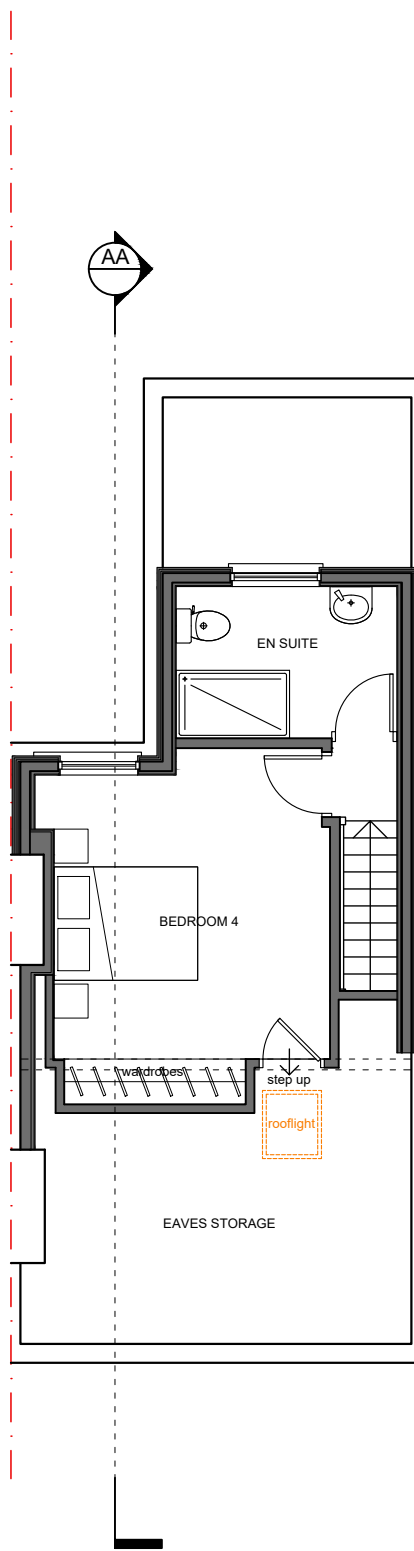


PROPOSED SECOND FLOOR PLAN
1:100

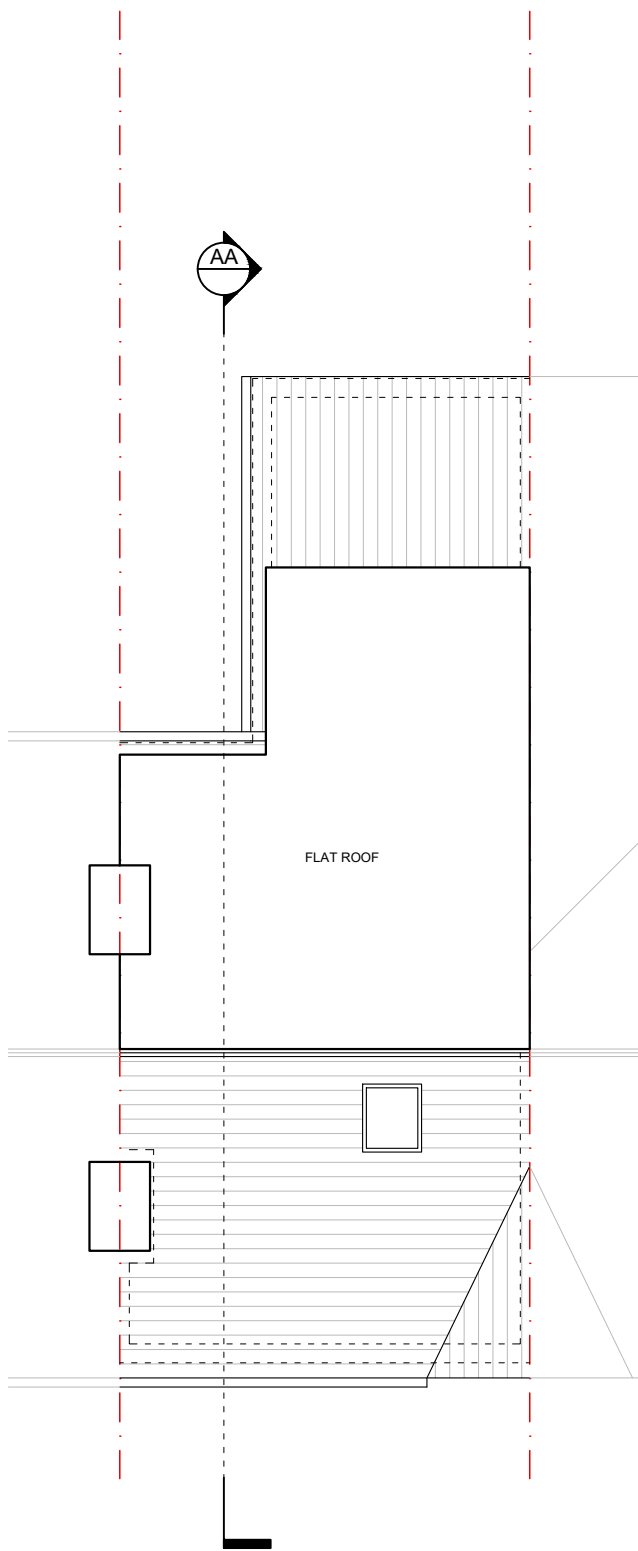


PROPOSED ROOF PLAN
1:100

MATERIALS SCHEDULE	
1.	Dark grey hanging tiles
2.	uPVC window
3.	Velux type rooflight, projecting no further than 150mm from roofslope

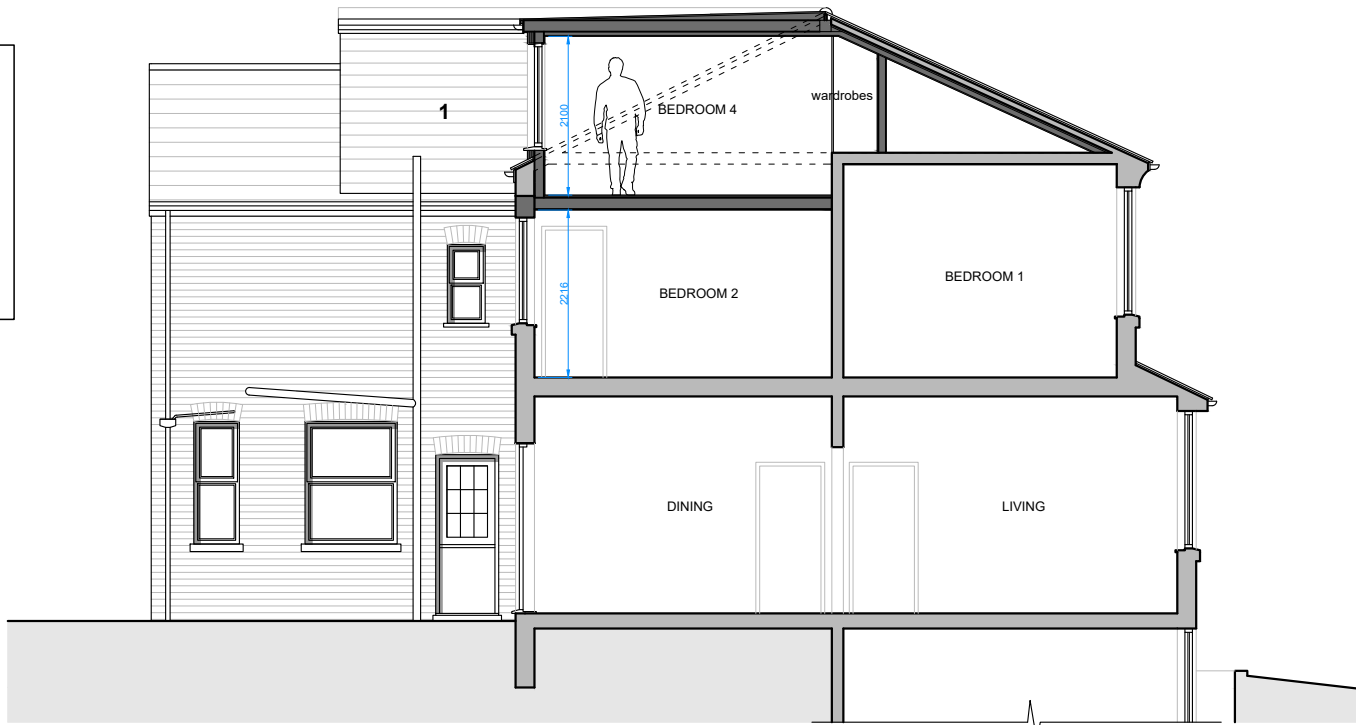

PROPOSED SECTION AA
1:100

 

Issue:	
PLANNING	
Revision:	
DSQUARE ARCHITECTS	
61 Mosley Street, Manchester, M2 3HZ	
0161 222 3734 info@dsquare-architects.co.uk	
www.dsquare-architects.co.uk	
Client:	
Site:	
101 Clifton Road	
Prestwich	
M25 3HG	
Title:	
Proposed Plans, Elevations and Section	
Scale: 1:100 @ A2	Drawn: DD
Date: March 2024	Rev.
Drg. No. 2405-03	P3