
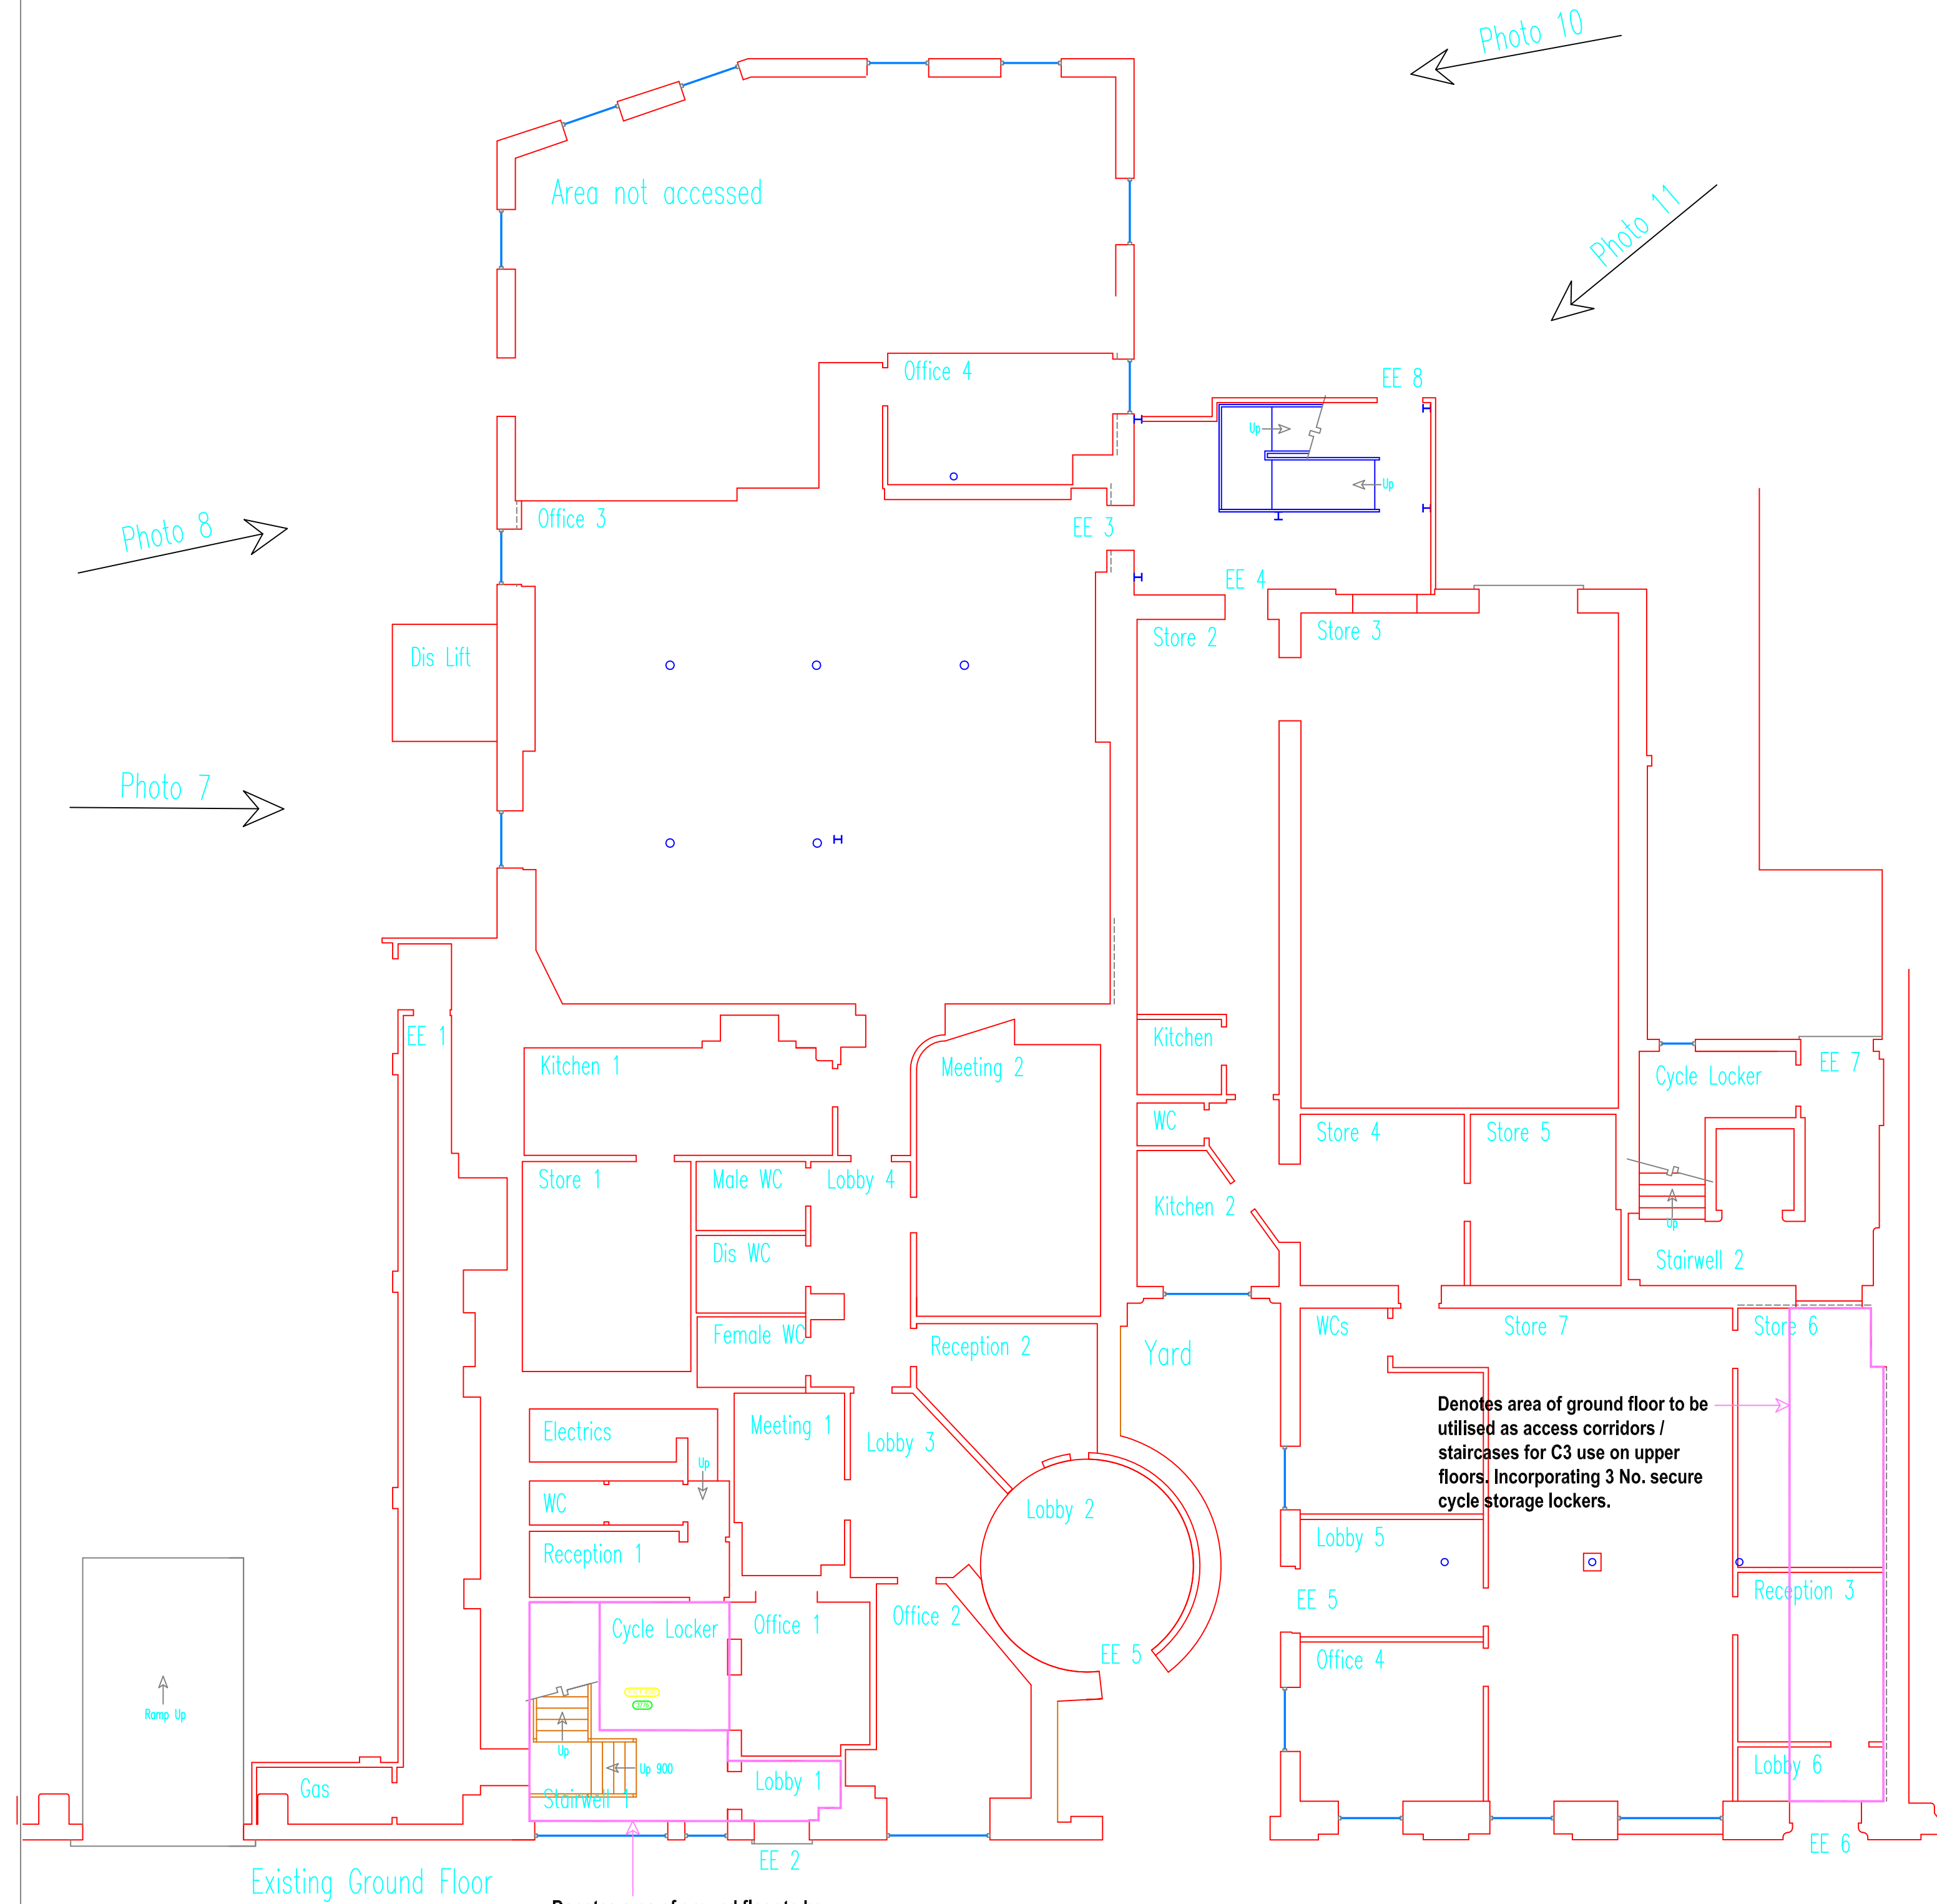


Existing Site Plan

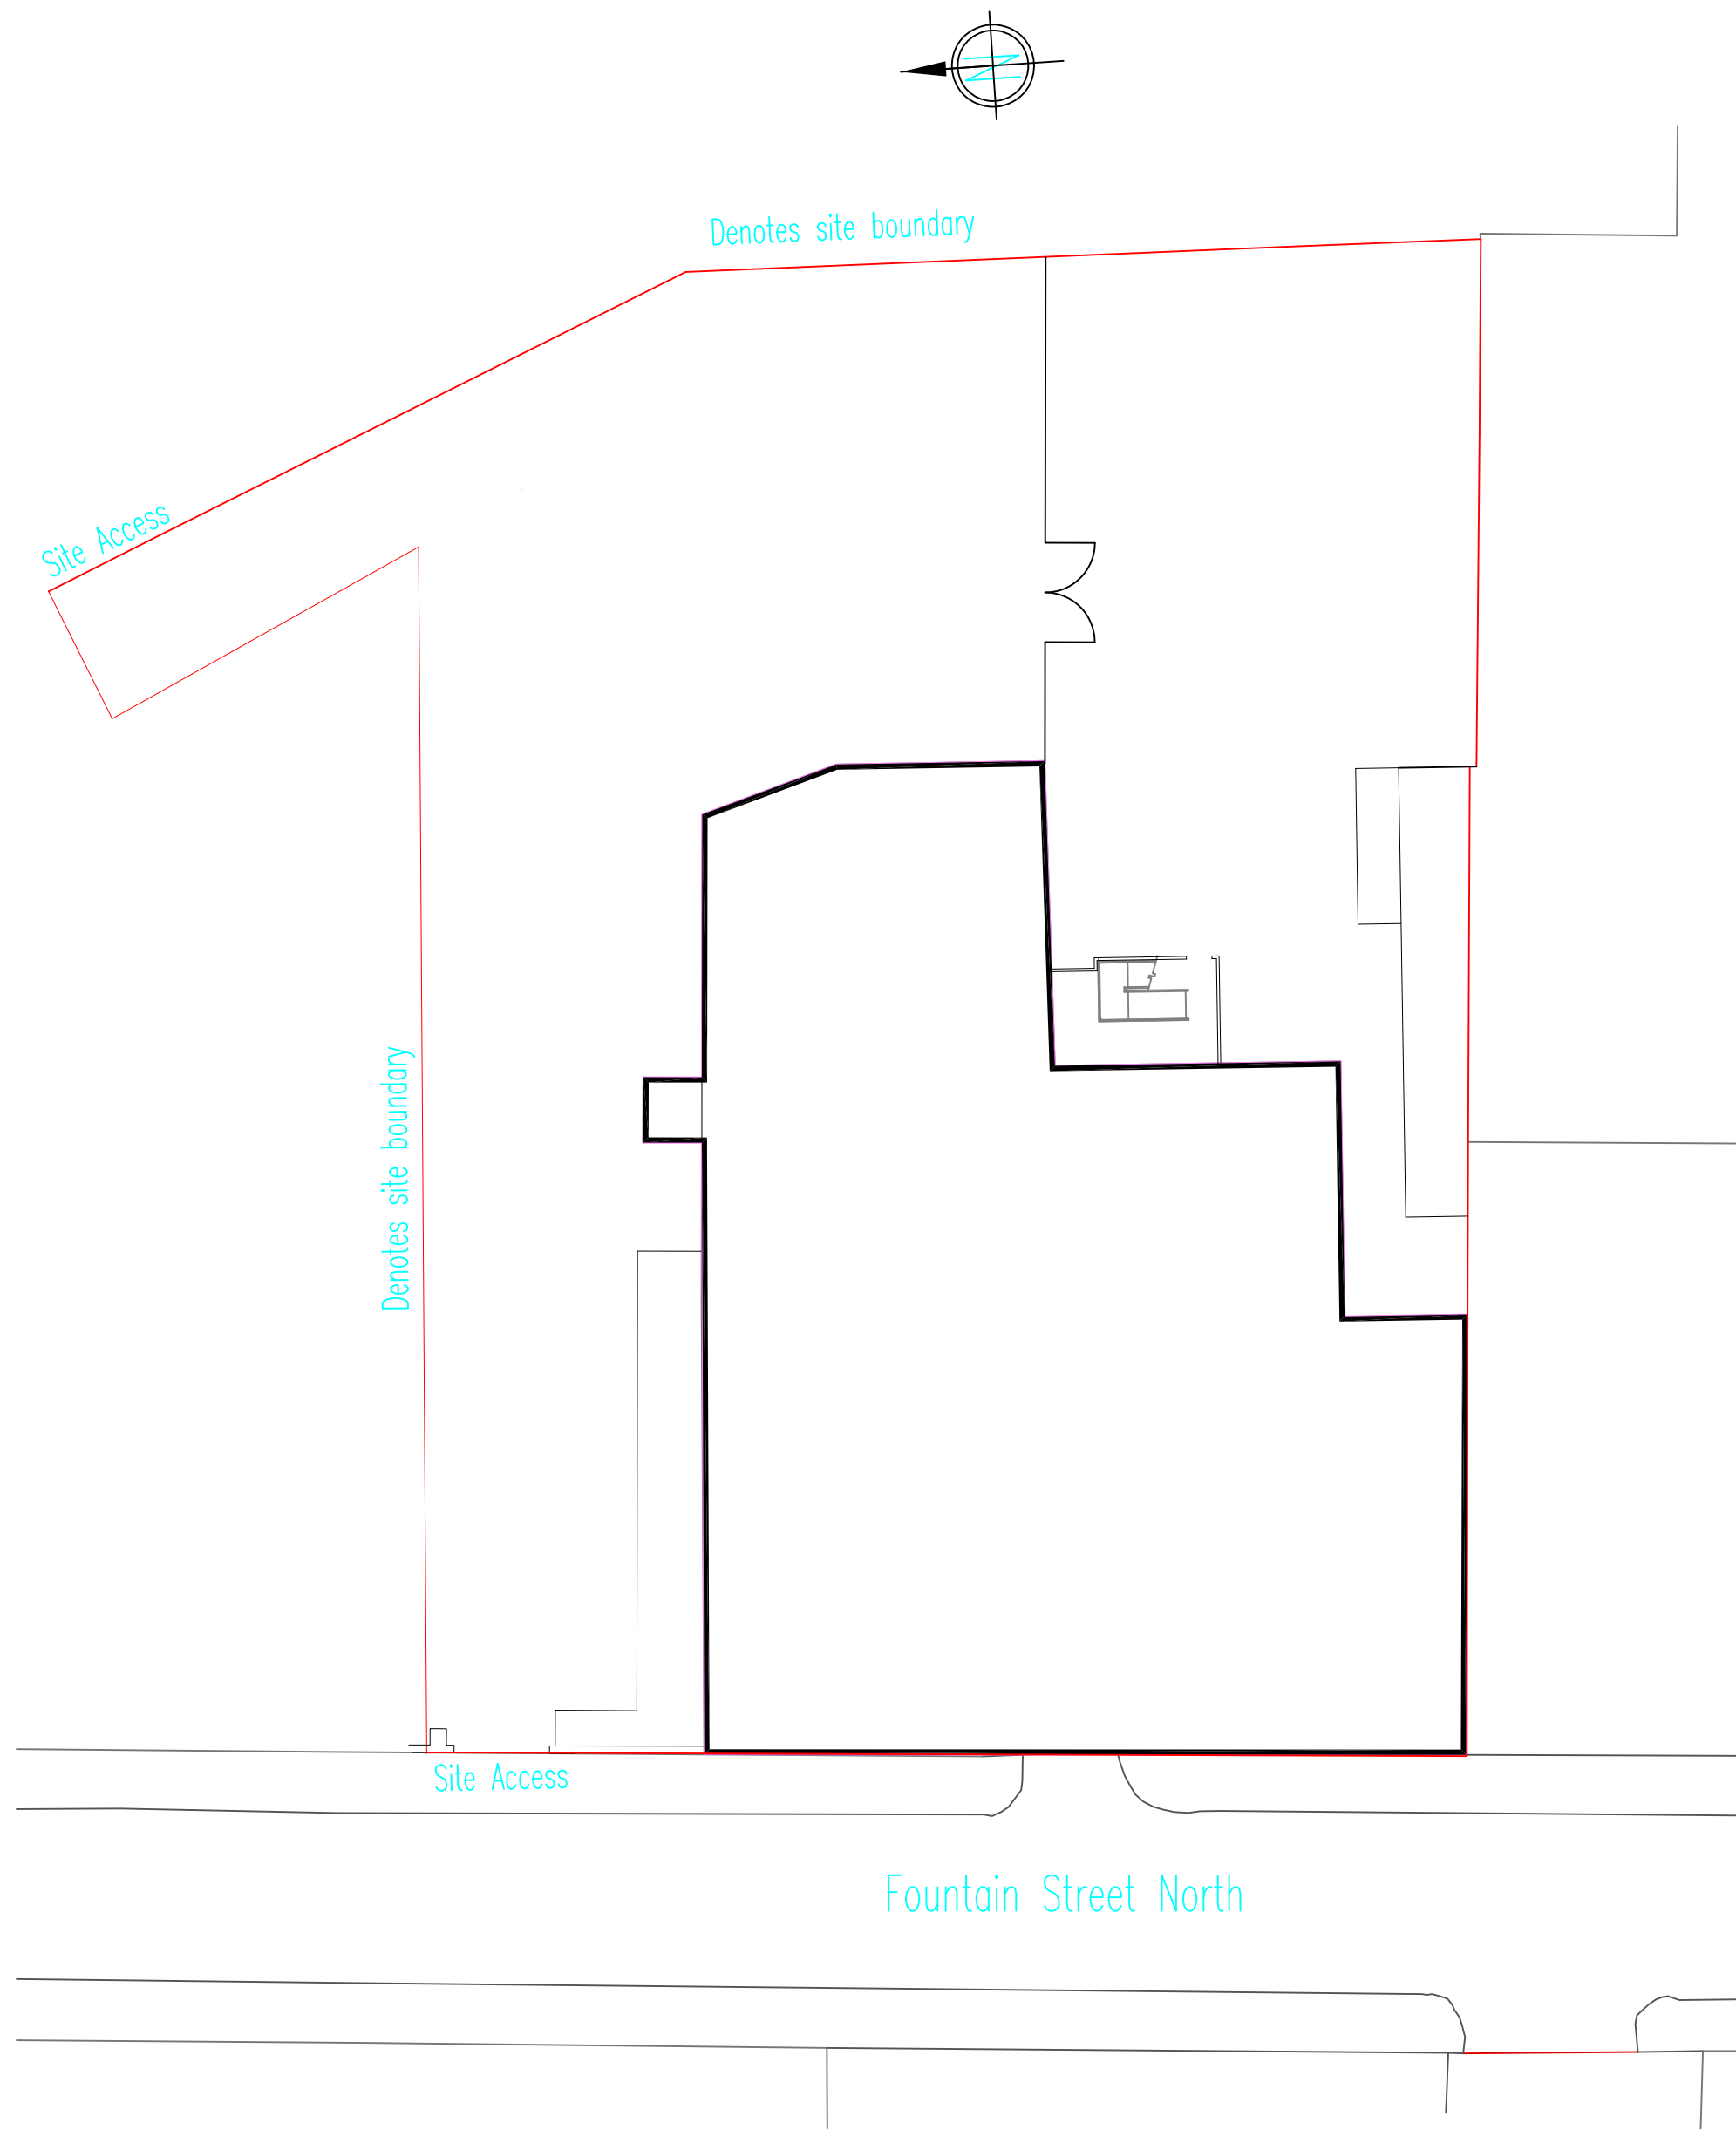

A	Issued for comment	Apr 24	DAP
Rev.	Mod. Notes	Date	By

Client
FAA Properties Ltd

Location
Acorn Business Centre
Fountain St N, Bury, BL9 7AN

Job Title
Conversion Of Upper Floors To
Residential Accommodation

Drawing Title
Existing Ground Floor Plan, Site
Plan + Photograph Locations

Scale 1:200, 1:500	Sheet A1
Date Apr 2024	Drawn by DAP

Dwg. No. 24-10 / 01	Rev. A
------------------------	-----------