
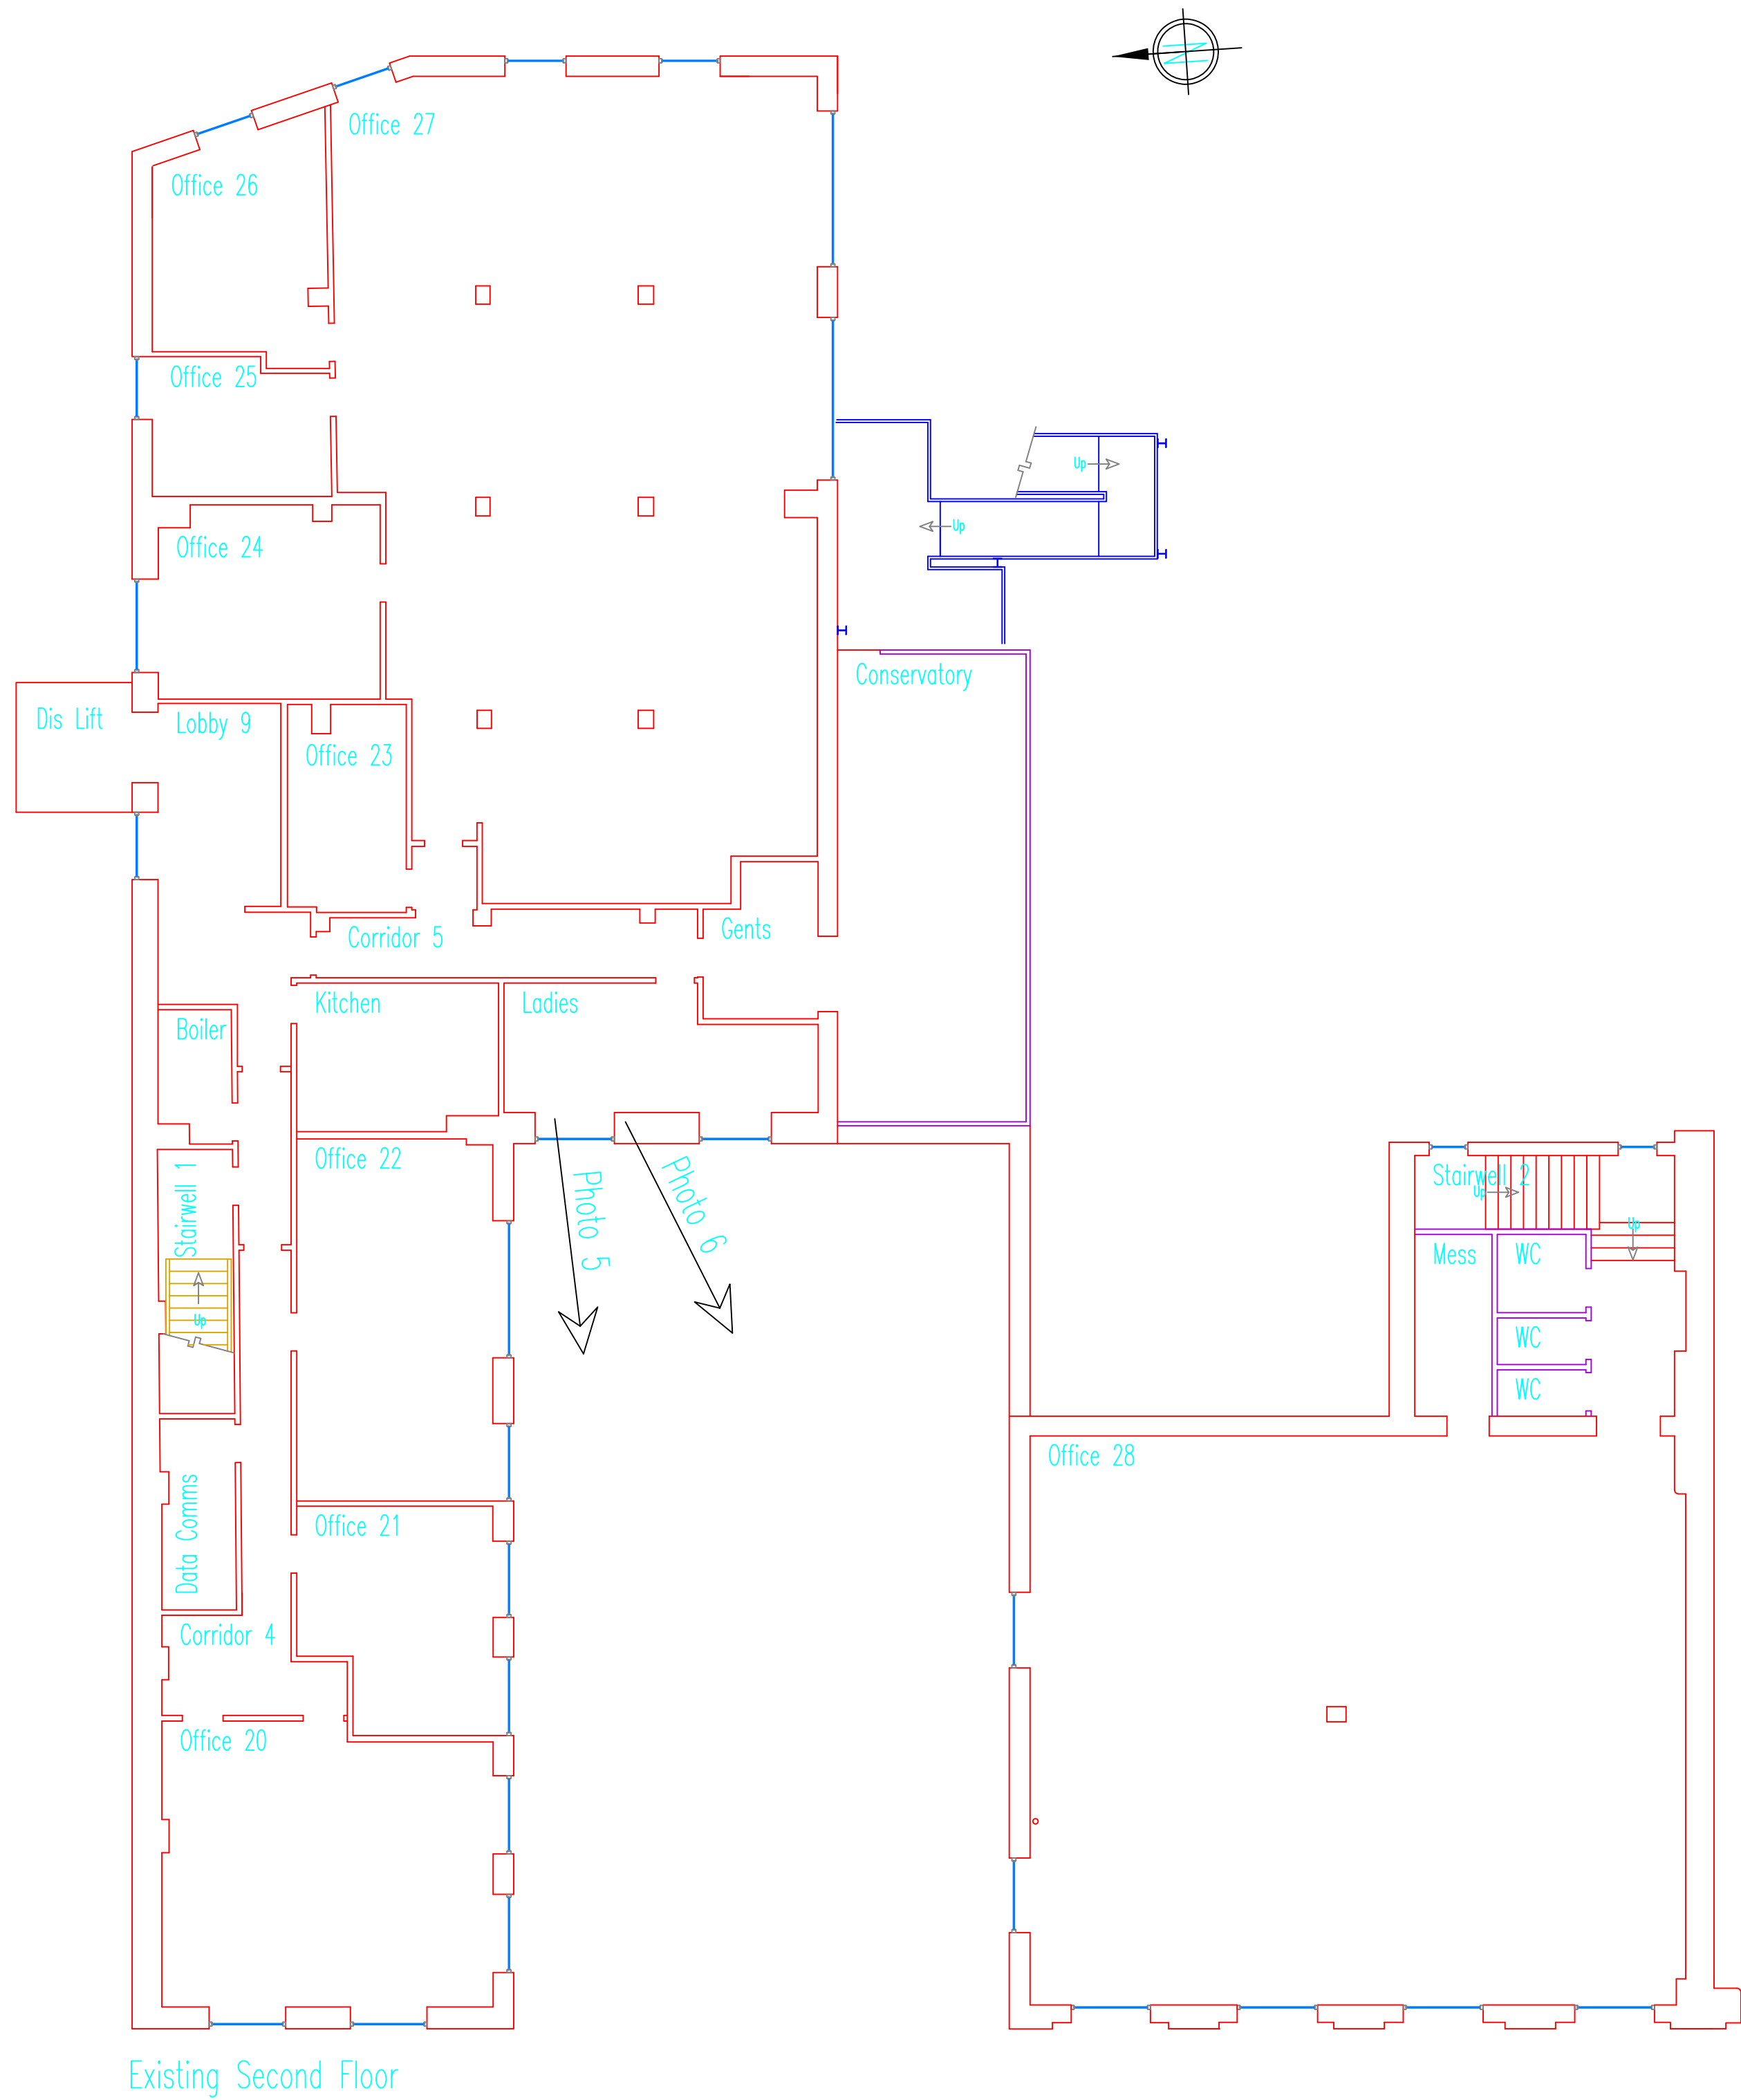


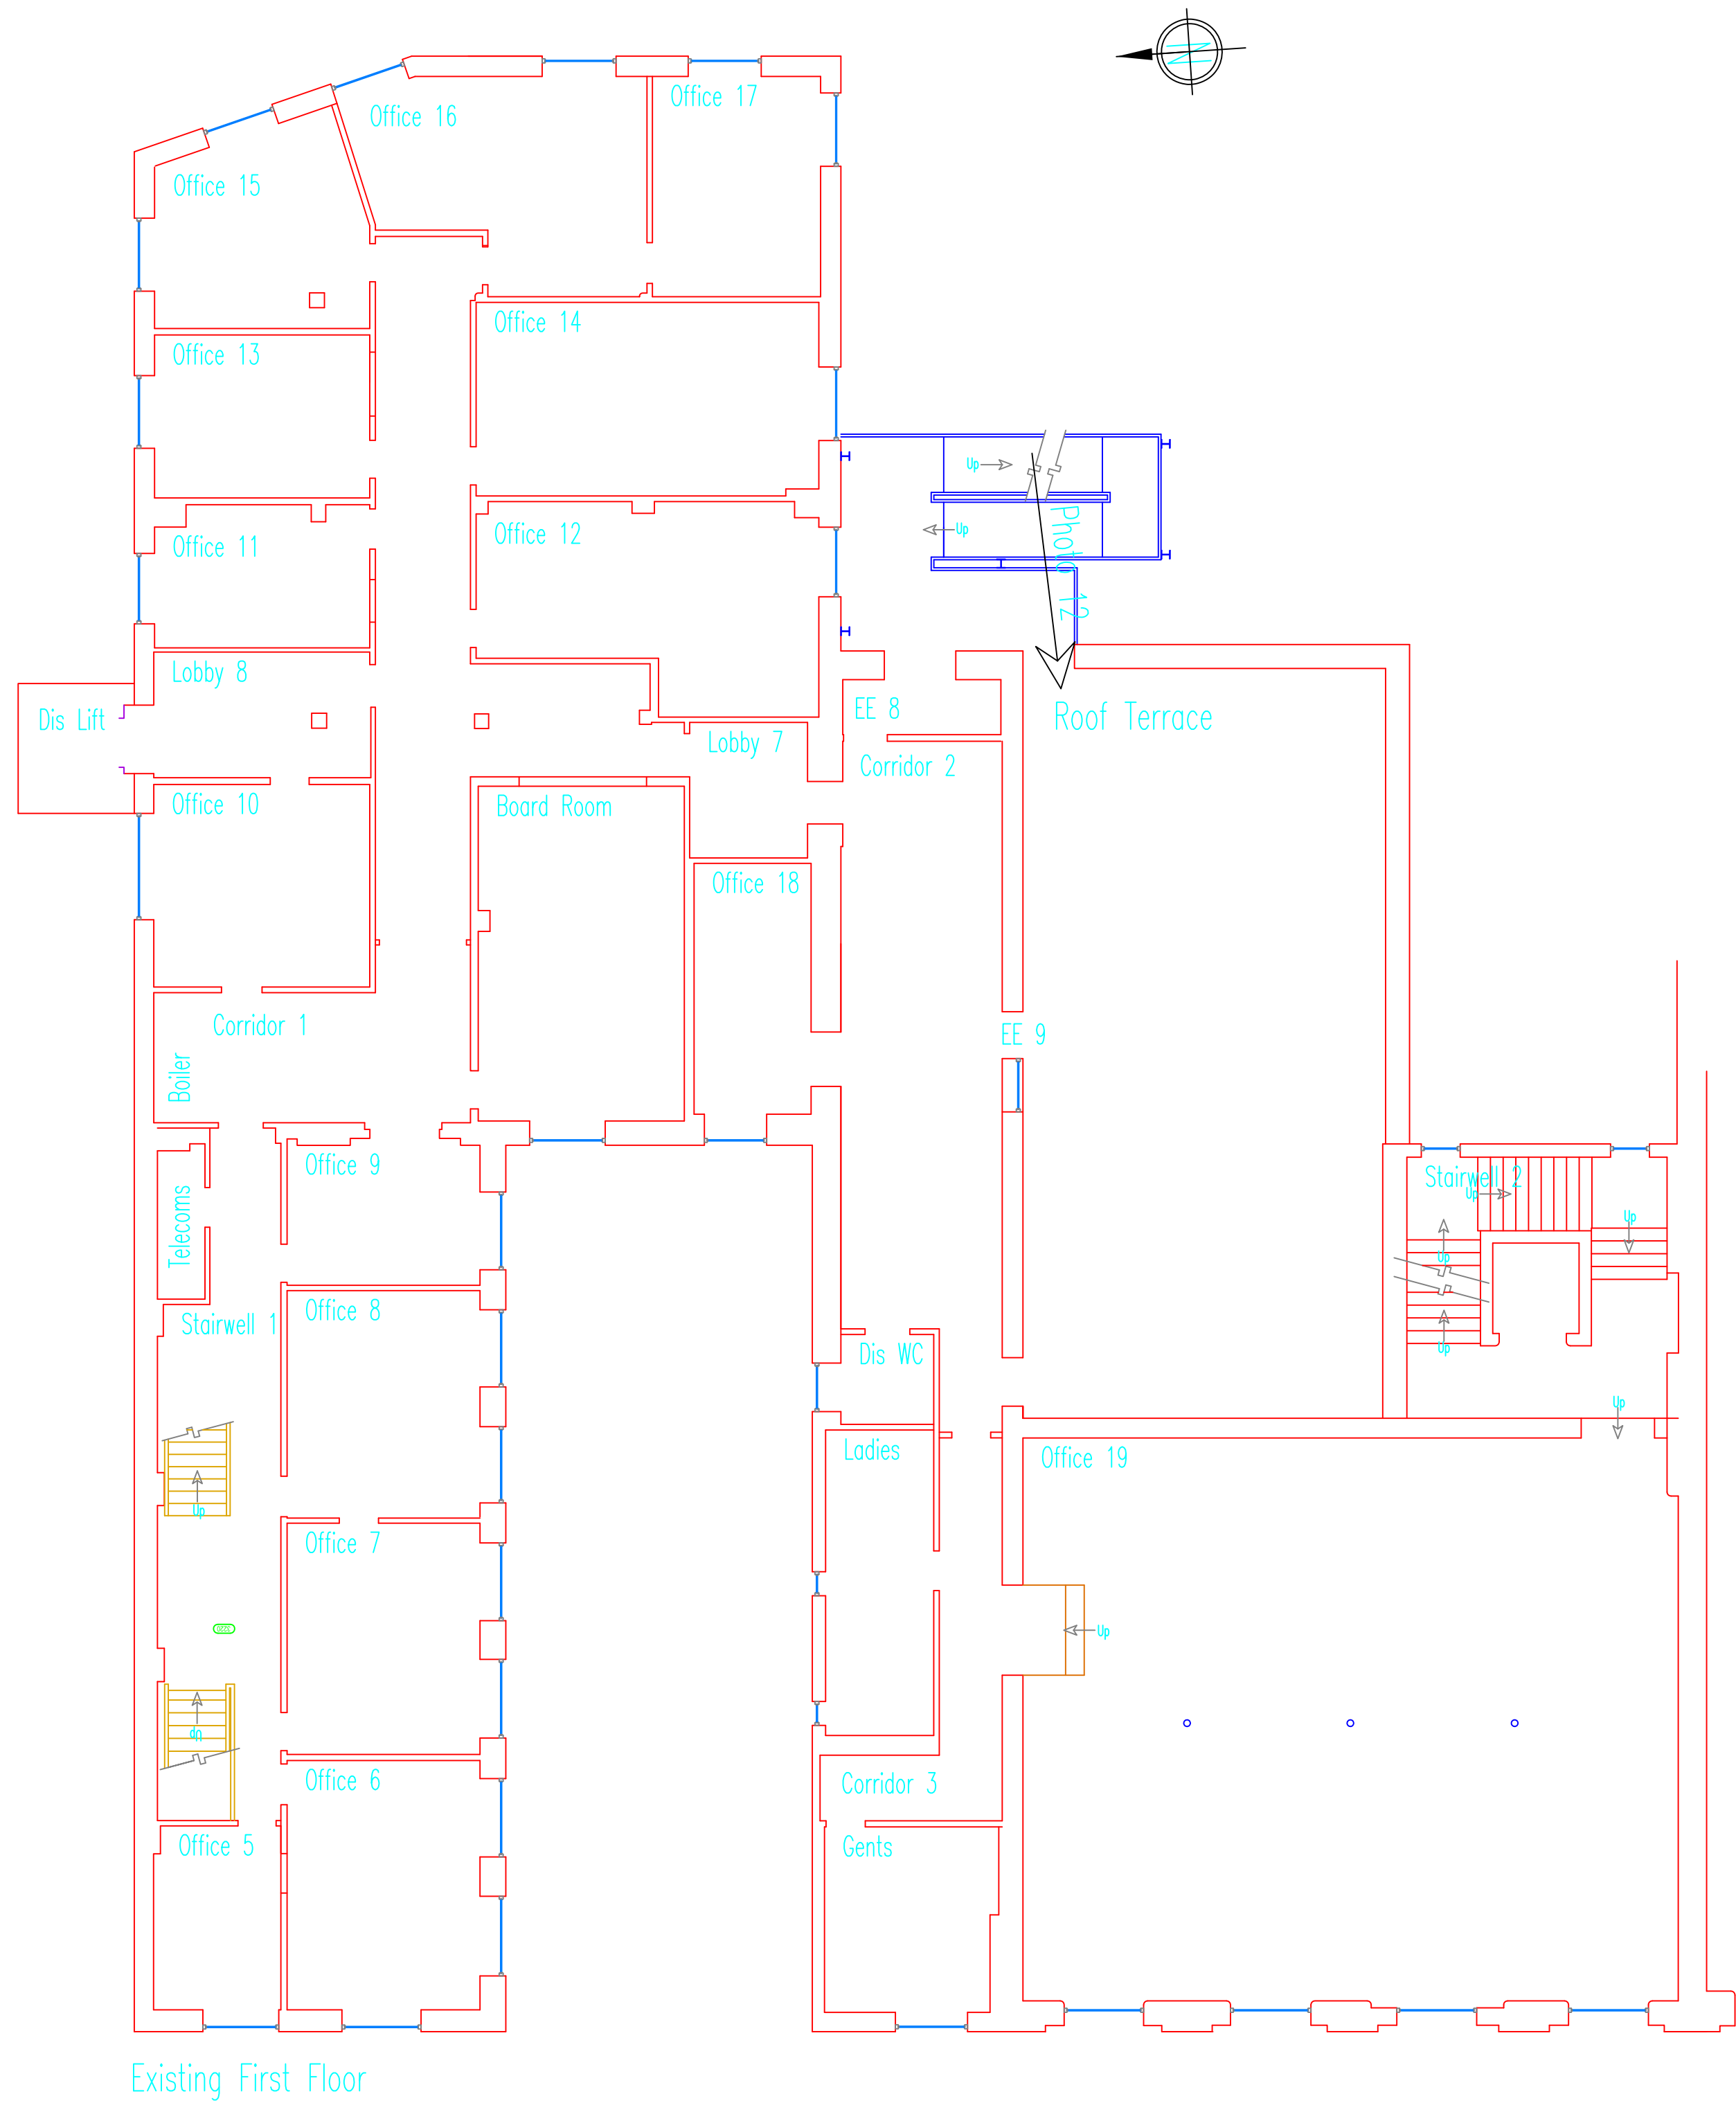

A	Issued for comment	Apr 24	DAP
Rev.	Mod. Notes	Date	By
Client			
FAA Properties Ltd			
Location			
Acorn Business Centre Fountain St N, Bury, BL9 7AN			
Job Title			
Conversion Of Upper Floors To Residential Accommodation			
Drawing Title			
Existing First and Second Second Floor Plans			
Scale 1:200		Sheet A1	
Date Apr 2024		Drawn by DAP	
Dwg. No. 24-10 / 02			Rev. A