



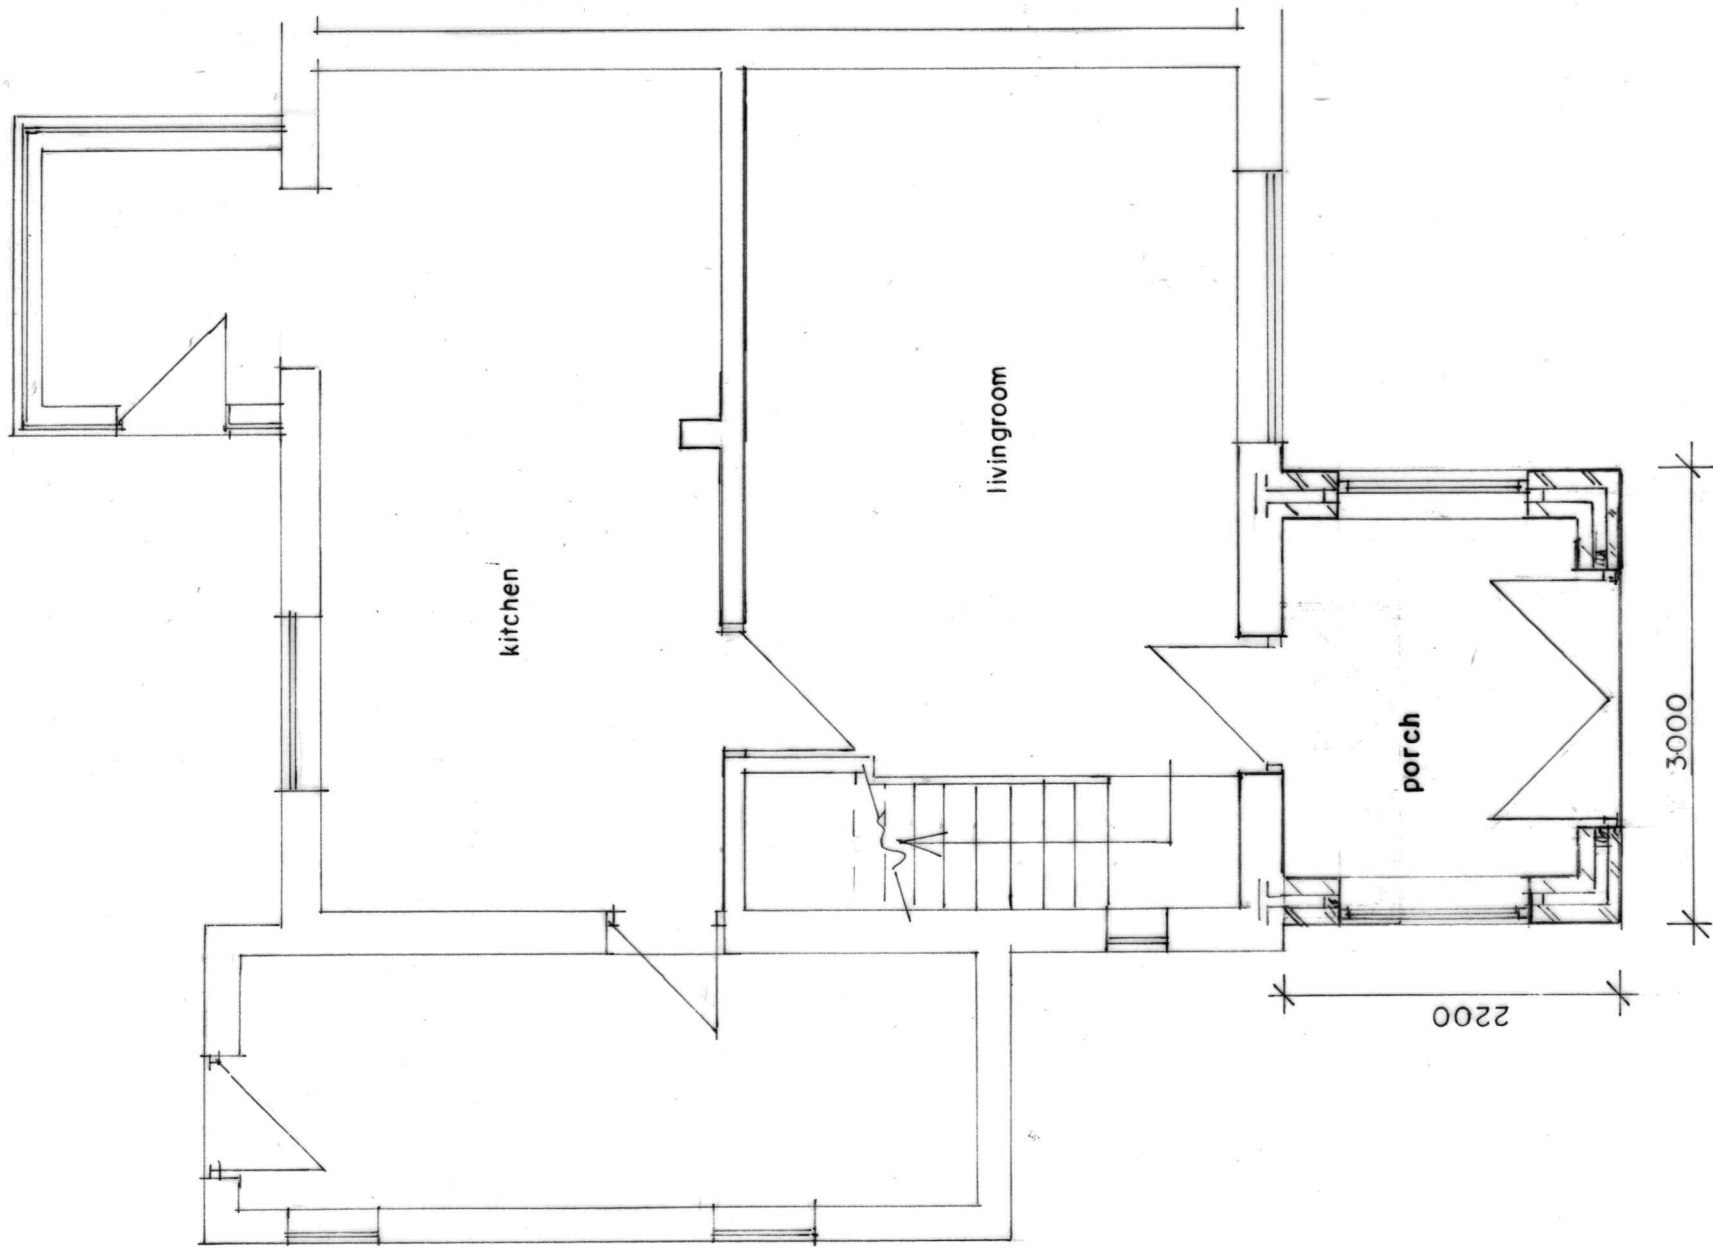

GROUND FLOOR PLAN
(PROPOSED)

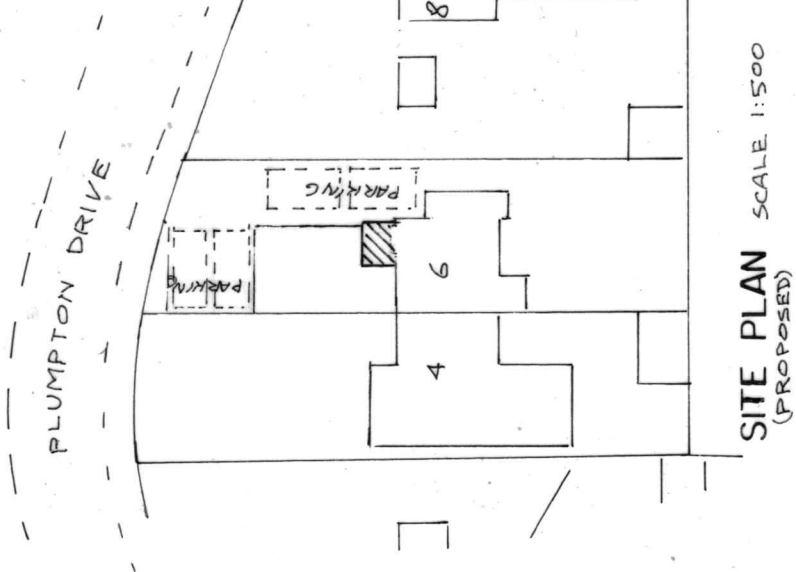

SITE PLAN SCALE 1:500
(PROPOSED)

BUILDING DESIGN SERVICES

M. FAROOQ

6 Stock Close, Shawclough, Rochdale OL12 6BB

Tel: 01706 712231 Mob: 07967605763

PROPOSED FRONT PORCH AT

6 PLUMPTON DRIVE BURY BL9 5HH.

For: Mr MOHAMMAD QAMAR BEG

Plan

Scale 1:50

Elevation

Scale 1:100

2032/2