



A3 Size

Scale 1:100

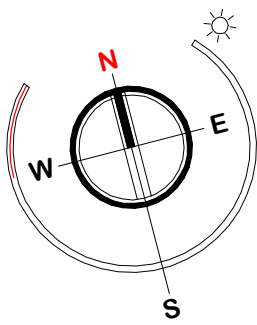

FOR PLANNING PURPOSED ONLY. USE FIGURED DIMENSIONS ONLY. SUBJECT TO SITE SURVEY AND ALL NECESSARY CONSENTS. ALL DIMENSIONS TO BE CHECKED BY USER AND ANY DISCREPANCIES, ERRORS OR OMISSIONS TO BE REPORTED TO THE ARCHITECT BEFORE THE WORK COMMENCES. THIS DRAWING IS TO BE READ WITH ALL OTHER RELEVANT MATERIALS

Revision	Notes	Date	Drawn
A	Drainage route overlaid	July '24	
B	Updated	Aug '24	
SK-C	Planning updated proposal	Sep '24	
C	Update following feedback from Planning Department	Oct '24	
D	Revised proposal for highway/driveway following feedback from HighwayAuthority	Oct '24	

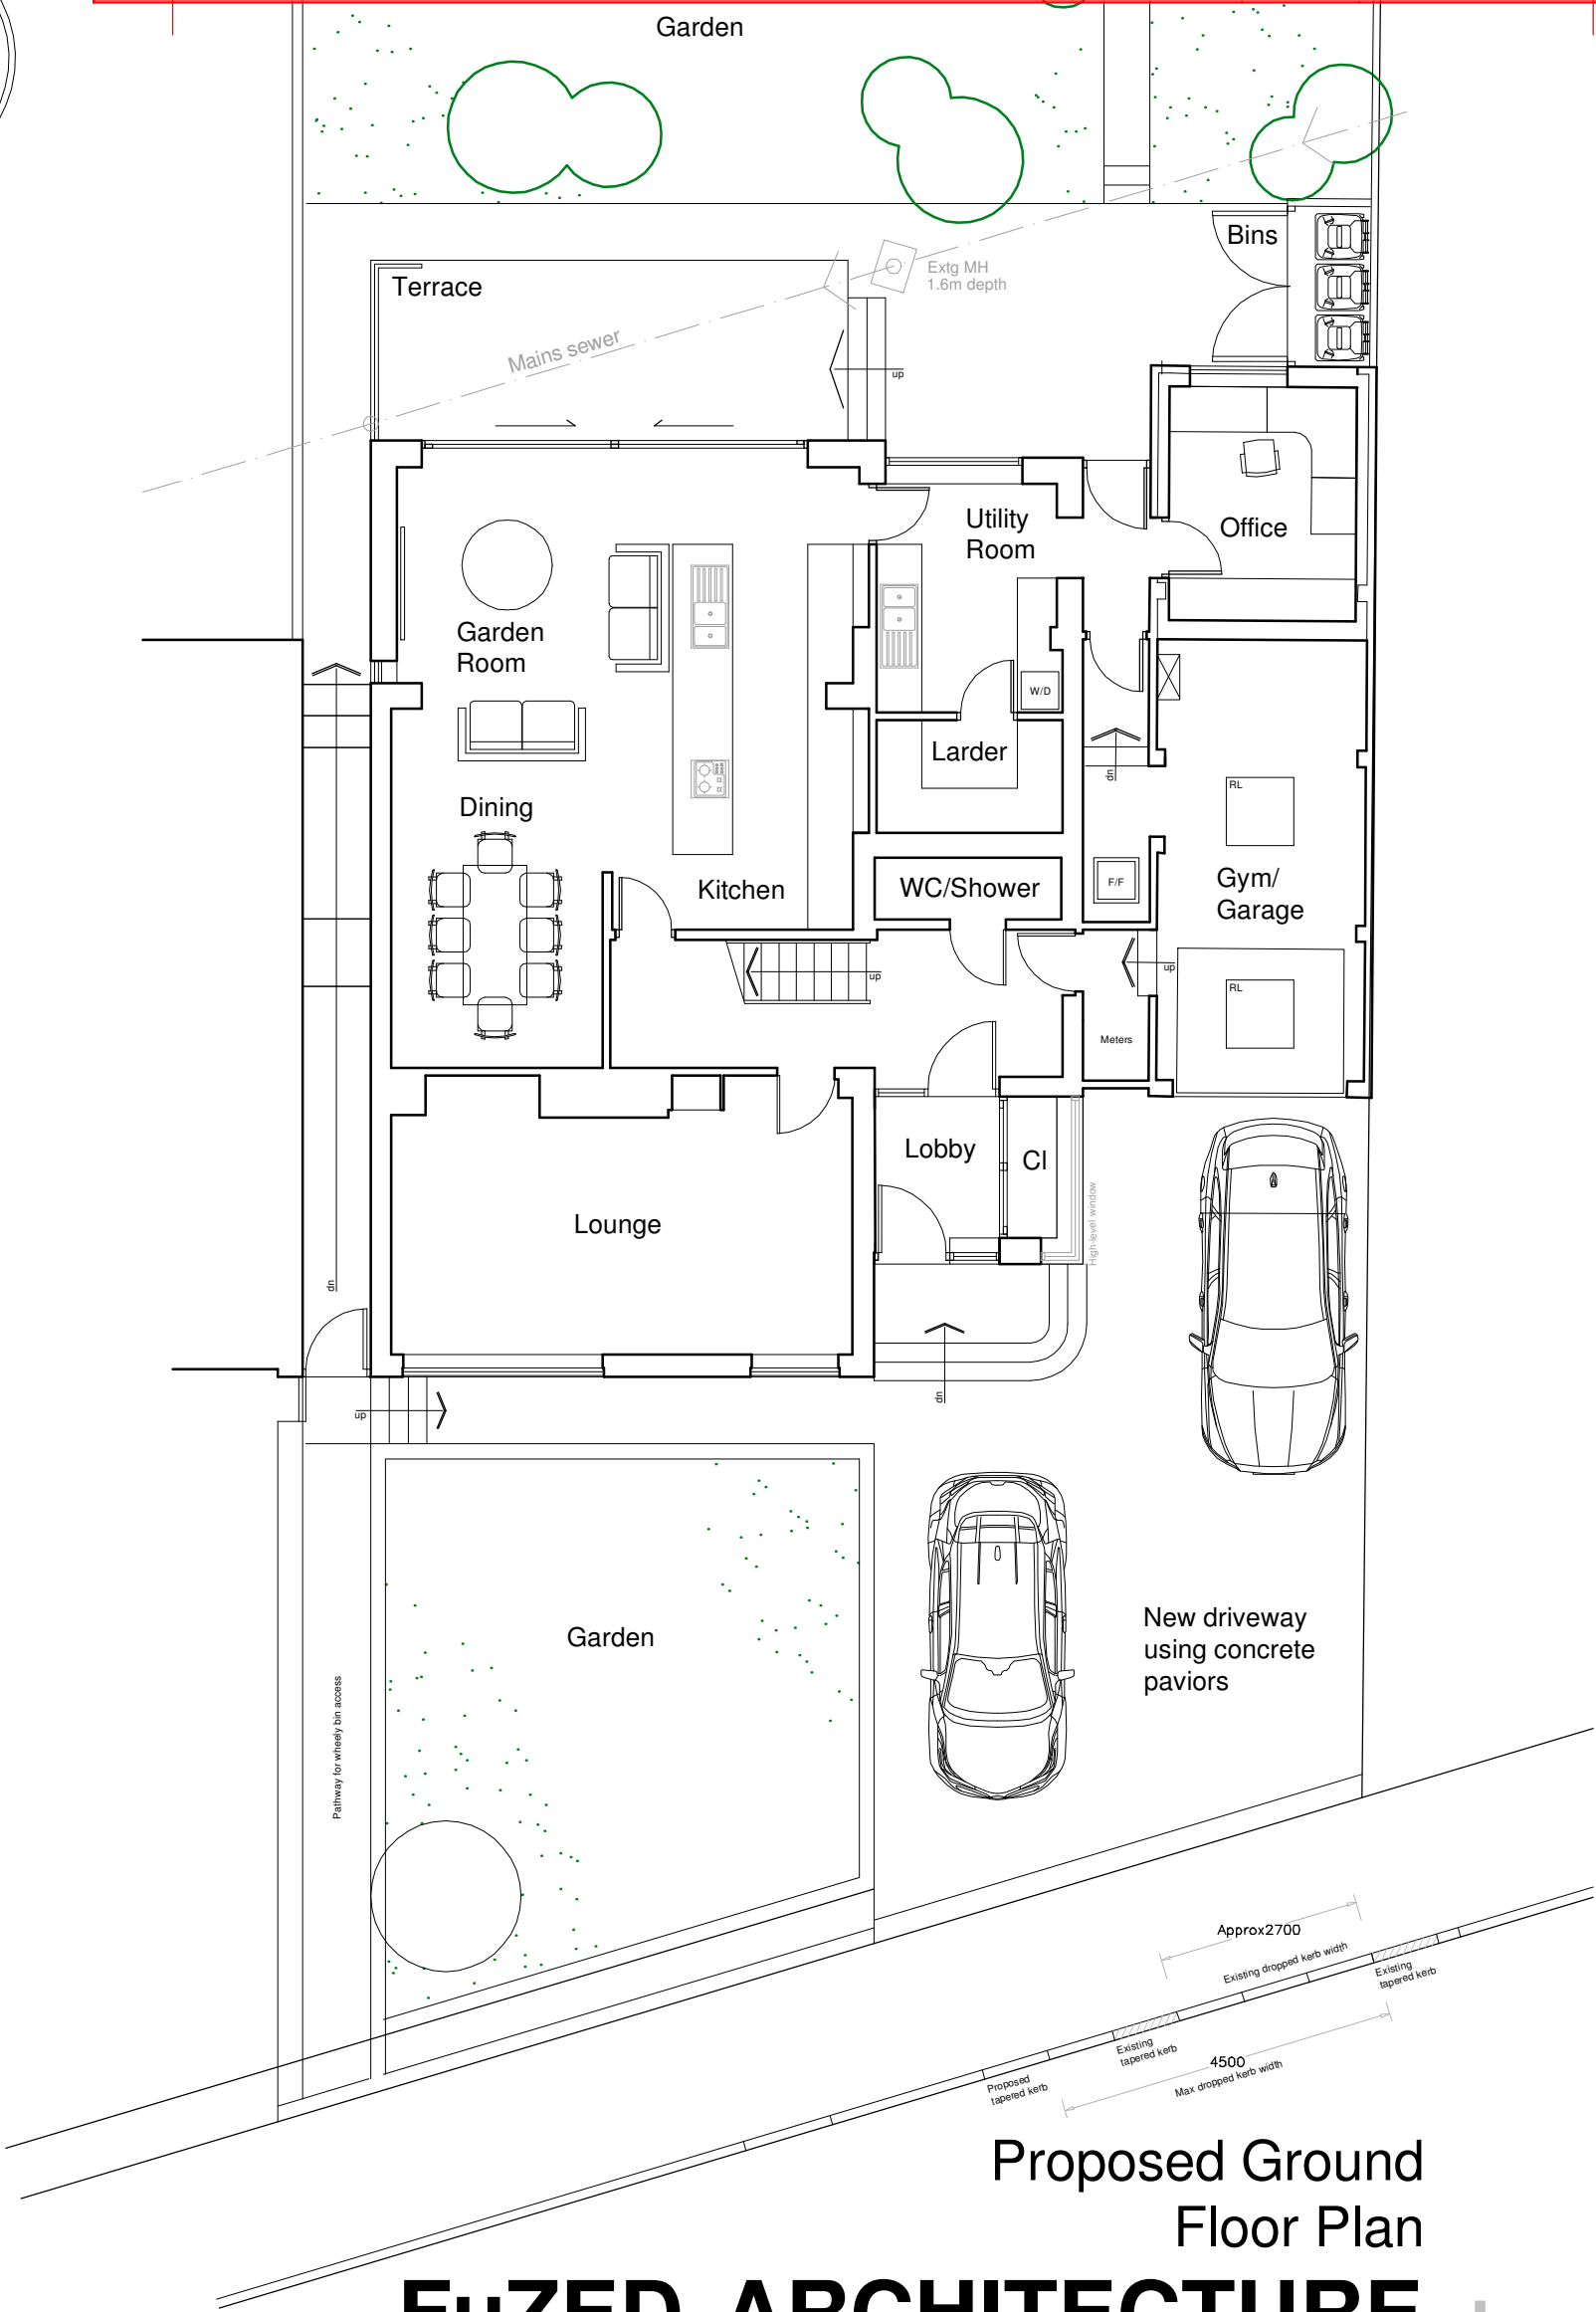

FuZED ARCHITECTURE

FuZED A+D, Jactin House, 24 Hood Street, Ancoats, Manchester M4 6WX
T: 0161 724 8006 E: fuzedarchitects@gmail.com W: fuzedarchitects@gmail.co.uk

Project: 227 Sunnybank Road, Unsworth, Bury BL9 8JU
Client: Mr and Mrs Pearson
Content: Planning Submission
Proposed Floor Plan

DESIGN
Contract No. 1324
Dwg No. 2.01
Revision D
Date July '24

Scale Bar 1:100

