

SIDE GABLE RENDER SPECIFICATION
100mm KINGSPAN INSULATION WITH
EXTERIOR 25 X 38 TRATED BATTENS OVER,
WITH WETHERBY EXTERIOR CEMENT BOARD
FITTED TO FACE AND RENDERED WITH
WETHERBY (WHITE) RENDER FINISH.




Timber Frame Carrier Board Silicone Render System

Wetherby Carrier Boards are primarily designed to provide timber frame construction with a non-combustible or brick finish where the timber frame is already covered with a render finish. This All Wetherby Carrier Board can be fixed to the metal Wetherby cavity rail or timber battens to create a protective cavity behind the non-combustible board.



Carrier board systems provide a high impact, durable and aesthetically pleasing render finish whilst taking up minimal space, using the minimum 15mm Wetherby Cavity Rail measure the full system is less than 40mm in depth.

The Silicone Render Carrier Board system achieves an A2-s1, d0 fire rating to BS EN 13501-1, allowing installation to projects of any height. The unique Wetherby Kapsol is available in multiple sizes and helps to simplify installation, ensuring exceptional flexibility in design options.

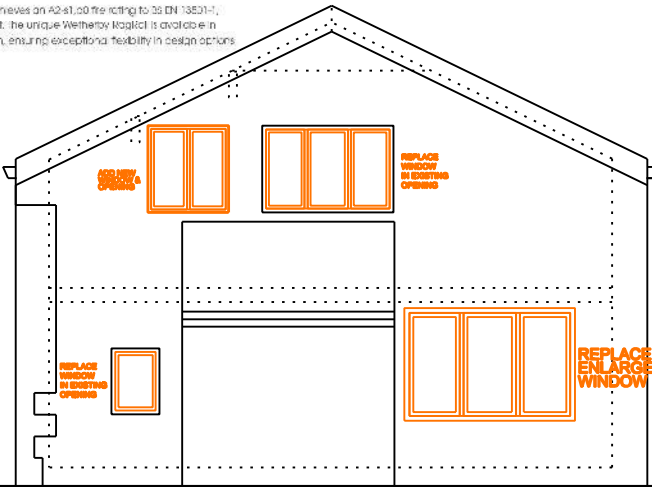


PROPOSED FRONT ELEVATION

PROPOSED REAR ELEVATION

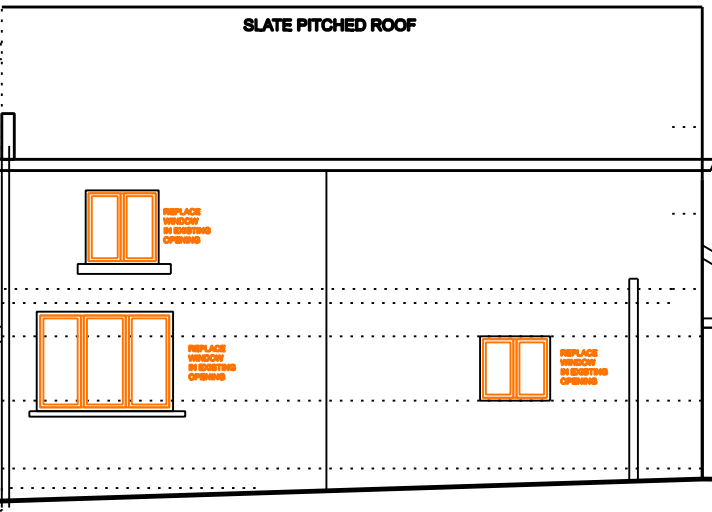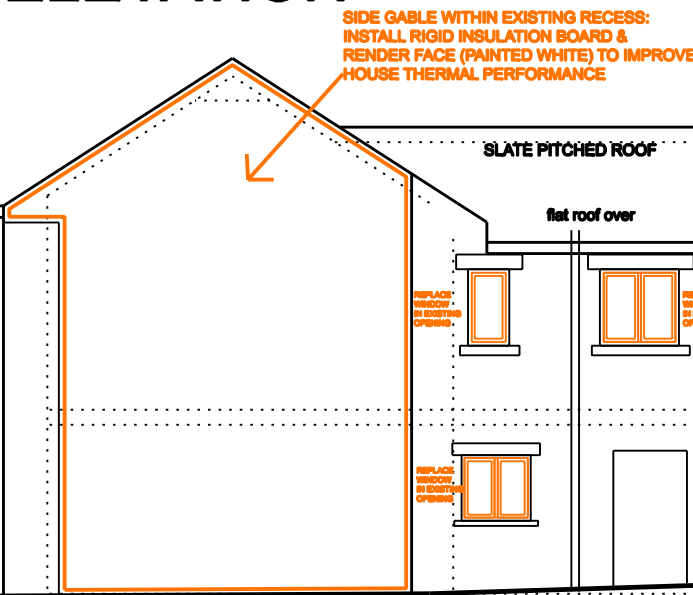

PROPOSED SIDE ELEVATION

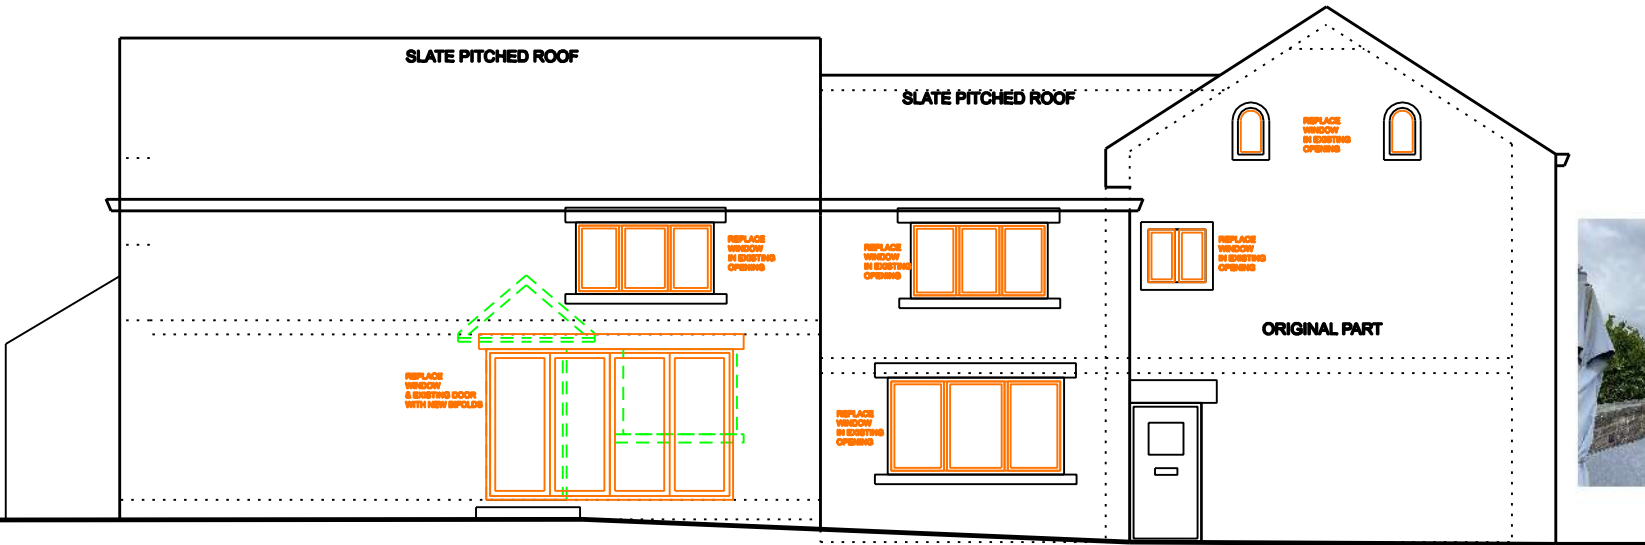

PROPOSED SIDE ELEVATION



BAST HOUSE FARM COTTAGE
MANCHESTER ROAD
BURY BL9 5LZ

Drwg. No: 20234/ 04 / 04

Date : OCTOBER 2024

Scale 1:100 @ A3

Rev 21ST JULY 2025

Mark Thorley design limited



Mark Thorley MCIAT, MSAI, MFPWS

Chartered Architectural Technologist, Party wall surveyor & Architectural Illustrator.

Mobic : 07986 453541
email : mark@markthorleydesign.com
website : www.markthorleydesign.com

ALL NEW WINDOWS TO BE HIGH QUALITY WOOD GRAIN
'FLUSH SASH' AS PHOTOS ABOVE
(NO POOR QUALITY PROJECTING CASEMENT LIKE EXISTING)

4. PROPOSED ELEVATIONS