






920 3460 920
PROPOSED REAR ELEVATION

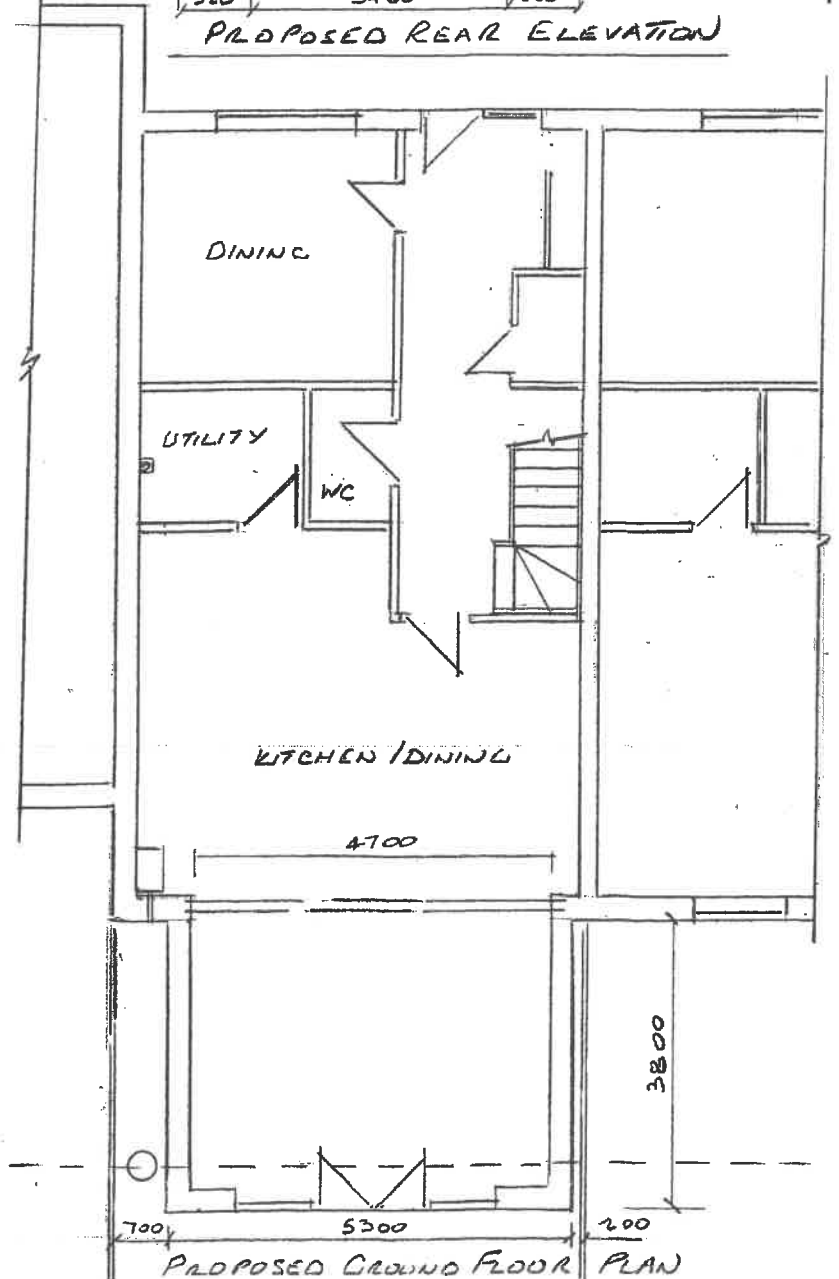


700 5200 200
PROPOSED GROUND FLOOR PLAN

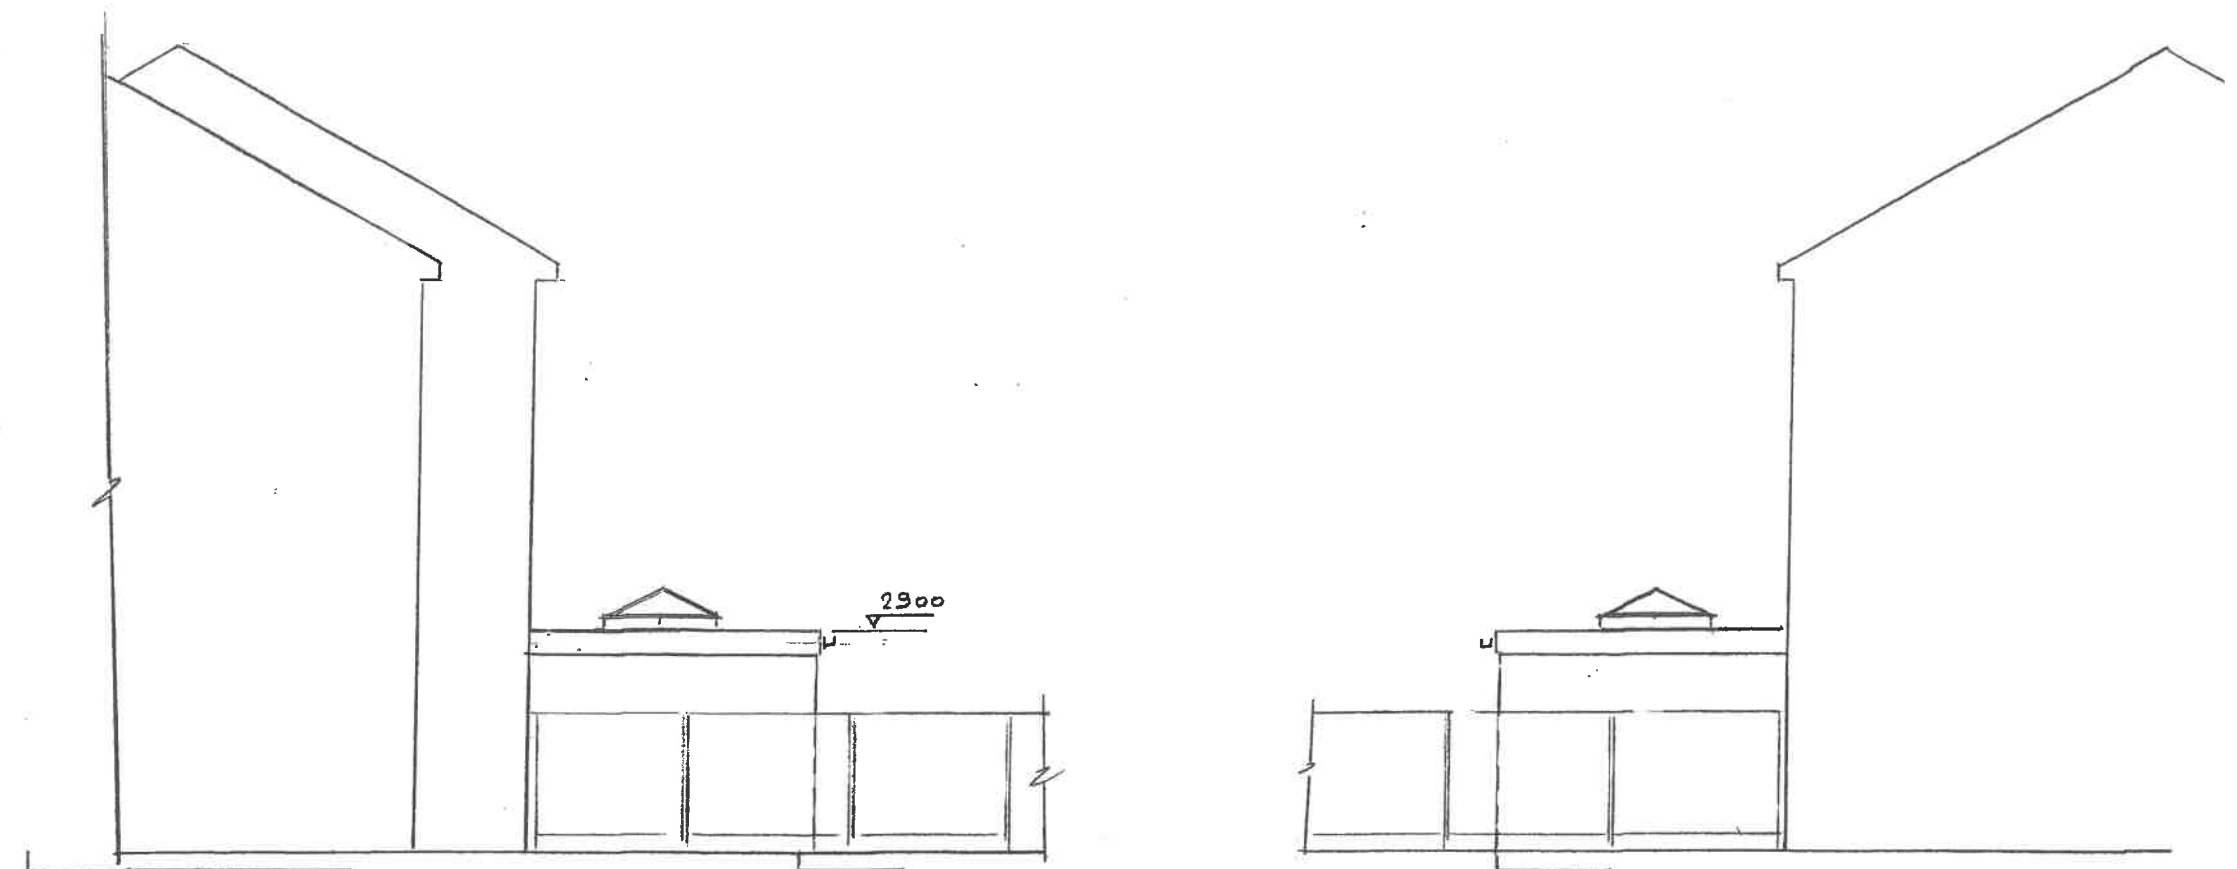


2900
PROPOSED SIDE ELEVATION

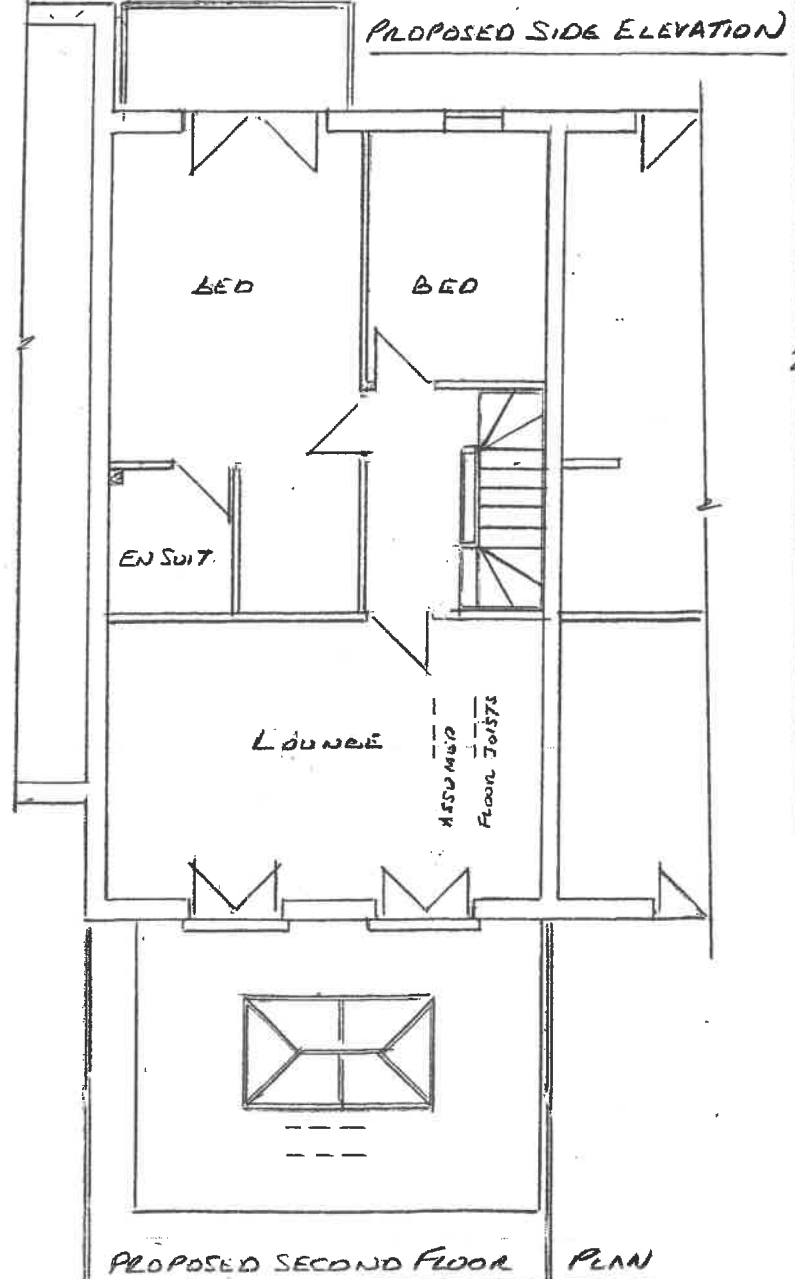


PROPOSED SECOND FLOOR PLAN

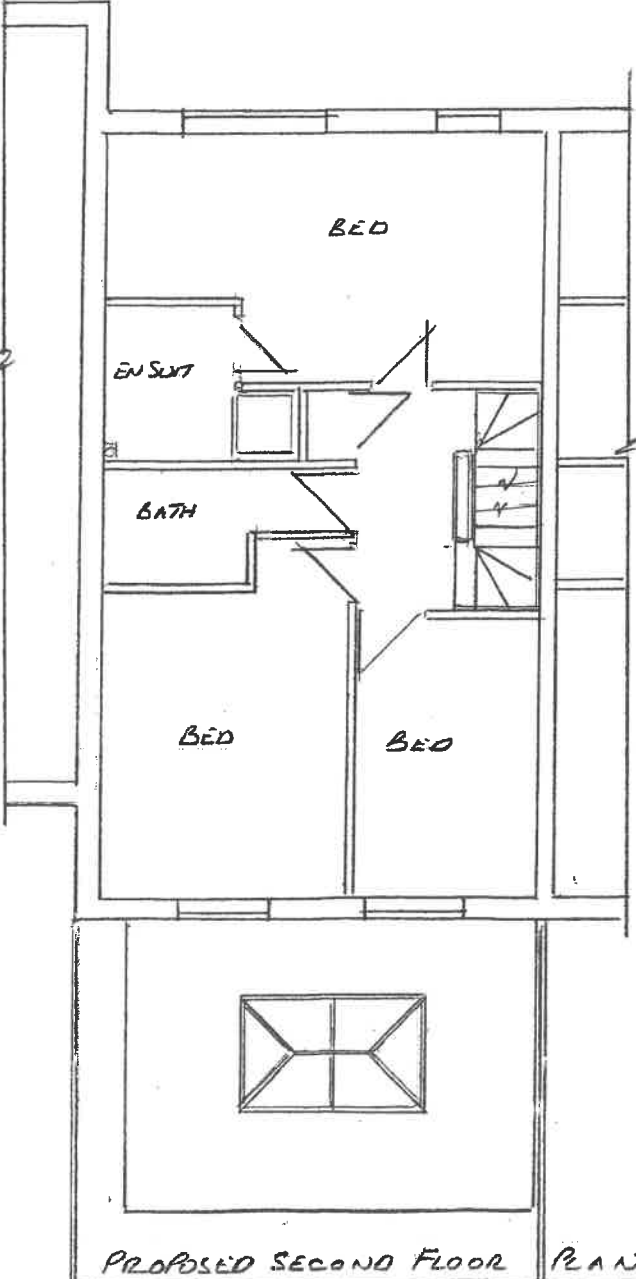

PROPOSED SECOND FLOOR PLAN

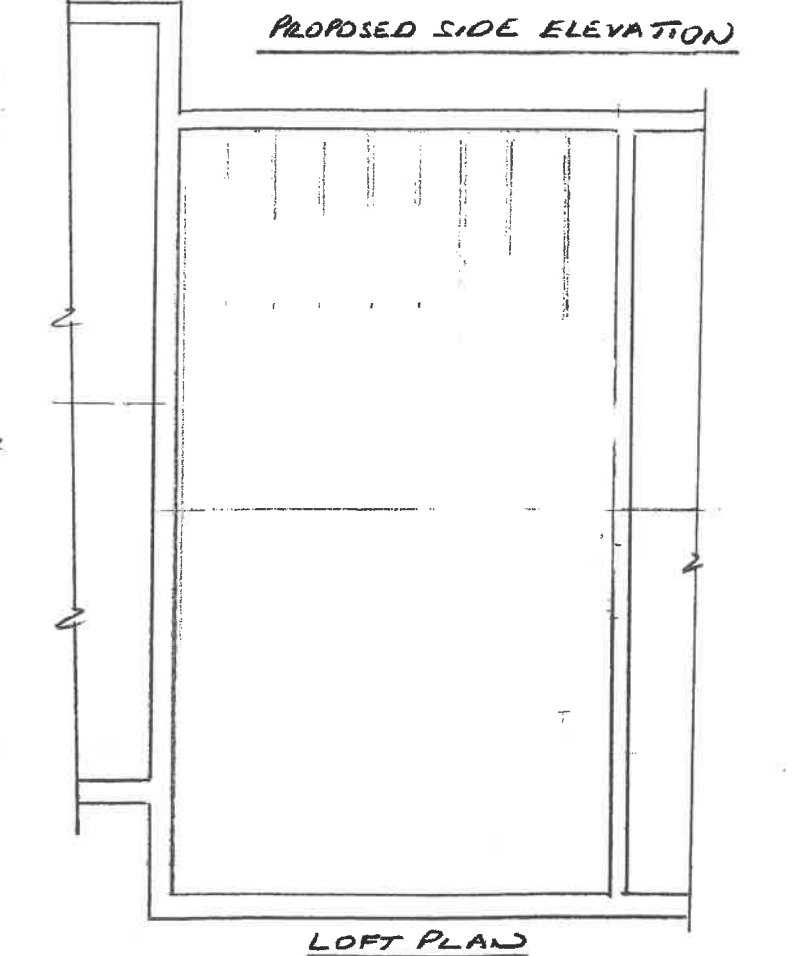

PROPOSED SIDE ELEVATION

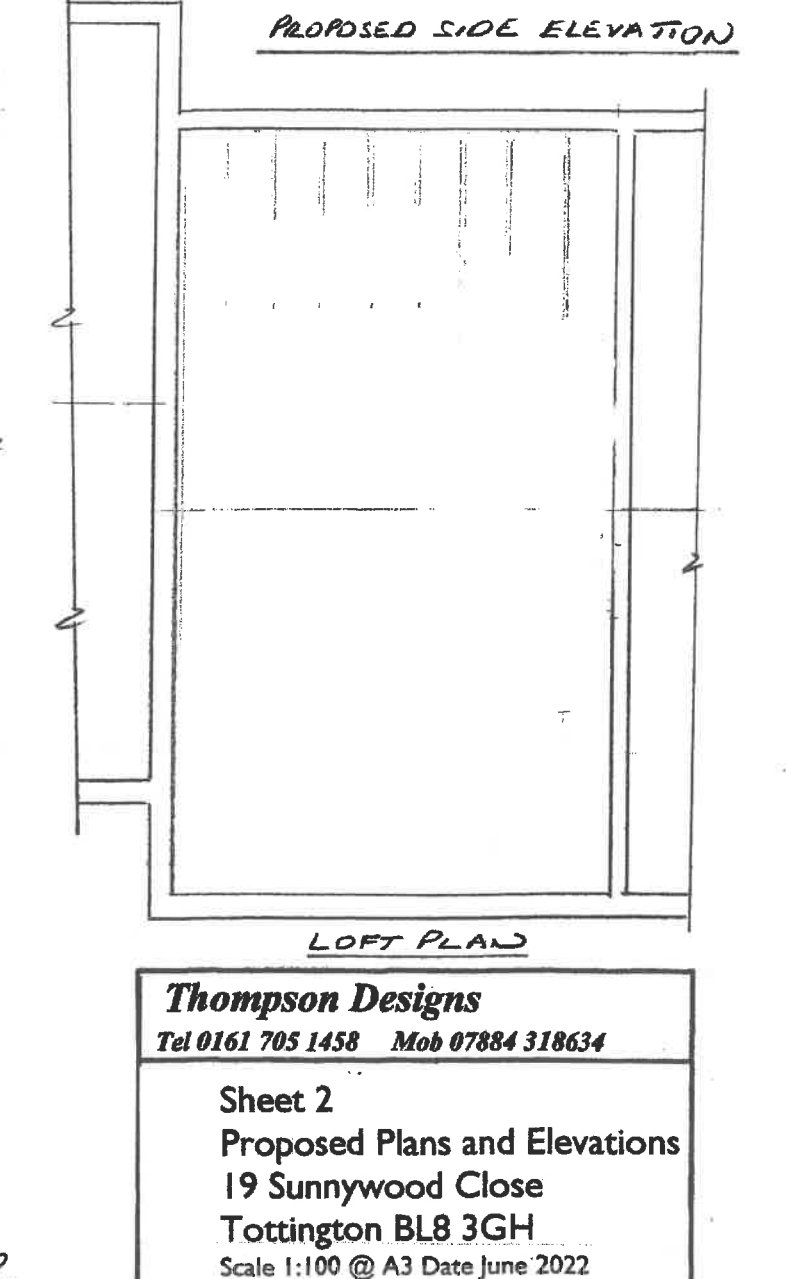

LOFT PLAN

Thompson Designs
Tel 0161 705 1458 Mob 07884 318634

Sheet 2
Proposed Plans and Elevations
19 Sunnywood Close
Tottington BL8 3GH
Scale 1:100 @ A3 Date June 2022