



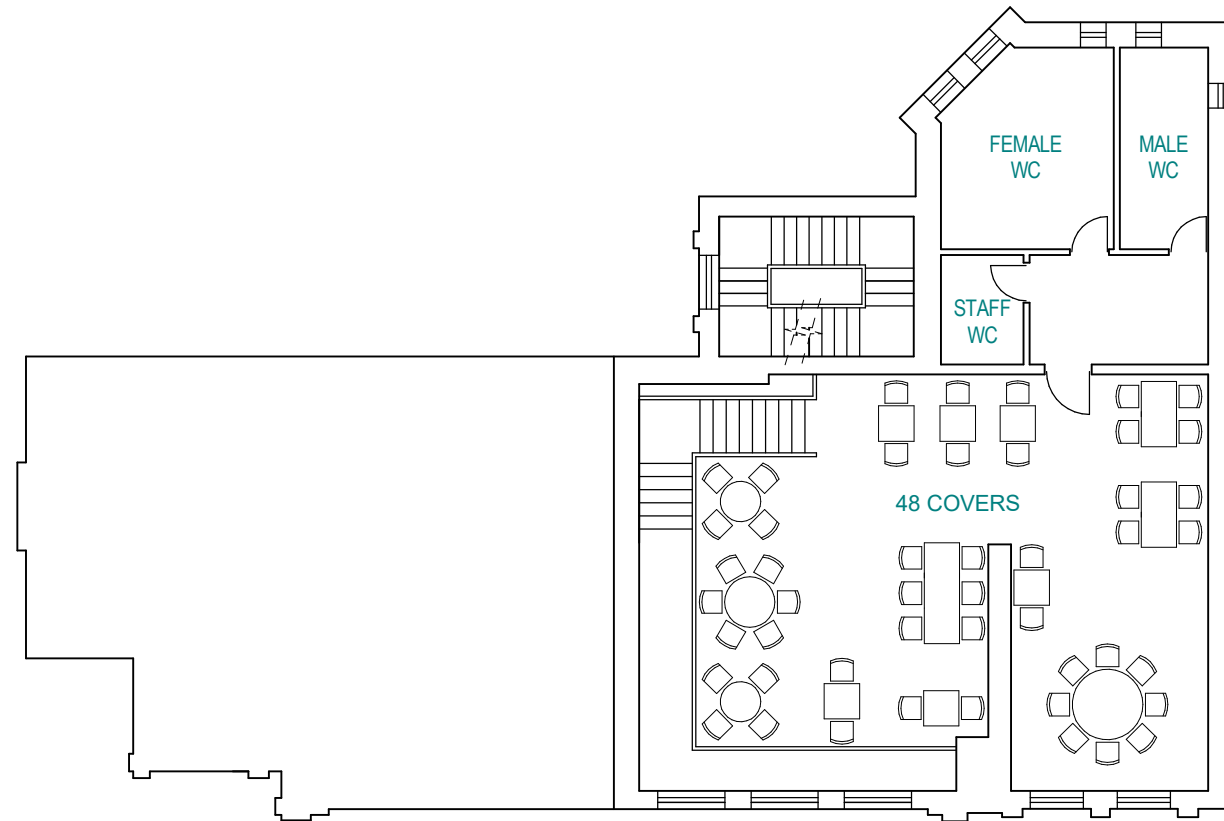


FIRST FLOOR

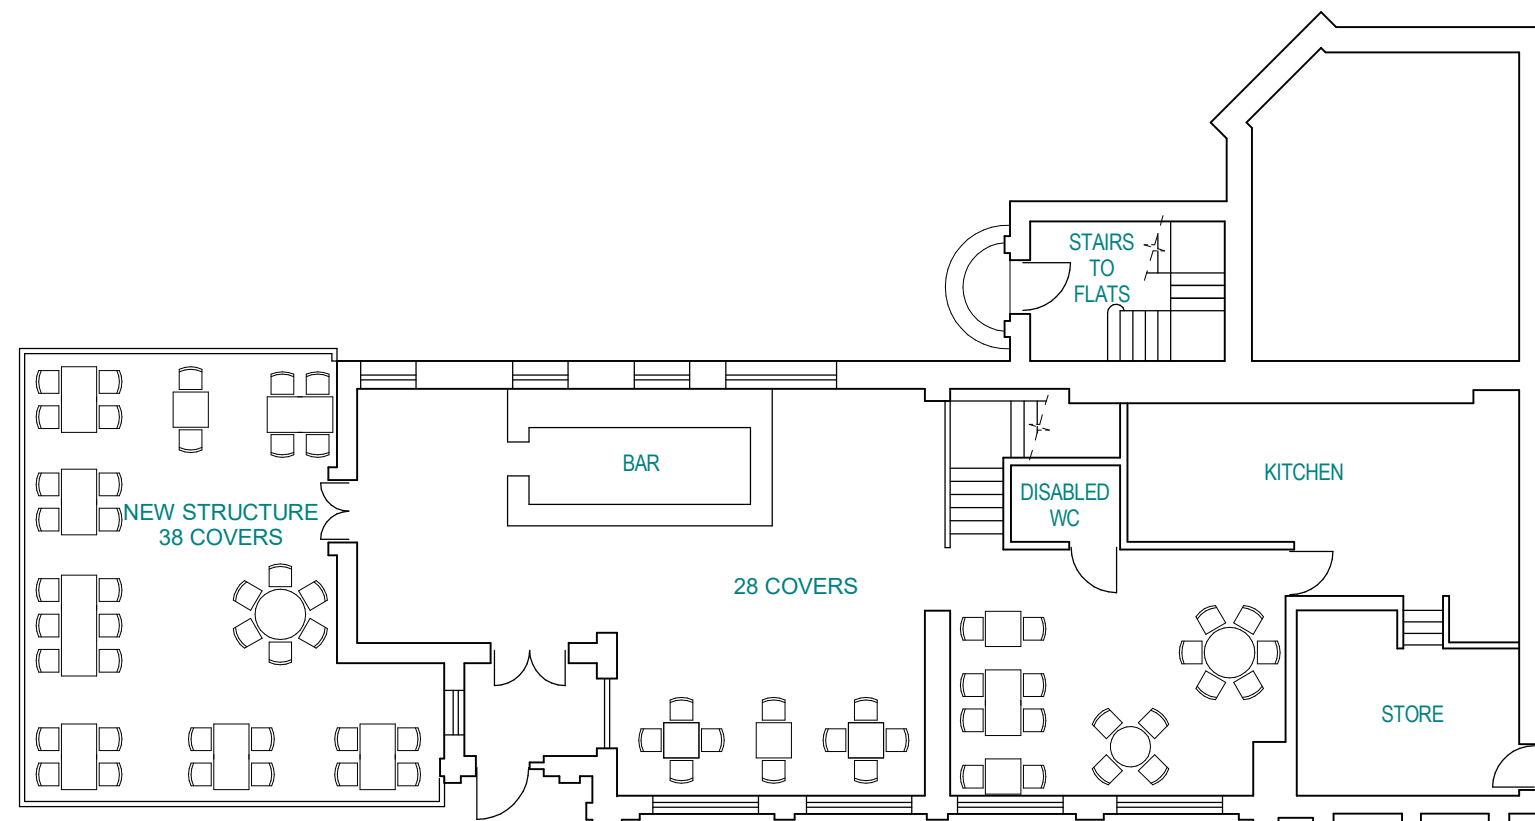

GROUND FLOOR

TOTAL 114 COVERS

 

Project: PORADA WHITEFIELD, MANCHESTER M45 8QP			
Title: PROPOSED FLOOR PLANS			
Date: 04-09-22	Scale: 1:150 @ A3	Dwg No: 30709	
ALL DIMENSIONS ARE IN MILLIMETRES UNLESS OTHERWISE STATED peterleetechnicalservices@yahoo.com			Projection: 