

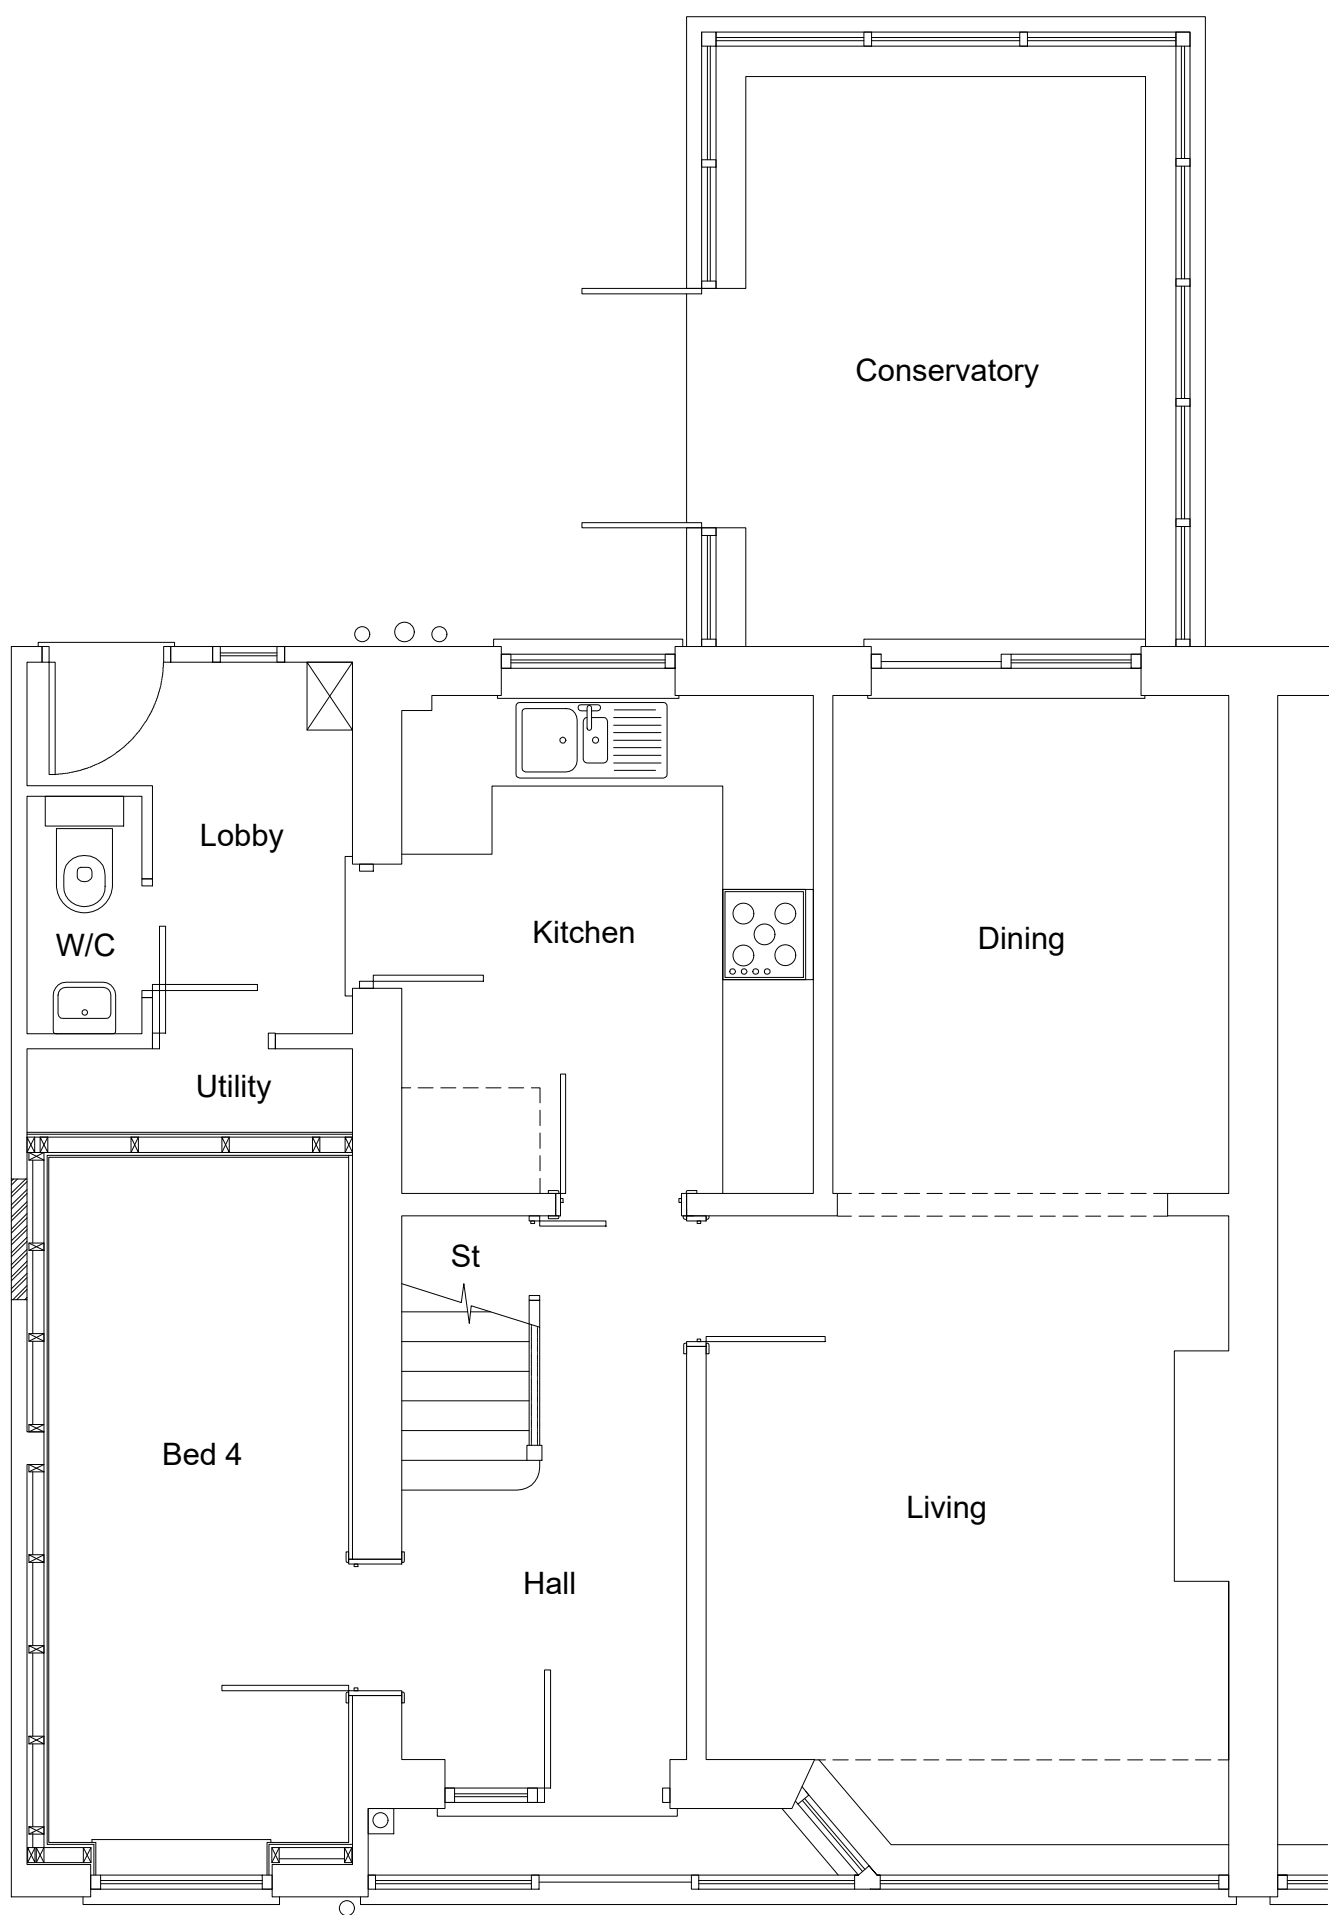
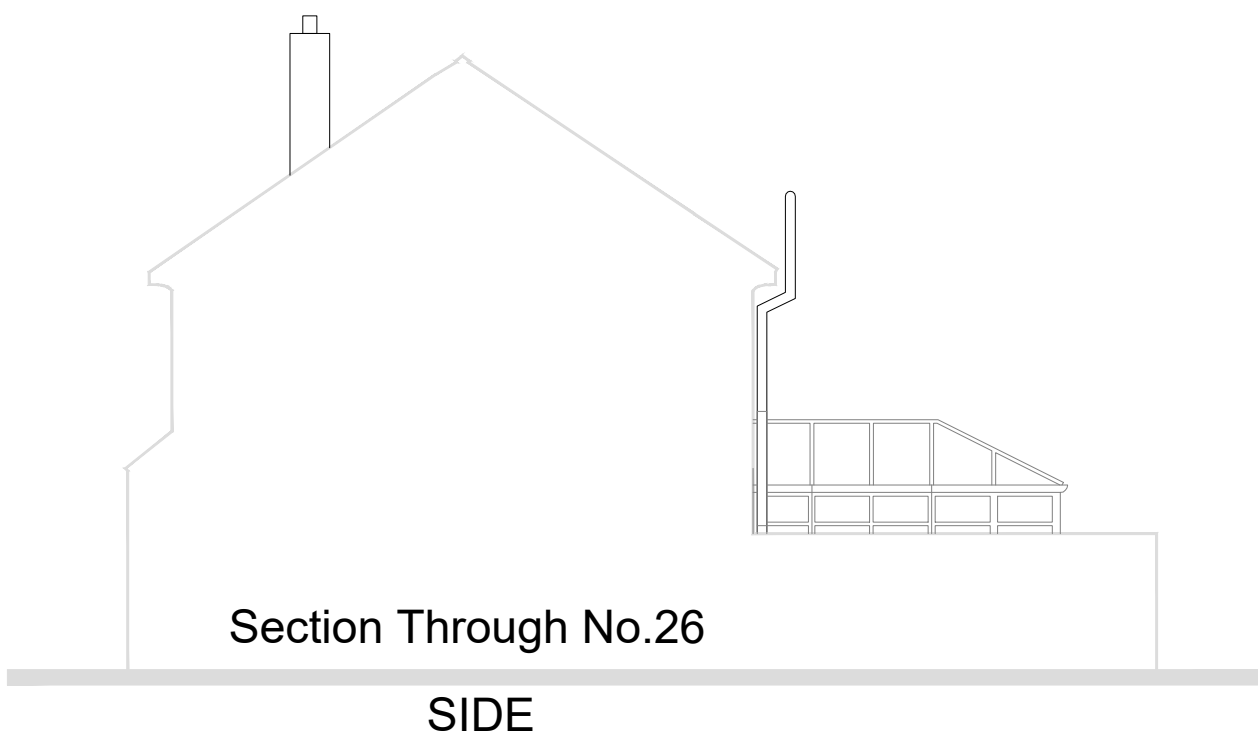
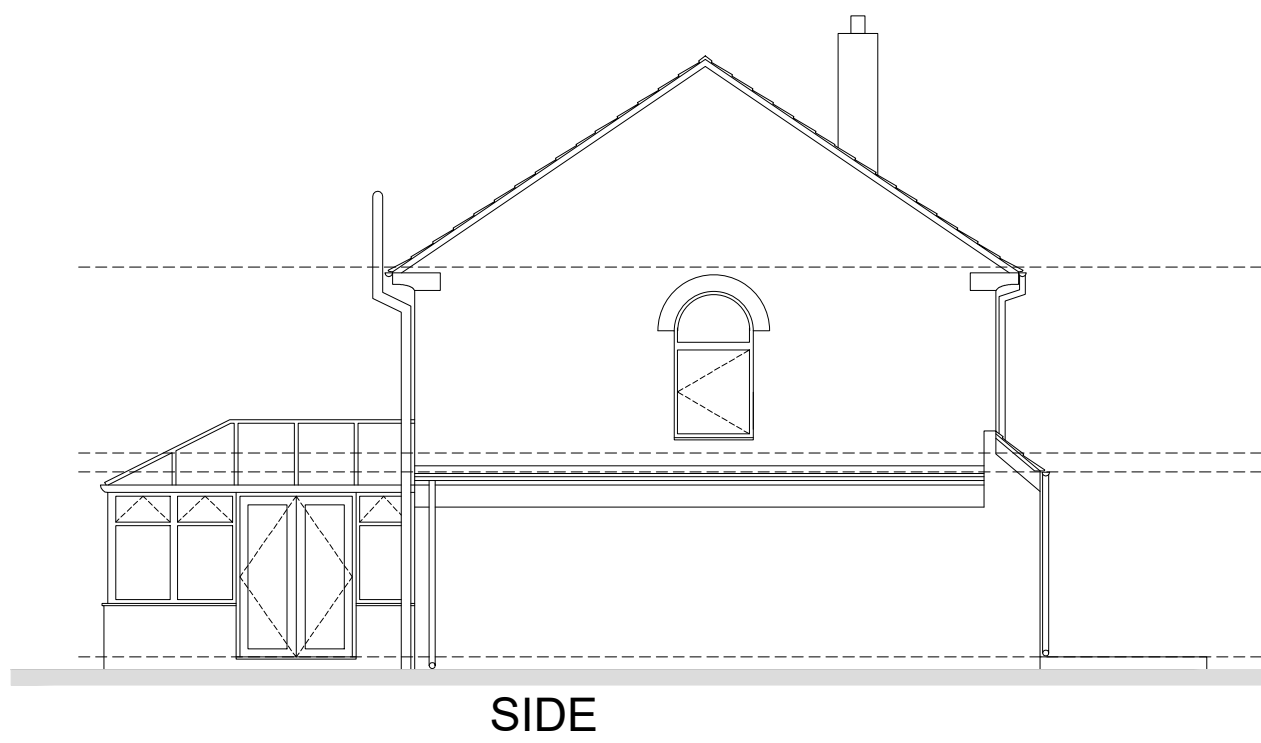
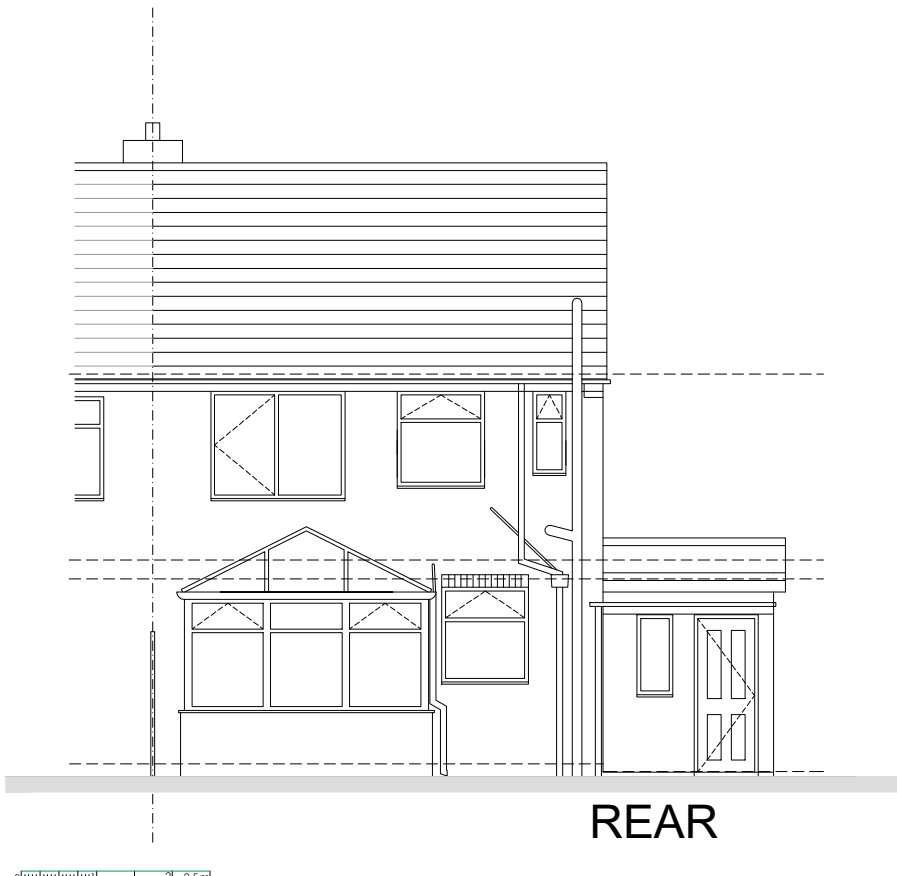


Rev	Date	Description	Drawn
A	04.09.20	Side Sectional Elevation from no.26 added	DGL

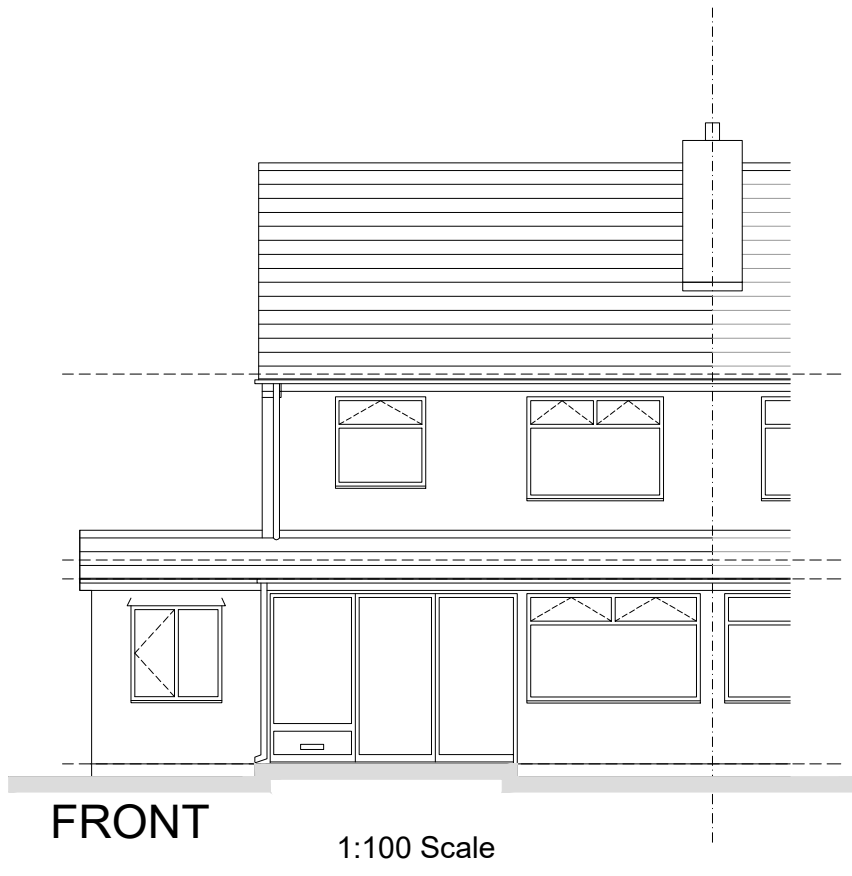


GROUND FLOOR PLAN

1:50 Scale

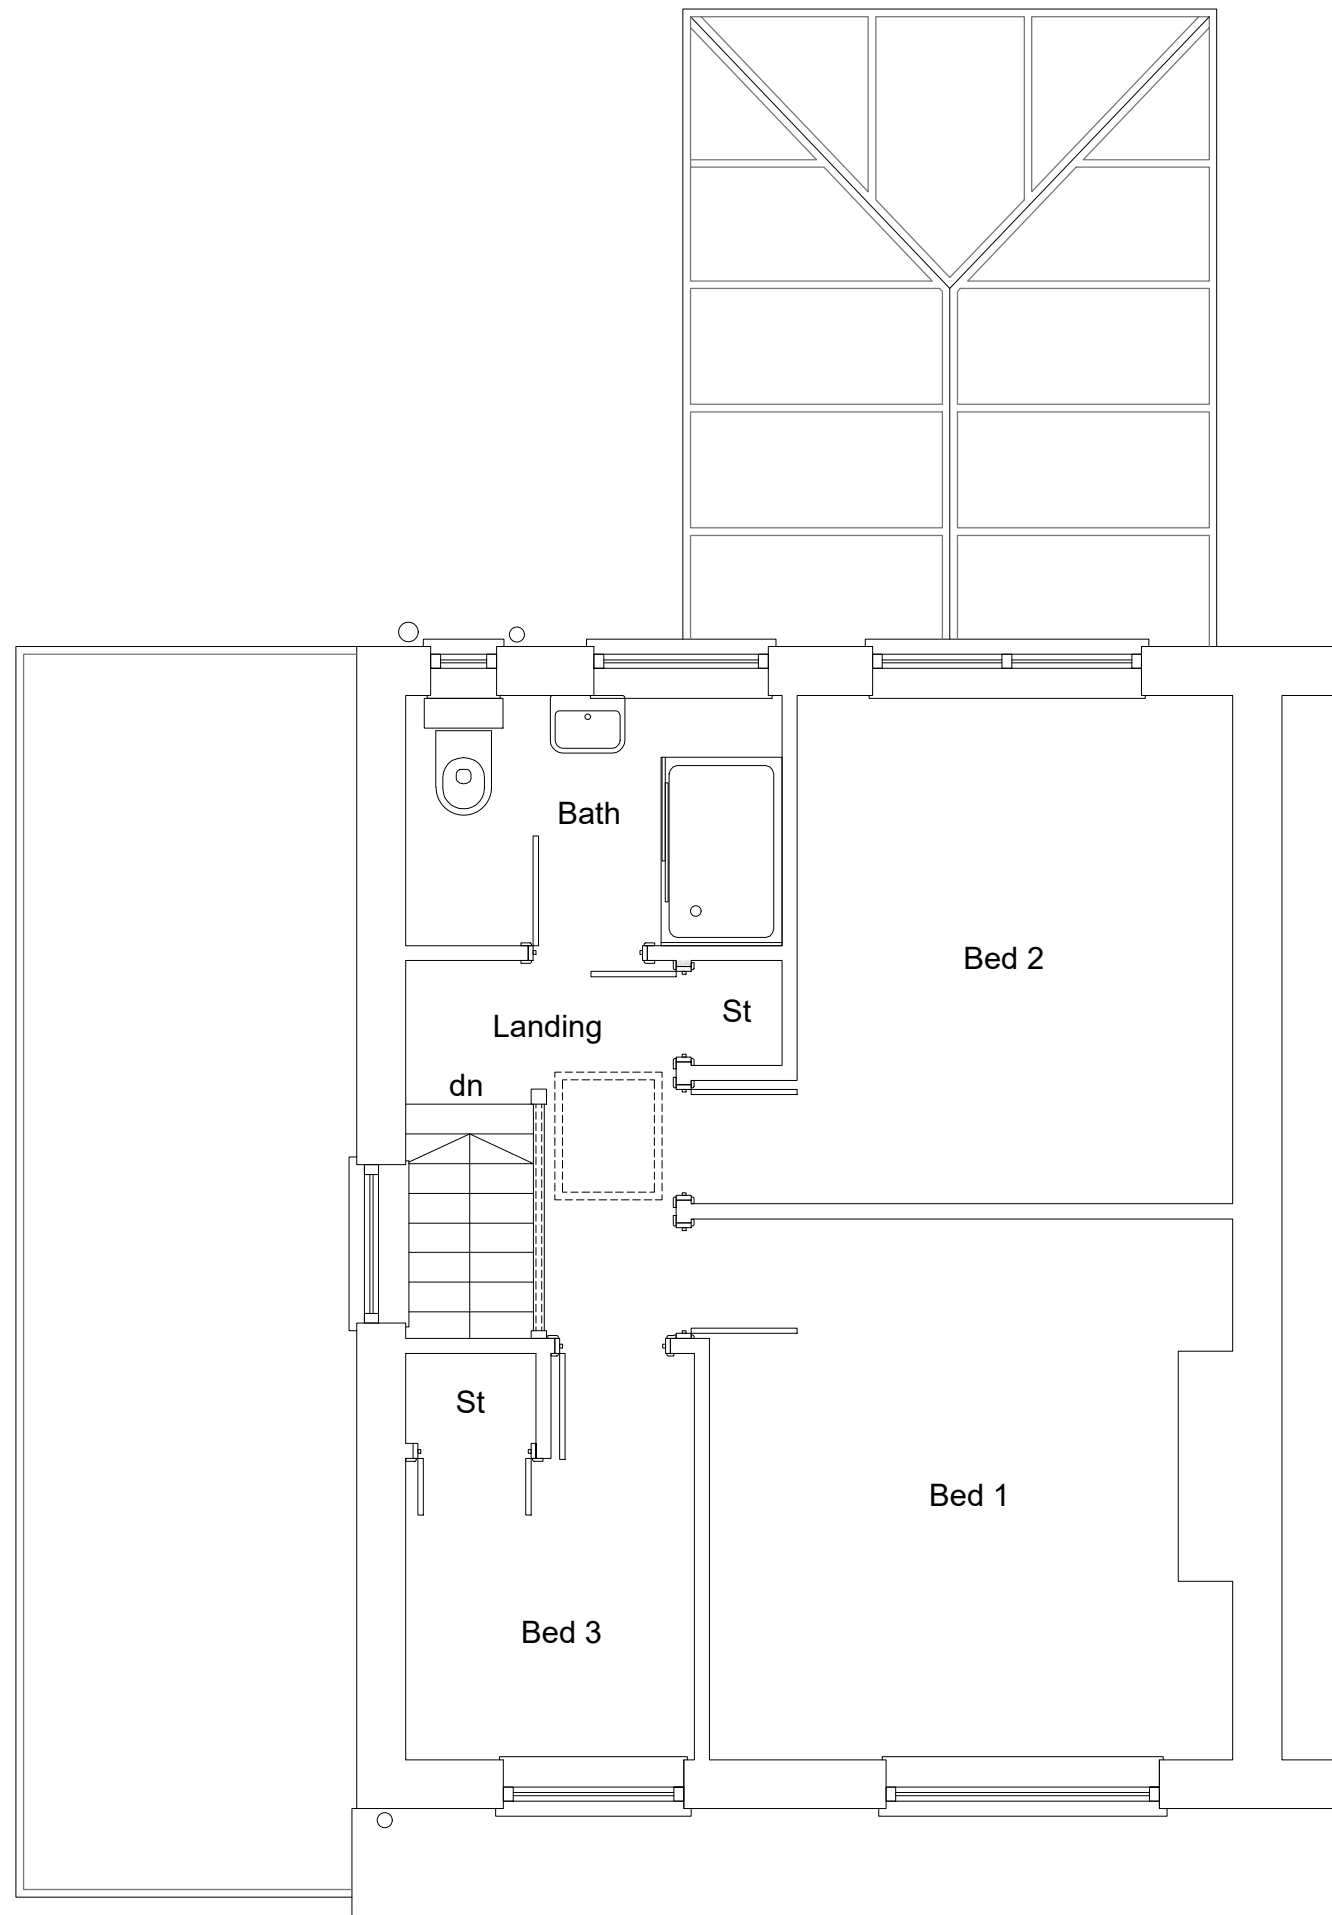

FIRST FLOOR PLAN

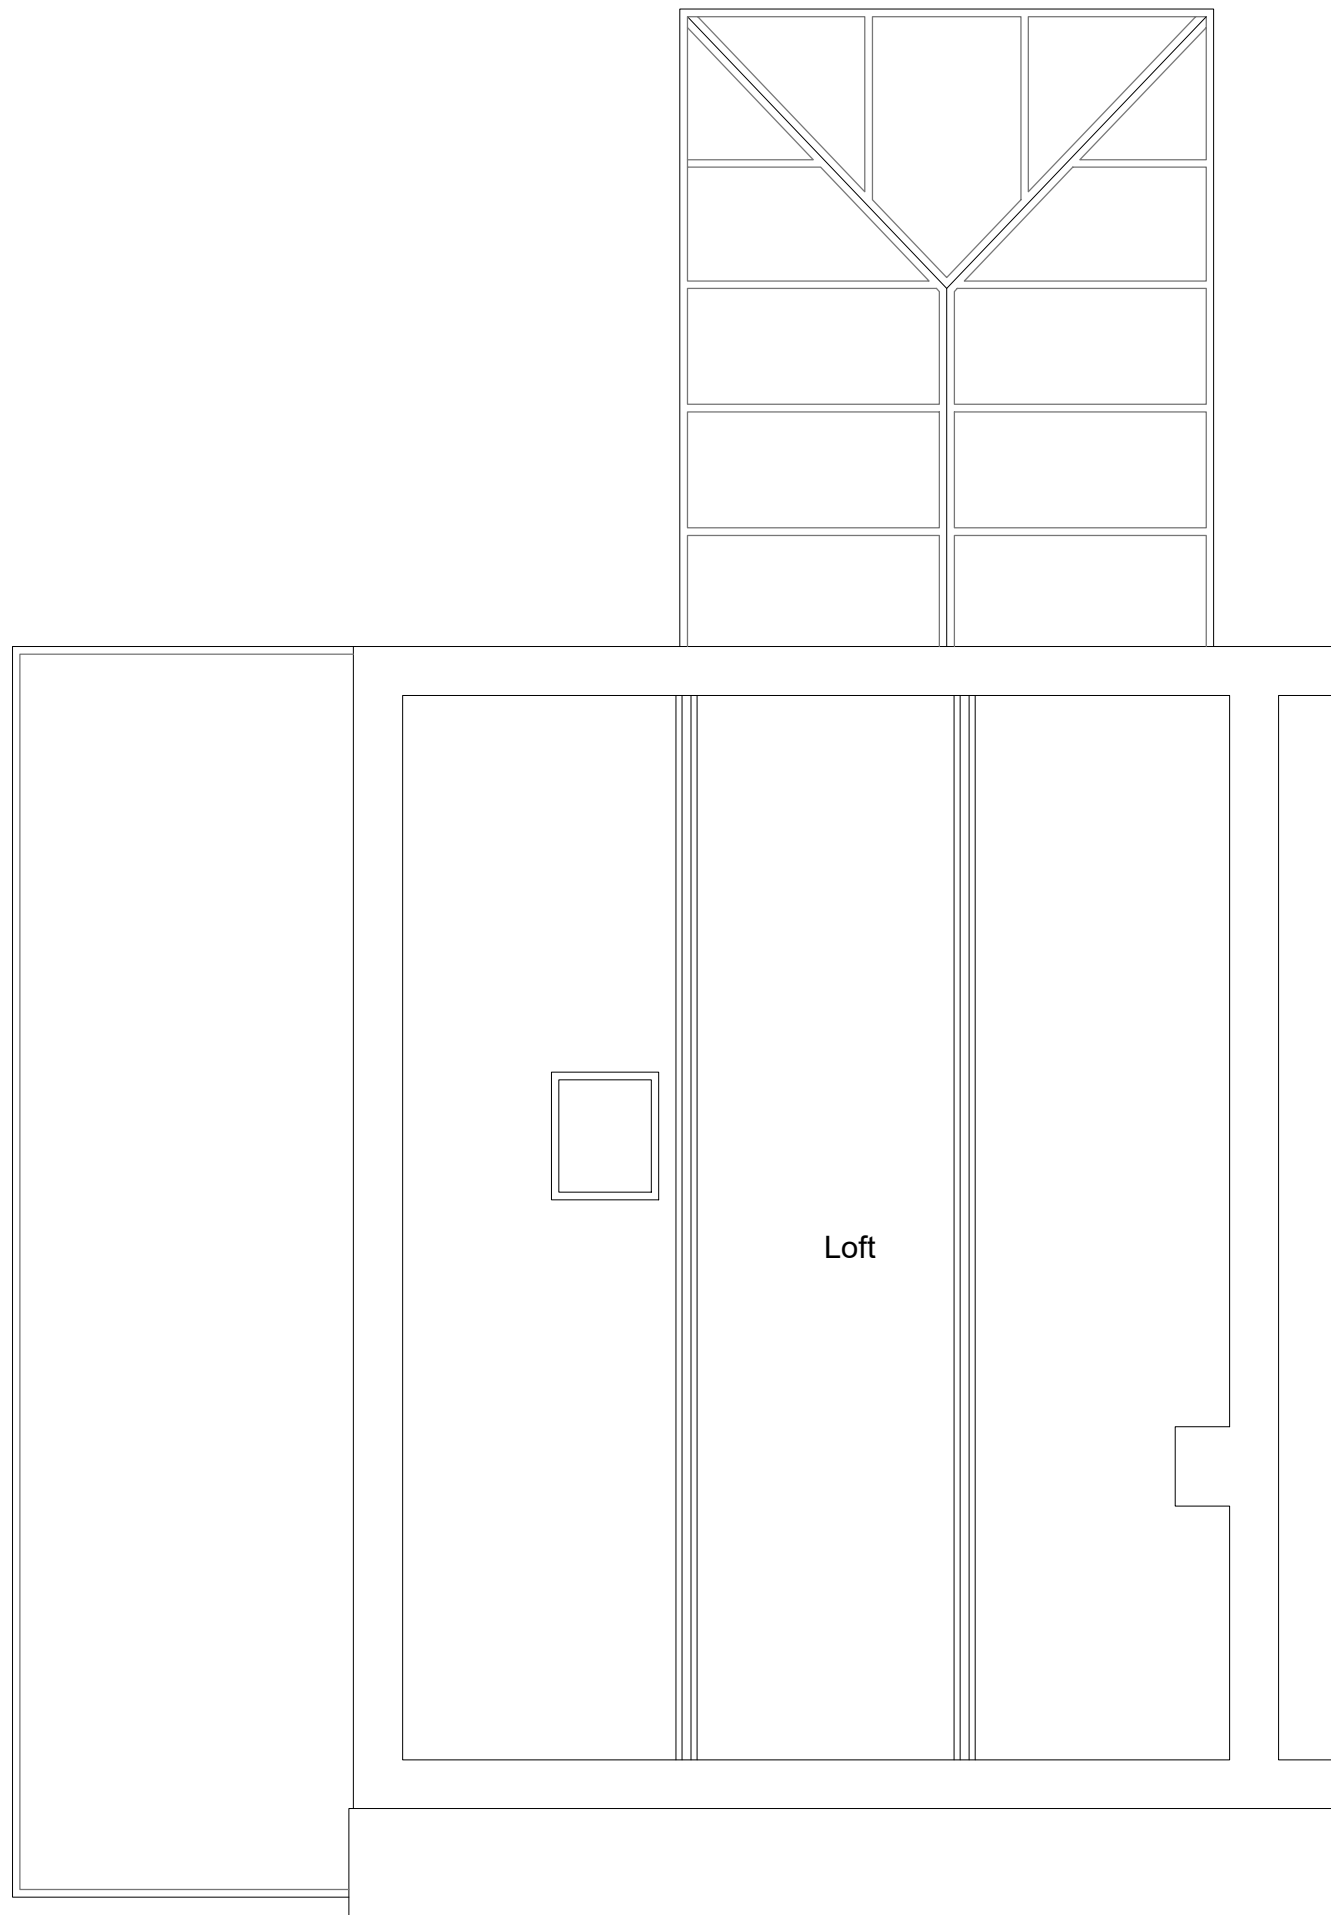

SECOND FLOOR PLAN



DGL Associates Limited
Barn Meadow House
Southfield Fold Farm
Southfield, Burnley
Lancashire BB10 3RH
Tel : 01282 601157
darren.dgla@gmail.com

Drawing Name: Floor Plans and Elevations (EXISTING)	
Project: 28 Woodbank Drive, Bury	
Scale: 1:50 / 1:100 @ A1	Drawn: DGL
Date: 19.08.20	Approved: -
Drawing No. 1509/PFP+E/Ex01	Revision A

