

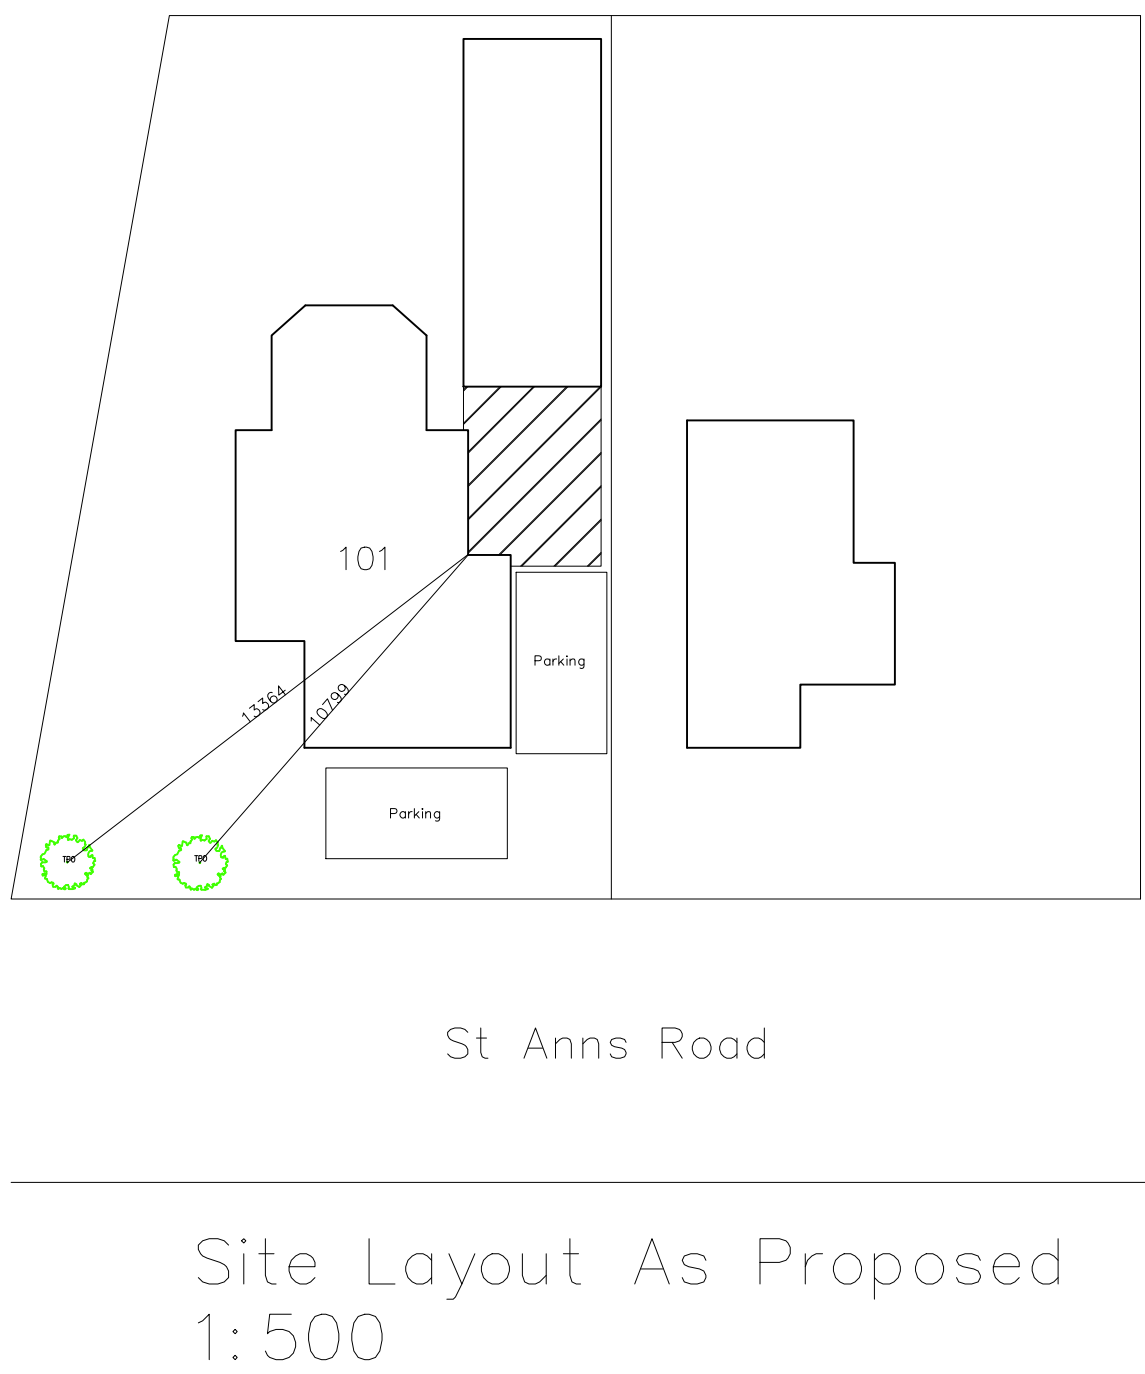
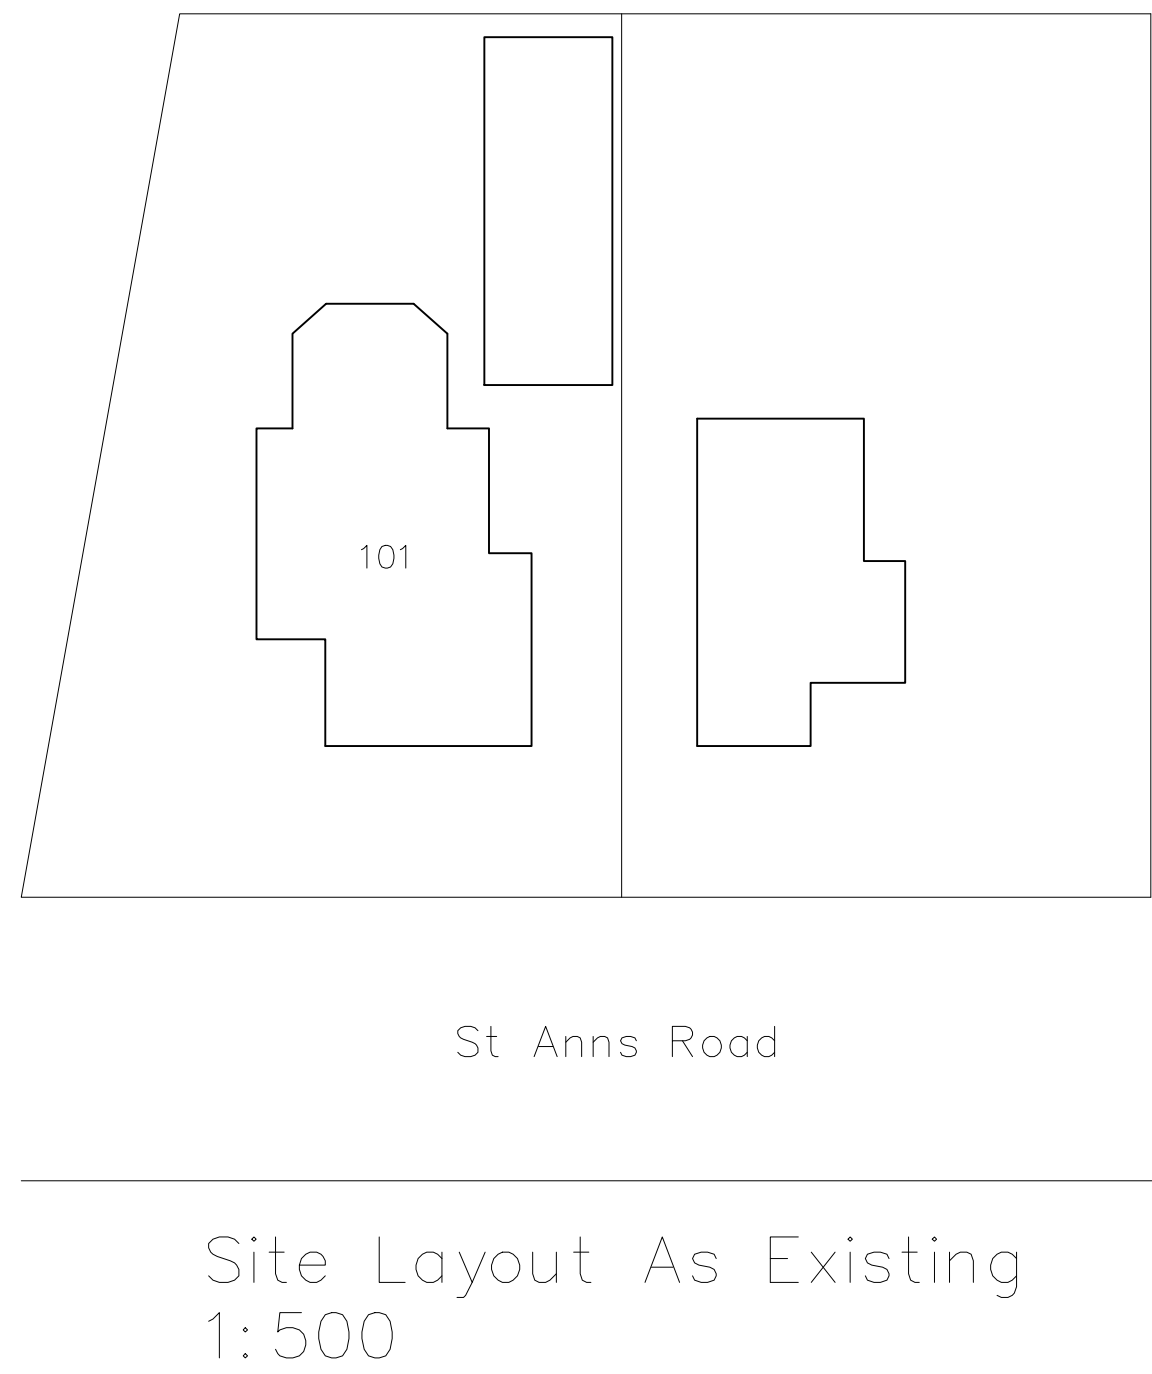
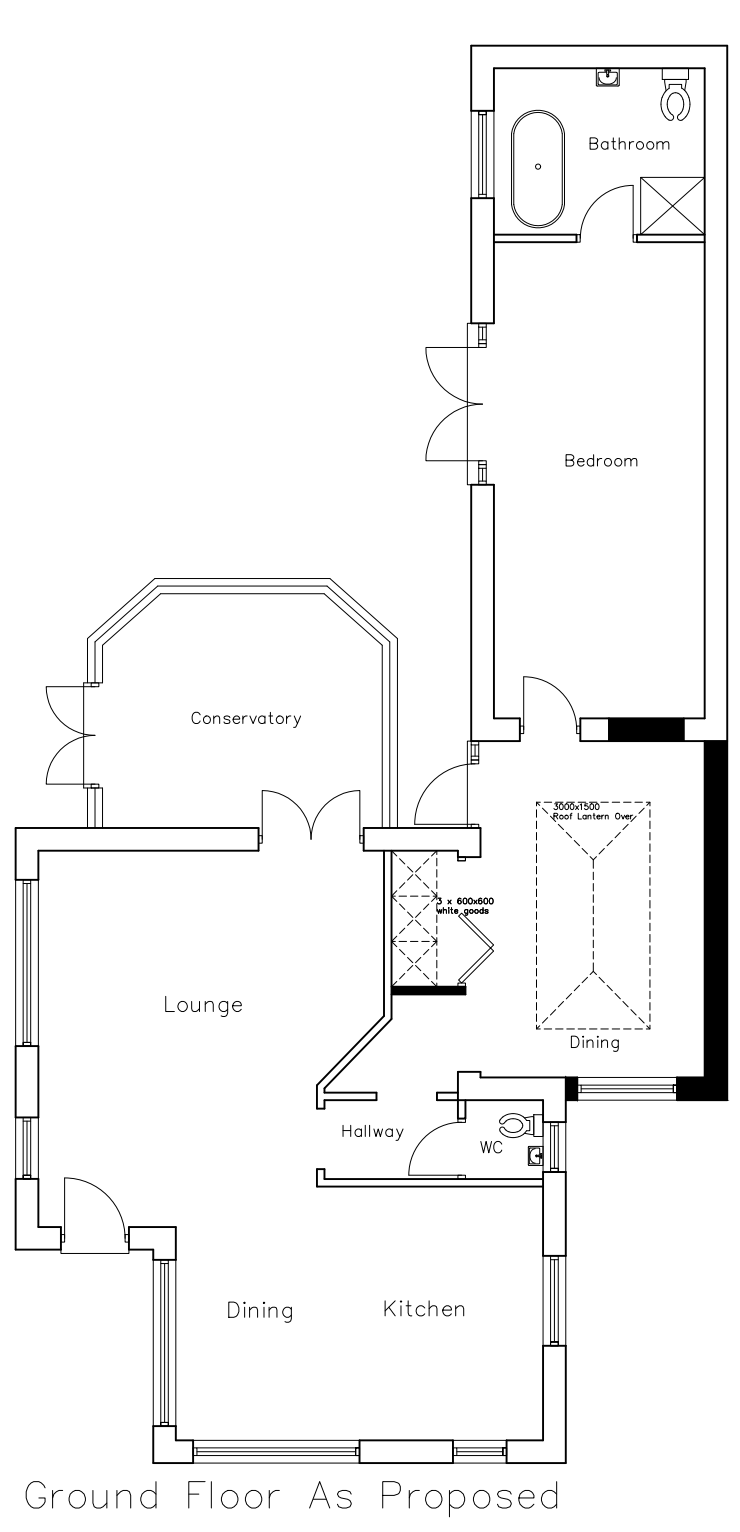
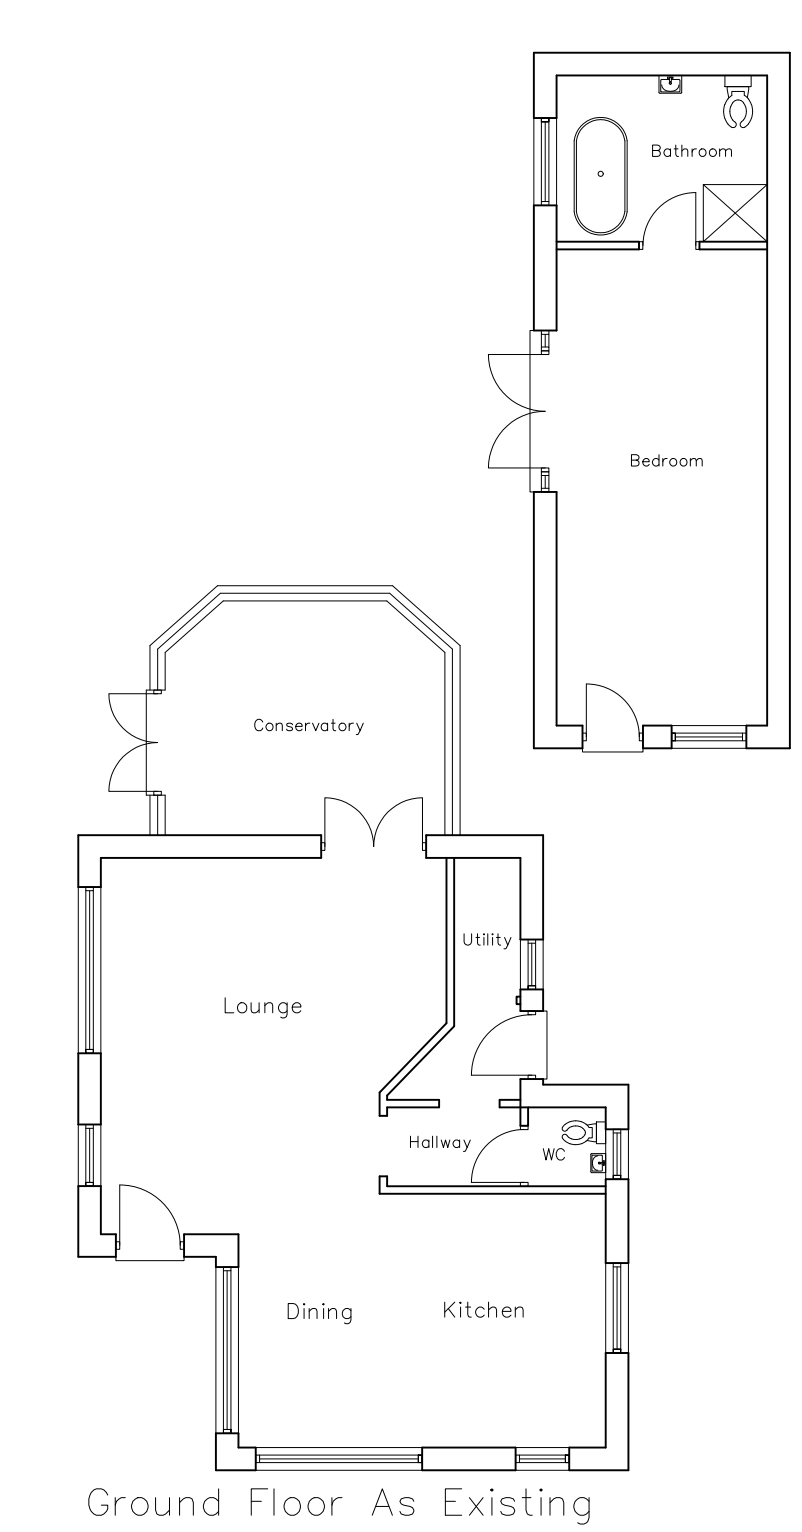
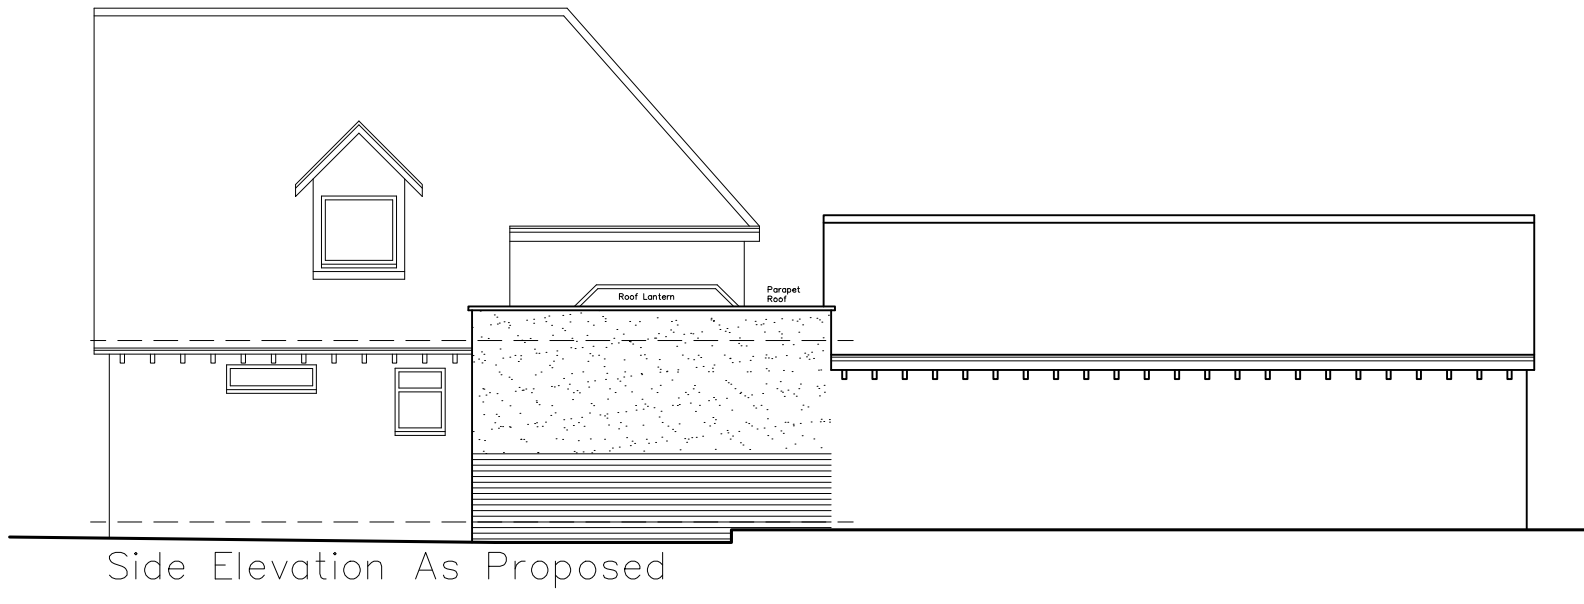
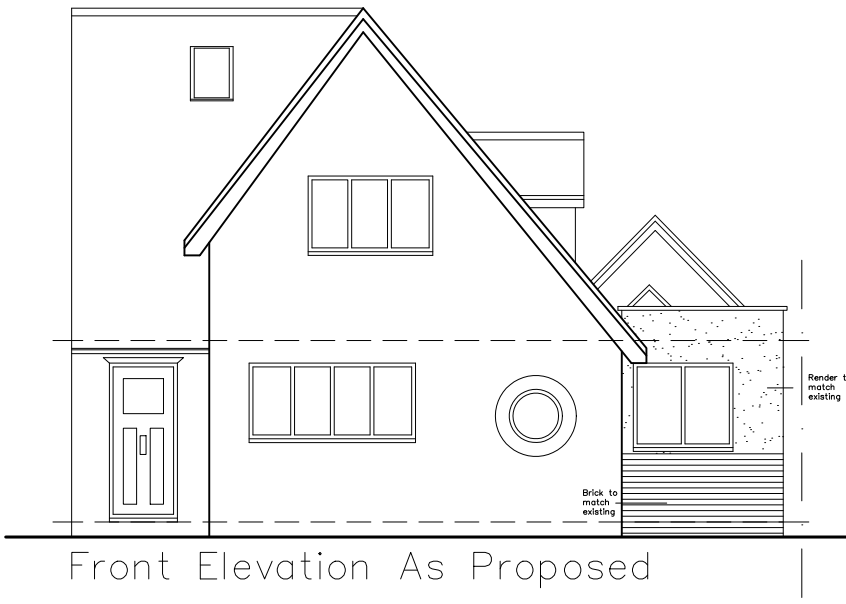


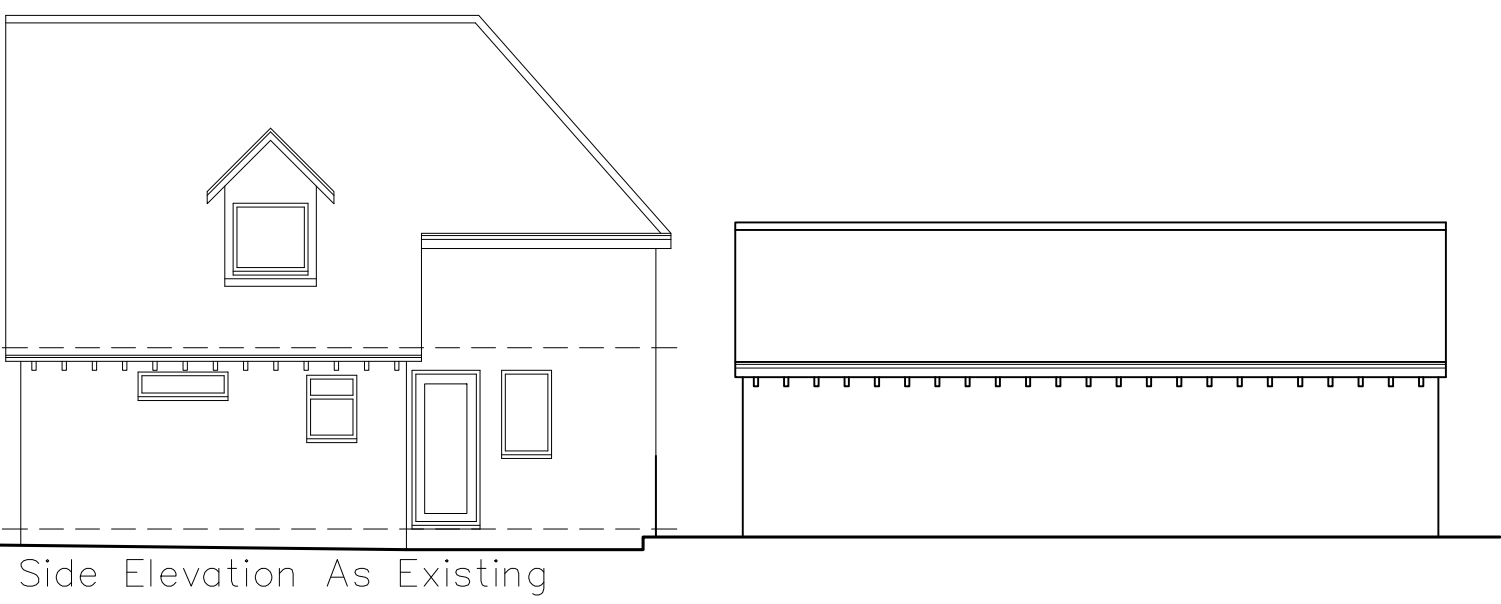

A 10.05.23 Site plans added

REV. DATE DESCRIPTION

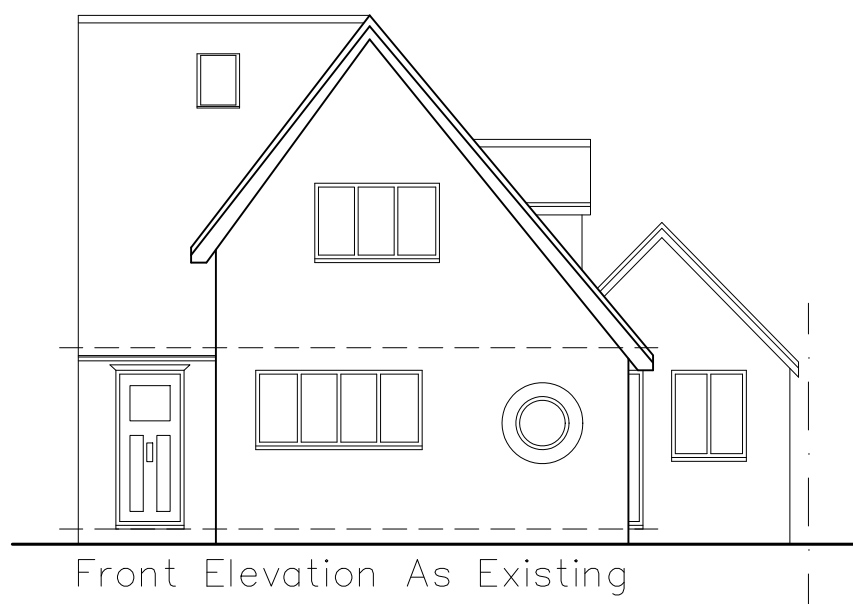

Single Storey Side Extension at 102 St Anns Road for Mr Ambrose

EXISTING AND PROPOSED FLOOR PLANS AND ELEVATIONS

PLANNING DRAWING.

SCALE 1:100 @A1 DATE 20.03.23

DRAWN M.B

REF.

DRAWING NO. 2023/0031/0001

REV. A