


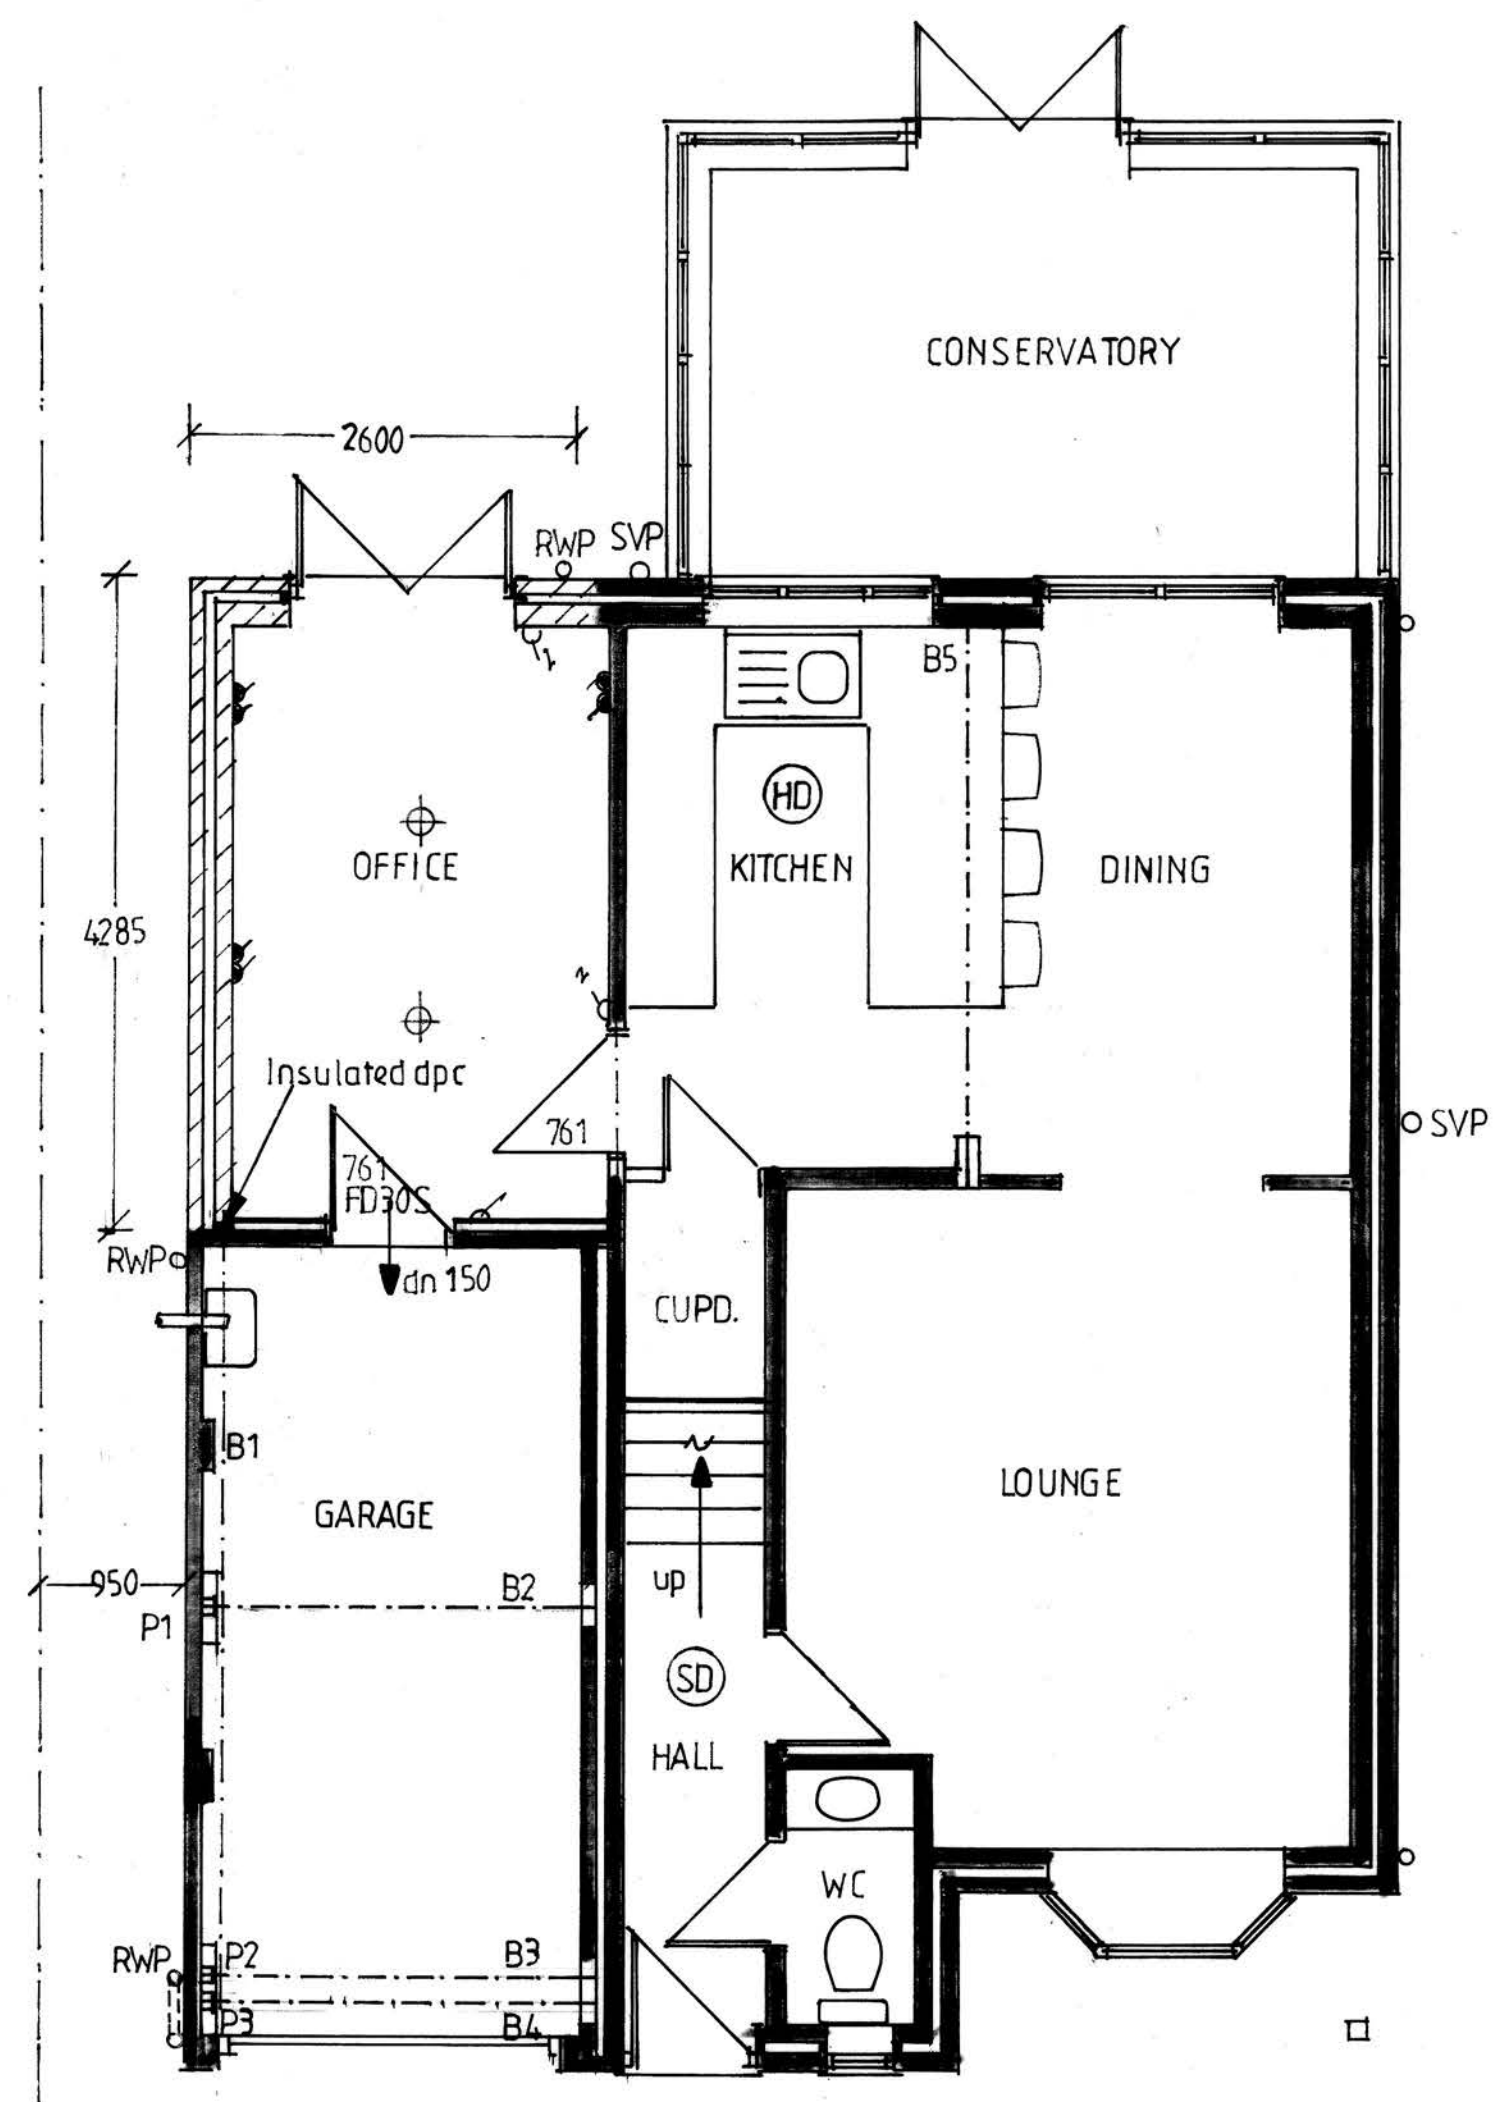
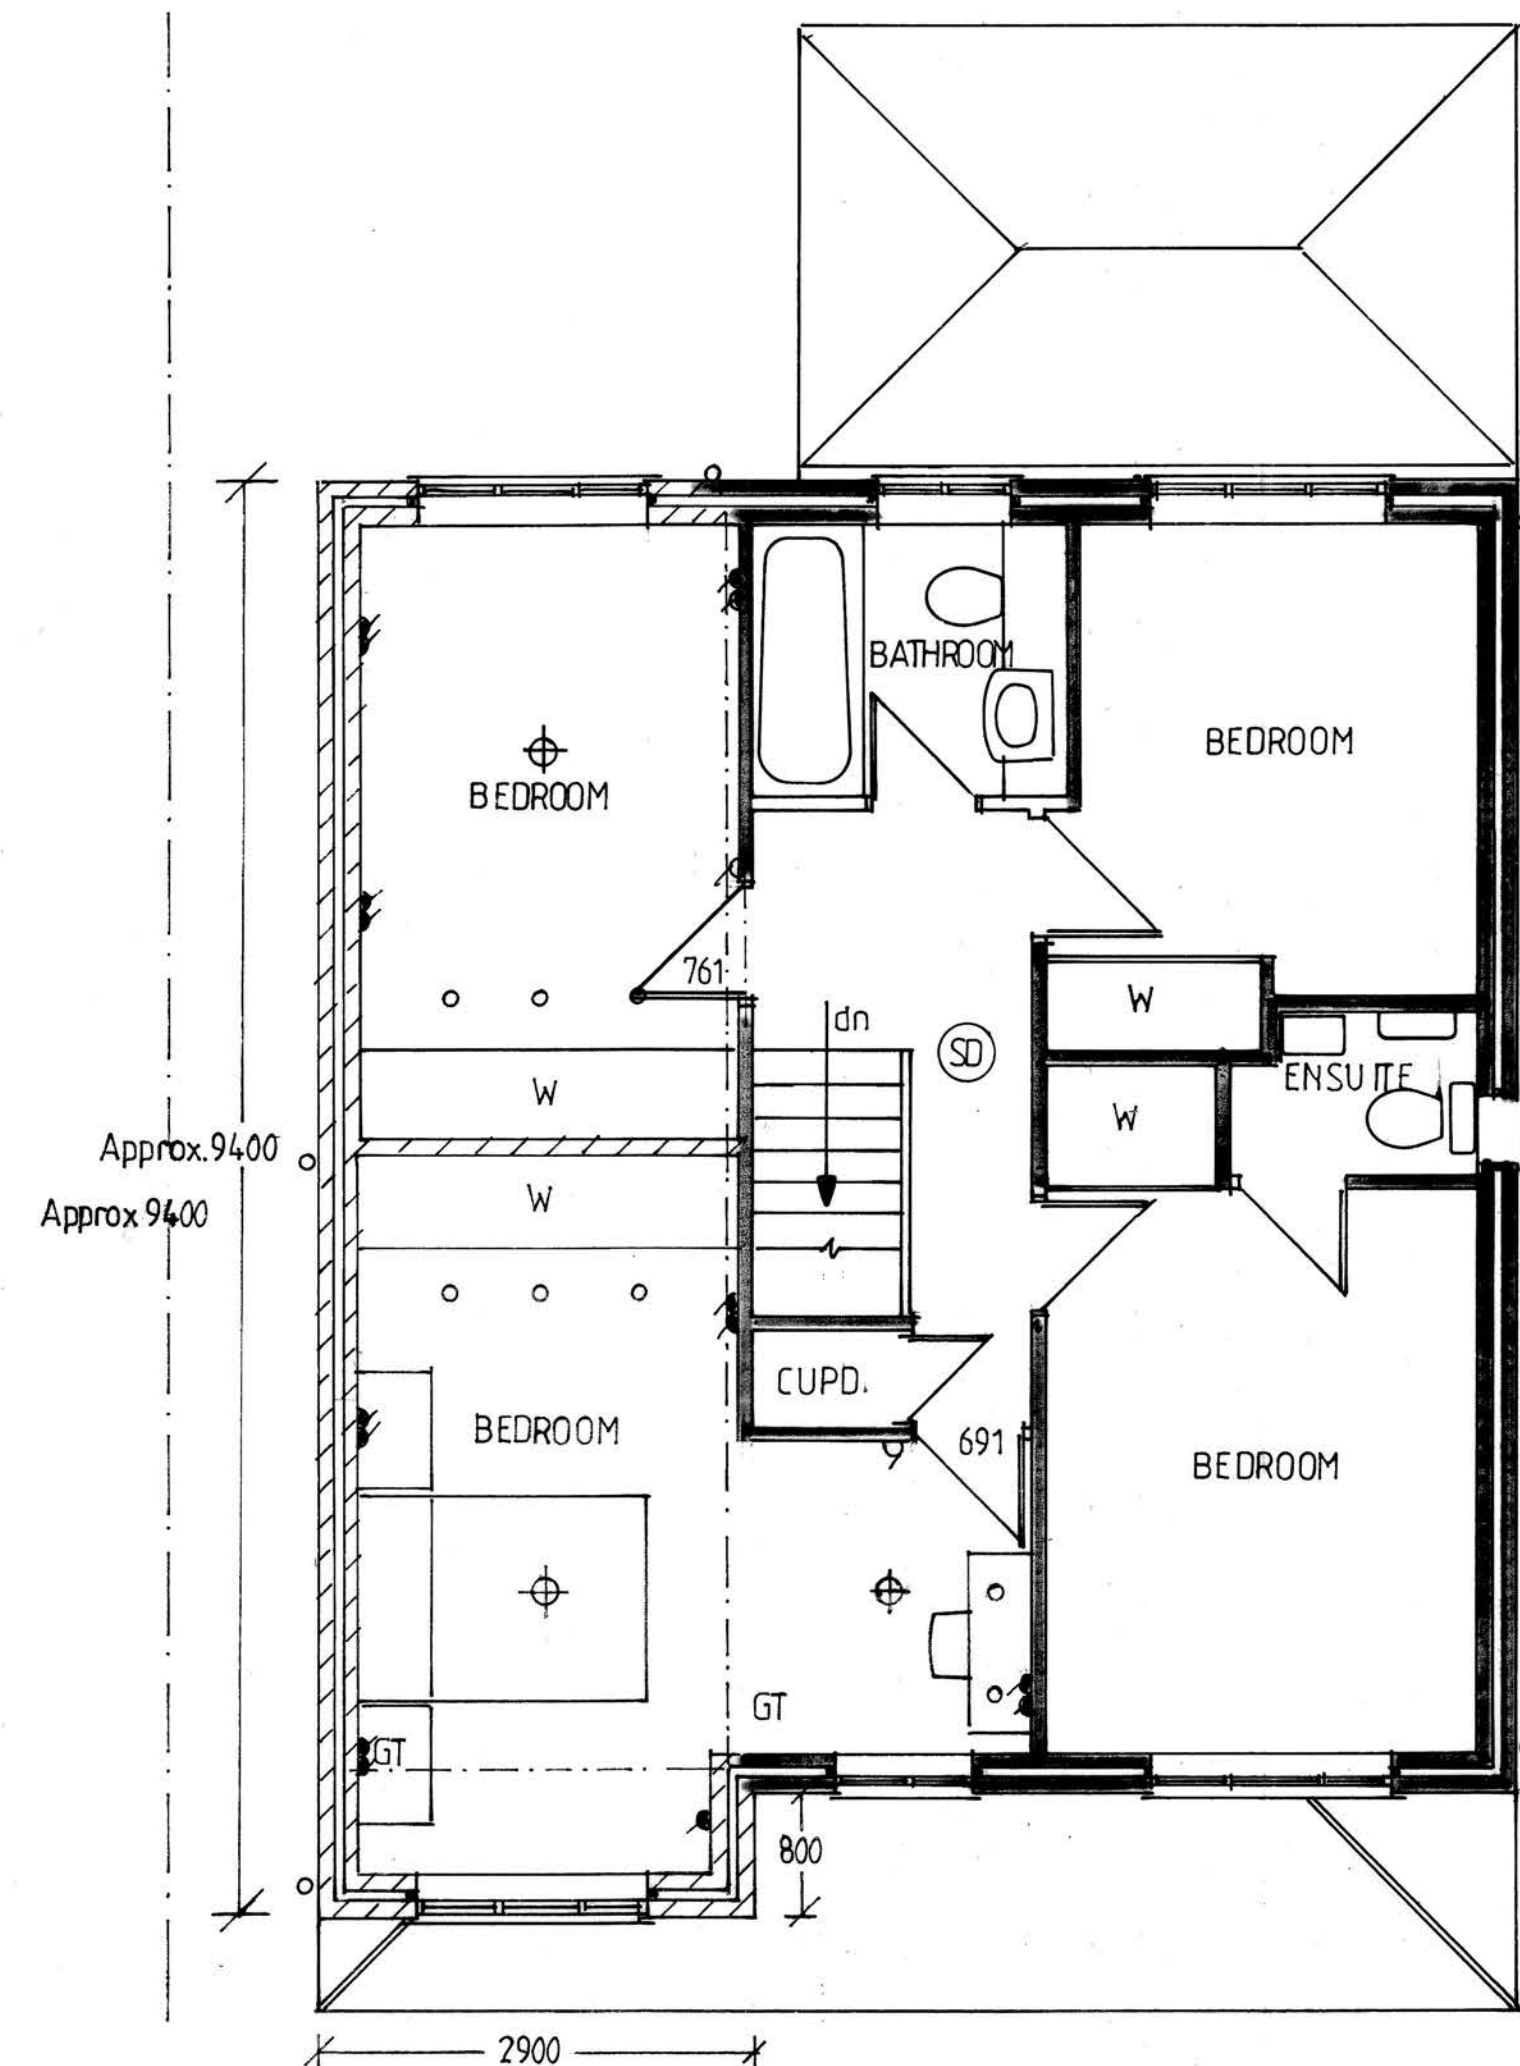


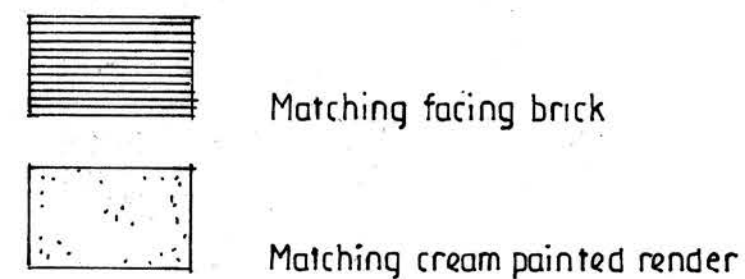


GROUND FLOOR PLAN

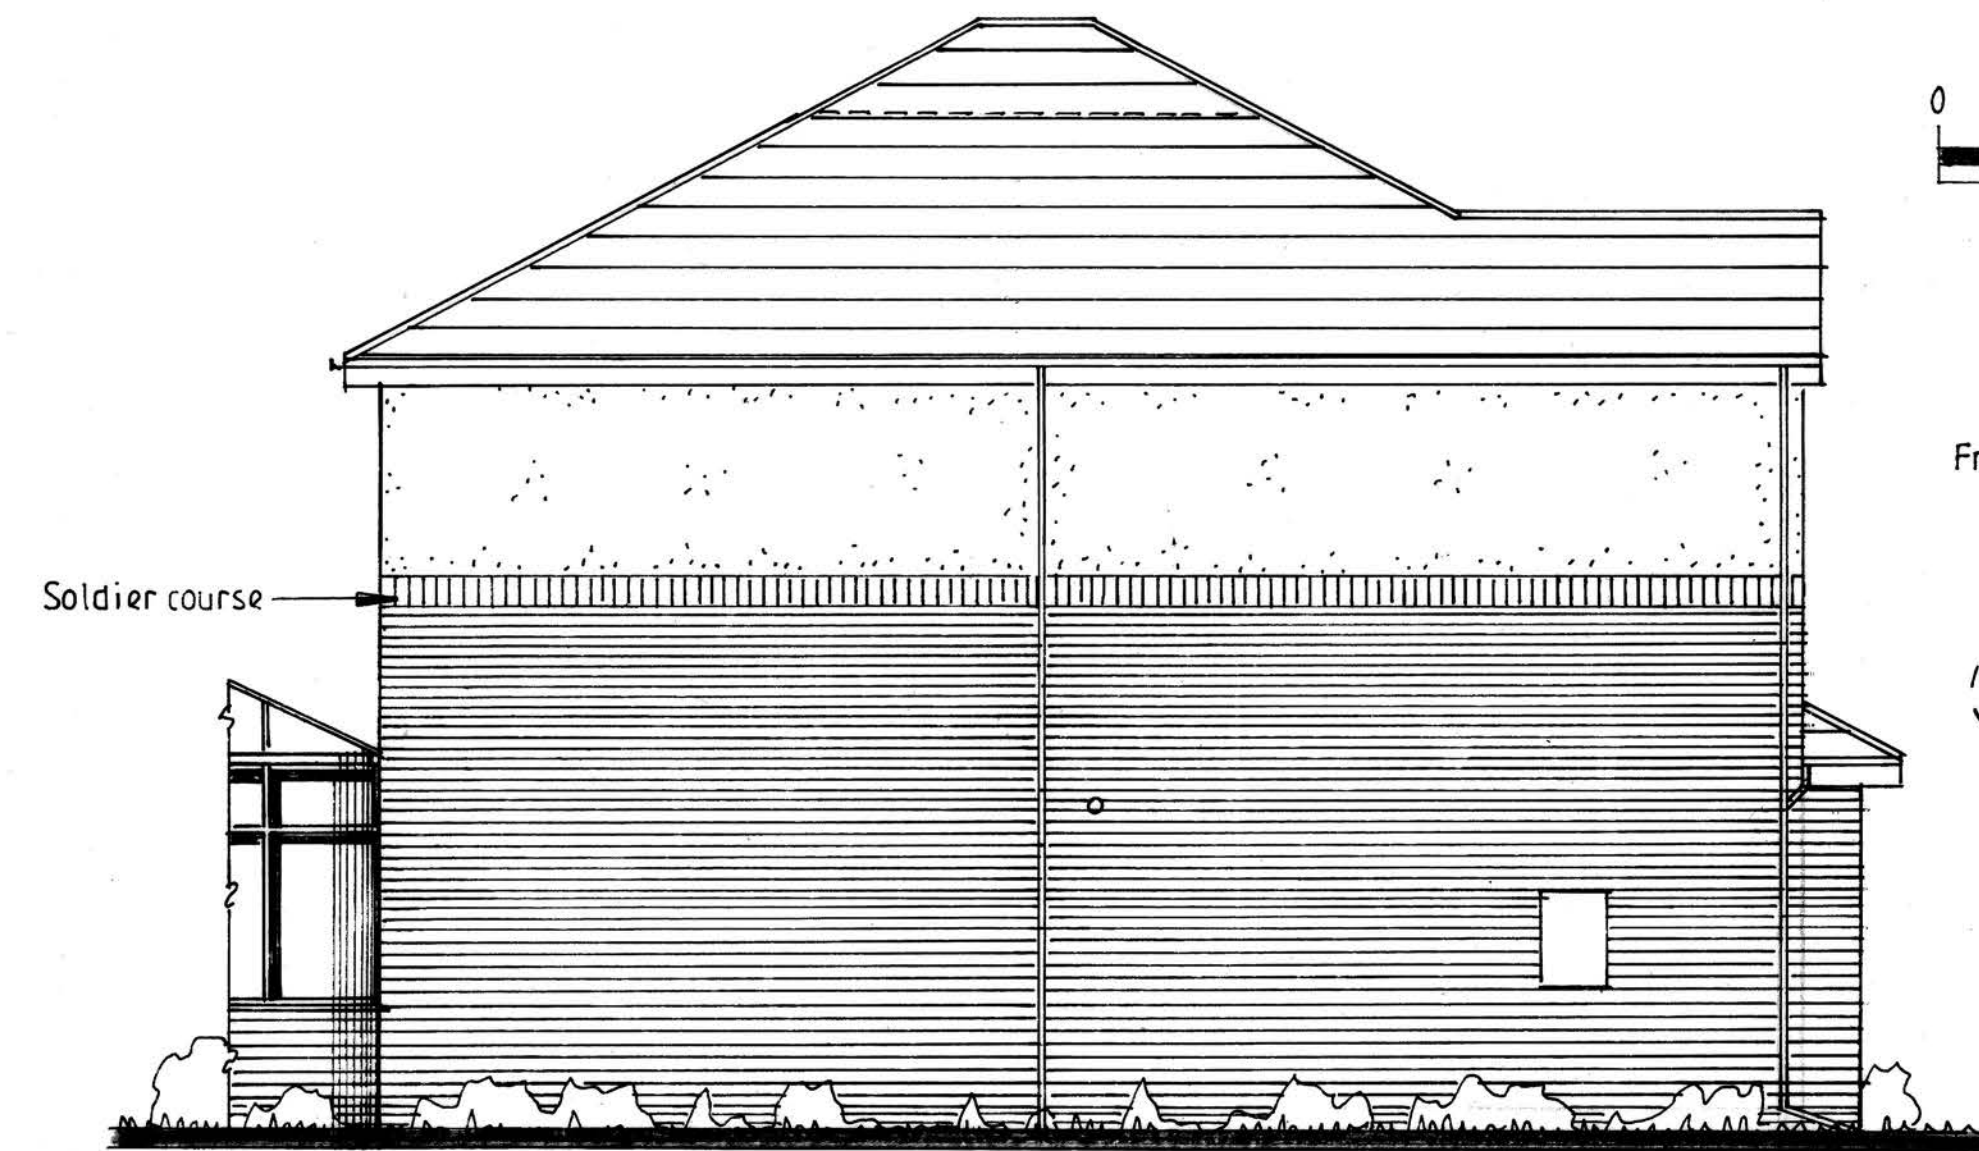


FIRST FLOOR PLAN

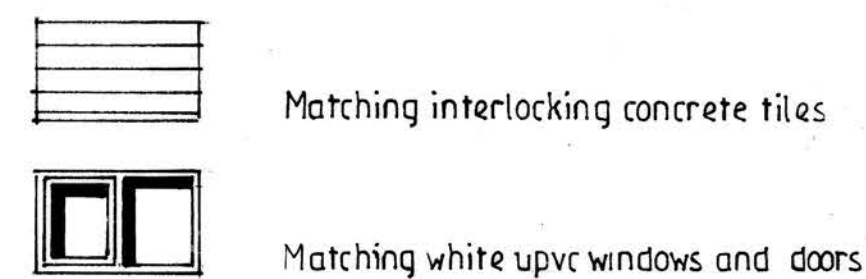


SIDE ELEVATION

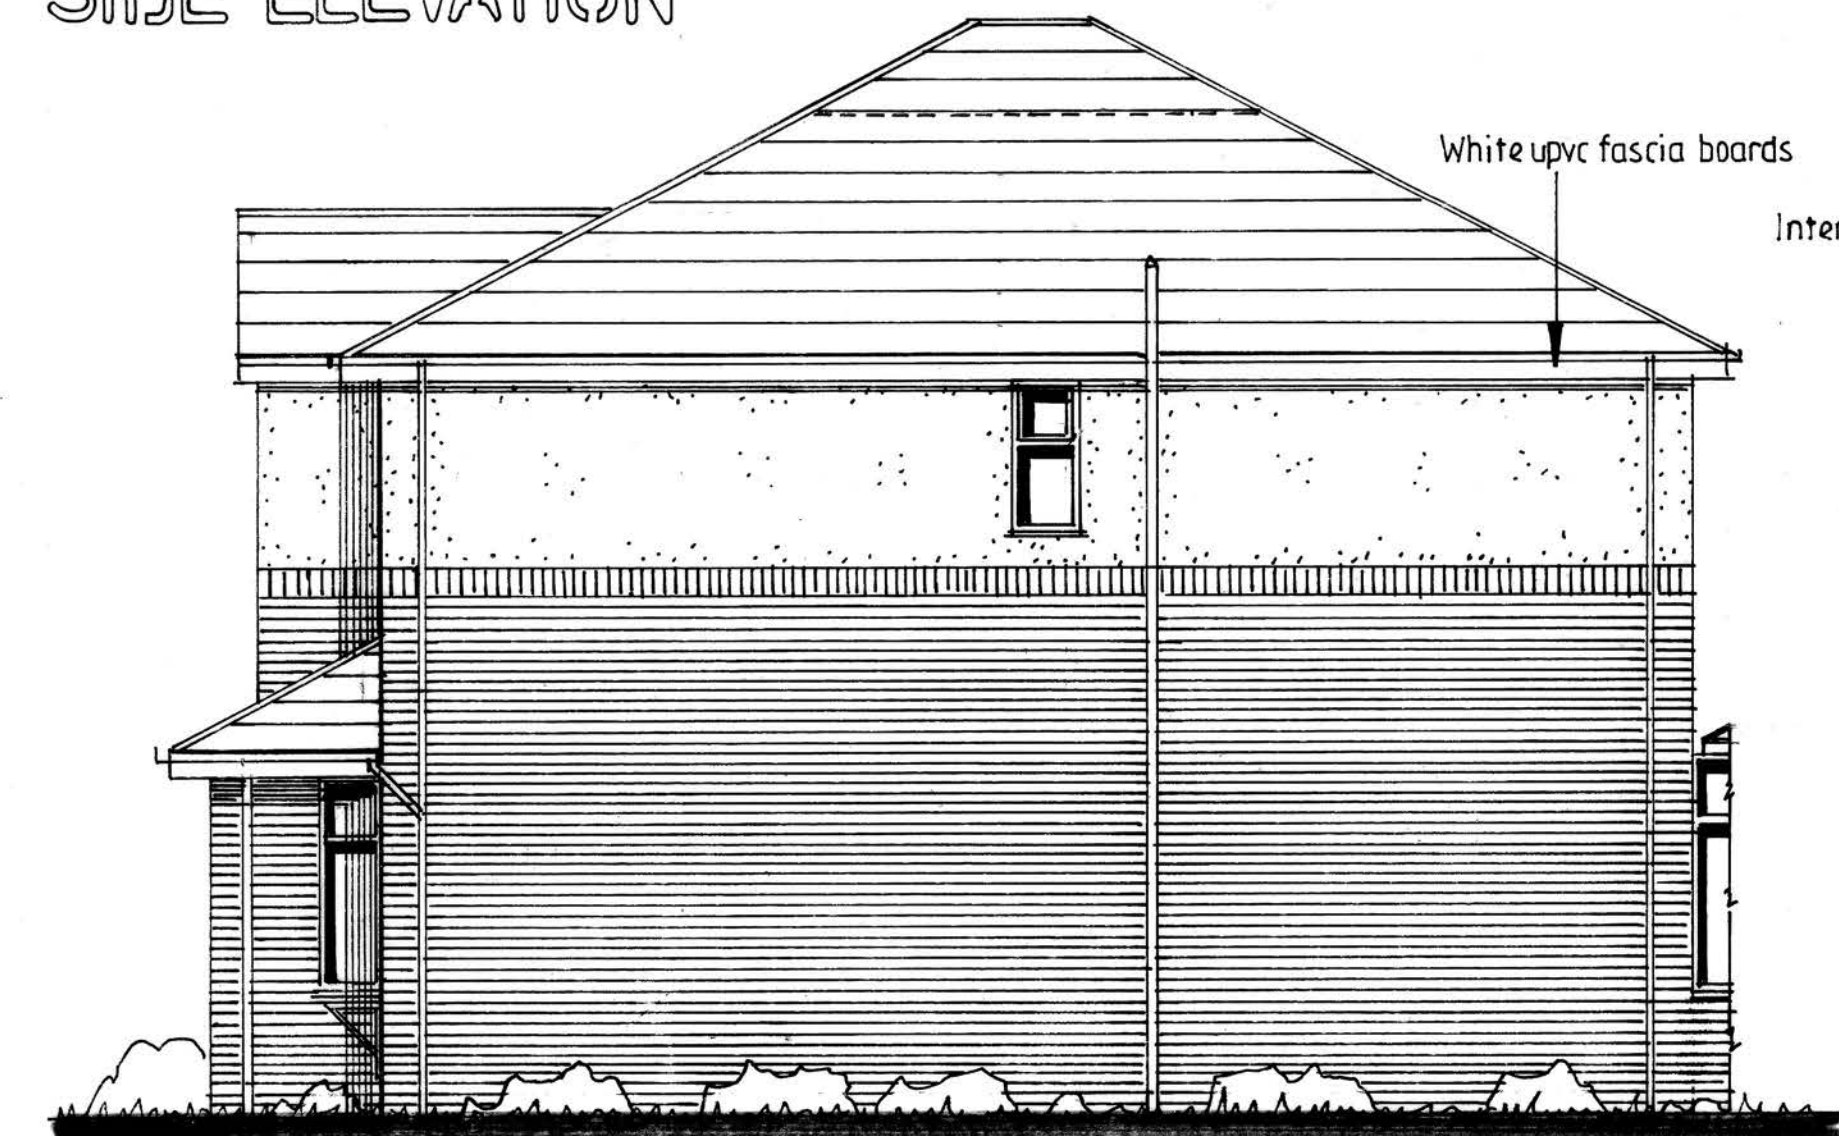

SIDE ELEVATION

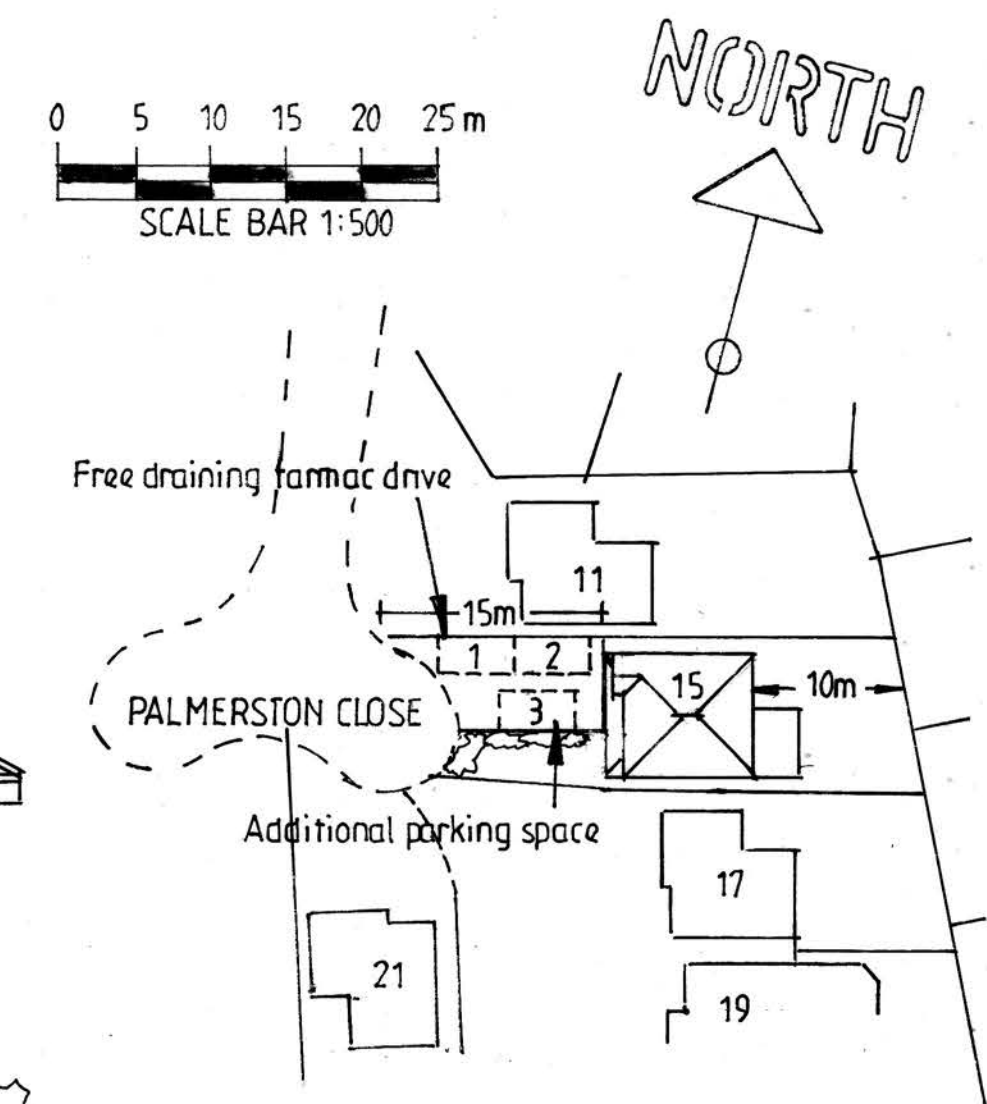

SITE PLAN 1:500

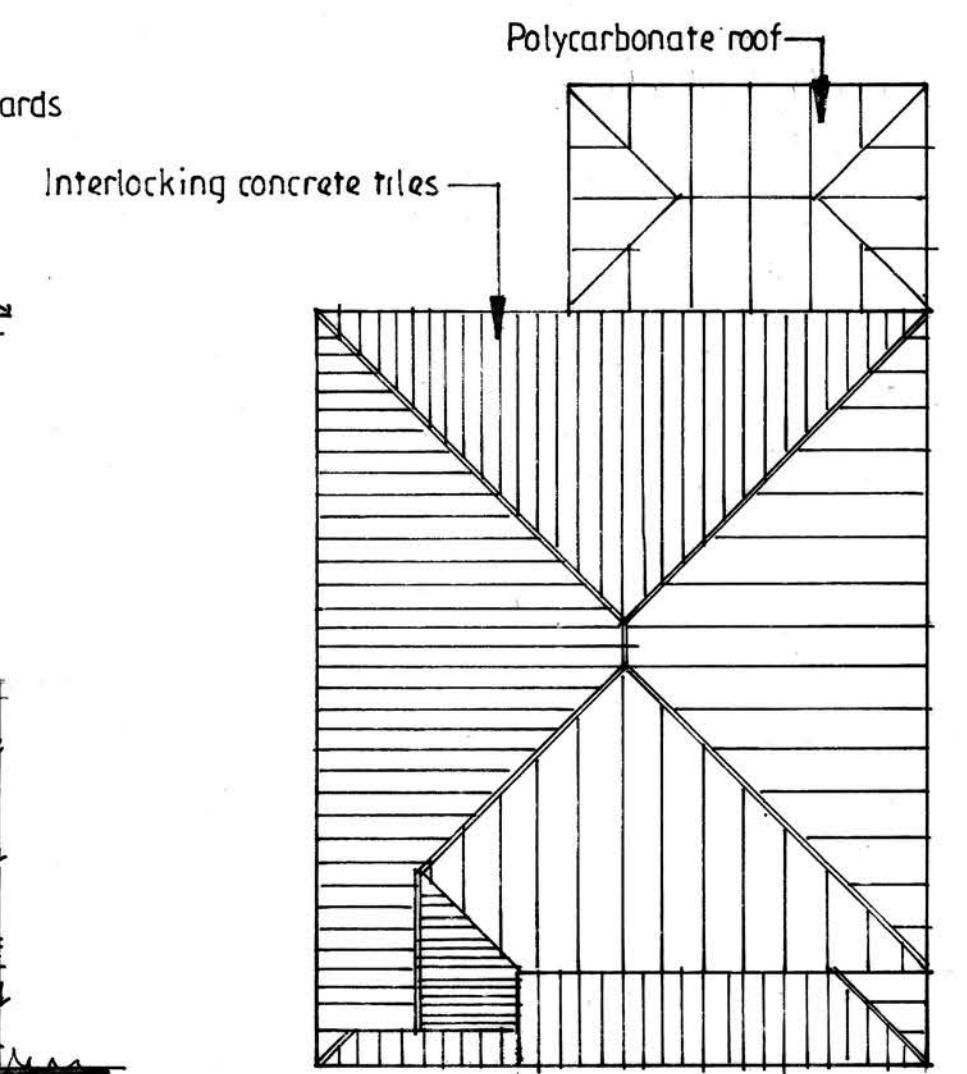

ROOF PLAN 1:100


# PROPOSED FLOOR PLANS, ELEVATIONS, SECTION & ROOF PLAN



FRONT ELEVATION



REAR ELEVATION

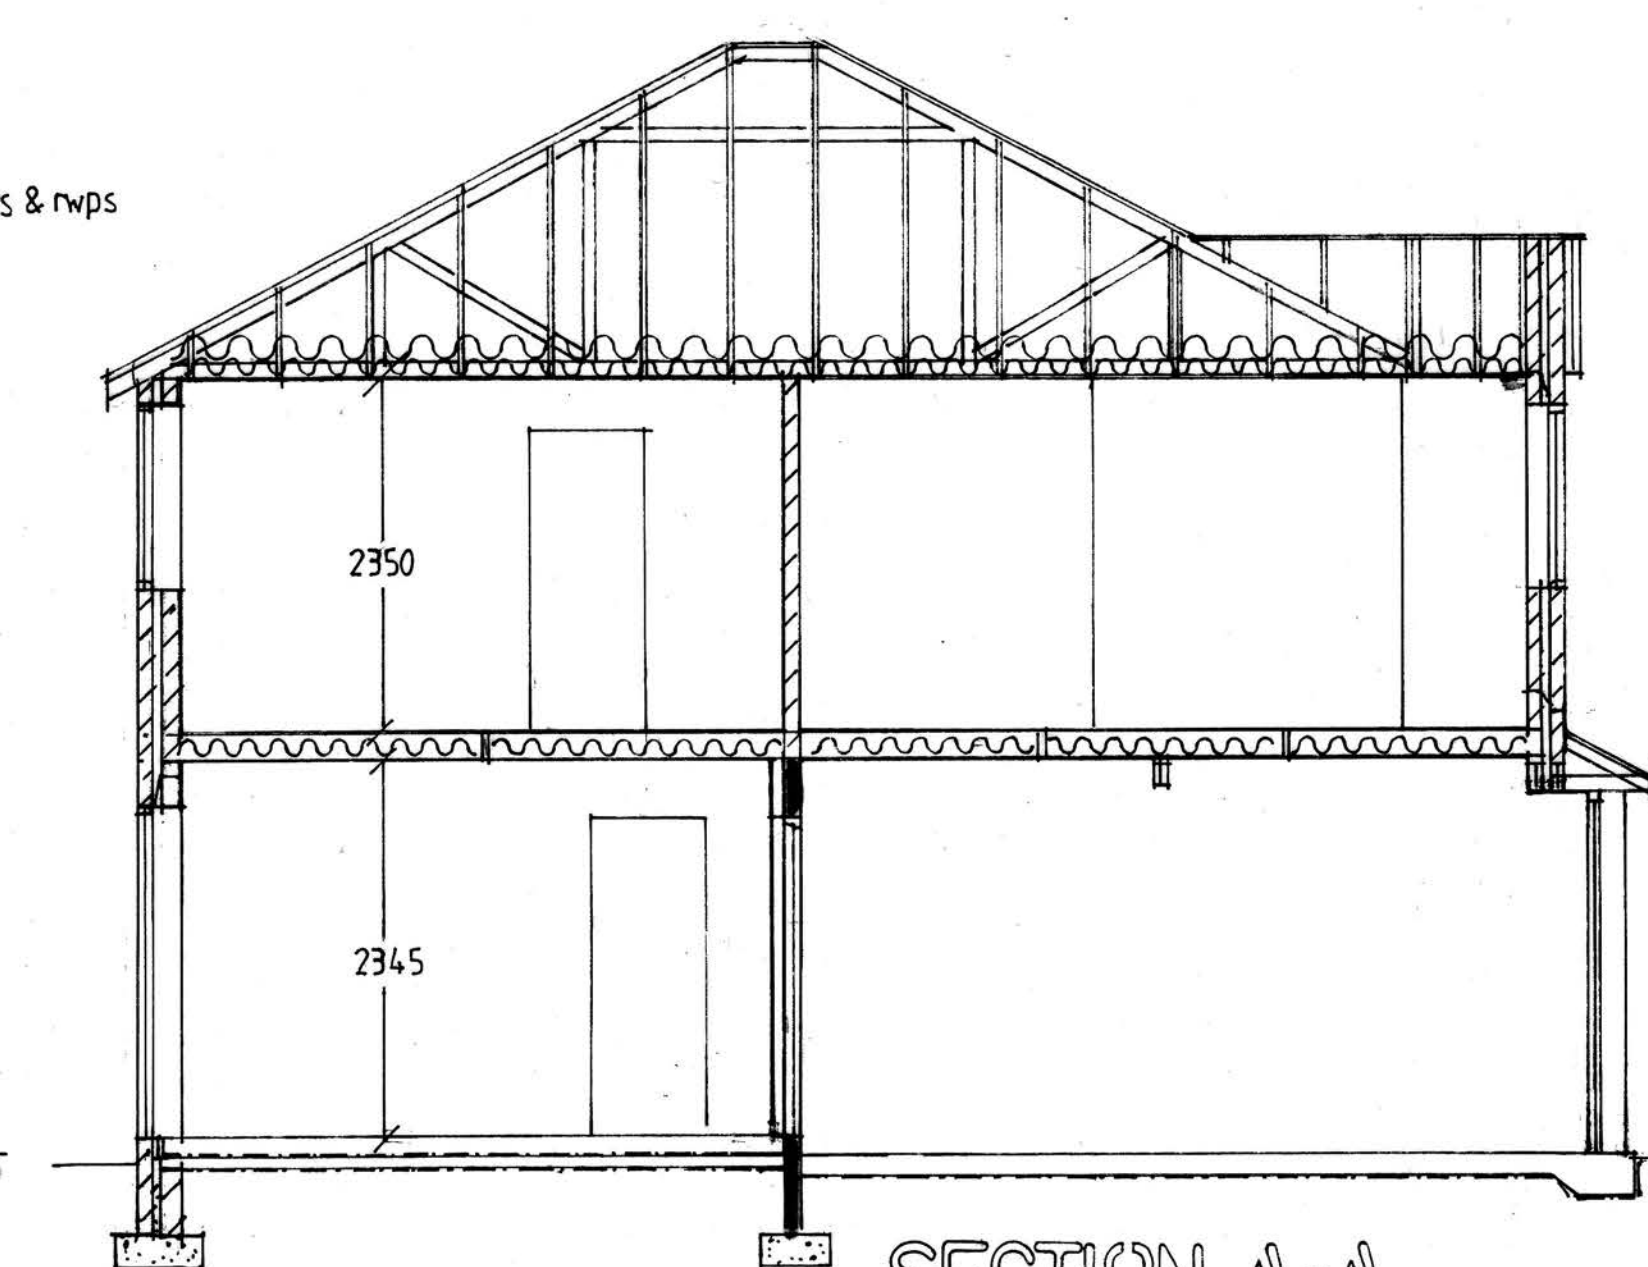

SECTION A-A



PROPOSED TWO -  
STOREY EXTENSION  
TO SIDE & FRONT

FOR ANITA COSTER  
AT 15 PALMERSTON CLOSE  
RAMSBOTTOM  
BLO 9YN

ADRIAN HUGHES  
ARCHITECTURAL SERVICES

SCALE 1:50 1:100  
DATE OCT. 2021

DRAWING NO.  
2/37/2021