

Crown copyright and database rights (2024) OS (100063368)

Title
Site Location Plan

Address
Turks Road, Bury, Greater Manchester,
M26 3NW

Client

Job No.
23564
FS672

Issued
31/07/24



Scale
1:1250 @ A3

Key


1.	Site Boundary
2.	Petrol Filling Station Boundary

All information is to be checked on site for accuracy and fit. Only drawings with WD status with the most recent revision are to be used for construction.

0 20m 40m 100m

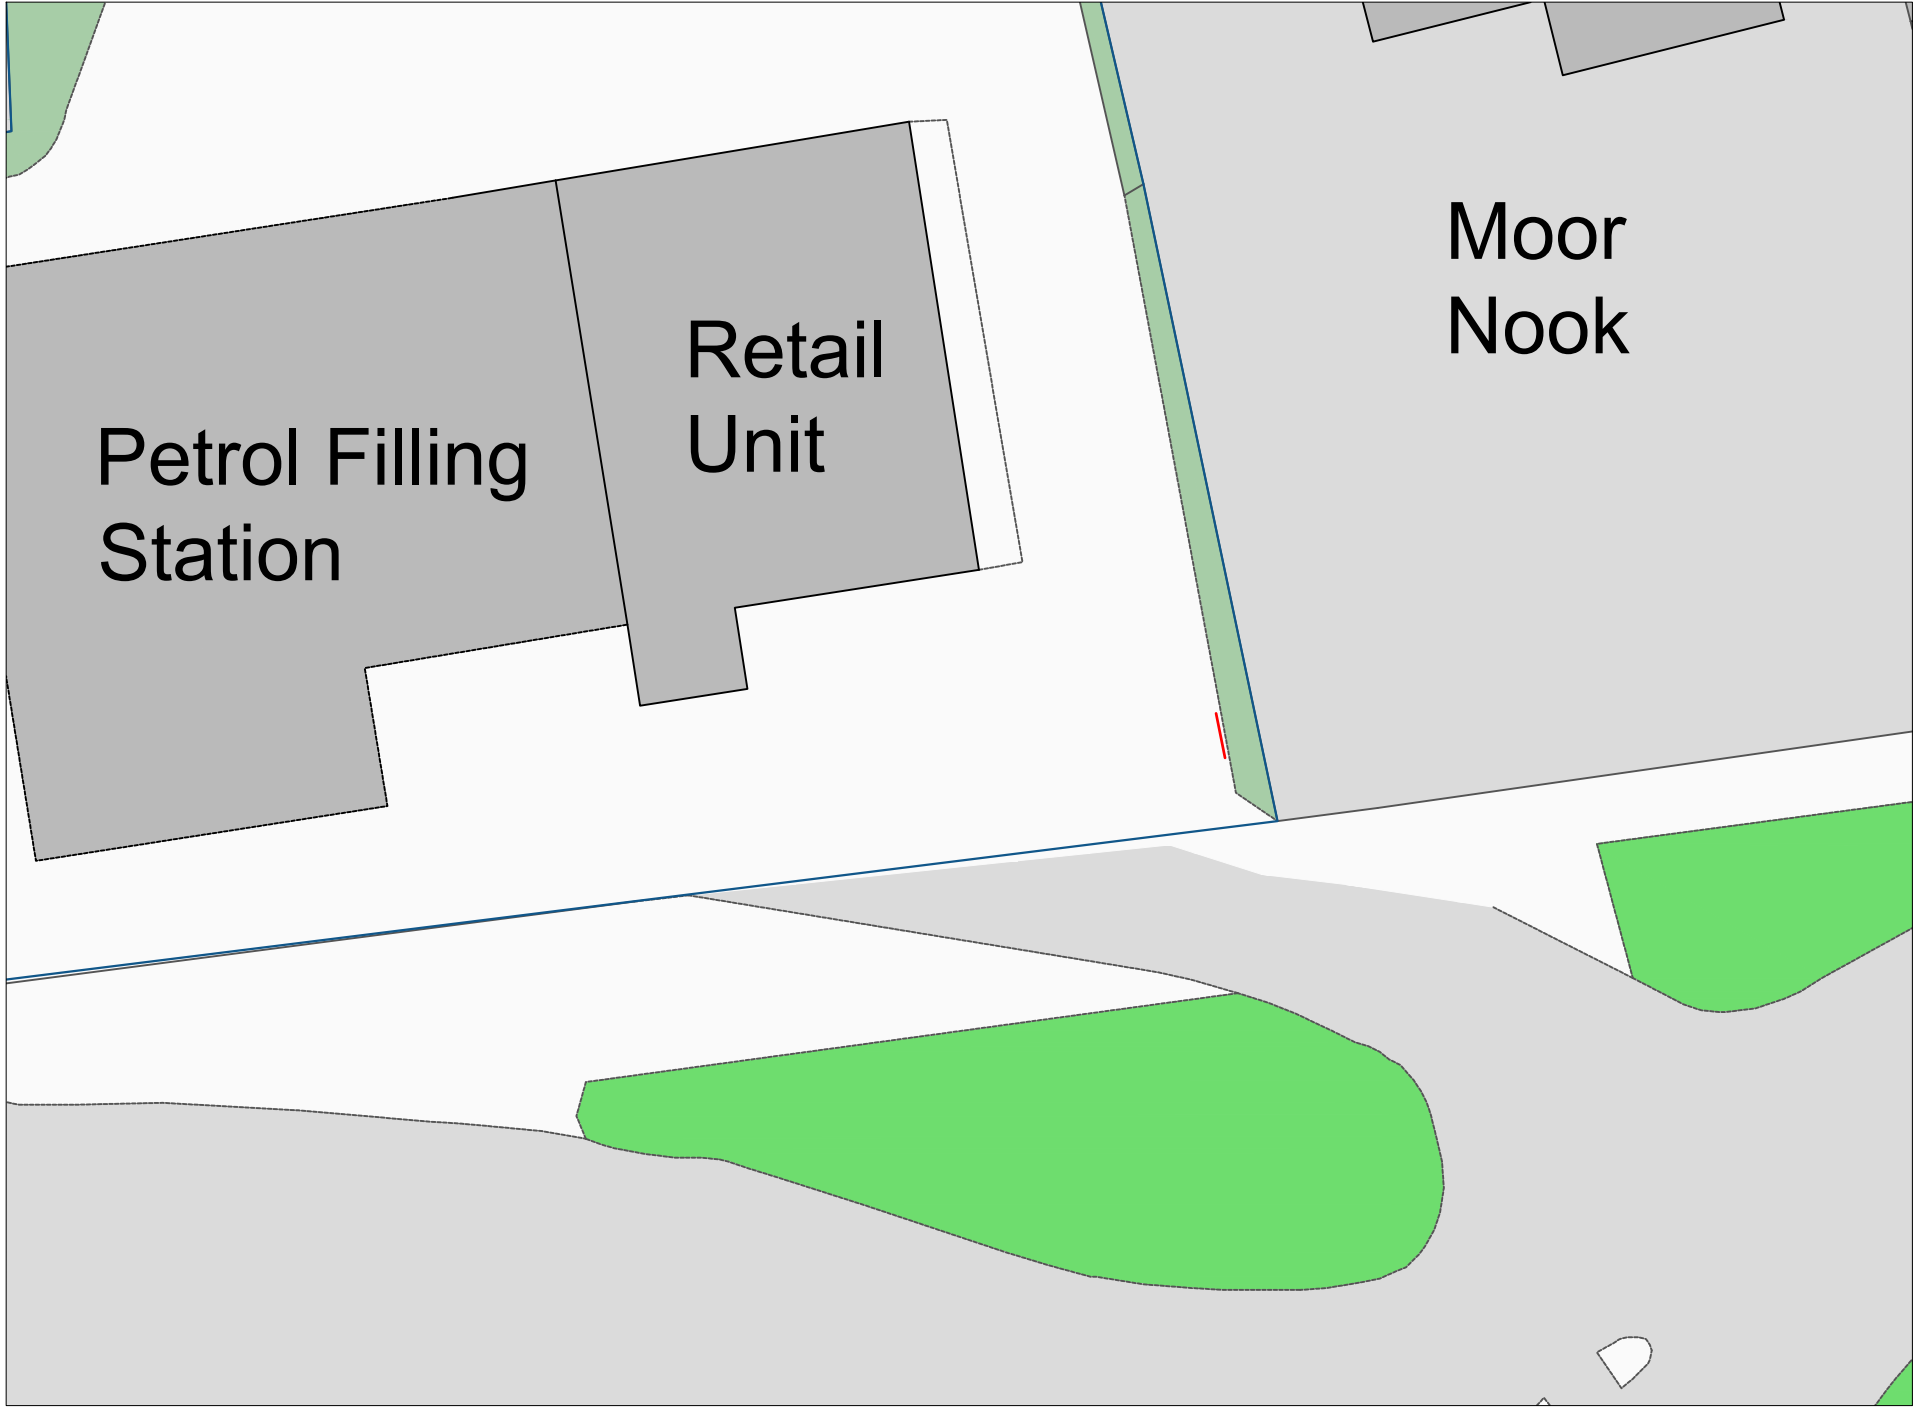 

Crown copyright and database rights (2024) OS (100063368)

 

Title
Existing Site Plan

Address
Turks Road, Bury, Greater Manchester,
M26 3NW

Client

Job No.
23564
FS672



Issued
31/07/24

Scale
1:200 @ A3


Key

- 1. Site Boundary
- 2. Petrol Filling Station Boundary
- 3. Elevation Line

All information is to be checked on site for accuracy and fit. Only drawings with WD status with the most recent revision are to be used for construction.

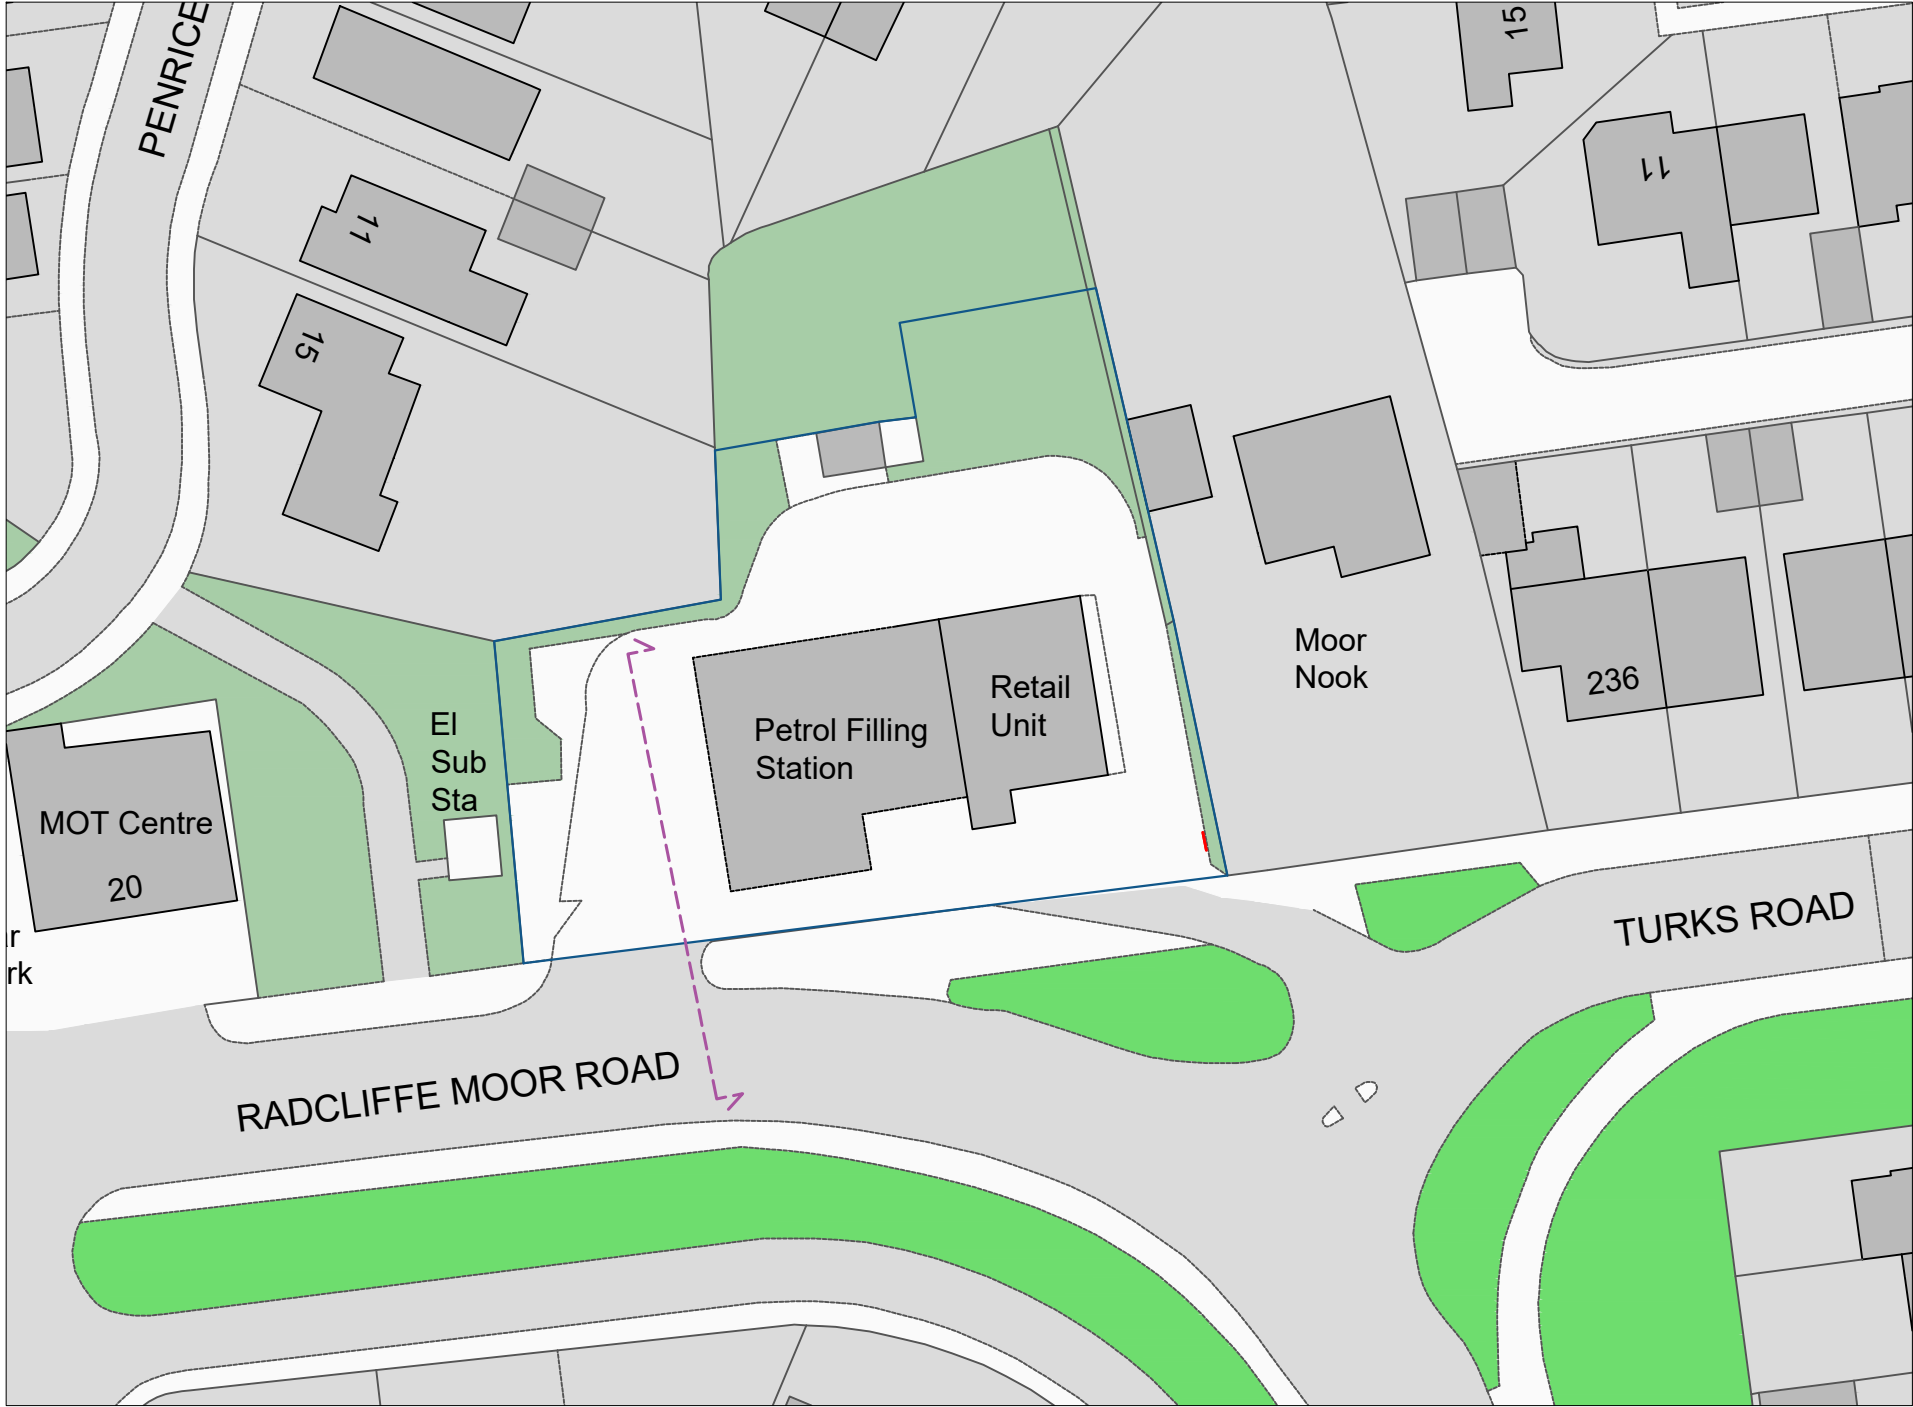 

Crown copyright and database rights (2024) OS (100063368)

 

Title
Proposed Site Plan

Address
Turks Road, Bury, Greater Manchester,
M26 3NW

Client


Job No.
23564
FS672

Issued
31/07/24

Scale
1:500 @ A3

- Key**
- 1. Site Boundary
 - 2. Proposed Digital Display
 - 3. Petrol Filling Station Boundary
 - 4. Elevation Line

All information is to be checked on site for accuracy and fit. Only drawings with WD status with the most recent revision are to be used for construction.

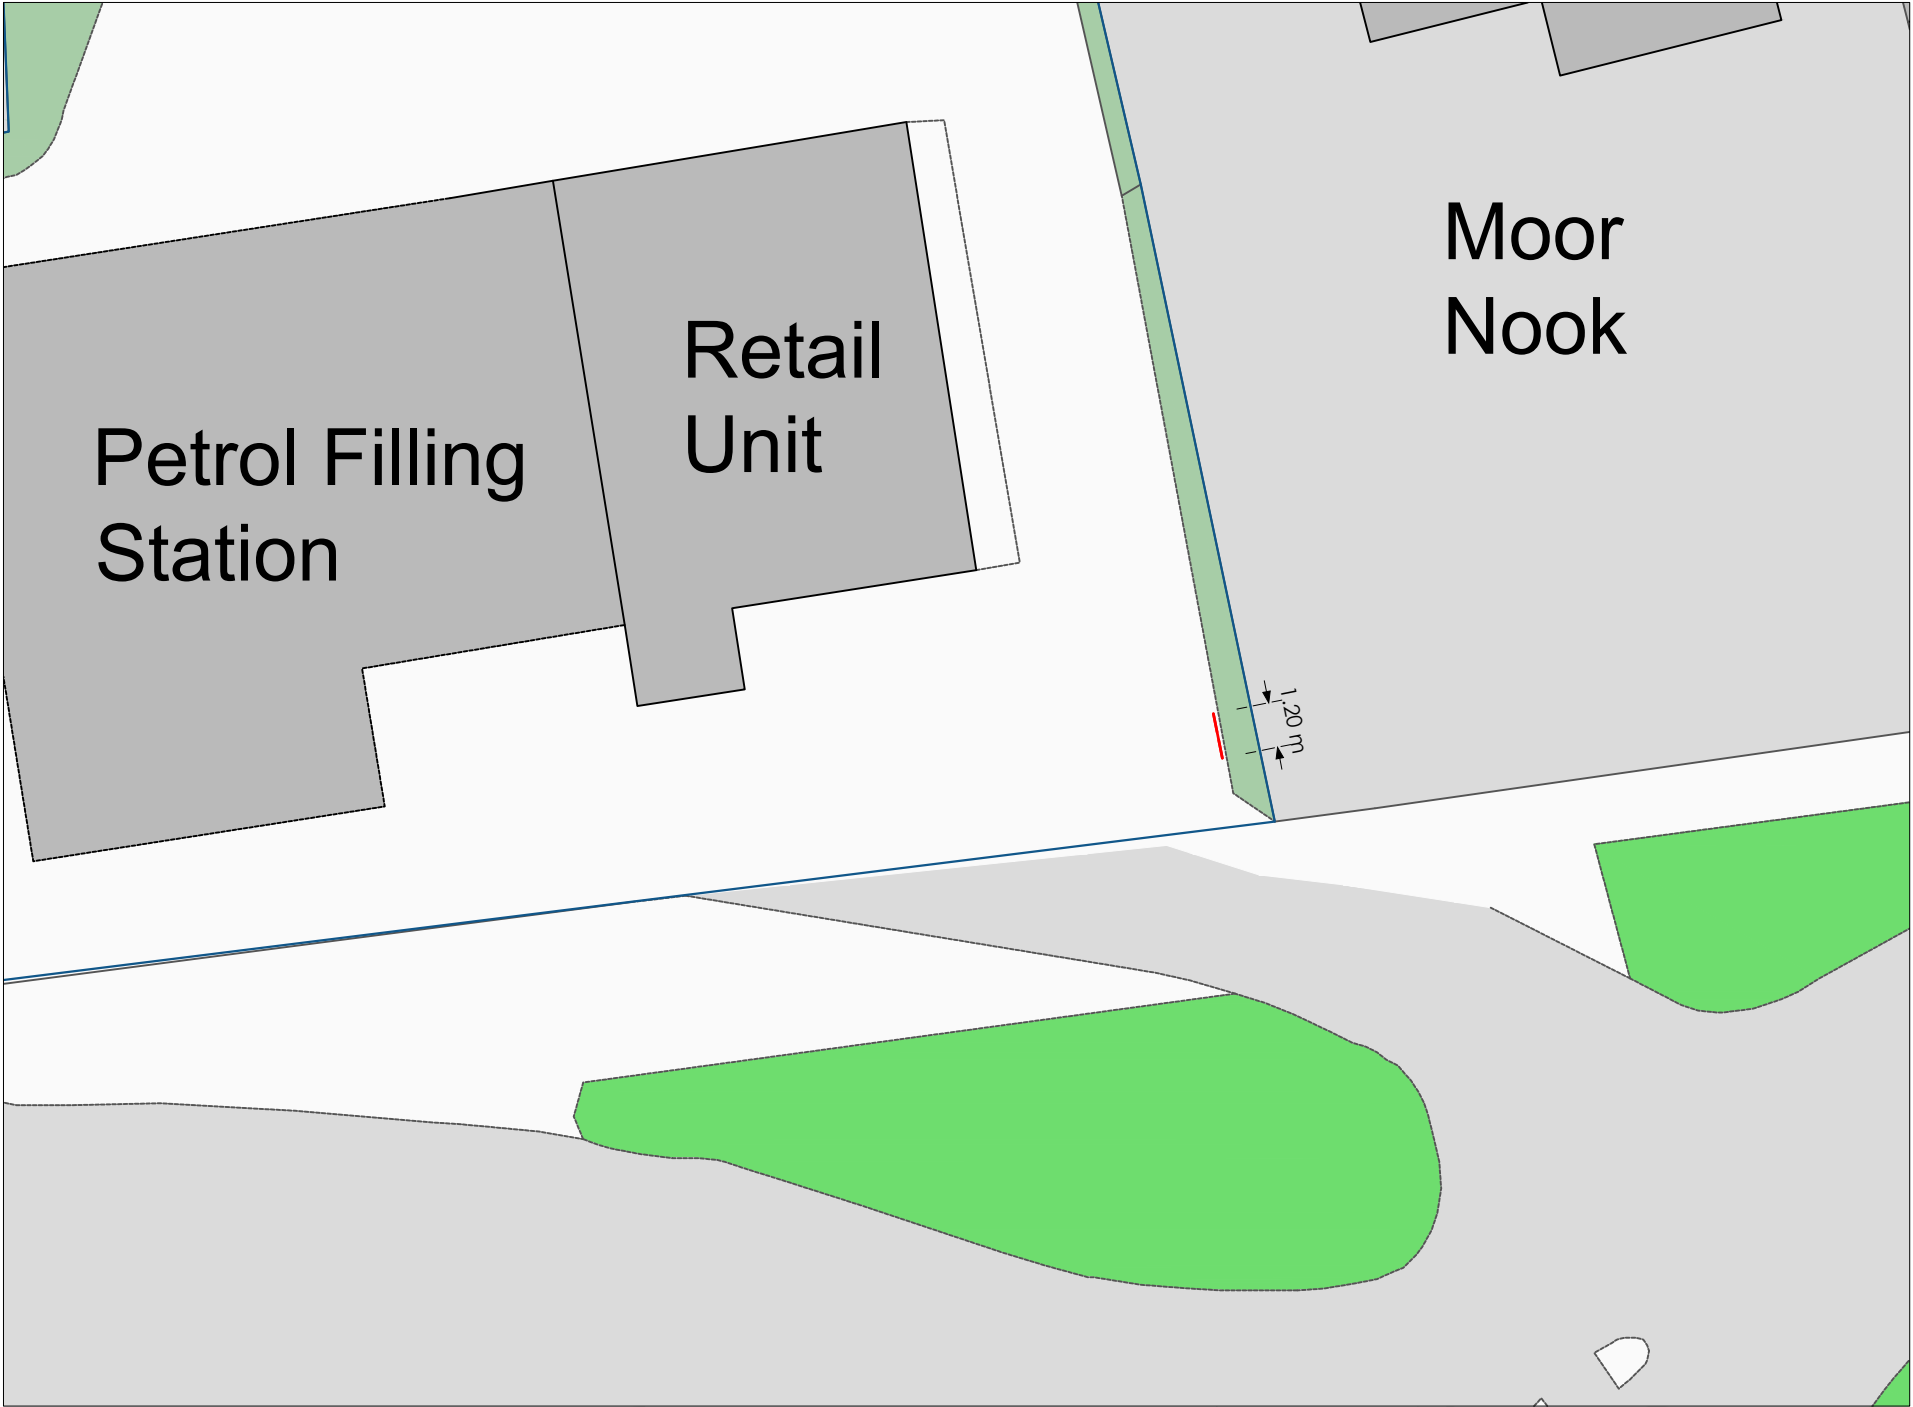

Crown copyright and database rights (2024) OS (100063368)

Title
Proposed Site Plan

Address
Turks Road, Bury, Greater Manchester,
M26 3NW

Client

Job No.
23564
FS672

Issued
31/07/24

Scale
1:200 @ A3

Key

- 1. Site Boundary
- 2. Proposed Digital Display
- 3. Petrol Filling Station Boundary

All information is to be checked on site for accuracy and fit. Only drawings with WD status with the most recent revision are to be used for construction.



Existing



Proposed

Title
Existing and Proposed Elevations

Address
Turks Road, Bury, Greater Manchester,
M26 3NW

Client


Job No.
23564
FS672

Issued
31/07/24

Scale
1:100 @ A3

Key
1. Proposed Digital Display

All information is to be checked on site for accuracy and fit. Only drawings with WD status with the most recent revision are to be used for construction.

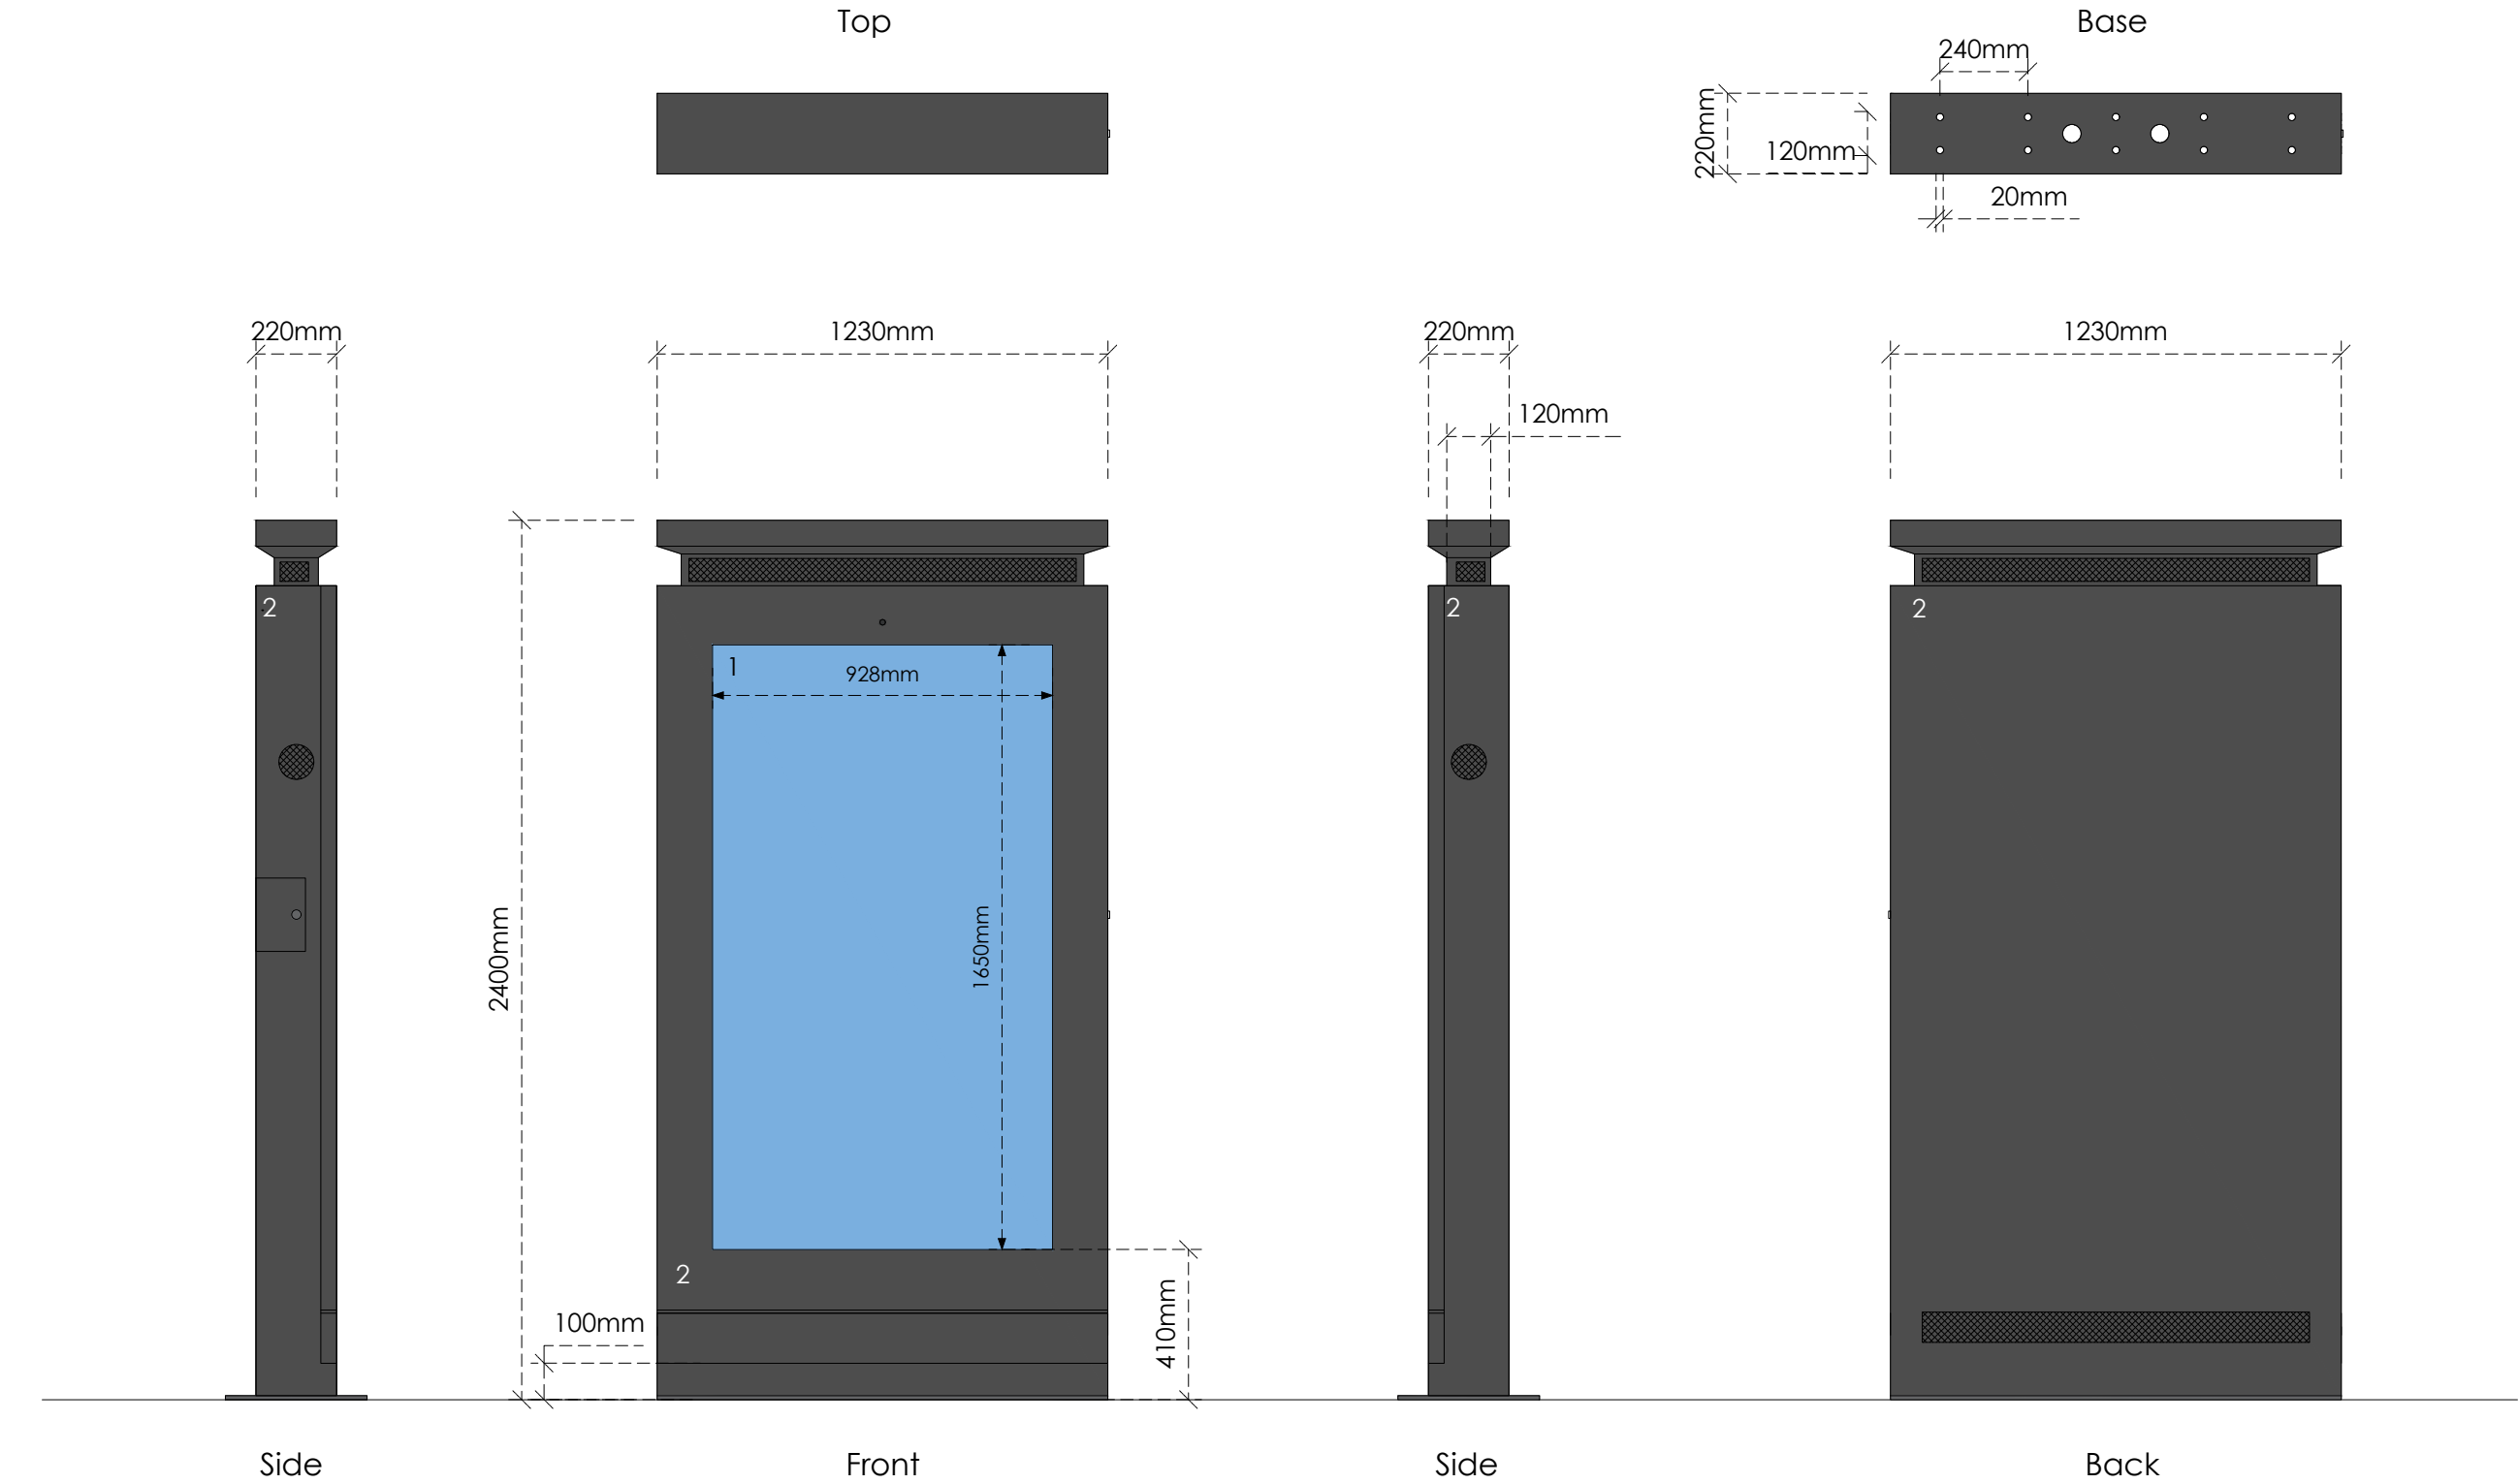

Title
Specification

Address
Turks Road, Bury, Greater Manchester,
M26 3NW


Client

Job No. 23564 FS672	Issued 31/07/24
Scale 1:20 @ A3	

Key

- 1. Digital Display
- 2. Zinc Powder and Fine Grain Powder Coated Galvanized Steel in Black (RAL 9005)

All information is to be checked on site for accuracy and fit. Only drawings with WD status with the most recent revision are to be used for construction.

 



BEFORE



AFTER

Title
CGI

Address
Turks Road, Bury, Greater Manchester,
M26 3NW

Client

Job No.	Issued
23564	31/07/24
FS672	
Scale	
NTS	

Key

All information is to be checked on site for accuracy and fit. Only drawings with WD status with the most recent revision are to be used for construction.