




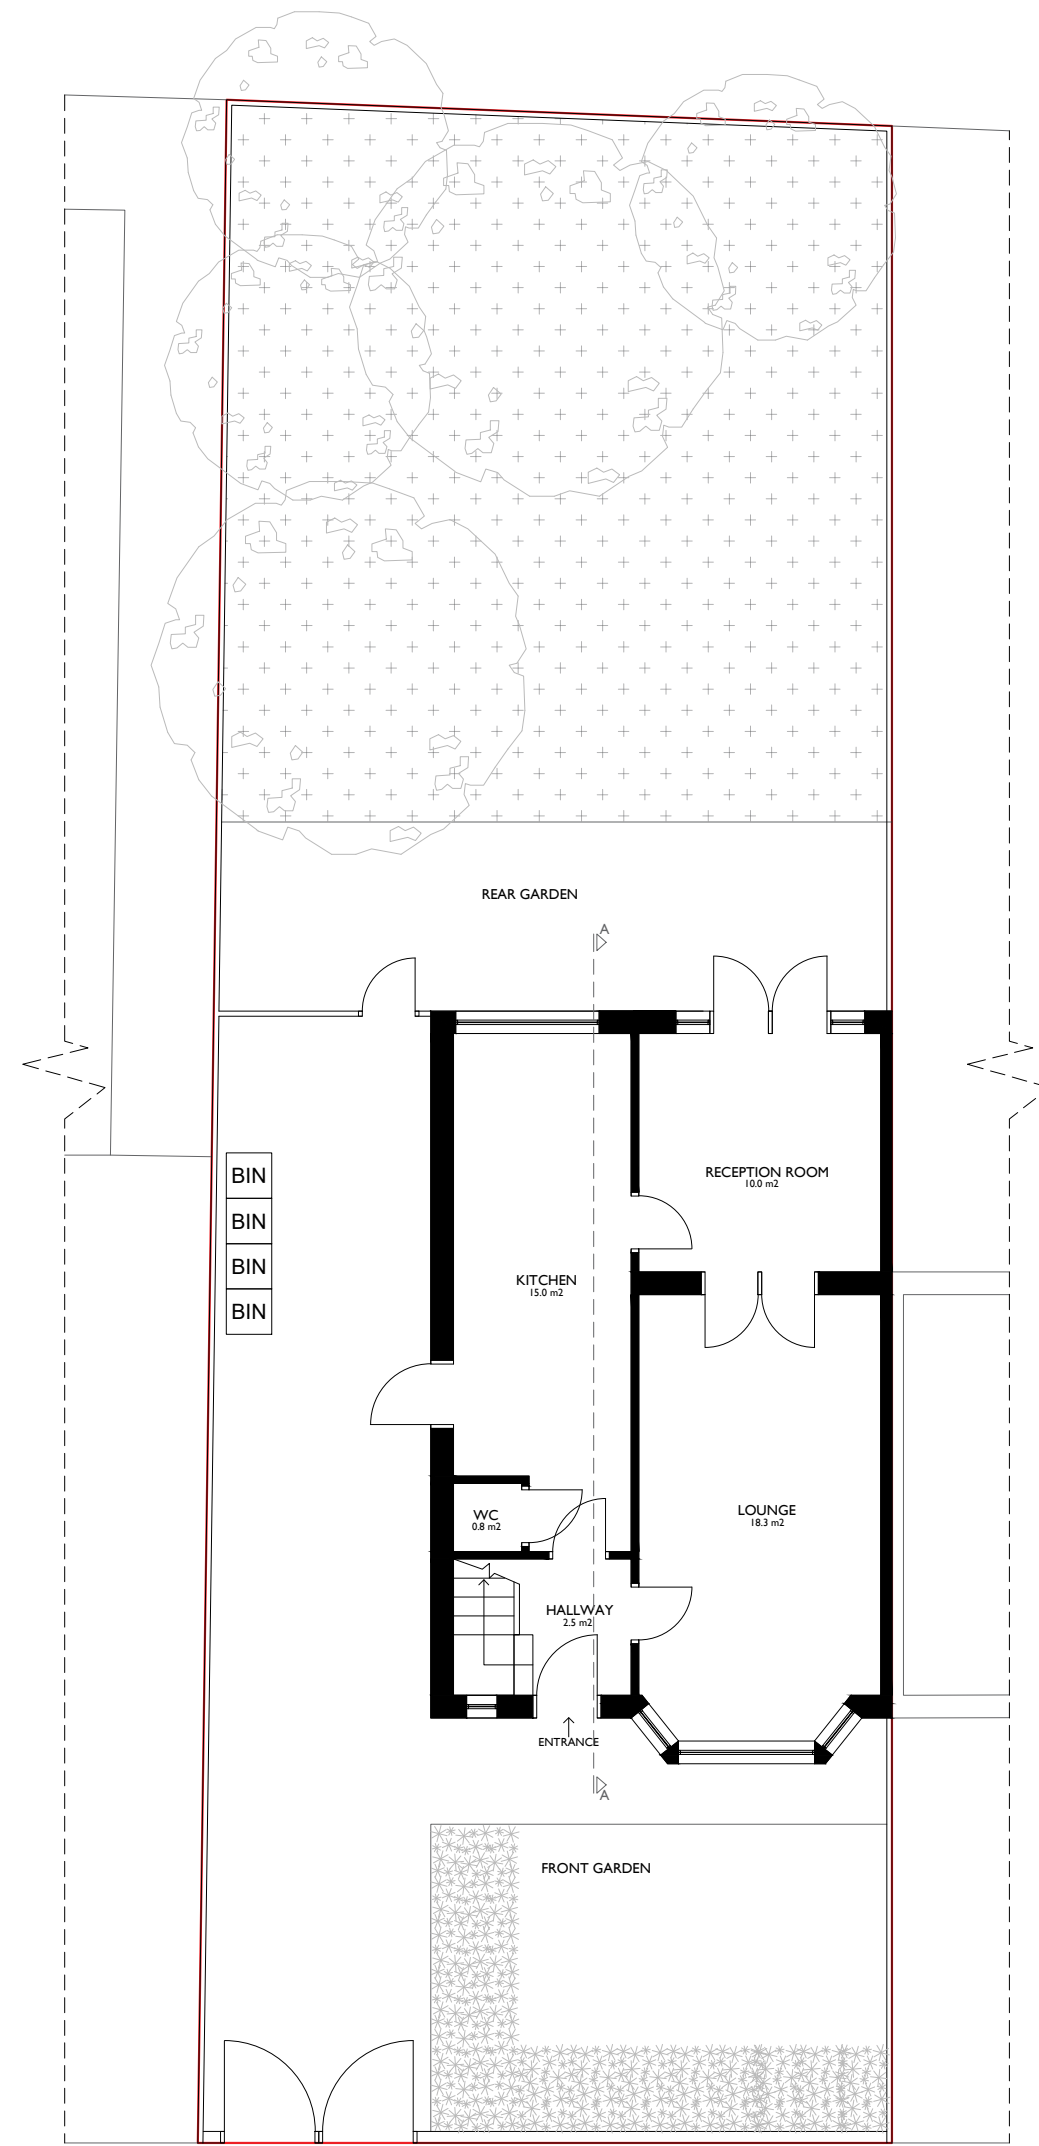

Existing Ground Floor Plan

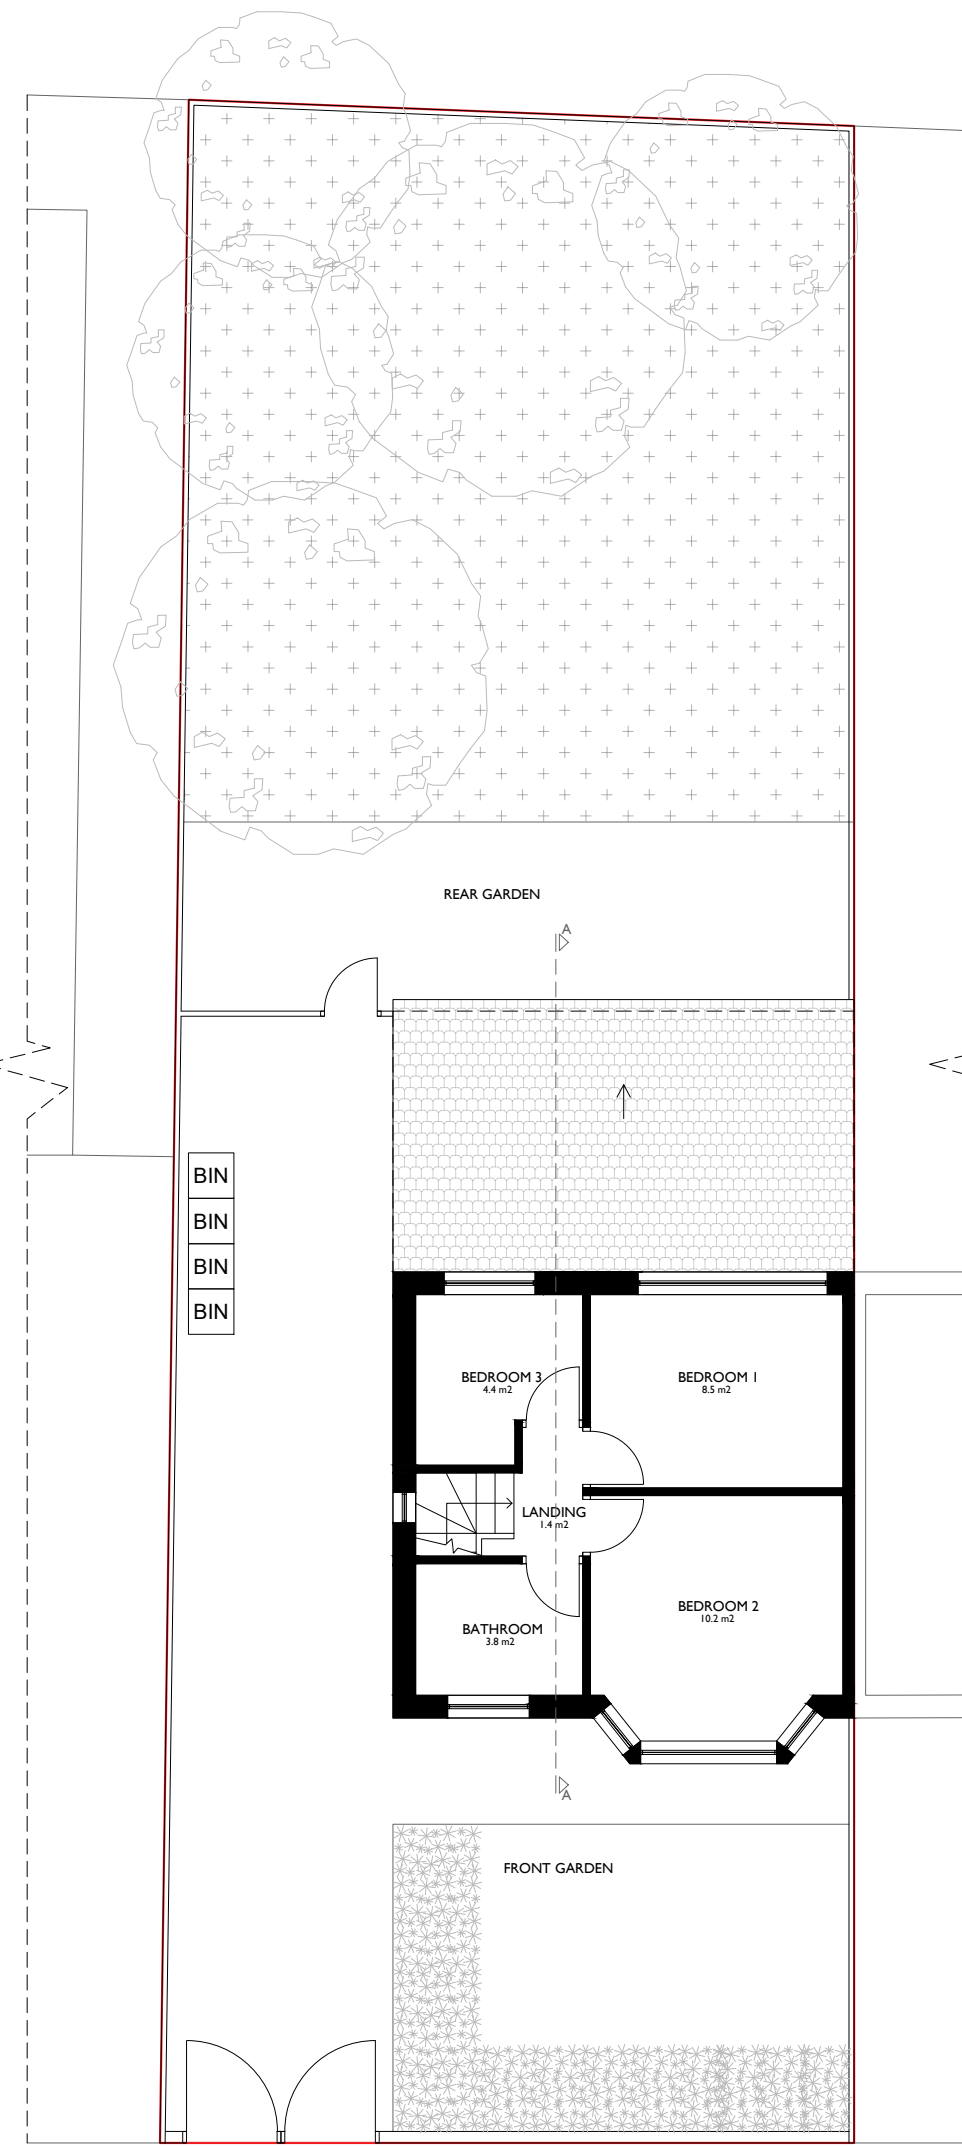

Existing First Floor Plan

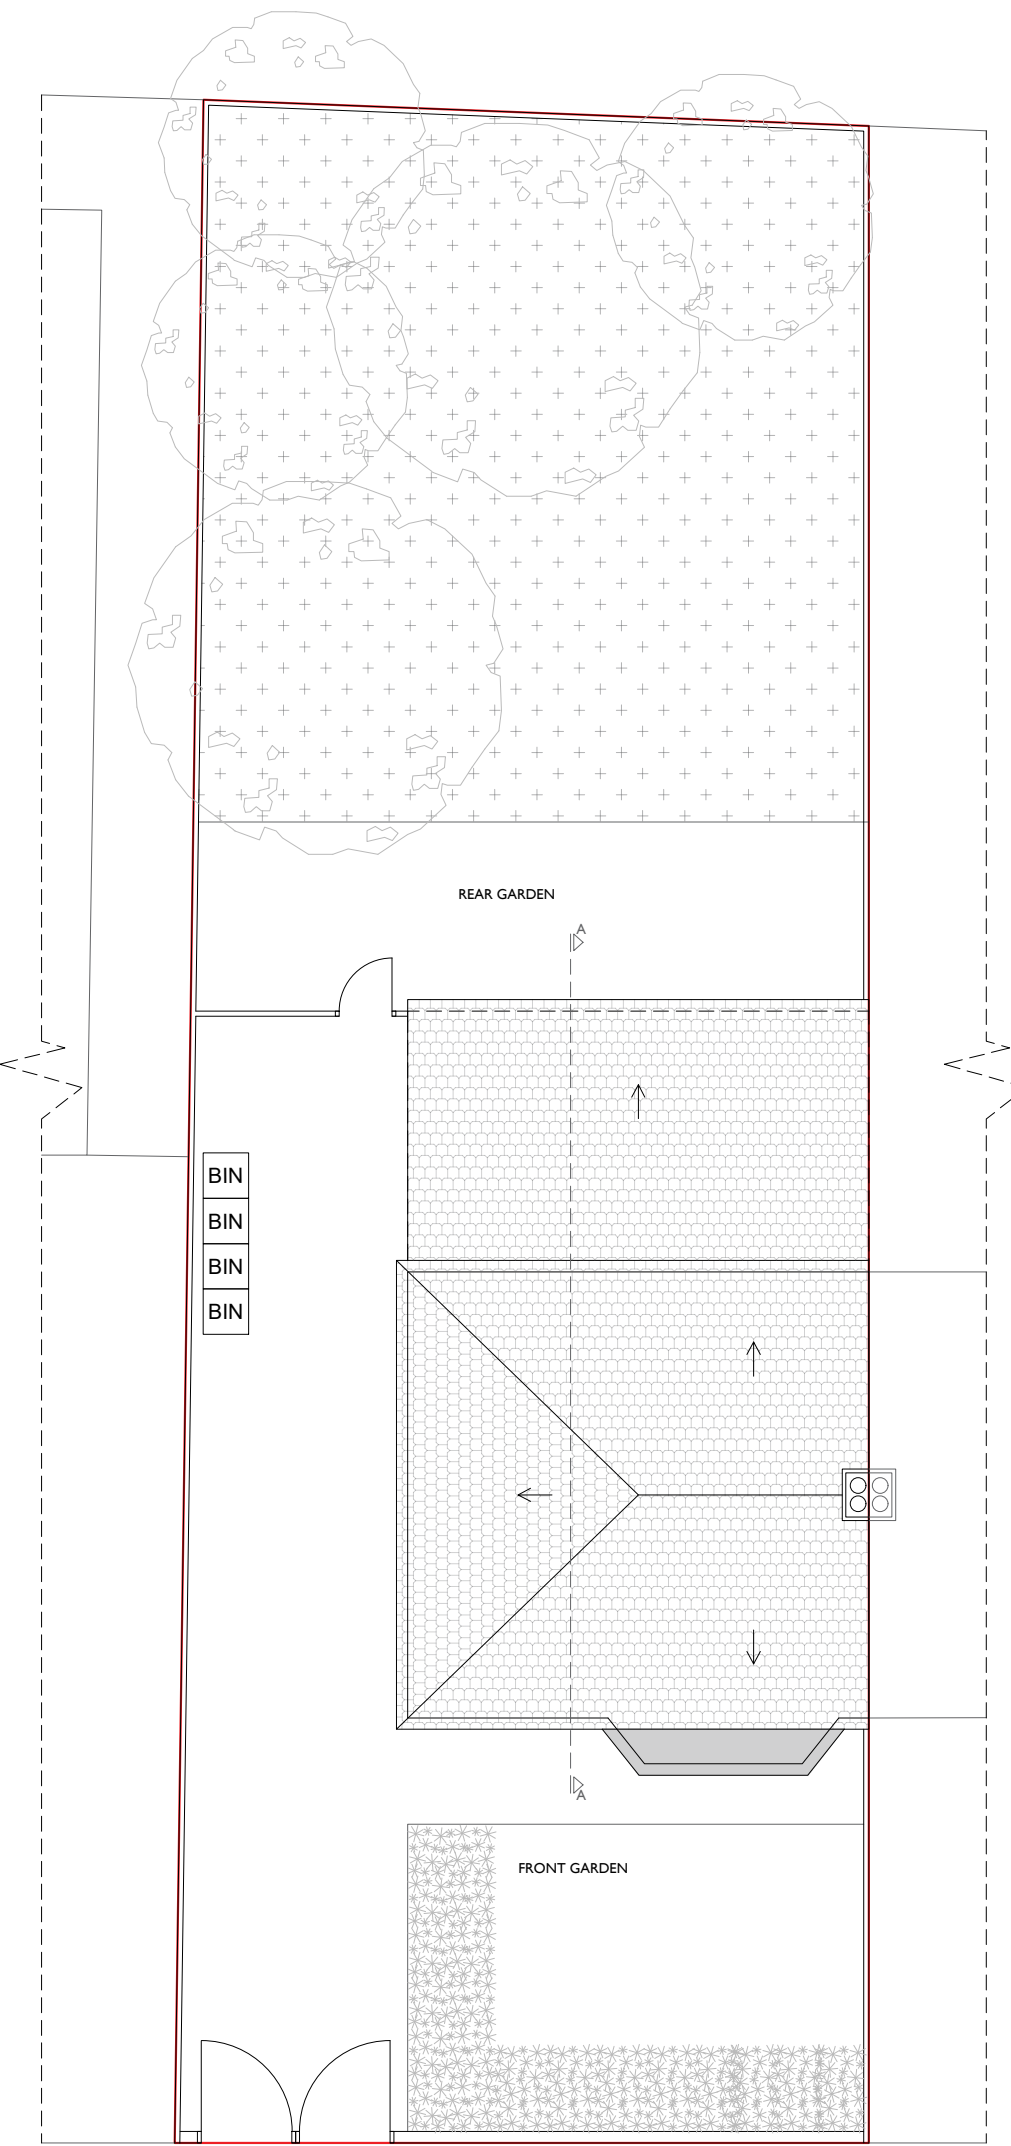

Existing Roof Plan

Any dimensions shown should be checked on site.  
Designs are not coordinated with engineer projects.  
Not for construction purposes.



**HOMZ**  
DESIGN | PLAN | BUILD  
www.homz.uk / 0 330 818 3001

Drawing Title: Existing Plans  
Drawing : H-0531-04\_2 | BuckinghamAve\_ExistingPlans\_V1  
Drawing Number: H-0531  
Site Address: 21 Buckingham Avenue, Whitefield M45 6DJ

Scale : 1/100 at A2  
Revision : V1  
Date : 22.01.2026