




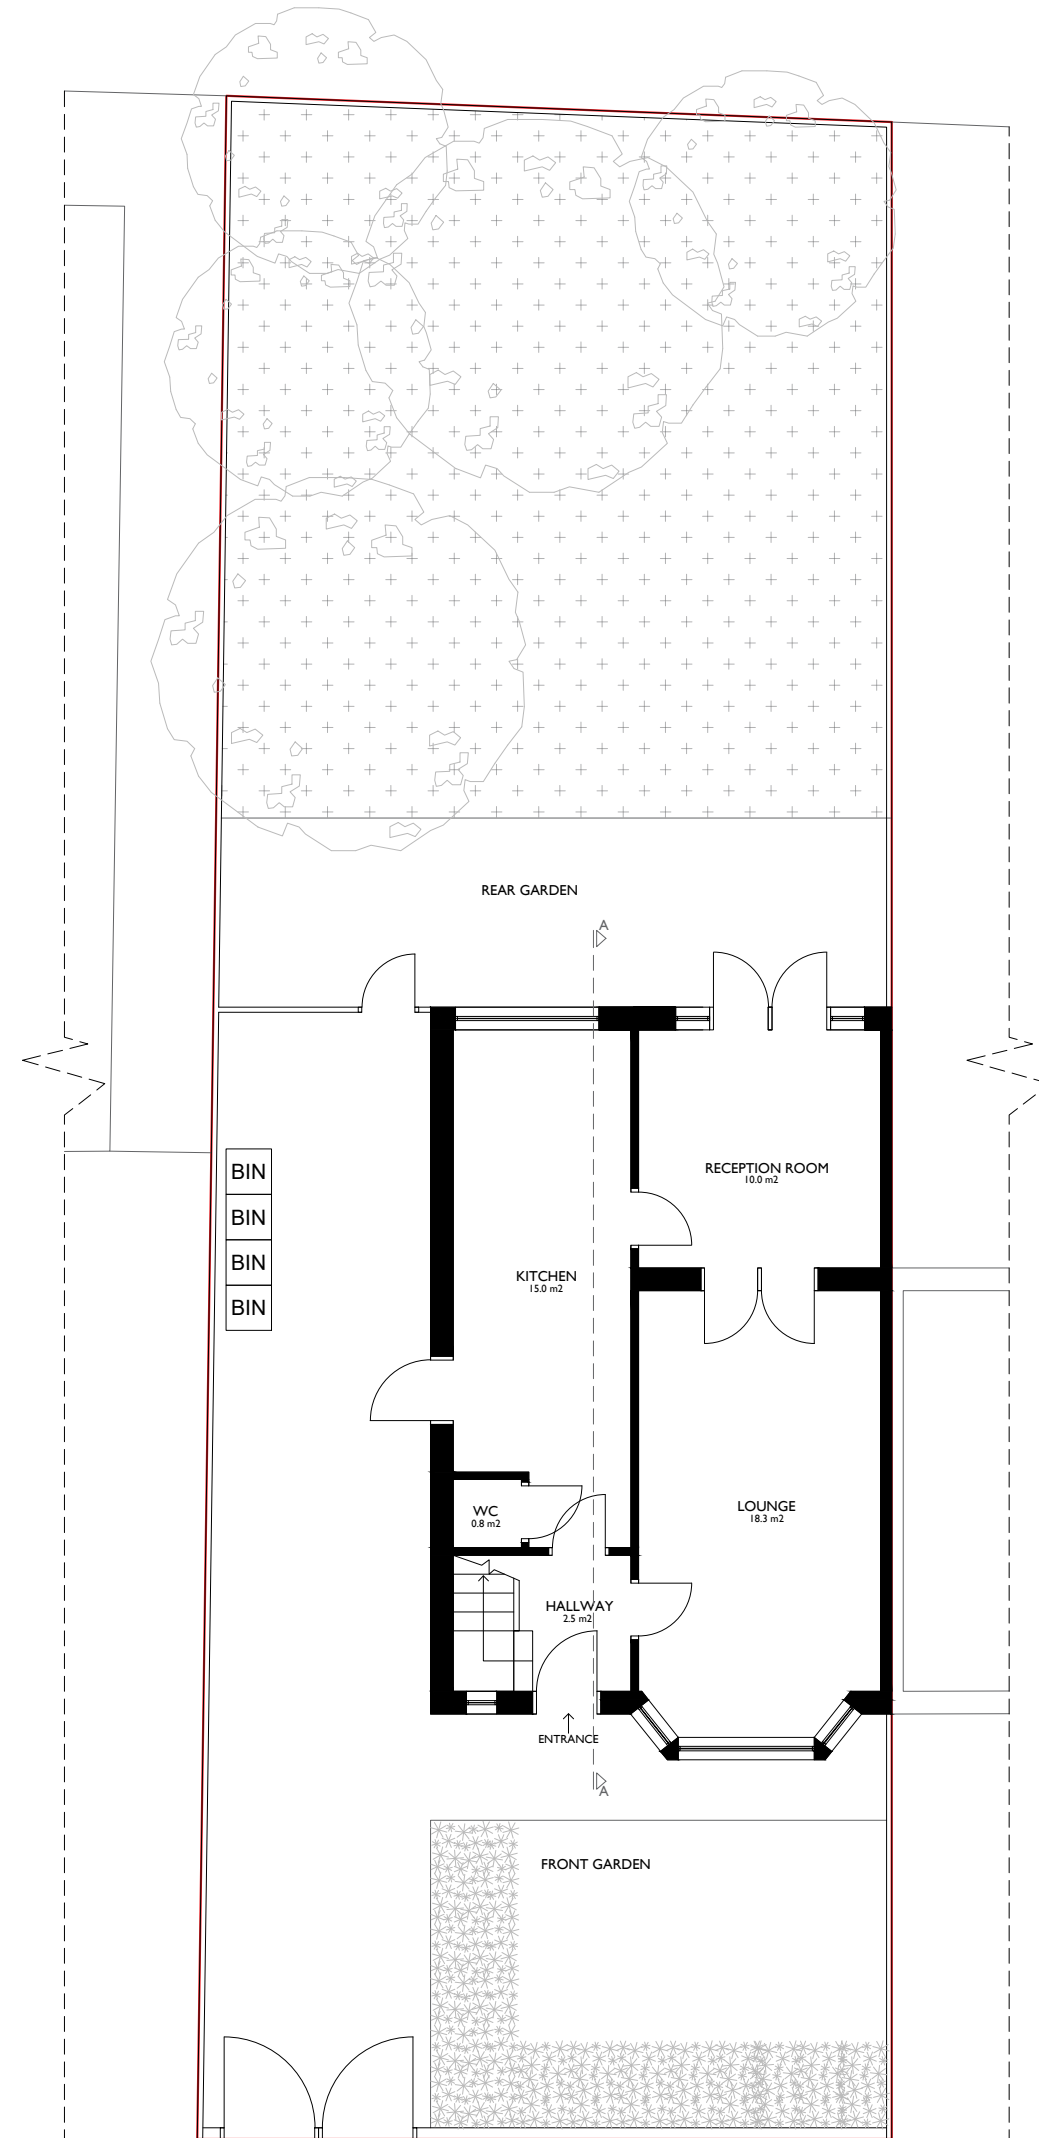

Proposed Ground Floor Plan

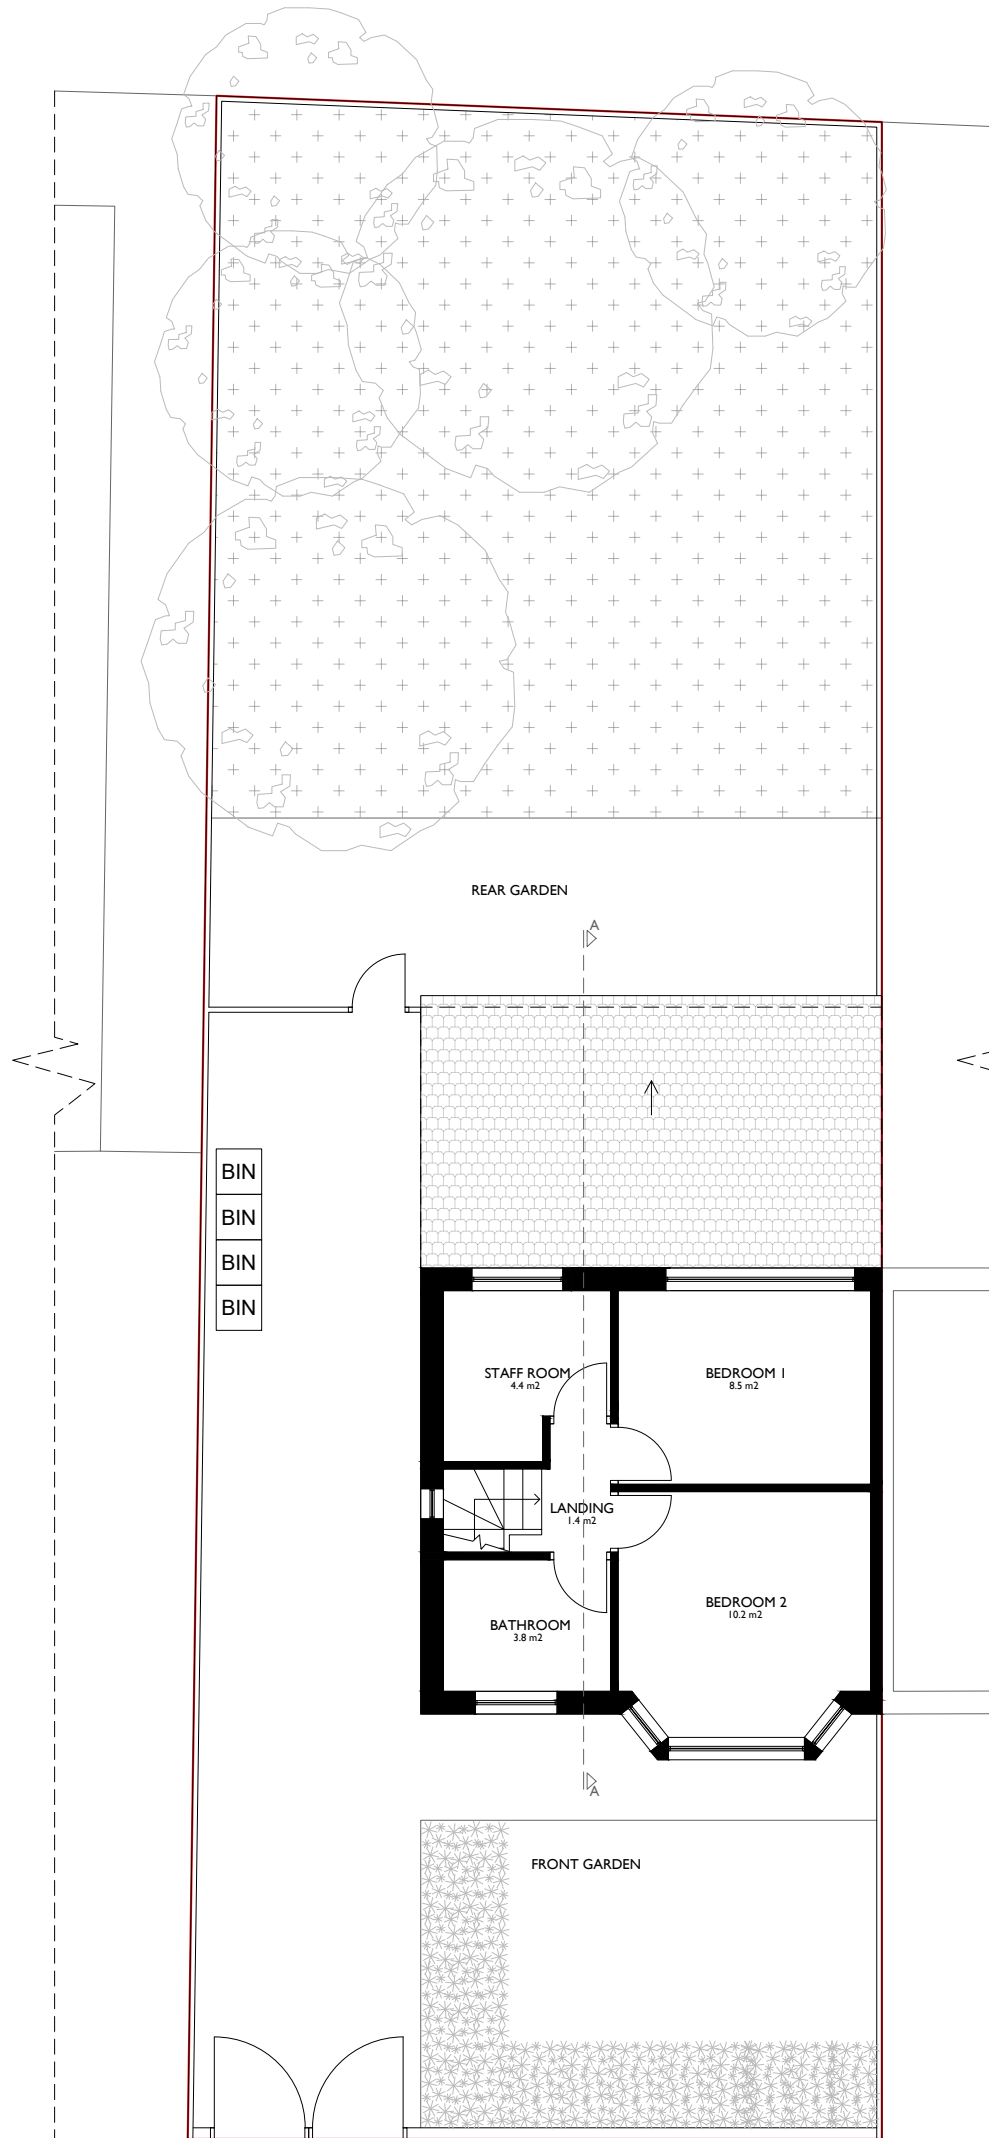

Proposed First Floor Plan

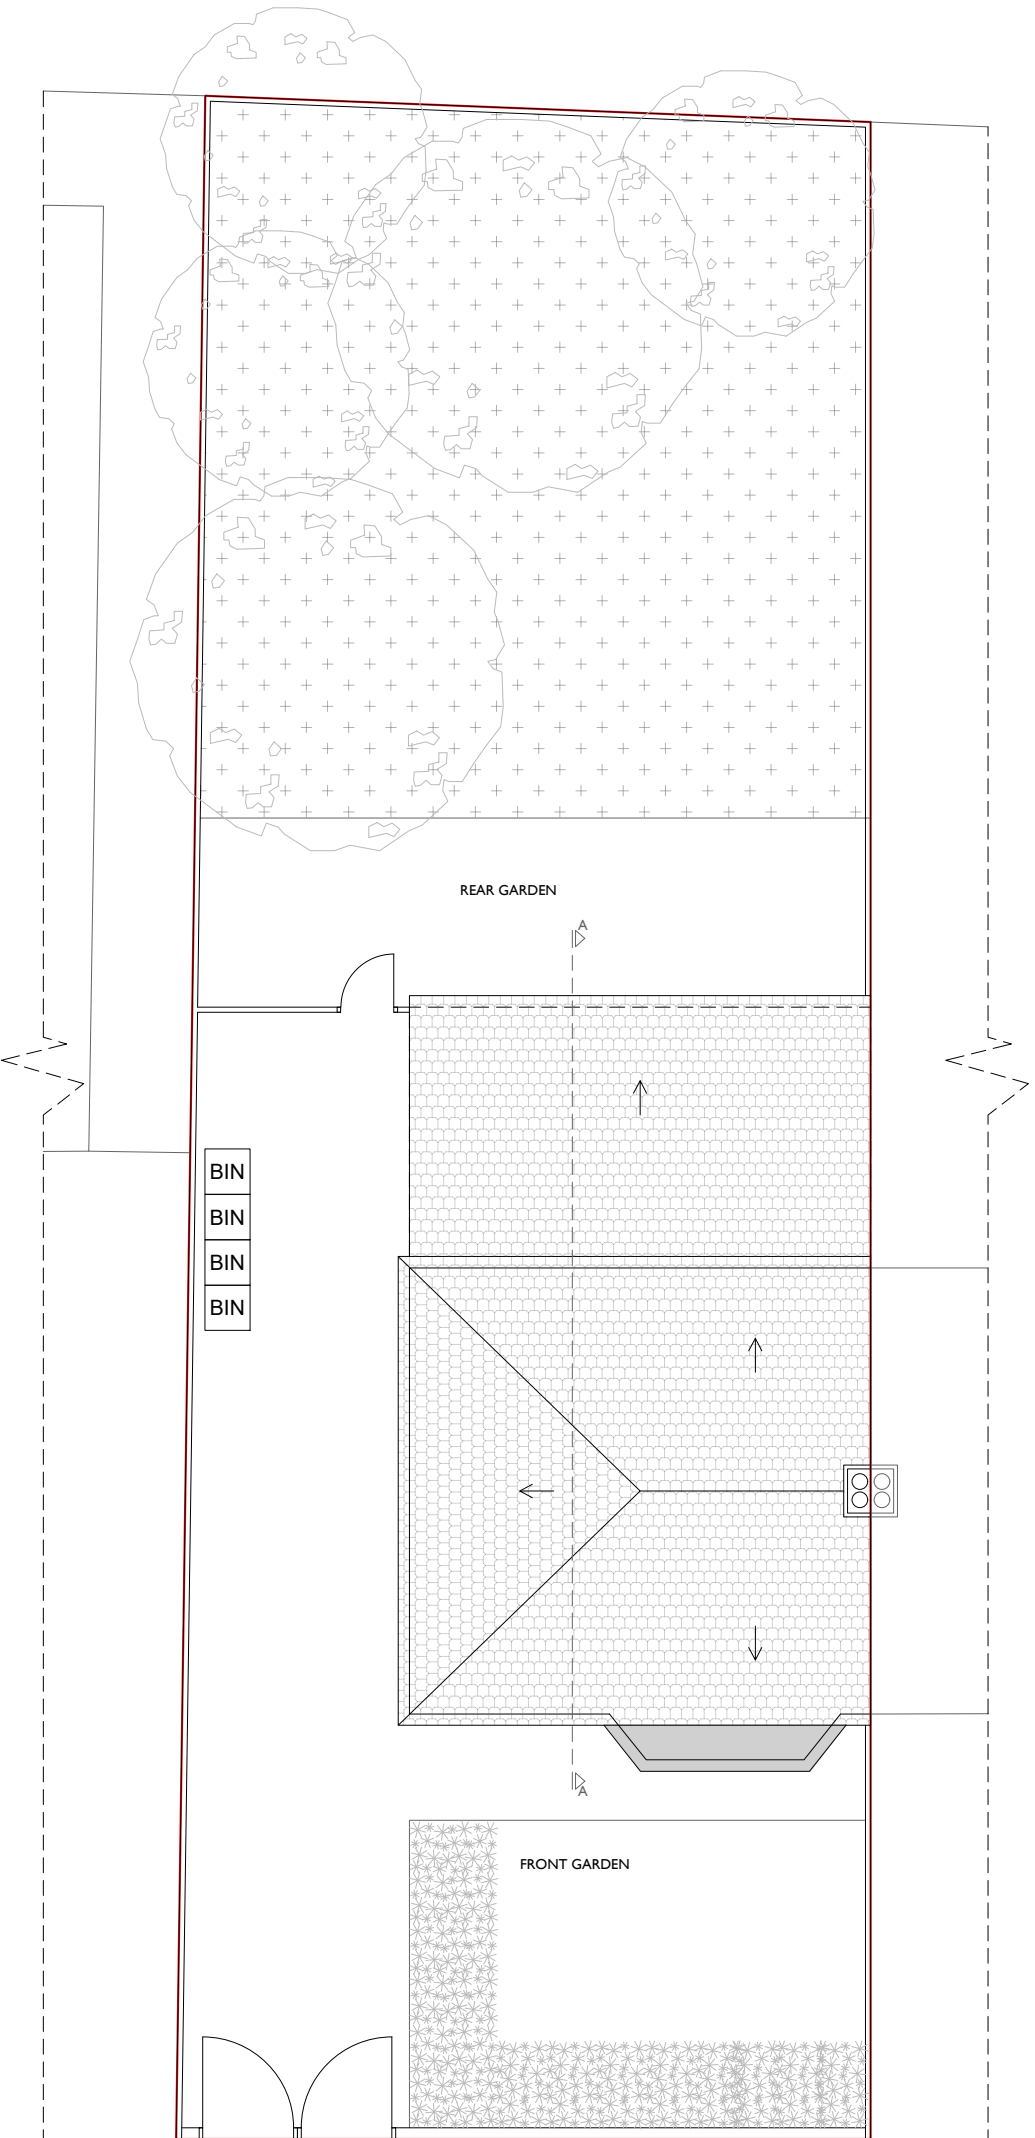

Proposed Roof Plan

Any dimensions shown should be checked on site.
Designs are not coordinated with engineer projects.
Not for construction purposes.

Scale Bar 1 2 3 4 M.



HOMZ
DESIGN | PLAN | BUILD
www.homz.uk / 0 330 818 3001

Drawing Title: Proposed Plans
Drawing : H-0531-05_2 | Buckingham Ave_Proposed Plans_V1
Drawing Number: H-0531
Site Address: 21 Buckingham Avenue, Whitefield M45 6DJ

Scale : 1/100 at A2
Revision : V1
Date : 22.01.2026