




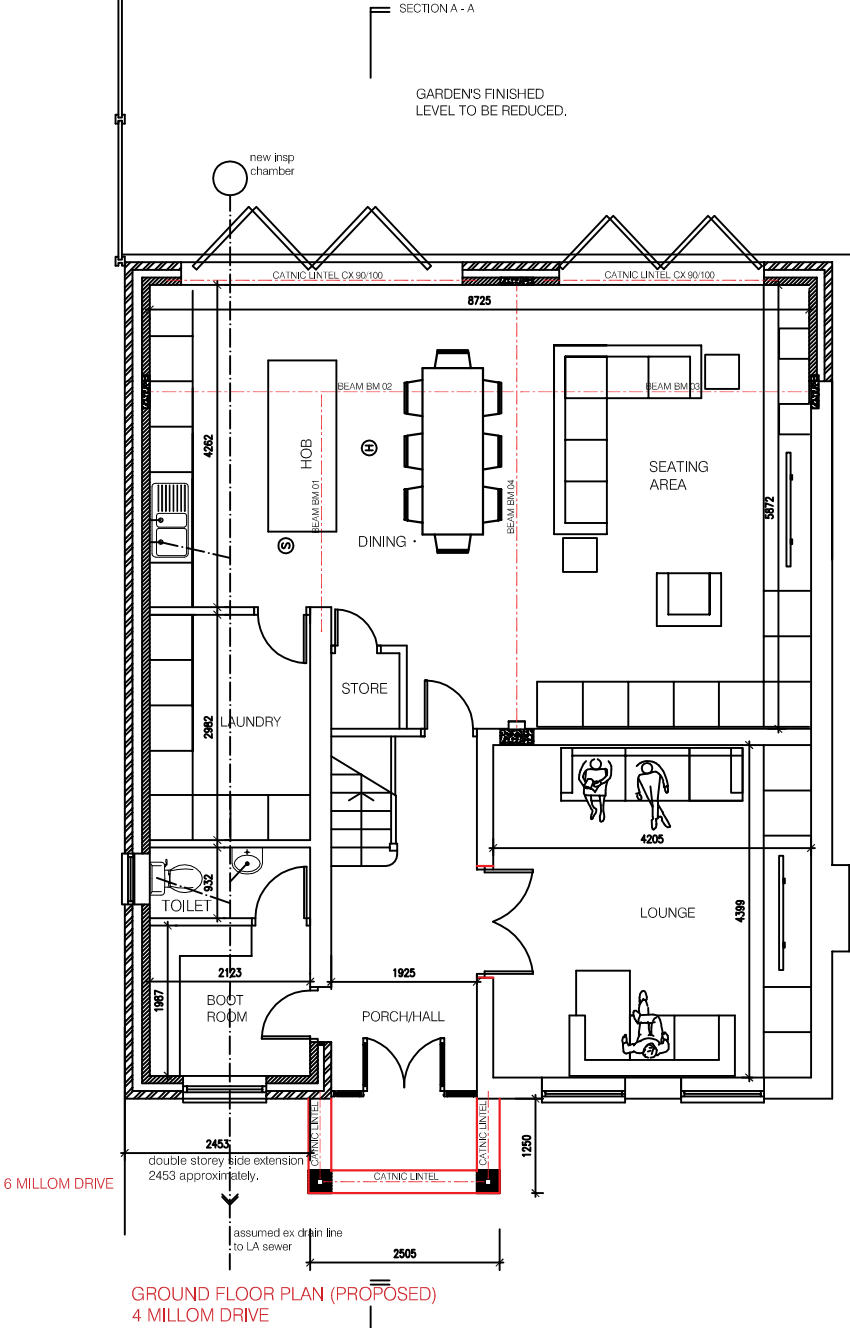


GROUND FLOOR PLAN (PROPOSED)
4 MILLOM DRIVE

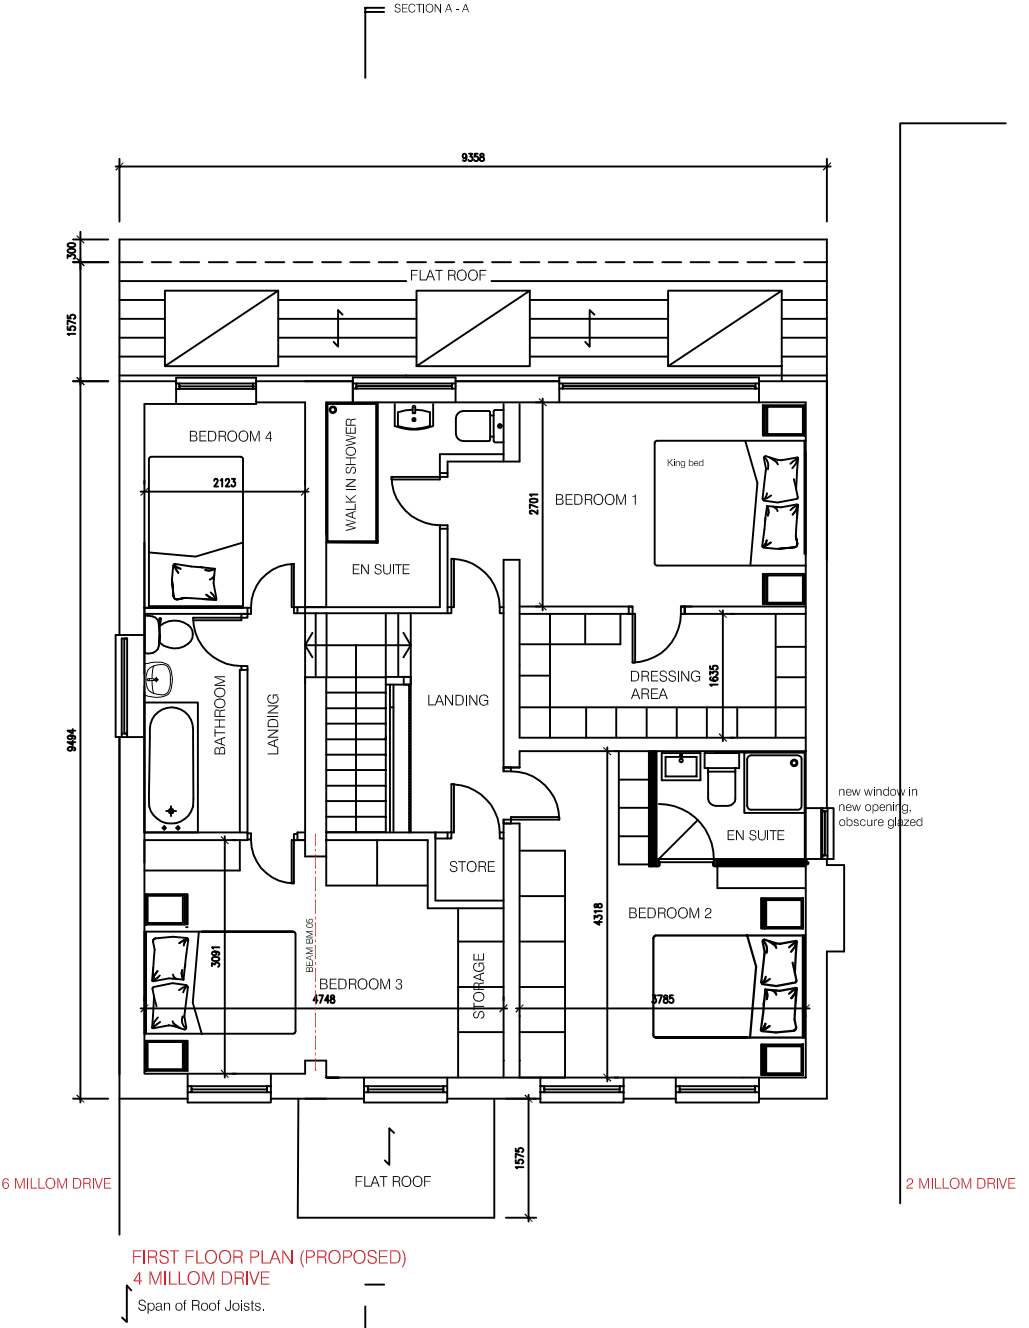

FIRST FLOOR PLAN (PROPOSED)
4 MILLOM DRIVE

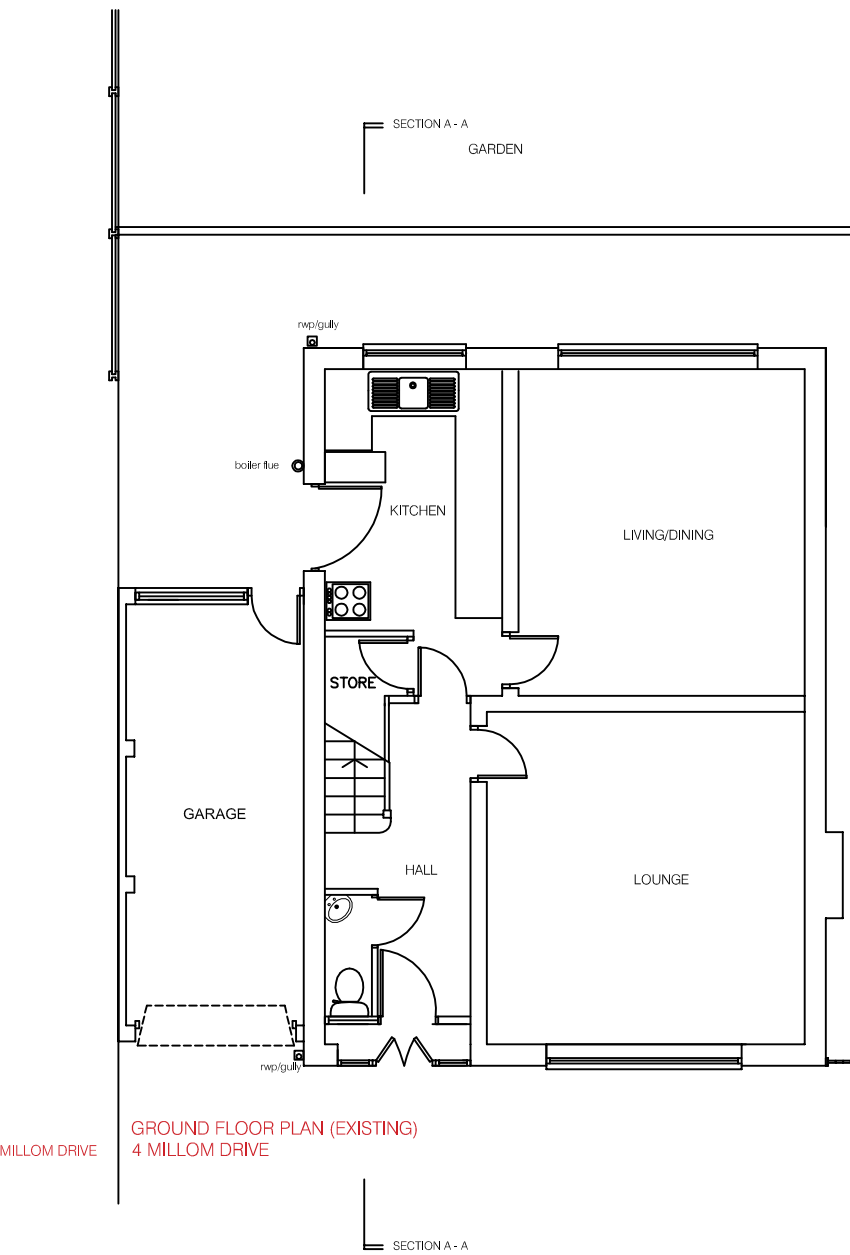

GROUND FLOOR PLAN (EXISTING)
4 MILLOM DRIVE

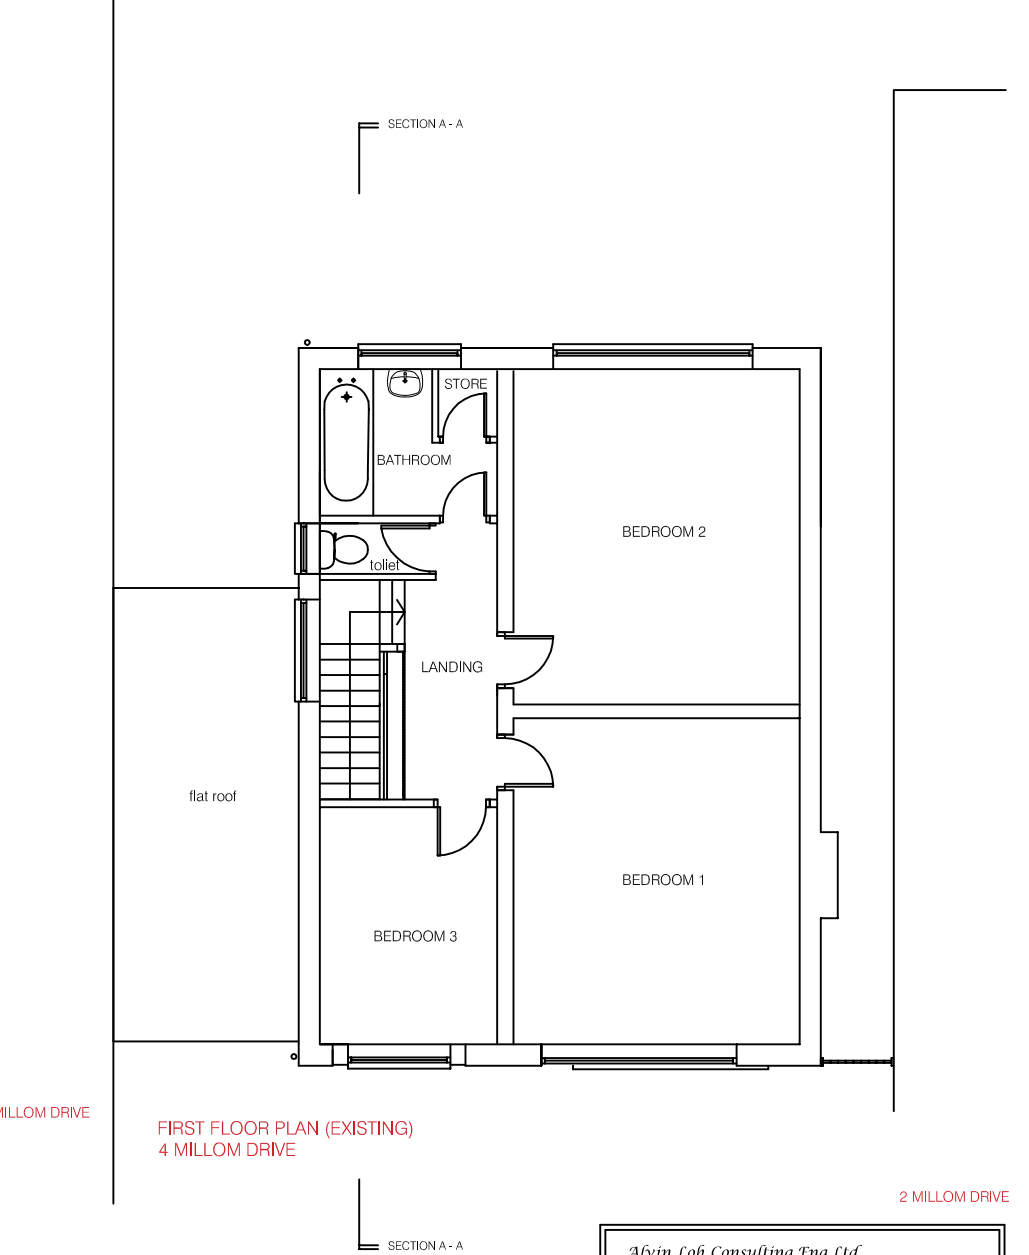


FIRST FLOOR PLAN (EXISTING)
4 MILLOM DRIVE

Do not scale from this drawing.

All dimensions are to be checked on site prior to construction, manufacture of any components and ordering of materials and equipment.

Any discrepancies are to be reported to the architect for clarification. All materials and workmanship to be in accordance with the current British Standards and codes of practice.

This drawing is to be read in conjunction with all relevant Architectural, Structural Engineers, Mechanical Engineers, Electrical Engineers and Specialists drawings and specifications.

 

Alvin Loh Consulting Eng Ltd. Architectural and Structural Design Consultancy Building Construction and Renovations Contractors Project and Property Management Consultancy Email: alvinloh@btinternet.com Tel: 07713647885 (mobile)		
client Mrs Rachel/Mr Phil OWENS		
project Proposed single storey rear and double storey side extensions 4 Millom Drive, Unsworth, Bury BL9 8NJ		
drawing title PLANS AS EXISTING AND PROPOSED		
scale 1:100 @ A3	date May 2025	drwg no 225060/01