
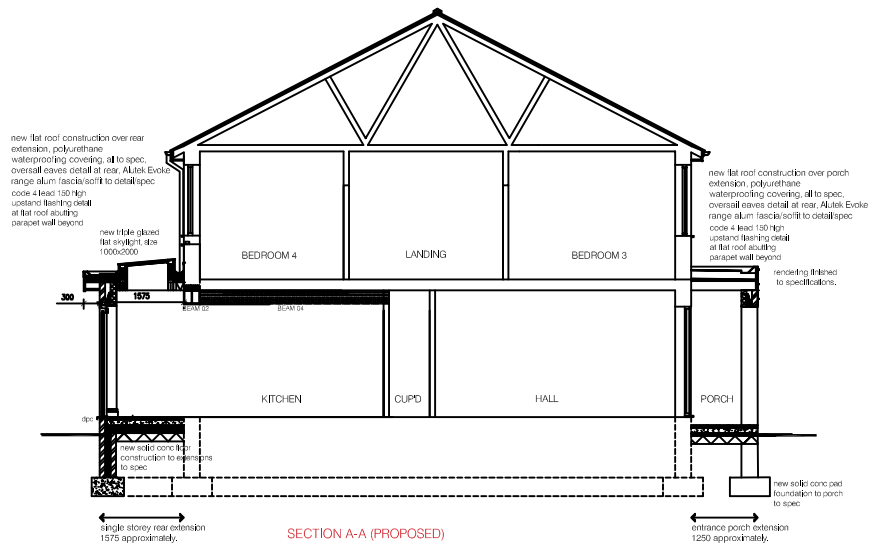
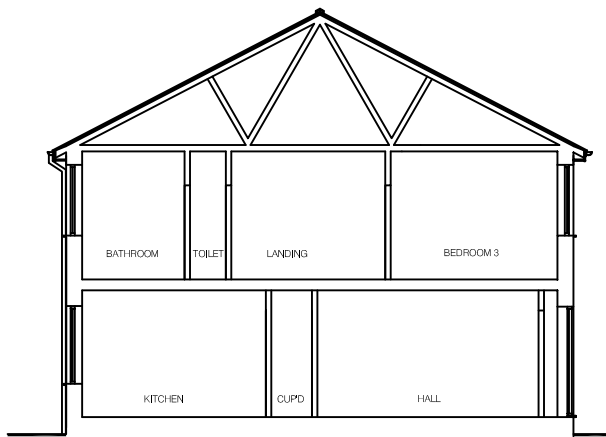


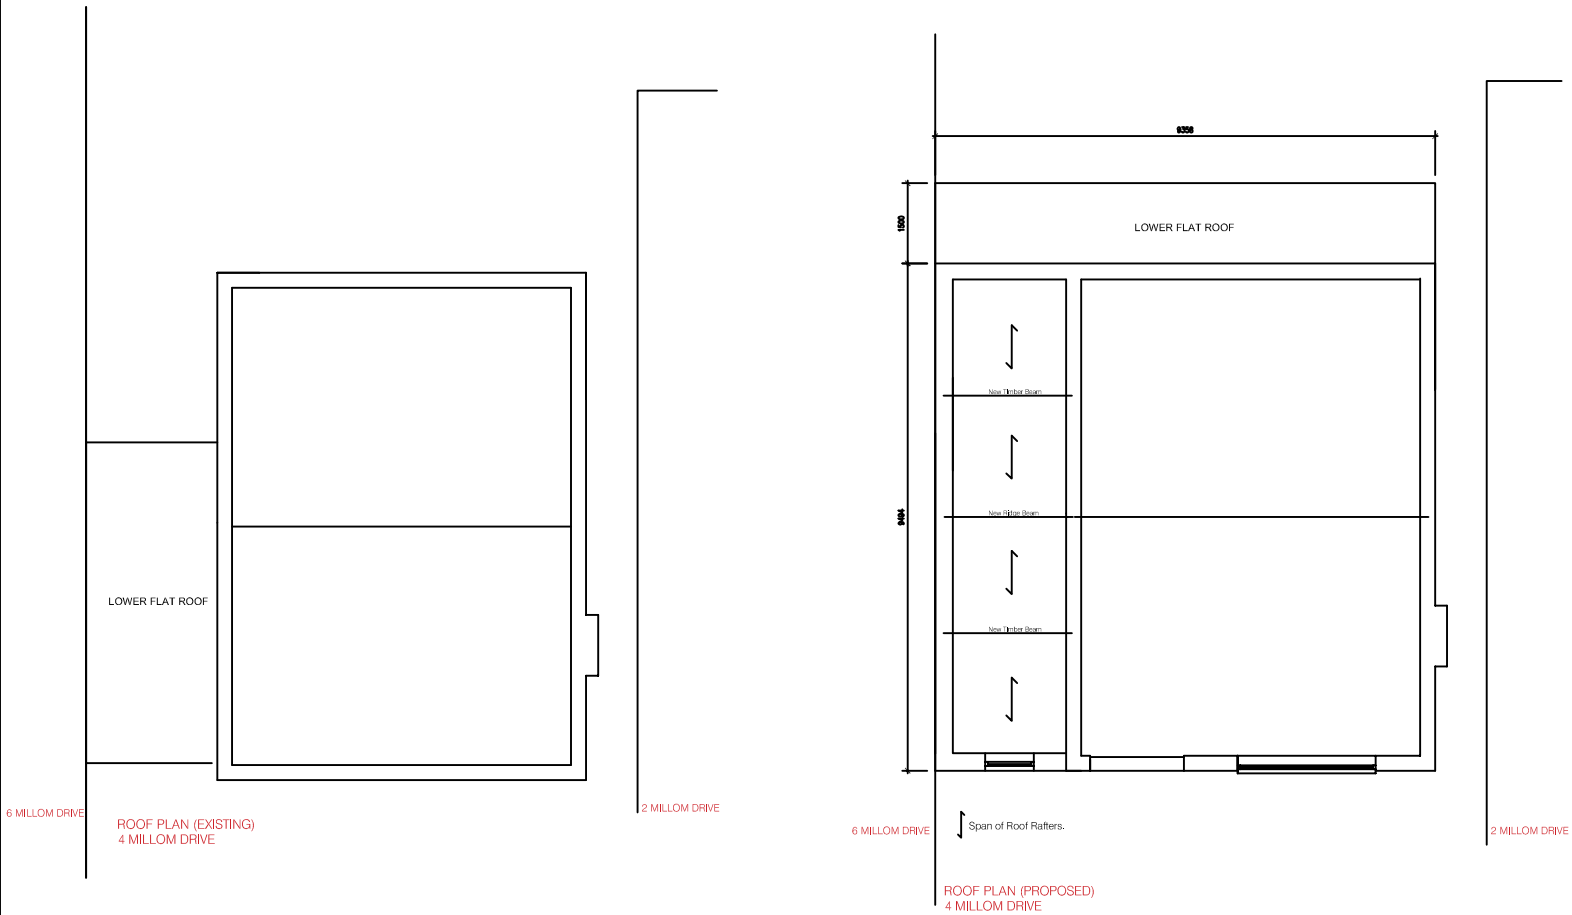


Do not scale from this drawing.

All dimensions are to be checked on site prior to construction, manufacture of any components and ordering of materials and equipment.

Any discrepancies are to be reported to the architect for clarification.

All materials and workmanship to be in accordance with the current British Standards and codes of practice.

This drawing is to be read in conjunction with all relevant Architectural, Structural Engineers, Mechanical Engineers, Electrical Engineers and Specialists drawings and specifications.

 

Alvin Lofi Consulting Eng Ltd. Architectural and Structural Design Consultancy Building Construction and Renovations Contractors Project and Property Management Consultancy Email: alvinlofi@btinternet.com Tel: 0713647885 (mobile)		
client	Mrs Rachel/Mr Phil OWENS	
project	Proposed single storey rear and double storey side extensions 4 Milloom Drive, Unsworth, Bury BL9 8NJ	
drawing title	ROOF PLANS & SECTION A-A AS EXISTING AND PROPOSED	
scale	1:100 @ A3	date May 2025
draw no	225060/02	