



 

KEY:
- - - BOUNDARY LINE

EXISTING SITE PLAN
SCALE 1:200

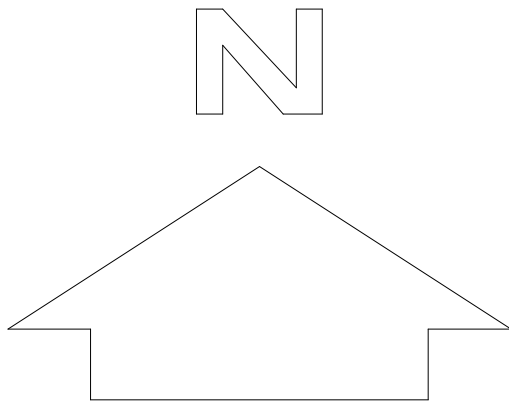

REVISIONS					DRAWING NOTES		CLIENT			PROJECT TITLE		 W: www.slhomedesign.co.uk E: info@slhomedesign.co.uk
REV	DATE	DESCRIPTION	BY	CH	Dimensions Written dimensions to be taken in preferences to scaled dimensions. The Contractor is responsible for checking all dimensions before work starts. Local Authority All work is to be carried out to the requirements, and to the satisfaction of the Local Authority. These drawings are for planning purposes only Discrepancies Any discrepancies to be brought to the attention of SLH Home Design immediately.	SHARON+PHIL			2 Lyndon Cl Tottington, Bury BL8 3EY			
						DRAWING NO.	REV	DRAWING TITLE		DRAWING STATUS		
						SLH002	/	EXISTING SITE PLAN		Planning		
						Scale: AS SHOWN						
						DATE	DRAWN BY	CHECKED BY				
						MAY 2022						