



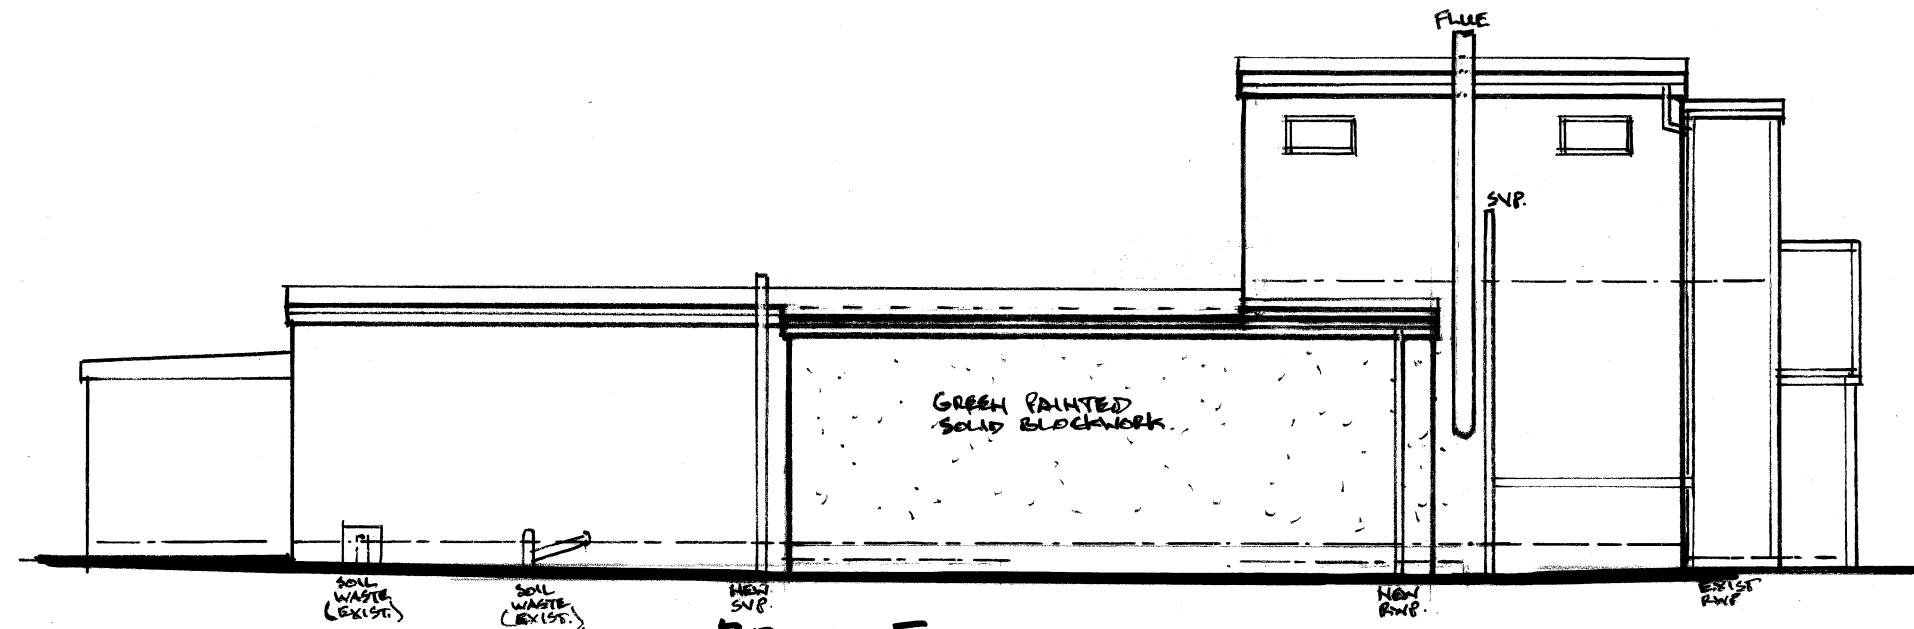


FRONT ELEVATION. 1:100




REAR ELEVATION.

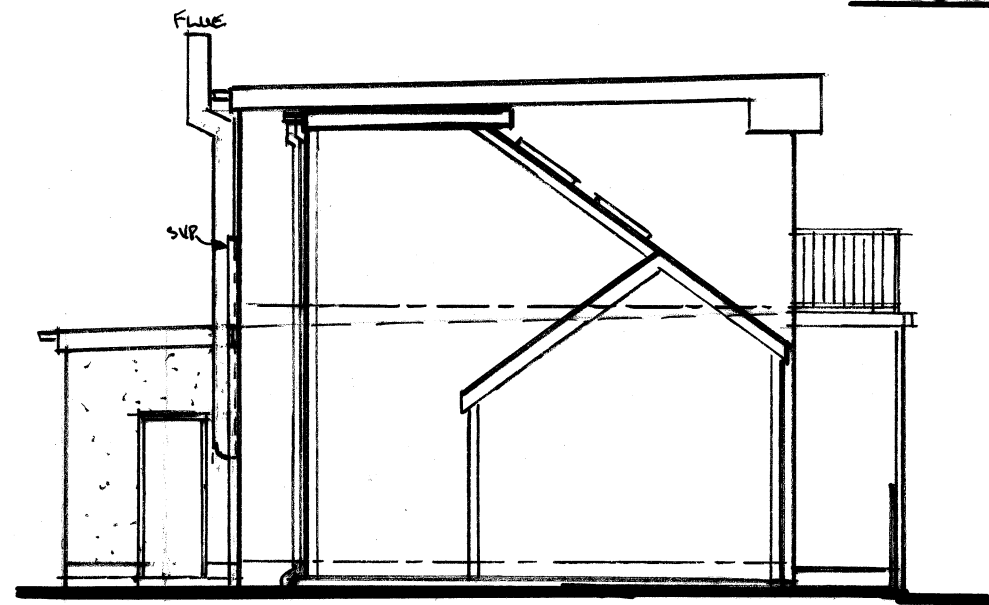


L.H. SIDE ELEVATION

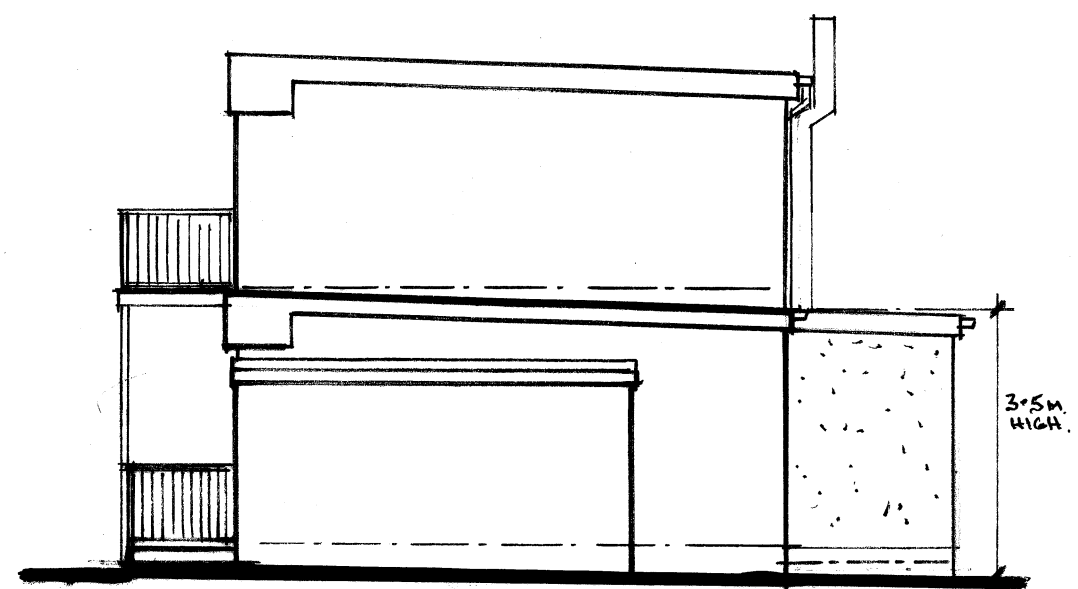

R.H. SIDE ELEVATION

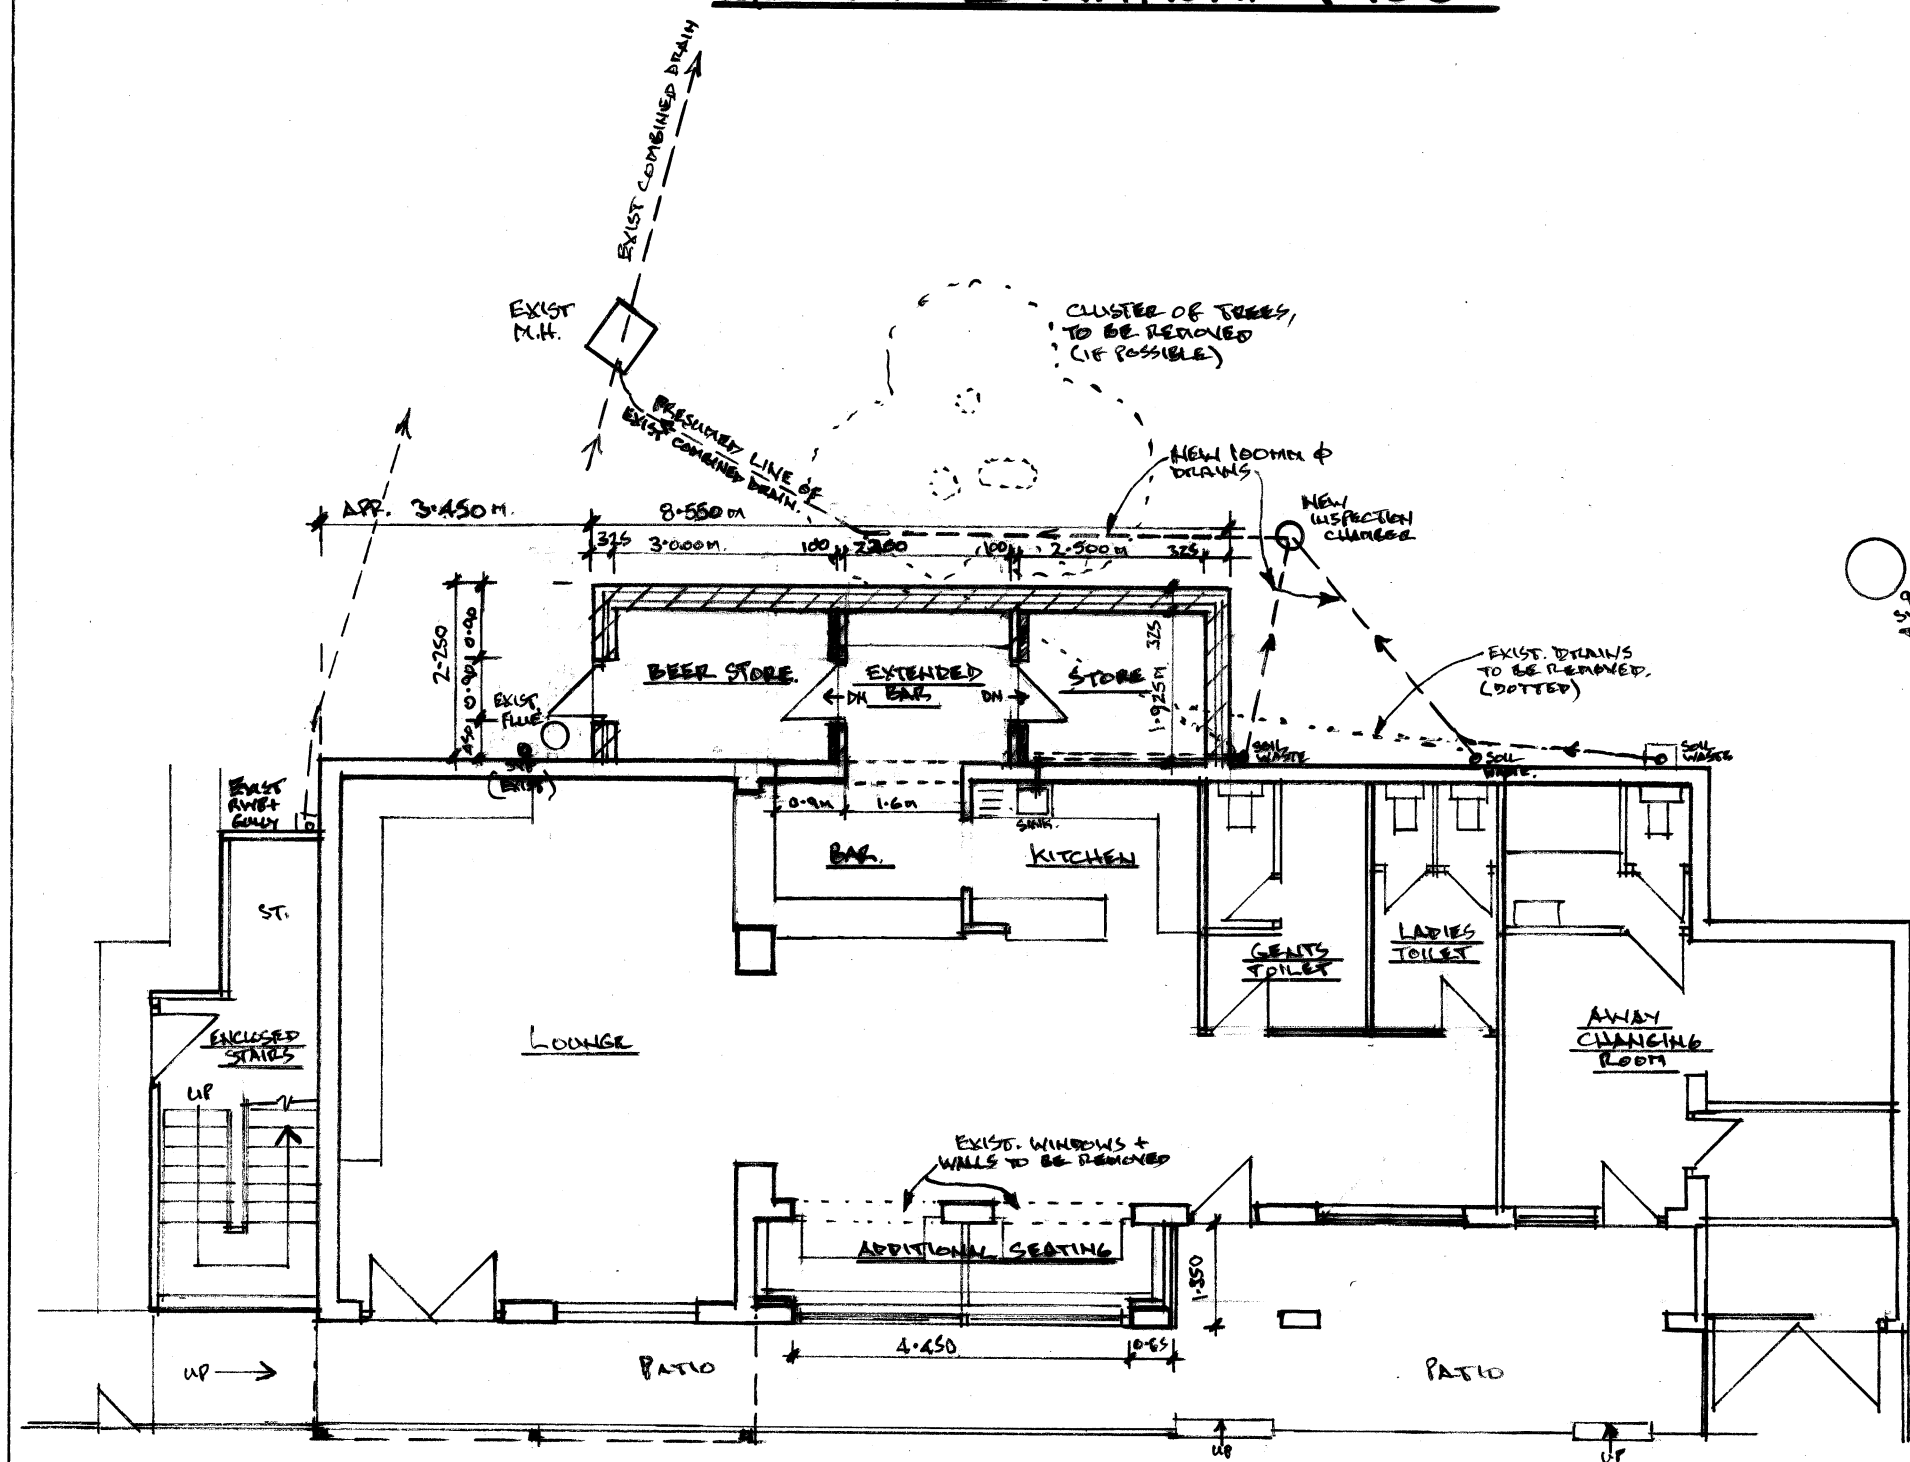

GROUND FLOOR PLAN. 1:100

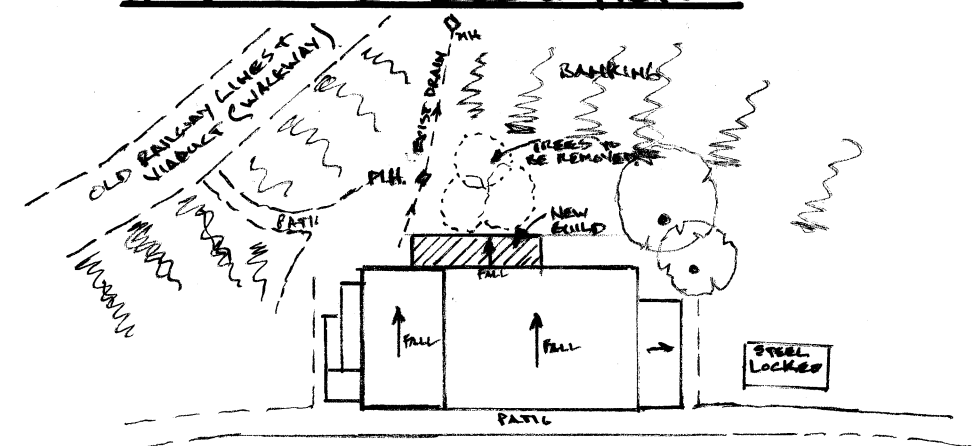

PROPOSED SITE PLAN. 1:500

Architectural & Building Services NEIL BUTTERWORTH Tel: Mobile: 07785 275483 89 Higher Ainsworth Road, Radcliffe, Manchester M26 4JJ			
Job Title PROPOSED SINGLE STOREY REAR & FRONT EXTENSIONS. AT TOTTINGTON SPORTS CLUB, BERYL AVE., TOTTINGTON, BURY.			
Drawing Title PROPOSED PLANS & ELEVATIONS			
Scale 1:100	Date MAY 23	Drawn by NB	Drawing No. 2