

- EXISTING 8.0m HIGH LAMP POST

 GROUND LEVEL  $\pm 0.00\text{m}$   
(+70.00m AMSL)

—EXISTING INSPECTION CHAMBER

TARMAC  
FOOTPATH

GRASS  
AREA

— EXISTING 8.0m HIGH LAMP POST

TARMAC  
FOOTPATH

TARMAC  
FOOTPATH

## EXISTING SITE PLAN

EXISTING TREES  
+7.00m AGL  
+77.00m AMSL

NOTES:

1. ALL DIMENSIONS IN MM UNLESS OTHERWISE NOTED.

|     |                       |     |     |          |
|-----|-----------------------|-----|-----|----------|
|     |                       |     |     |          |
|     |                       |     |     |          |
|     |                       |     |     |          |
| B   | Site Location Revised | BD  | GBC | 25.01.22 |
| A   | Issued for Planning   | HTB | RWB | 12.10.21 |
| REV | MODIFICATION          | BY  | CH  | DATE     |

CK Hutchison  
Networks (UK)  
Limited

Great Brighams Mead,  
Vastern Road, Reading,  
Berkshire, England,  
RG1 8DJ

Design Consultant &amp; Principal Contractor:



Great British Communications  
Lapwing House, Block 3 Forward Point,  
Tan House Lane, Widnes, Cheshire, WAB OSL  
t. 44 (0)151 420 4128  
[www.gbcservices.co.uk](http://www.gbcservices.co.uk)

Site Name:

PILKINGTON WAY

3UK Nominal ID:

BRY19828

Address:

PILKINGTON WAY  
OUTWOOD GATE  
RADCLIFFE, BURY  
GREATER MANCHESTER  
M26 1LD

Title:

100 EXISTING SITE PLAN

Project:

UNILATERAL SW

|                   |  |
|-------------------|--|
| Purpose of Issue: |  |
|-------------------|--|

## PLANNING

MBNL/TM/H3G Cell ID:

Drawing No:

BRY19828\_TBC\_TBC\_TBC\_GA\_REV\_B

Issue:

y18

100mm

50mm

10mm

TREE HEIGHT +7.00m AGL  
(+77.00m AMSL)

EXISTING 2.0m HIGH CONCRETE WALL


G.L. ±0.00m (+70.00m AMSL)

BUILDING HEIGHT +3.00m  
AGL (+73.00m AMSL)

LAMP POST HEIGHT +8.00m  
AGL (+78.00m AMSL)

TREE HEIGHT +8.00m AGL  
(+78.00m AMSL)

EXISTING ELEVATION A

 

NOTES:  
  
1. ALL DIMENSIONS IN MM UNLESS OTHERWISE NOTED.

|     |                       |     |     |          |
|-----|-----------------------|-----|-----|----------|
|     |                       |     |     |          |
|     |                       |     |     |          |
|     |                       |     |     |          |
| B   | Site Location Revised | BD  | GBC | 25.01.22 |
| A   | Issued for Planning   | HTB | RWB | 12.10.21 |
| REV | MODIFICATION          | BY  | CH  | DATE     |

CK Hutchison  
Networks (UK)  
Limited

Great Brighams Mead,  
Vastern Road, Reading,  
Berkshire, England,  
RG1 8DJ

Design Consultant & Principal Contractor:

**GBC**

Great British Communications  
Lapwing House, Block 3 Forward Point,  
Ton House Lane, Widnes, Cheshire, WAB 0SL  
t. 44 (0)151 420 4128  
www.gbcservices.co.uk

Site Name:

PILKINGTON WAY

3UK Nominal ID:

BRY19828

Address:

PILKINGTON WAY  
OUTWOOD GATE  
RADCLIFFE, BURY  
GREATER MANCHESTER  
M26 1LD

Title:

150 EXISTING SITE ELEVATION

Project:

UNILATERAL SW


Purpose of Issue:

PLANNING

MBNL/TM/H3G Cell ID:

TBC/TBC/TBC

|                               |        |
|-------------------------------|--------|
| Drawing No:                   | Issue: |
| BRY19828_TBC_TBC_TBC_GA_REV_B | B      |

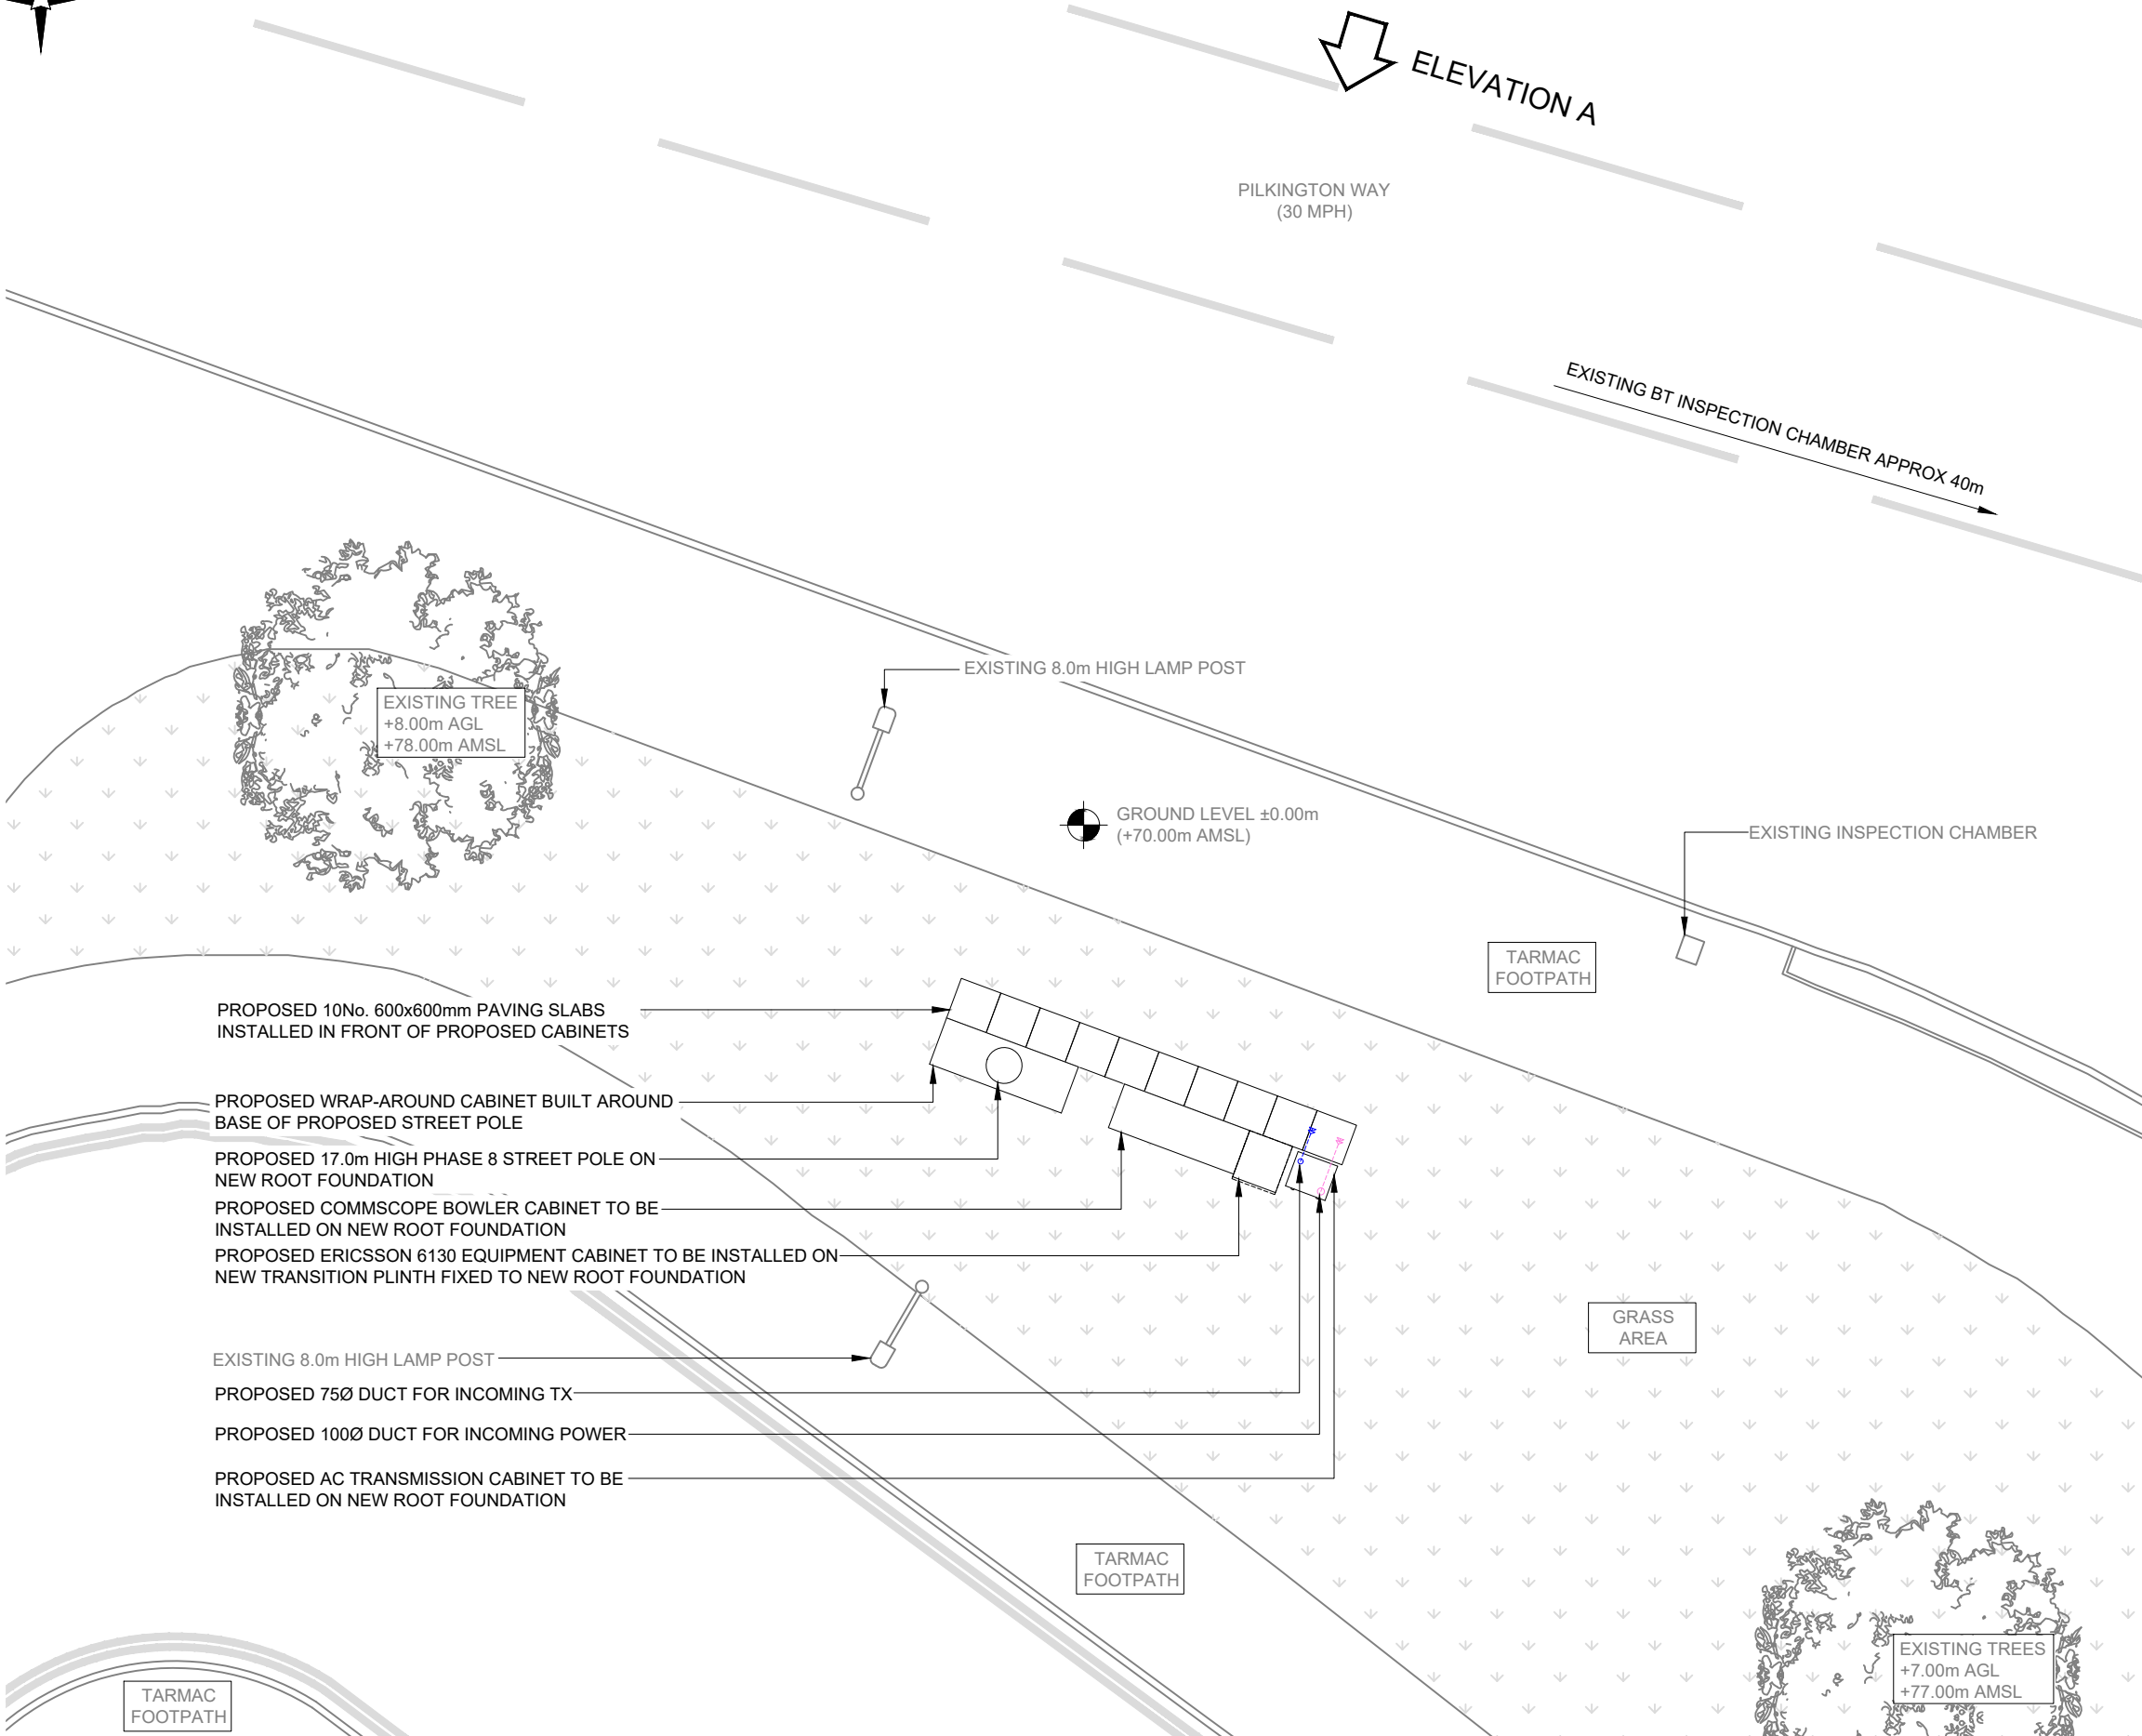

PILKINGTON WAY  
(30 MPH)

ELEVATION A

EXISTING BT INSPECTION CHAMBER APPROX 40m

EXISTING 8.0m HIGH LAMP POST

GROUND LEVEL  $\pm 0.00\text{m}$   
(+70.00m AMSL)

EXISTING INSPECTION CHAMBER


TARMAC  
FOOTPATH

GRASS  
AREA

TARMAC  
FOOTPATH

TARMAC  
FOOTPATH

PROPOSED SITE PLAN

 

EXISTING TREES  
+7.00m AGL  
+77.00m AMSL

NOTES:

1. ALL DIMENSIONS IN MM UNLESS OTHERWISE NOTED.

| REV | MODIFICATION          | BY  | CH  | DATE     |
|-----|-----------------------|-----|-----|----------|
| B   | Site Location Revised | BD  | GBC | 25.01.22 |
| A   | Issued for Planning   | HTB | RWB | 12.10.21 |

CK Hutchison  
Networks (UK)  
Limited

Great Brighams Mead,  
Vastern Road, Reading,  
Berkshire, England,  
RG1 8DJ

Design Consultant & Principal Contractor:



Great British Communications  
Lapwing House, Block 3 Forward Point,  
Tan House Lane, Widnes, Cheshire, WAB 0SL  
t. 44 (0)151 420 4128  
www.gbcservices.co.uk

Site Name: PILKINGTON WAY

3UK Nominal ID: BRY19828

Address: PILKINGTON WAY  
OUTWOOD GATE  
RADCLIFFE, BURY  
GREATER MANCHESTER  
M26 1LD

Title: 215 PROPOSED SITE PLAN


Project: UNILATERAL SW

Purpose of Issue: PLANNING

MBNL/TM/H3G Cell ID:  
TBC/TBC/TBC

Drawing No: BRY19828\_TBC\_TBC\_TBC\_GA\_REV\_B

Issue: B

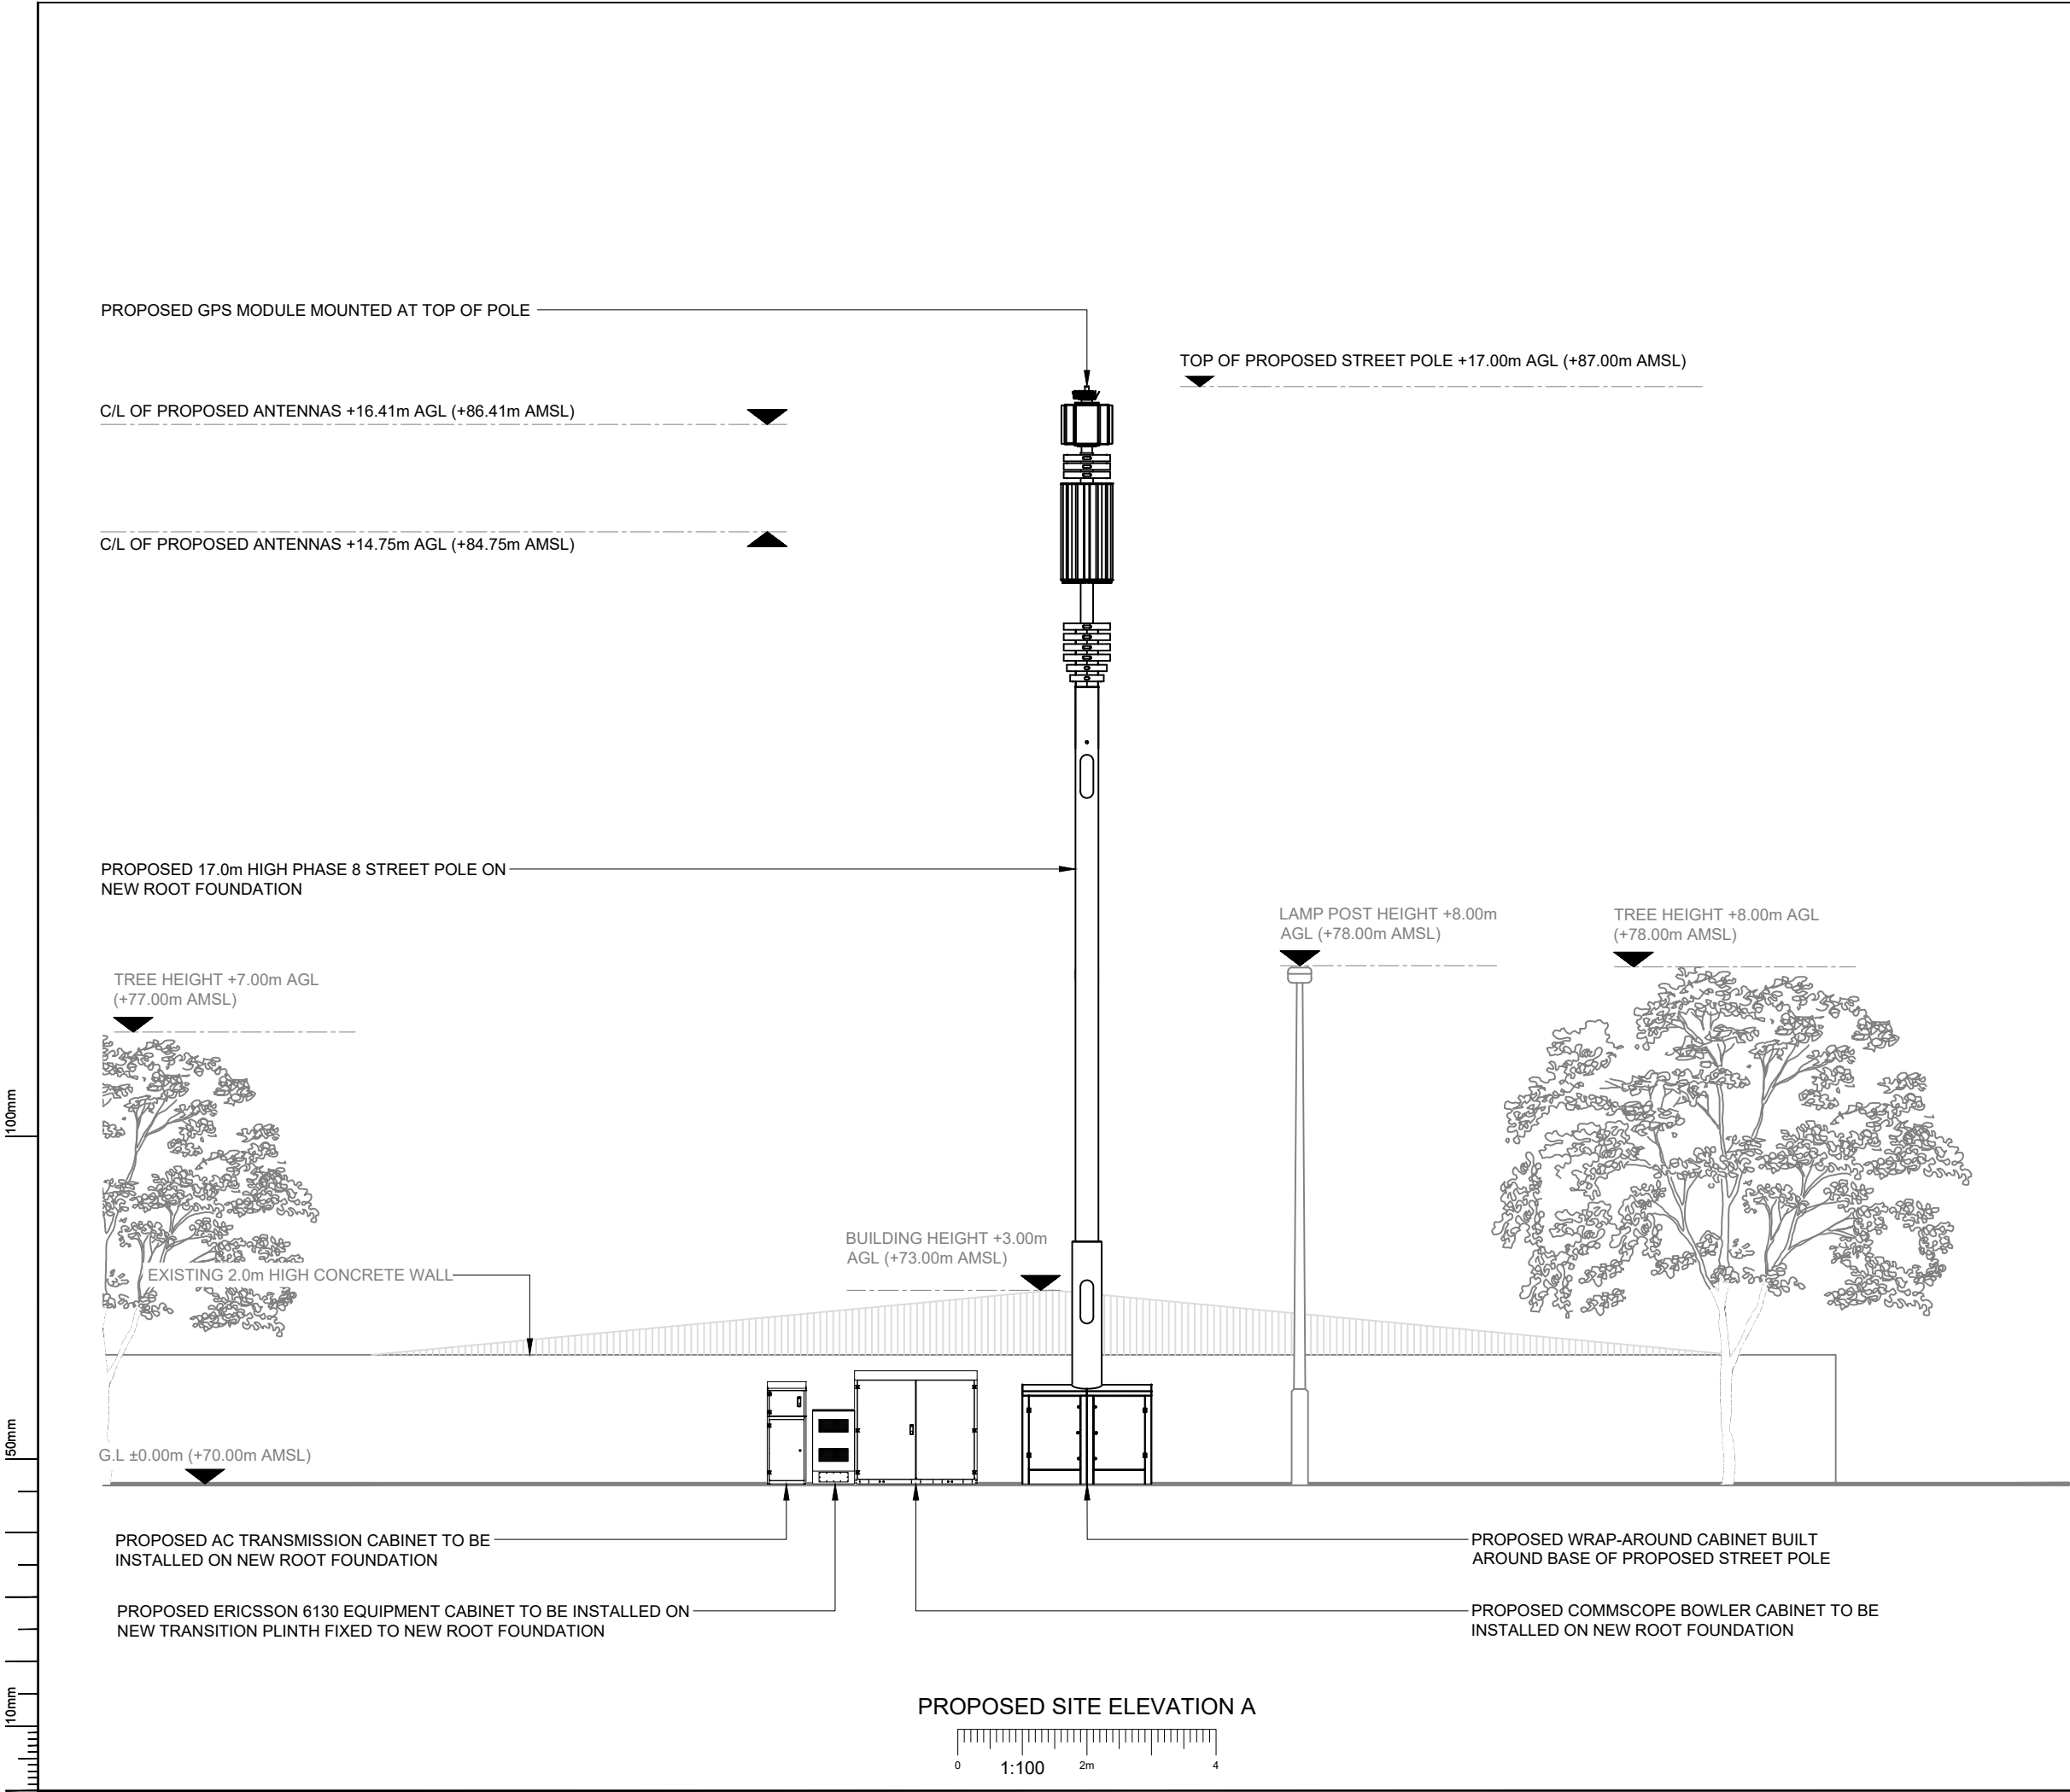

- NOTES:
1. ALL DIMENSIONS IN MM UNLESS OTHERWISE NOTED.

|     |                       |     |     |          |
|-----|-----------------------|-----|-----|----------|
|     |                       |     |     |          |
|     |                       |     |     |          |
|     |                       |     |     |          |
| B   | Site Location Revised | BD  | GBC | 25.01.22 |
| A   | Issued for Planning   | HTB | RWB | 12.10.21 |
| REV | MODIFICATION          | BY  | CH  | DATE     |

**CK Hutchison  
Networks (UK)  
Limited**  
Great Brighams Mead,  
Vastern Road, Reading,  
Berkshire, England,  
RG1 8DJ

Design Consultant & Principal Contractor:



**Great British Communications**  
Lapwing House, Block 3 Forward Point,  
Ton House Lane, Widnes, Cheshire, WAB 0SL  
t. 44 (0)151 420 4128  
www.gbcservices.co.uk

Site Name: **PILKINGTON WAY**

3UK Nominal ID: **BRY19828**

Address: **PILKINGTON WAY  
OUTWOOD GATE  
RADCLIFFE, BURY  
GREATER MANCHESTER  
M26 1LD**

Title: **265 PROPOSED SITE ELEVATION**

Project: **UNILATERAL SW**

Purpose of Issue: **PLANNING**

MBNL/TM/H3G Cell ID: **TBC/TBC/TBC**

Drawing No: **BRY19828\_TBC\_TBC\_TBC\_GA\_REV\_B** Issue: **B**