


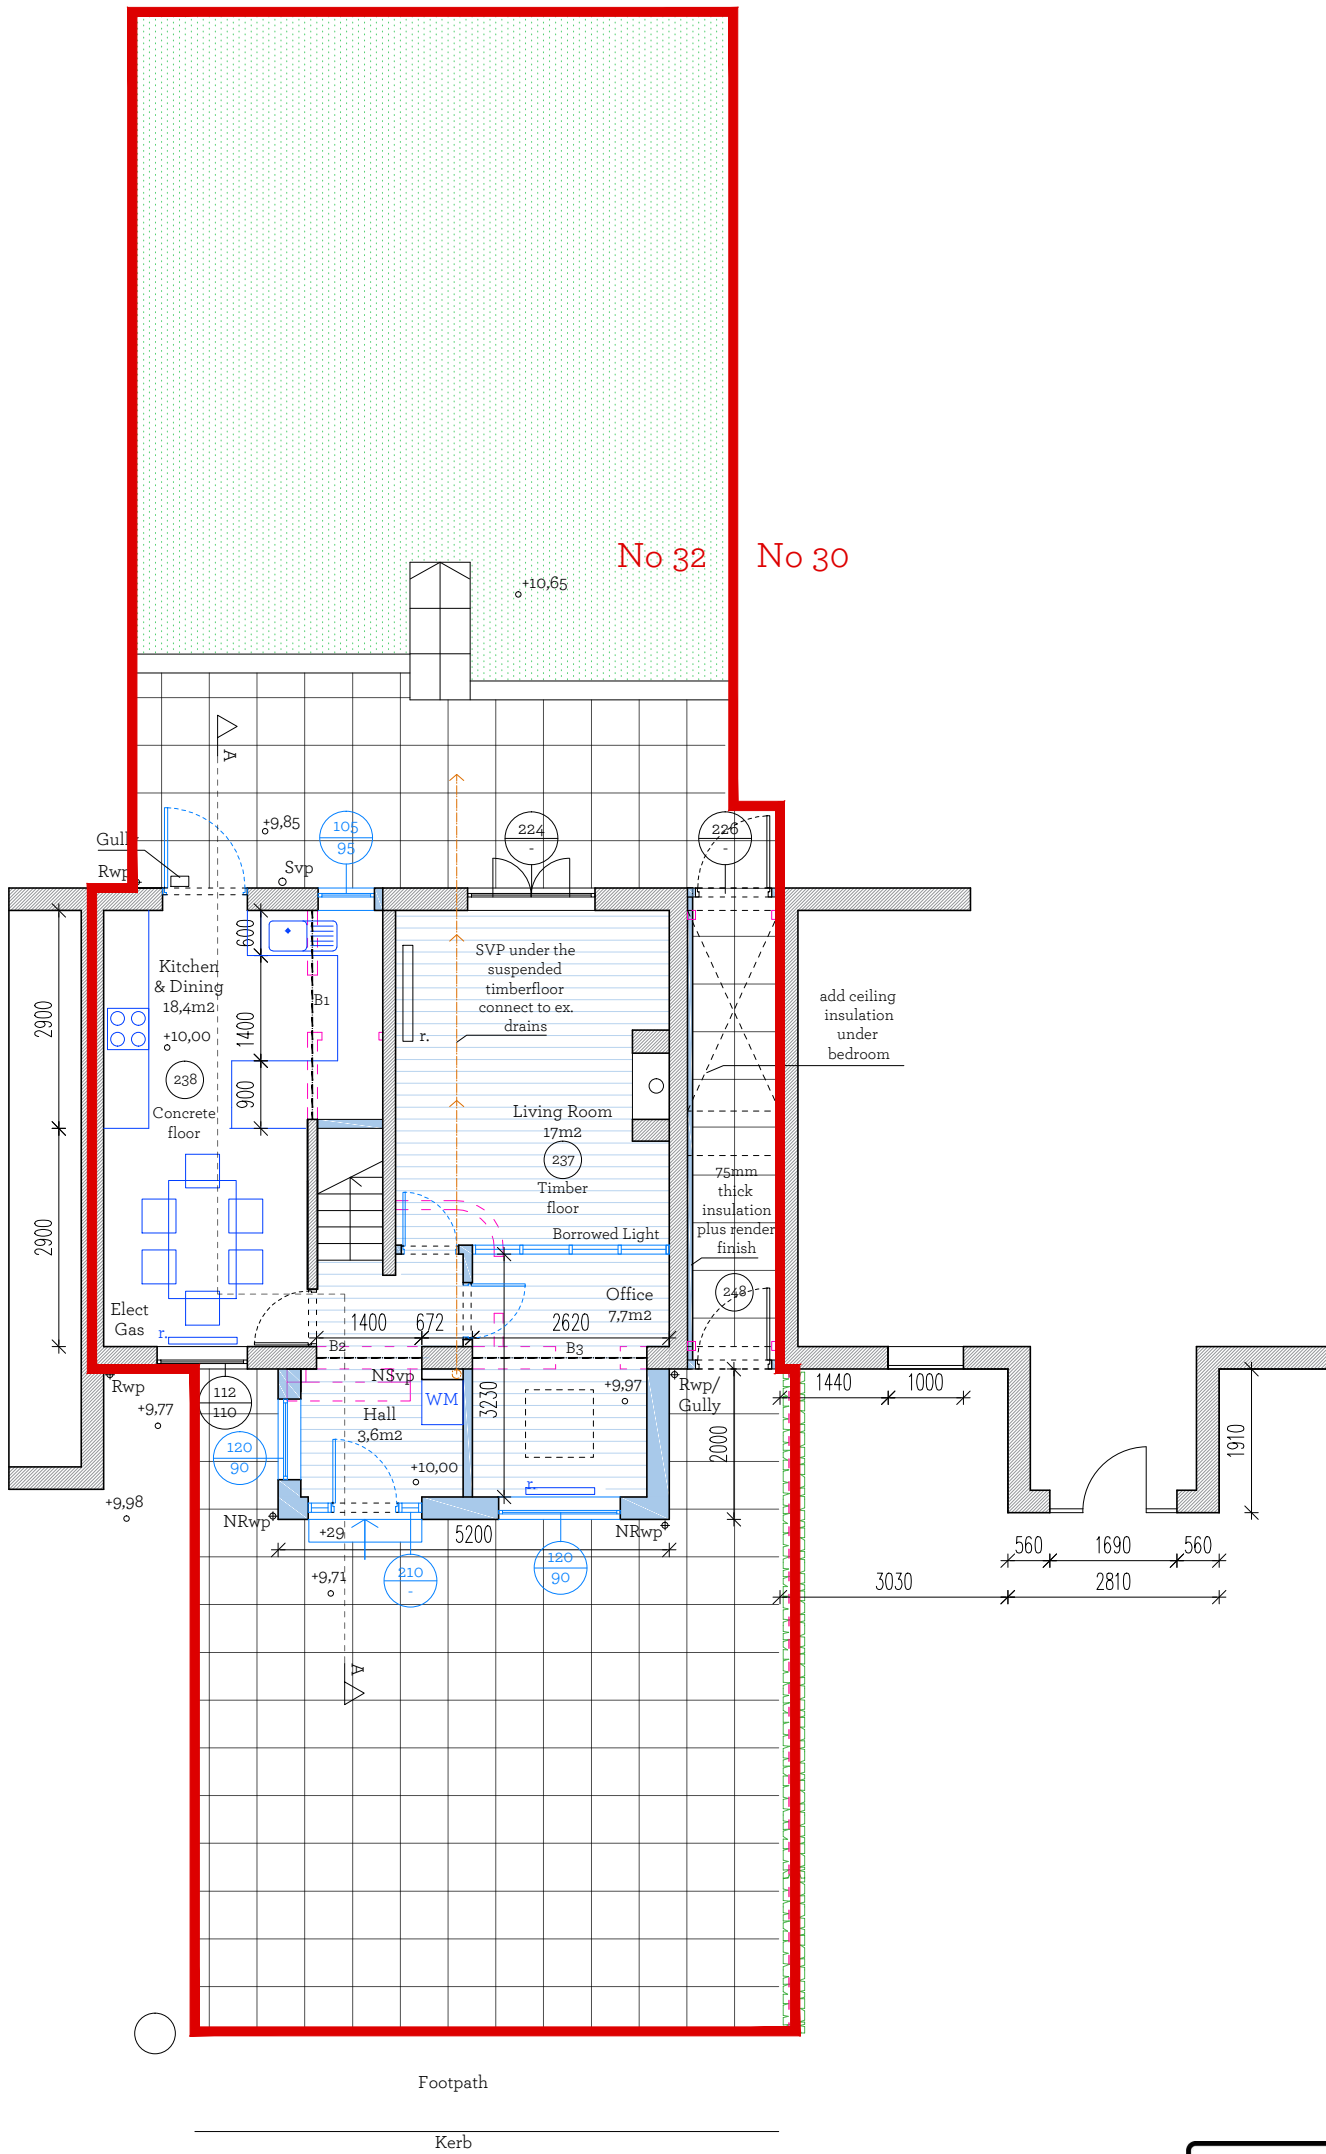

Proposed GFloor Plan

**PRIDE RD.**

The architect your home deserves

Planning Application Drawings. Do not construct from these plans.

Notes:
Drain runs are assumed , client or Builder to check / confirm by CCTV survey and inform architect.

©Pride Rd. Ltd. 2016. All rights reserved. This drawing must not be reproduced without permission. Do not scale from this drawing. All dimension are in millimeters unless otherwise stated. Any discrepancies should be reported to the Architect. Nr.
Contractor must check and confirm all dimensions on site prior to manufacture. Concept design drawings are not suitable for planning applications or Building Regulations applications. Client and Contractor to ensure that structural design has been approved by a Building inspector and works in general to be approved by a Building Inspector.

Stage: Planning Application		Client: Sarah Childs				
Title: Proposed Ground floor plan		Project: 32 Bannerman Av WPrestwich Manchester M25 1DZ				
0	1	2	3m	Scale@A3 1:100	Date: 14/06/22	Drawn: LZ
					Job no: M414	No. 4
						Rev: F