




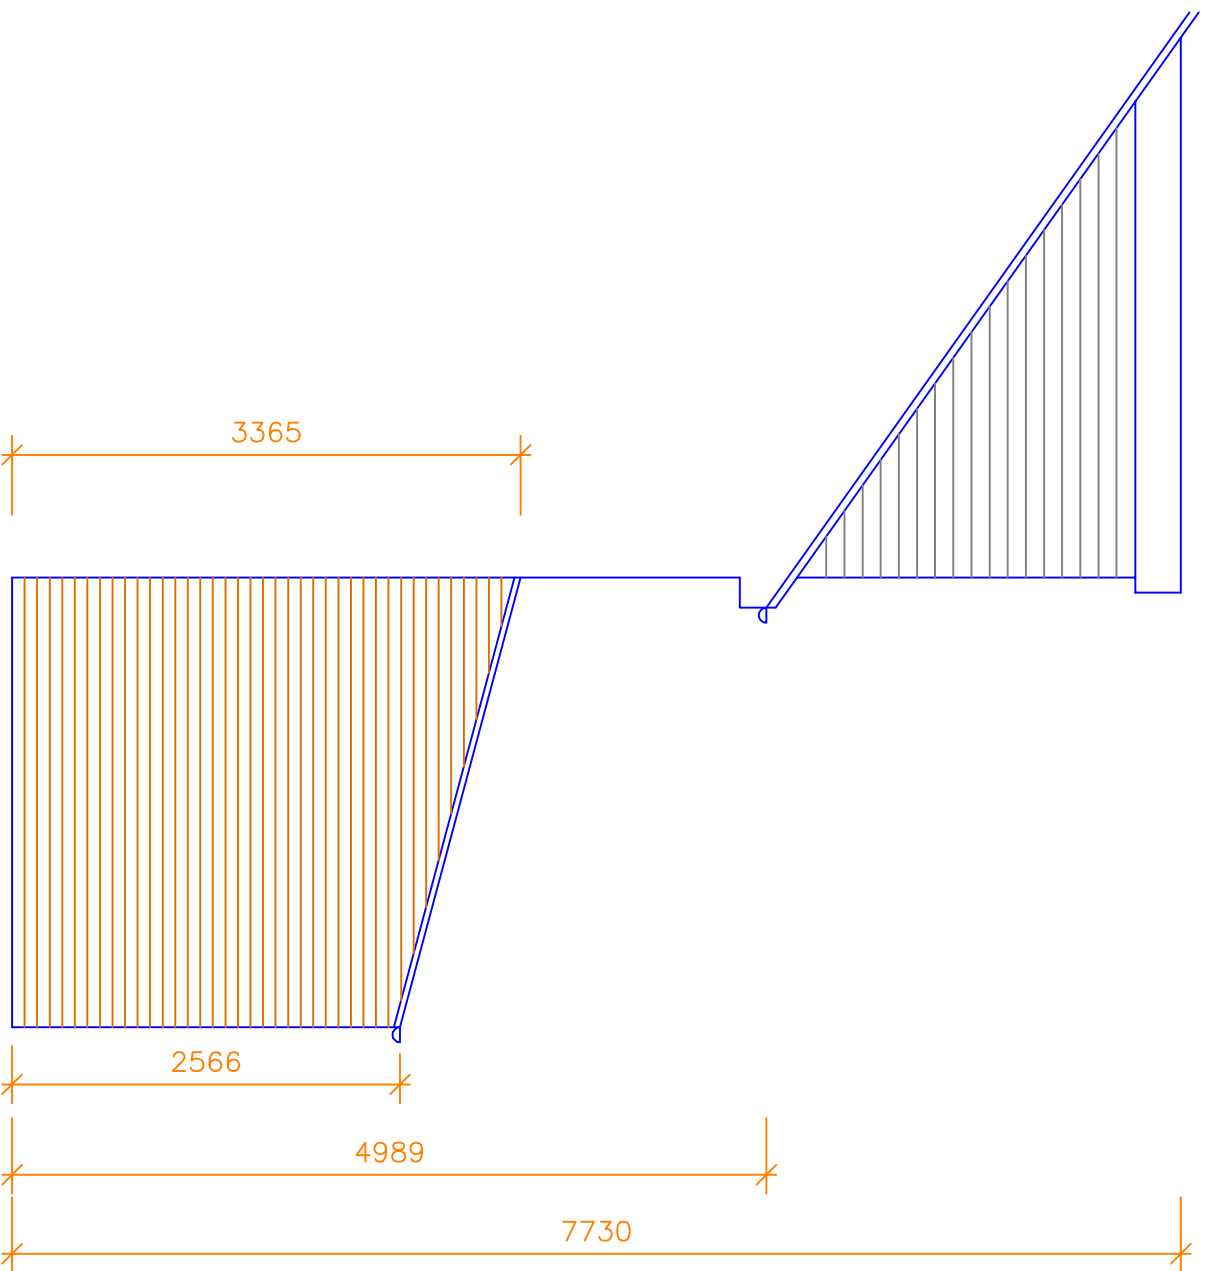


Proposed Side Section/Elevation

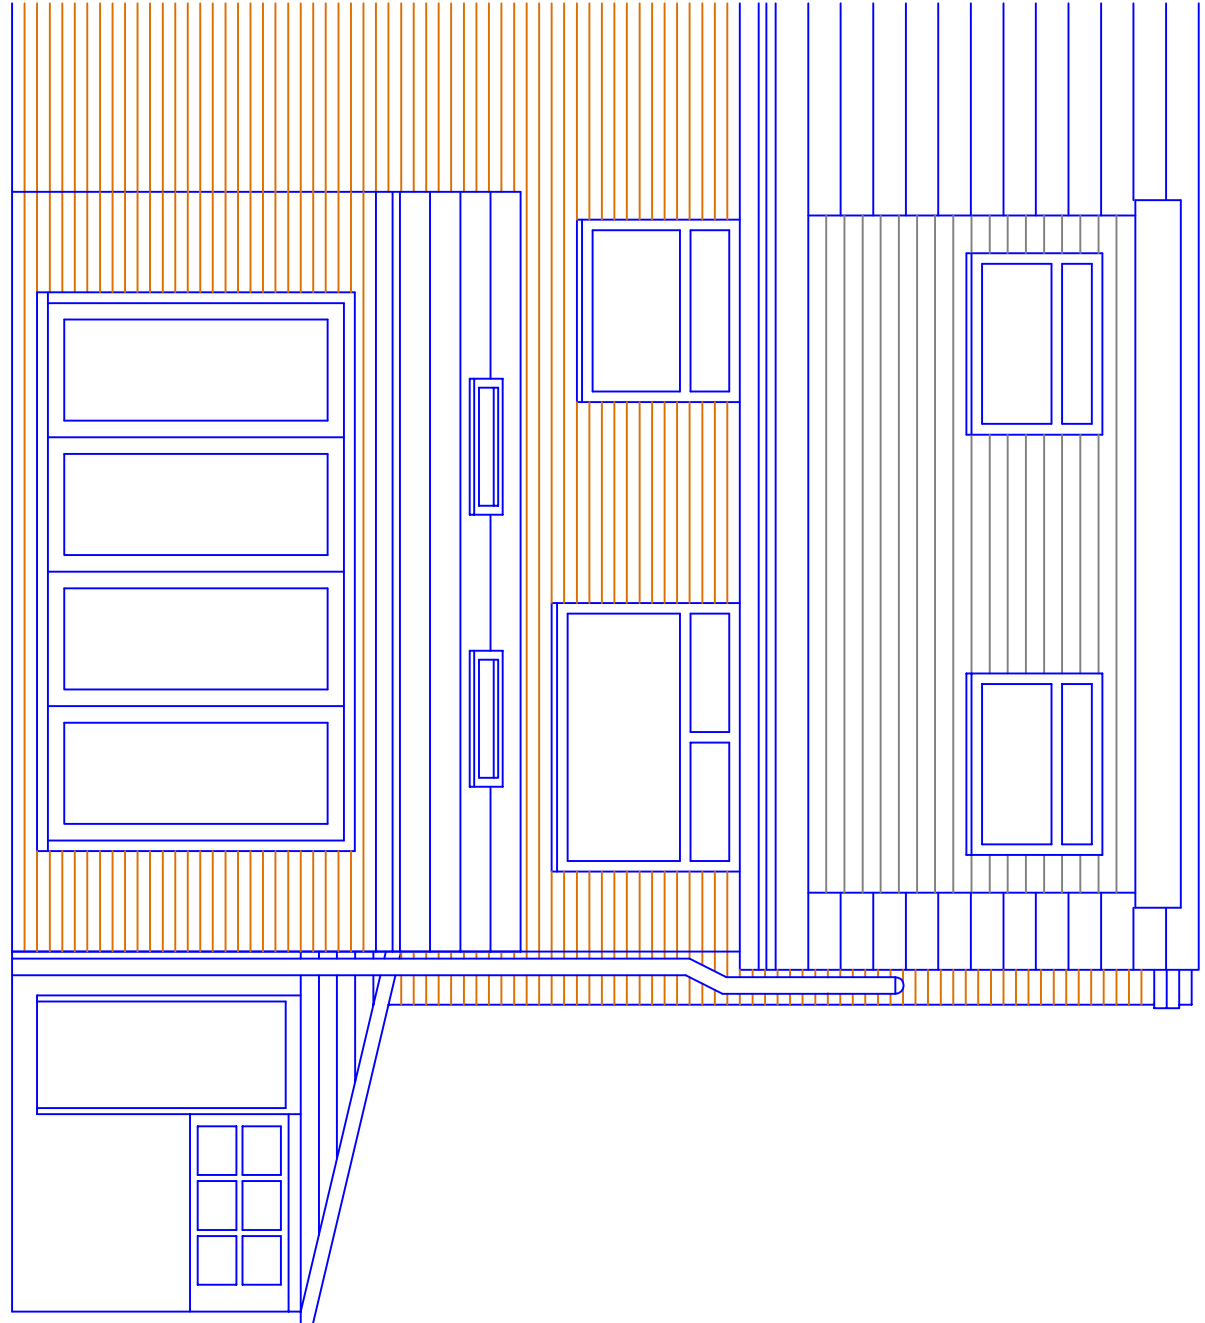


Proposed Rear Elevation

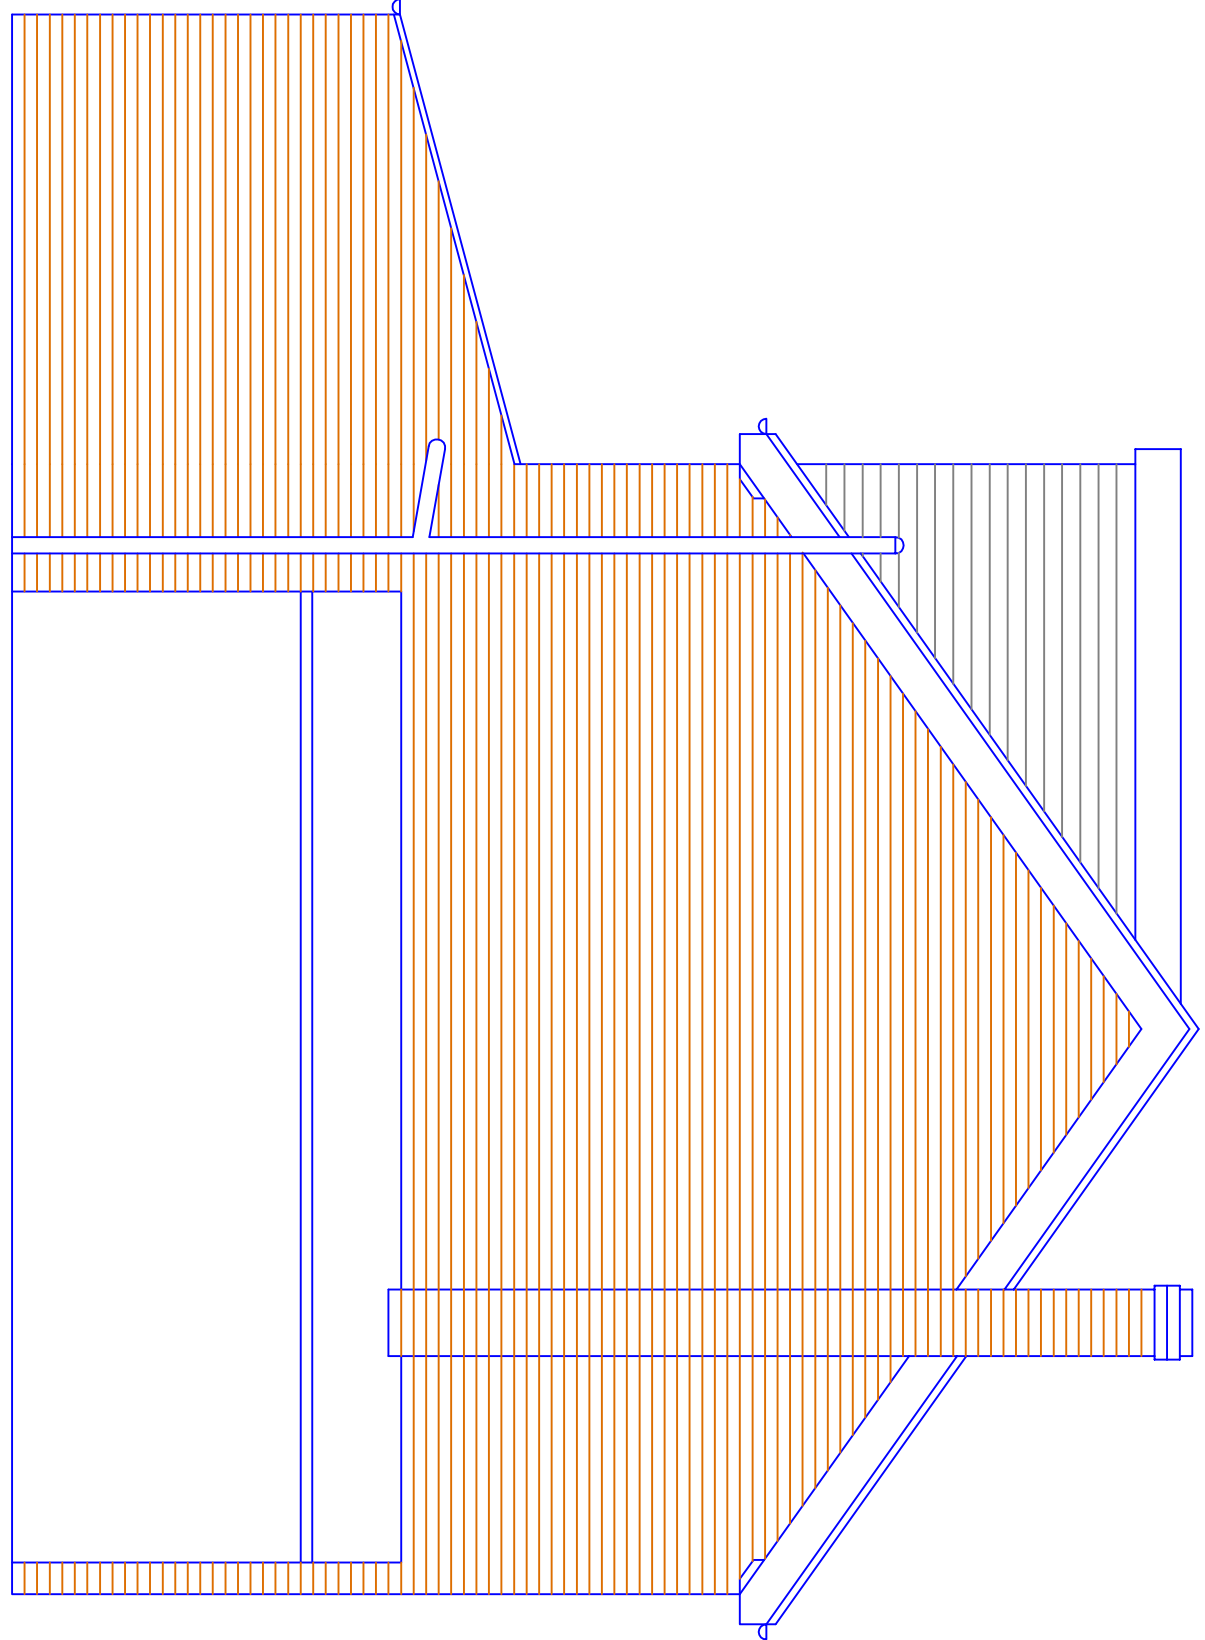


Proposed Side Elevation

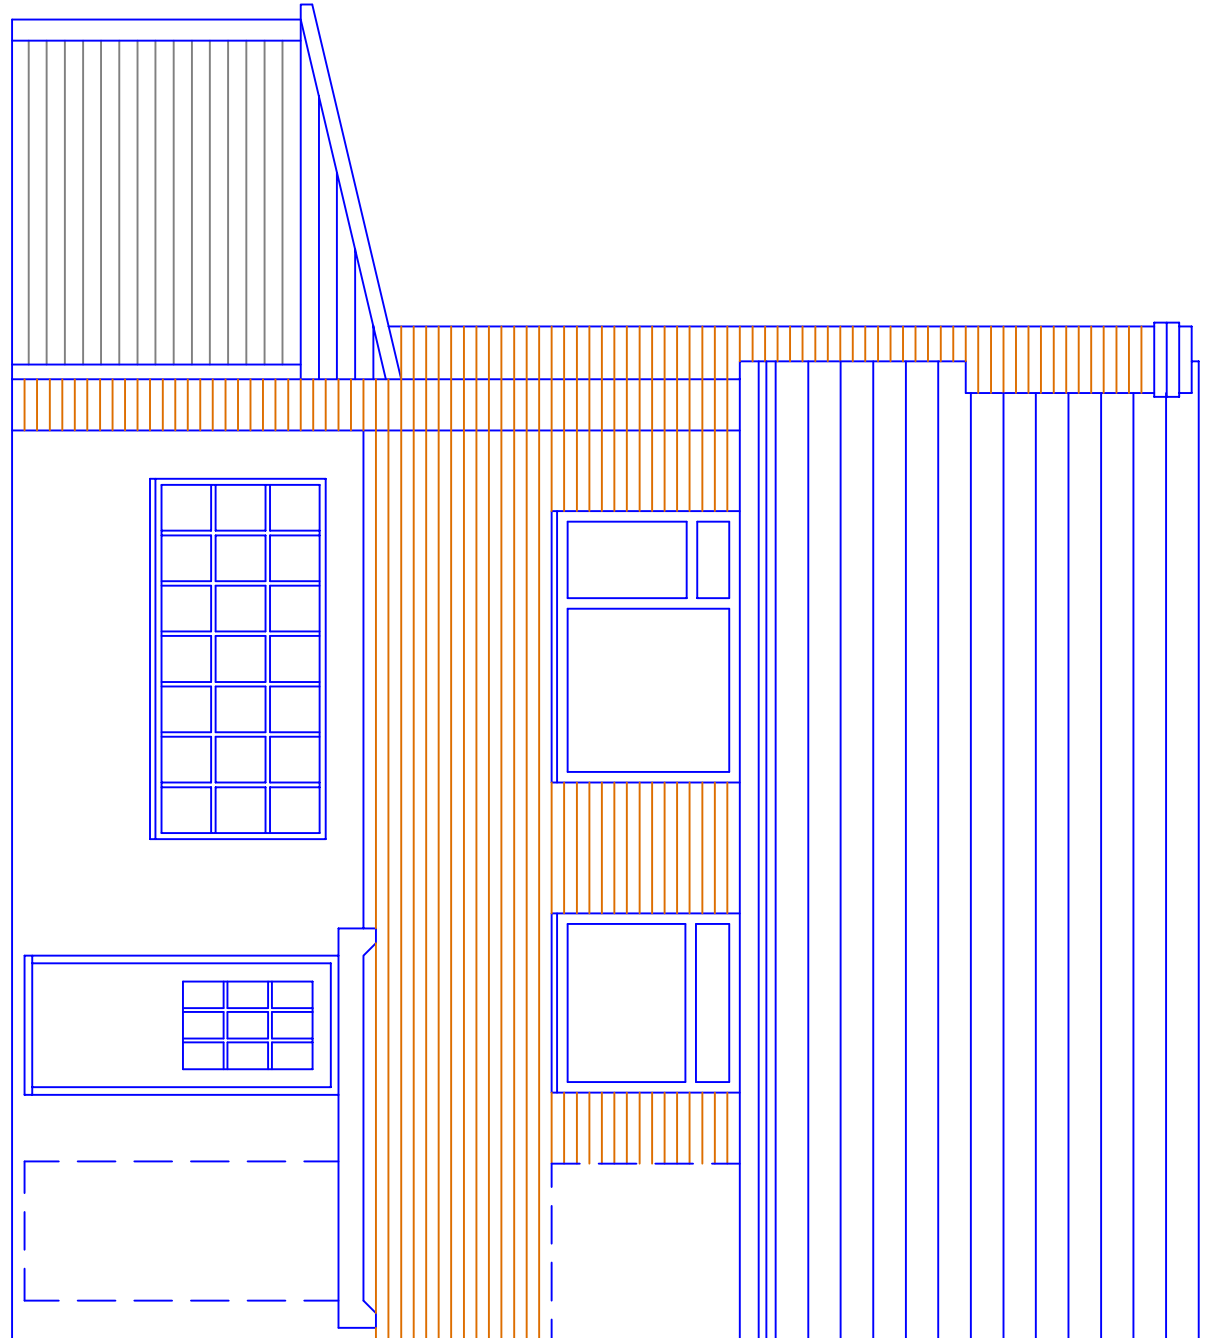


Proposed Front Elevation

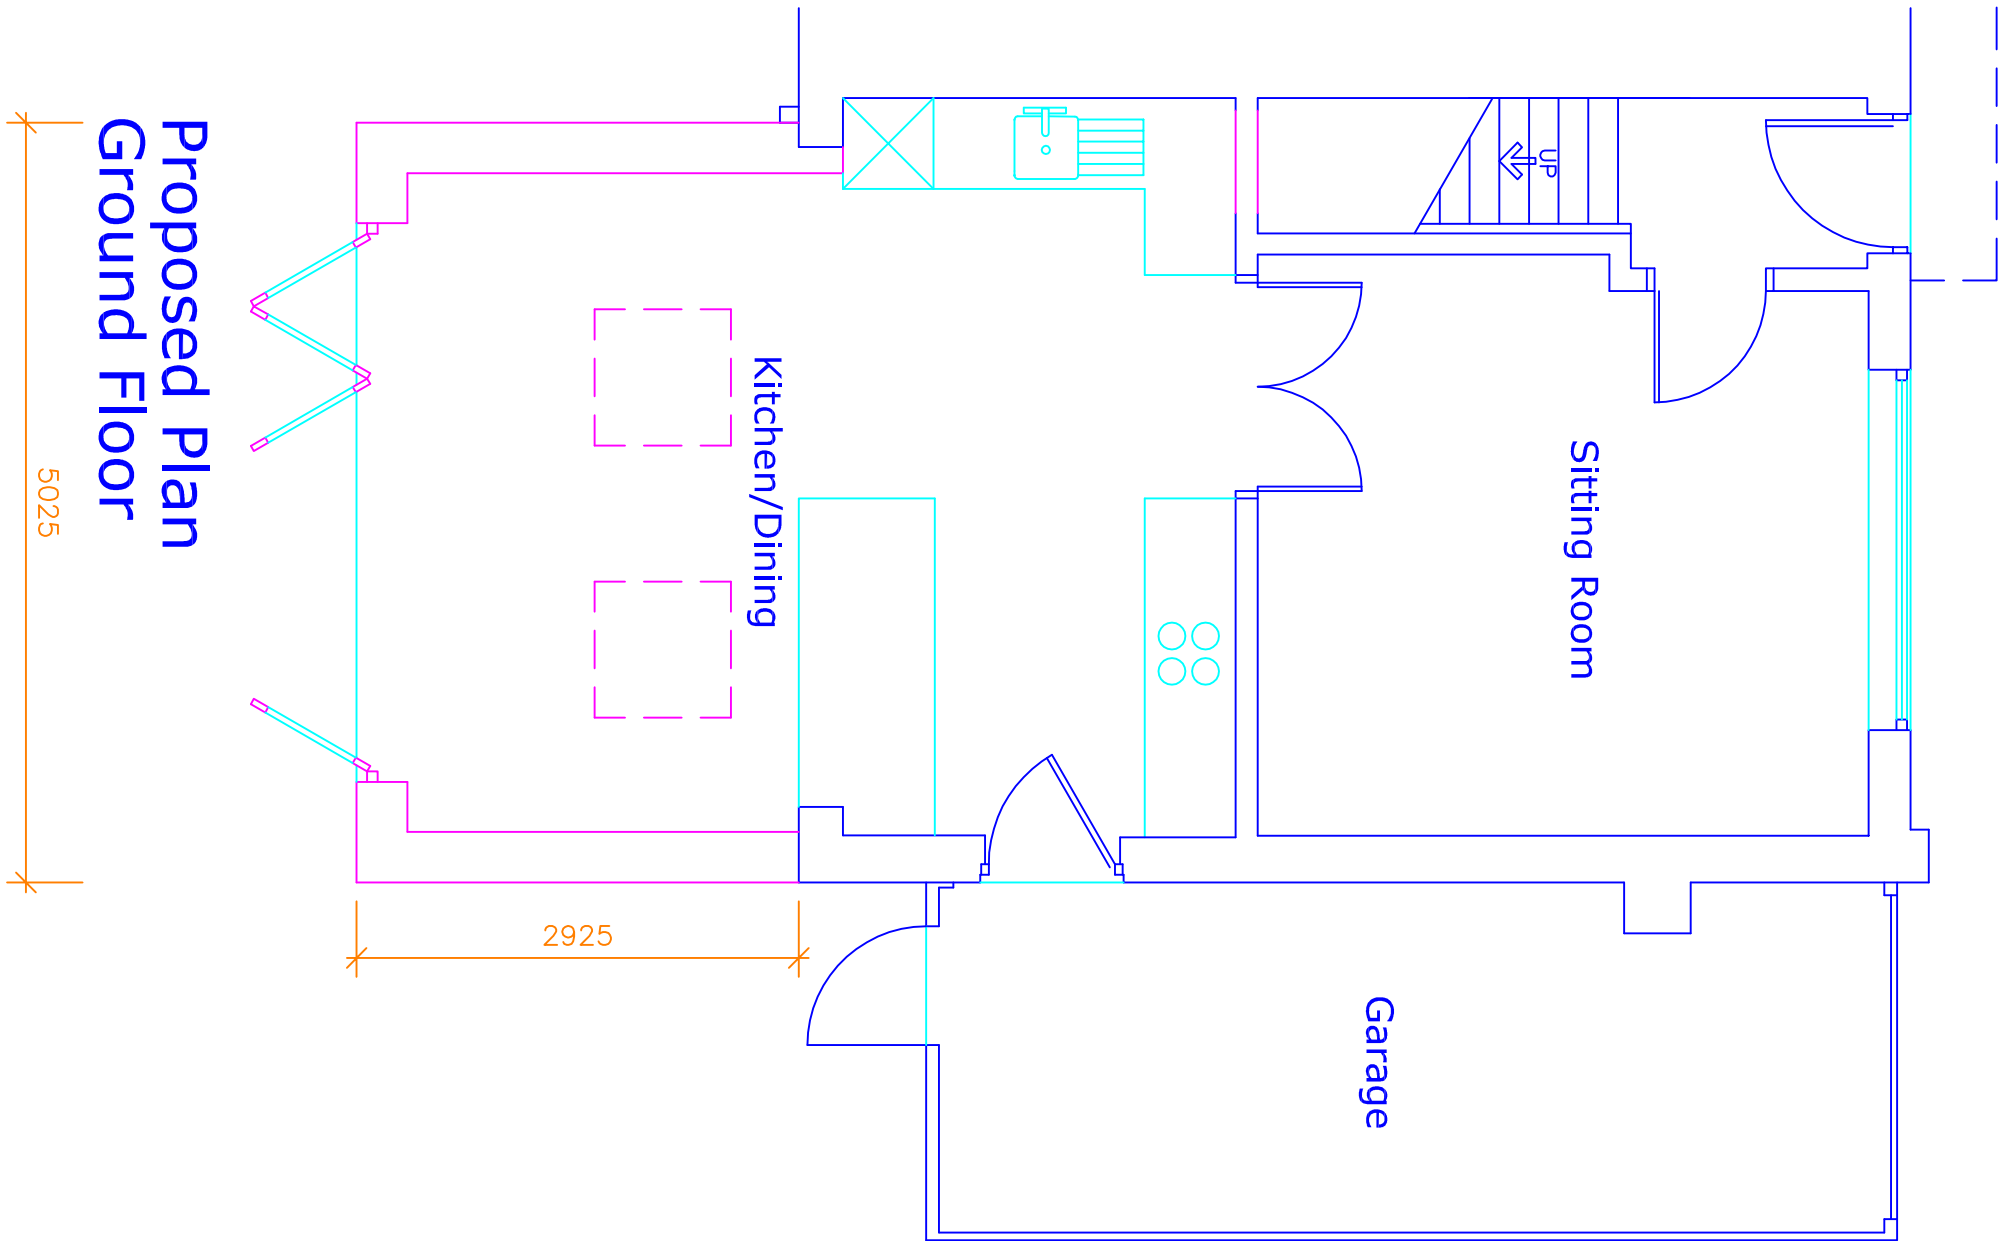


Proposed Plan
Ground Floor

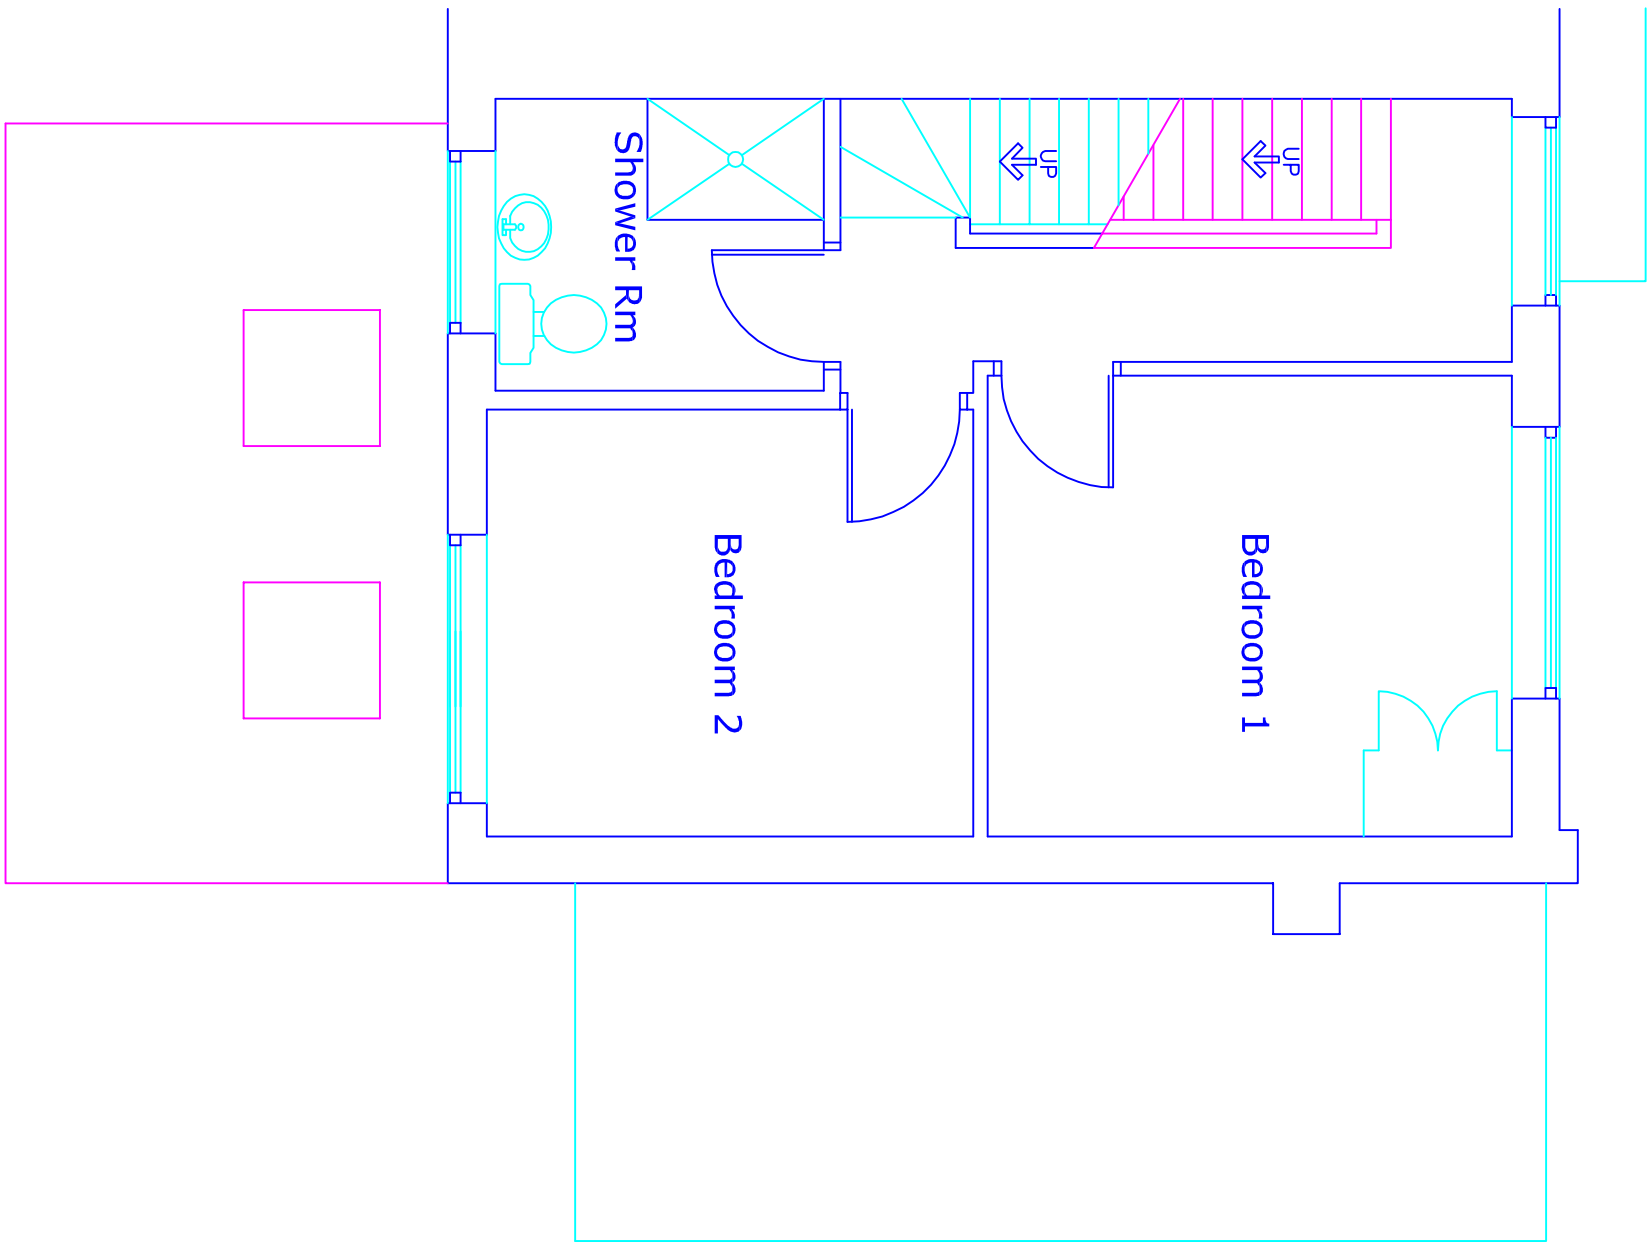

Proposed Plan
First Floor

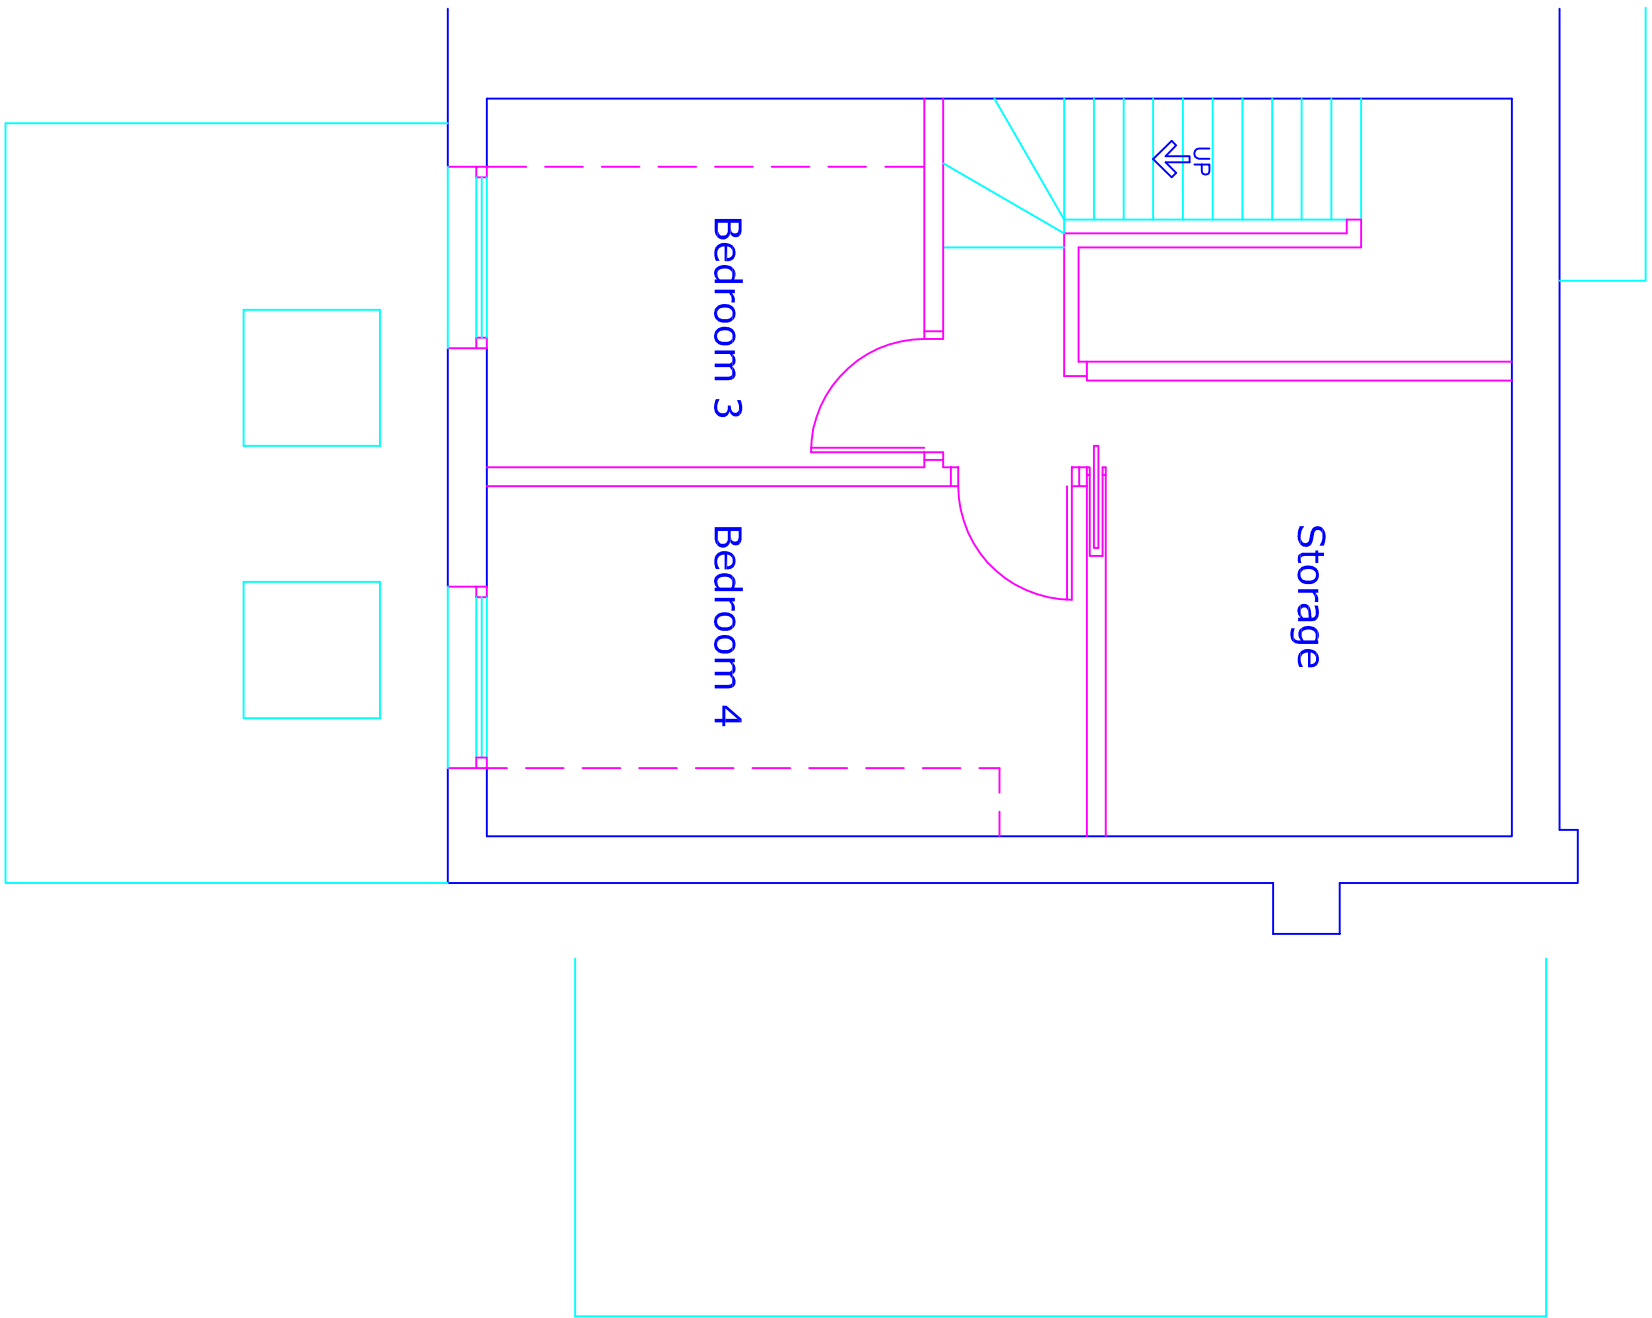

Proposed Plan
Second Floor

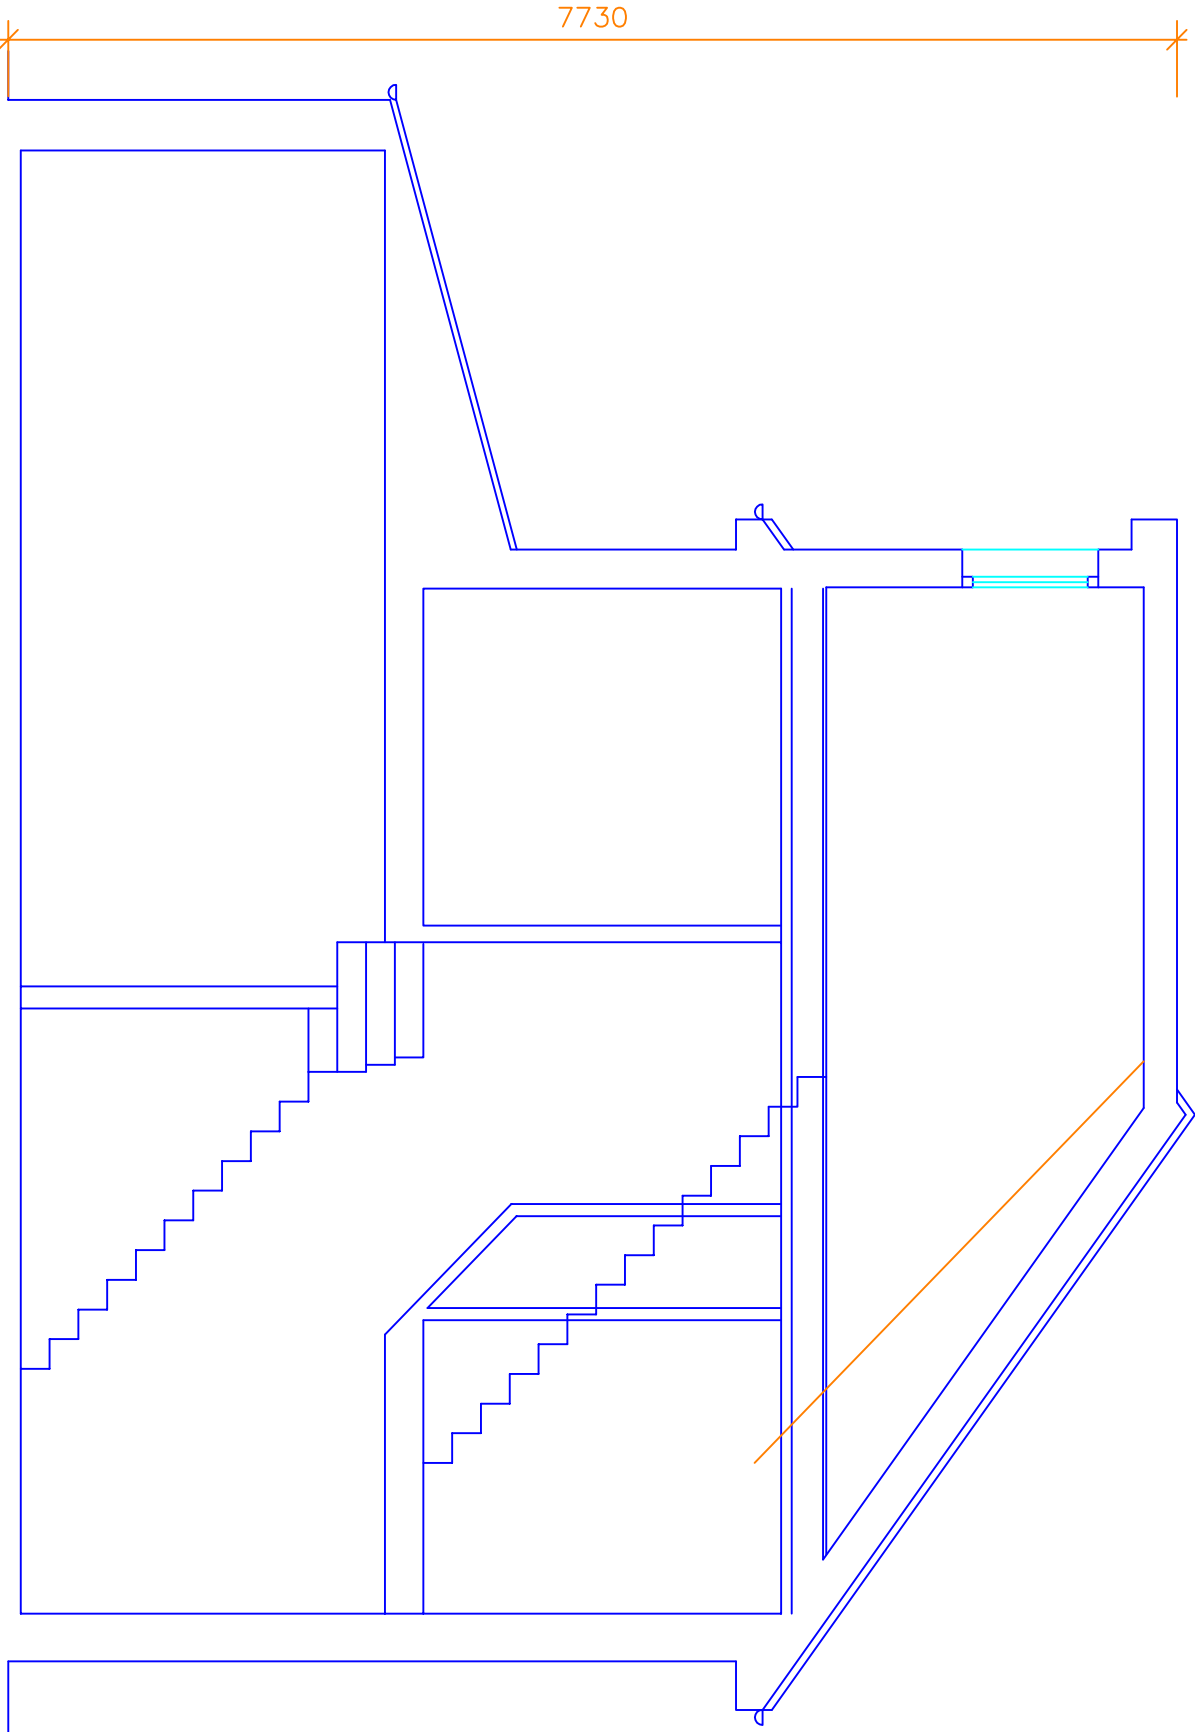

Proposed Section

This drawing and design concept is the property of PPV design. It should not be reproduced without written permission

2 Helmsore Road, Hdcombe Village
Karnobottom, Lancashire BL8 4PA

Garry Bearden (BAK hons) Diphych KBA
garu@ppv-design.co.uk www.ppv-design.co.uk
T. 0706 822751 M. 0712 669482

0123m

16 Mount Pleasant
Simsiter
Prestwich
M25 2SD

scale 1:50 at A1
May 2024

SD1-02
Proposed Plans
and Elevations

PPV design Ltd